

DIMENSIONS ON SITE AND ALL EQUIPMENT SIZES TO BE VERIFIED PRIOR TO WORK COMMENCING.  
DO NOT SCALE FROM PRINTED DRAWINGS.  
DO NOT COPY THIS DRAWING OR ISSUE IT TO OTHERS WITHOUT PRIOR CONSENT IN WRITING FROM THE FORUM CONSULTANCY

| ISSUE | REVISION | BY | CHECK | DATE |
|-------|----------|----|-------|------|
|       |          |    |       |      |



SIDE ELEVATION AS EXISTING ( South East )



MATERIALS  
Roof - Plain Tiles,  
Fascias - Timber Stained  
Rainwater Goods - Black UPVC  
Cladding - Cedar Weatherboarding, stained  
Windows / Doors - Timber Stained, double glazed  
Render - Sto Thru Render System Painted



REAR ELEVATION AS EXISTING ( South West )



FRONT ELEVATION AS EXISTING ( North East )

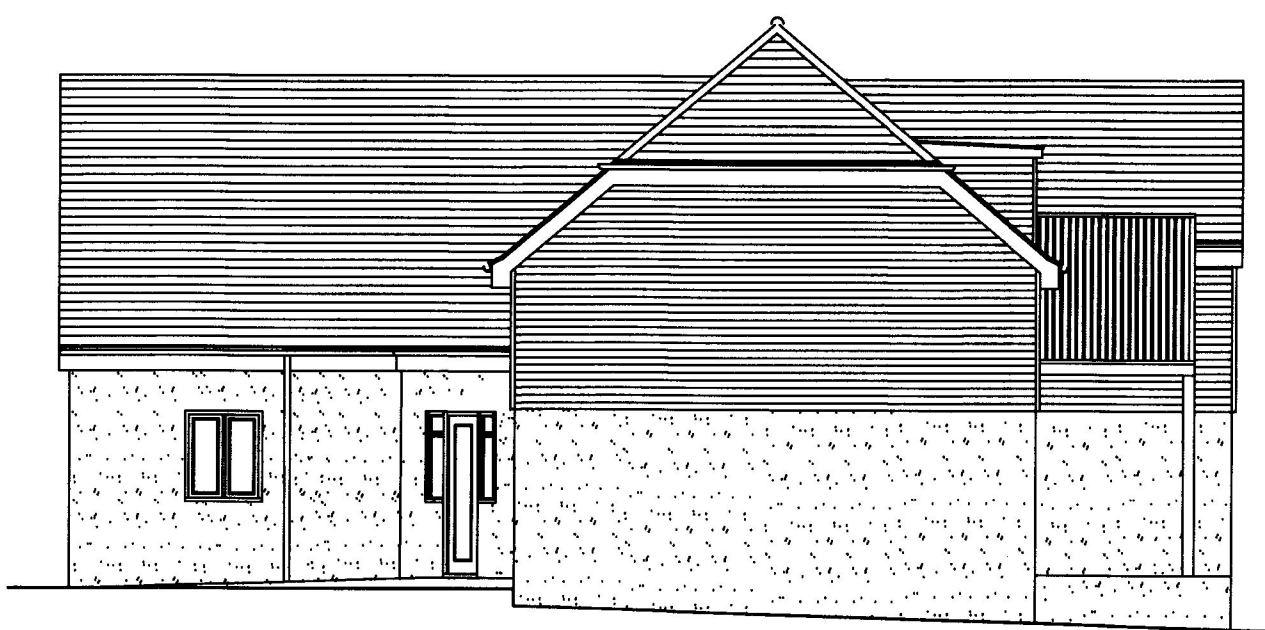 


SIDE ELEVATION AS EXISTING ( North West )




SIDE ELEVATION AS PROPOSED ( South East )  
NO ALTERATION




REAR ELEVATION AS PROPOSED ( South West )  
NO ALTERATION

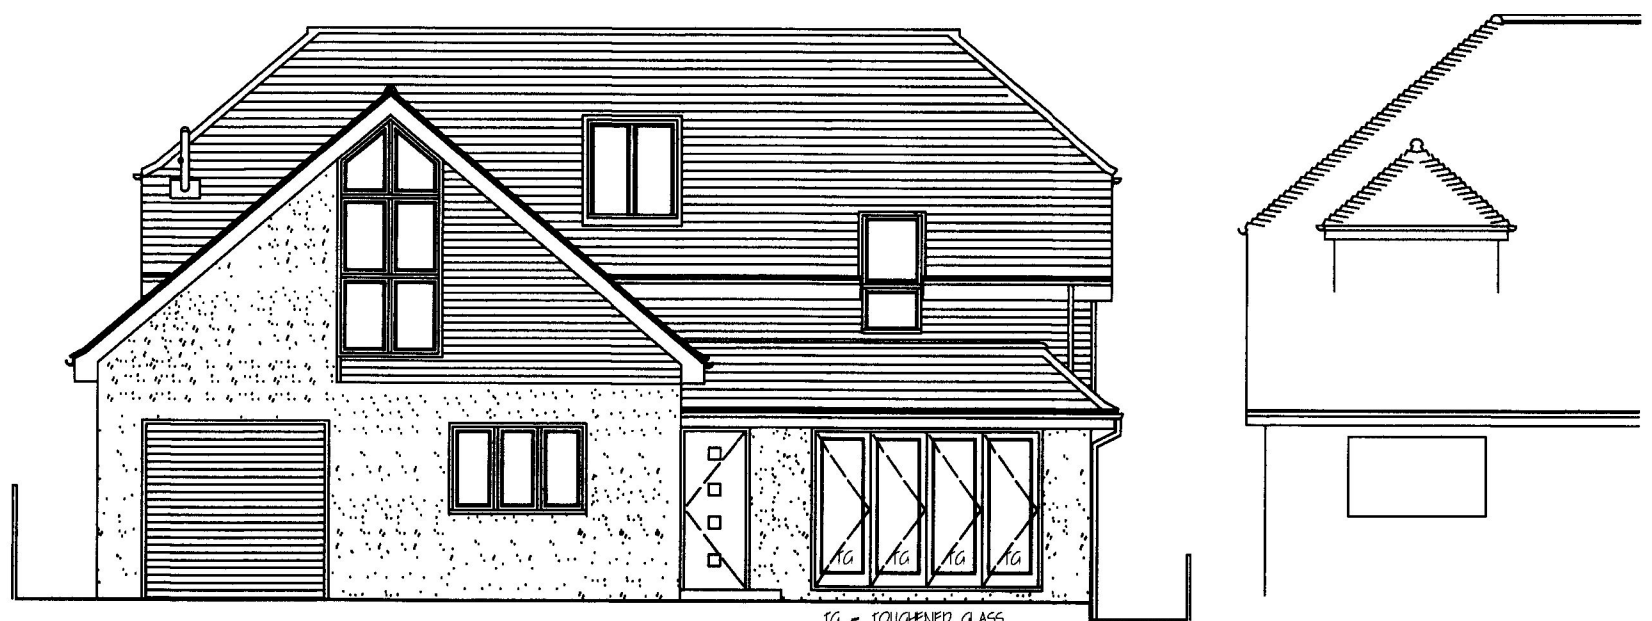

FRONT ELEVATION AS PROPOSED ( North East )

 

MATERIALS  
Roof - Plain Tiles,  
Fascias - Timber Stained  
Rainwater Goods - Black UPVC  
Cladding - Cedar Weatherboarding, stained  
Windows / Doors - Timber Stained, double glazed  
Render - Sto Thru Render System Painted

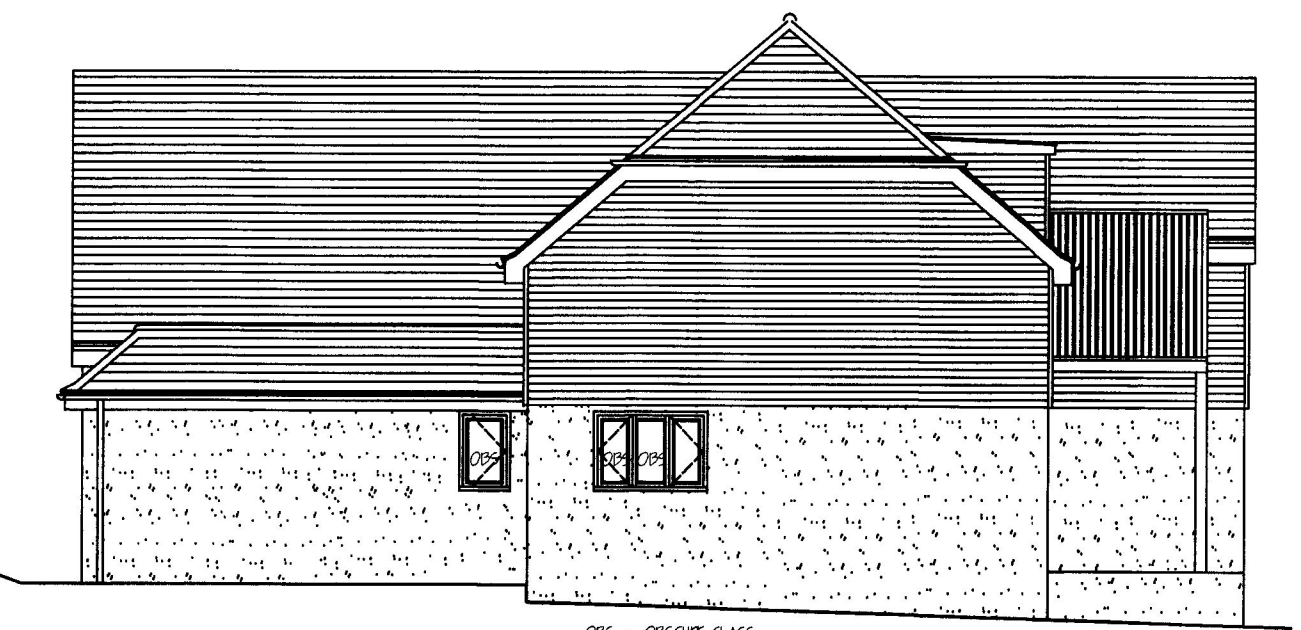

SIDE ELEVATION AS PROPOSED ( North West )

06 AUG 2016

Also Refer To Associated Drawings.

THE FORUM CONSULTANCY

LEMNIS HOUSE, STONE STREET, LYMPNE, Nr. ASHFORD, KENT CT21 4JN  
TEL. 01303 260656 FAX. 01303 269889

EMAIL : [forumenergy@btinternet.com](mailto:forumenergy@btinternet.com) WEB SITE : [theforumconsultancy.co.uk](http://theforumconsultancy.co.uk)

PROJECT

3 Birchwood  
St Johns Road  
Hythe  
Kent CT21 4BE  
For Mr & Mrs R Ball

DRAWING TITLE

Elevations as Existing and  
As Proposed.

SCALES

1 : 100.

DATE

August 2016

DRAWN BY  
A.I.

CHECKED BY  
A.I.

DRAWING No.  
2016 / 06 / 03

REVISION