




NOTES
ALL DIMENSIONS ARE TO BE CHECKED ON SITE. ANY DISCREPANCIES ARE TO BE VERIFIED WITH THE ARCHITECT BEFORE PROCEEDING WITH THE WORKS.
WHERE ITEMS ARE COVERED BY DRAWINGS OF A DIFFERENT SCALE THE LARGER SCALE DRAWINGS ARE TO BE WORKED TO.
DO NOT SCALE OFF DRAWINGS. FIGURED DIMENSIONS TO BE WORKED TO IN ALL CASES.
ALL DIMENSIONS INDICATED ARE STRUCTURAL UNLESS STATED OTHERWISE.
THE DRAWING IS TO BE READ IN CONJUNCTION WITH ALL OTHER GENERAL ARRANGEMENT DRAWINGS, DETAILS AND SPECIFICATIONS.
ALL WORKS TO COMPLY WITH THE REQUIREMENTS OF BUILDING REGULATION 1991 AND SUBSEQUENT AMENDMENTS.

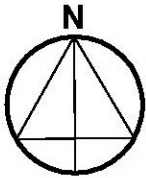

METRIC SCALE
1:50

 


Ground floor Plan
As existing
Scale 1:50

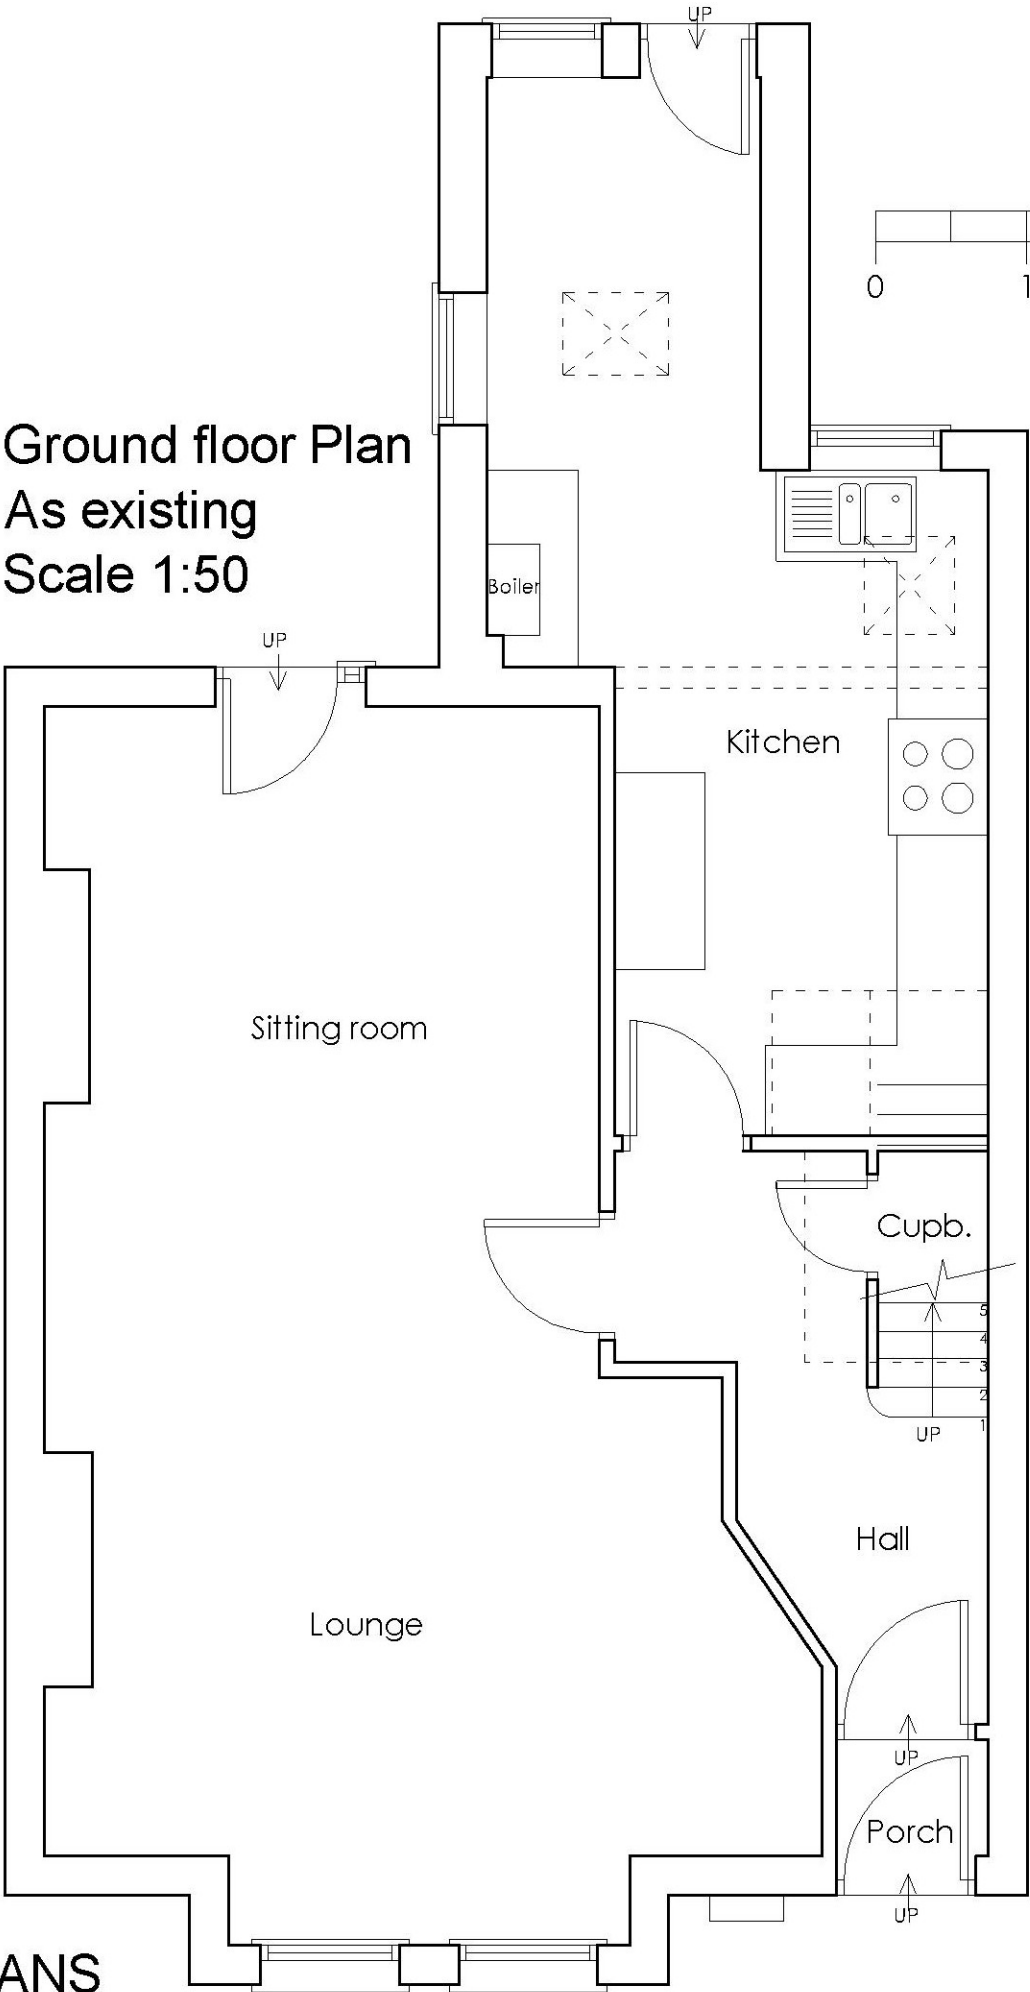

16/218-03
FLOOR PLANS
As Existing
Scale 1:50

First floor Plan
As existing
Scale 1:50

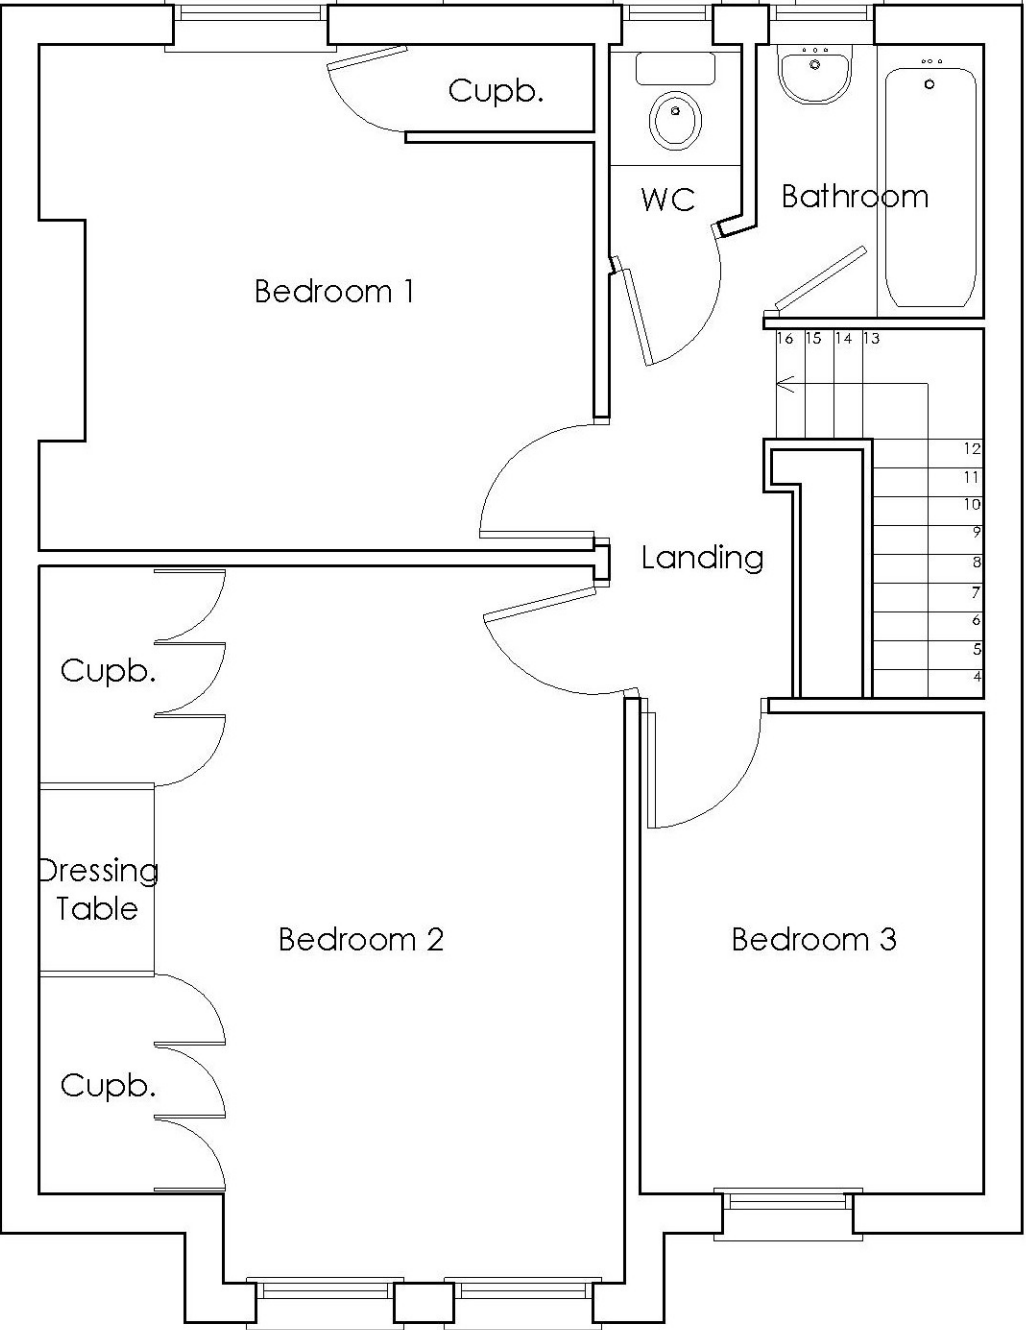

Issue	Initials & date	Modification	QA
DRAWING TYPE			
SURVEY			
PROJECT TITLE			
25 St Francis Road Cheriton, Kent CT1 9 4BJ			
CLIENT			
Mr. A Kirkhwa			
DRAWING TITLE			
Ground floor As existing			
date	scales	size	drawn by
June 2016	1:50	A3	LV5
job no.	drawing no.	revision no.	
16/218	16/218 - 03	*	

 **Cyma Architects**
55 The Old High Street,
Folkestone, Kent, CT20 1BN
Tel: 01233 666607
Fax: 01233 666603
Website: www.cymaarchitects.co.uk
Chartered Architects E-mail: enquiries@cymaarchitects.co.uk

 **Roger Joyce Associates**
CHARTERED ARCHITECTS
3 Jolinton Road,
Folkestone, Kent, CT20 2PF
Tel: 01303 244400
Website: www.rogerjoyceassociates.co.uk
Chartered Architects E-mail: info@rogerjoyceassociates.co.uk

© 2015 Cyma Architects Ltd & Roger Joyce Associates.
THIS DOCUMENT IS CONFIDENTIAL. THE DOCUMENT IS COPYRIGHT AND ANY REPRODUCTION THEREOF
WITHOUT THE WRITTEN PERMISSION OF CYMA ARCHITECTS LTD AND ROGER JOYCE ASSOCIATES LTD IS
PROHIBITED. THE DOCUMENT IS NOT TO BE USED FOR ANY OTHER PROJECT WITHOUT THE WRITTEN
PERMISSION OF CYMA ARCHITECTS LTD AND ROGER JOYCE ASSOCIATES LTD.

COPY RIGHT ACKNOWLEDGMENT
THE COPYRIGHT OF THE FLOOR PLANS AND ARCHITECTURAL DRAWINGS ARE
ACKNOWLEDGED AND RESPECTED.