

Des Harman

6 Sheringham Close
Maidstone
Kent
ME16 0NF

t: 01622 679190
m: 07711 200634

e: des@building-drawings.co.uk
w: www.building-drawings.co.uk

Drawing Title:
Proposed North Elevation


Drawing Number:
1590SD-PP-07c

Paper Size: A3

Scale: 1:50

Date: 16/06/2016

Client:
Mr & Mrs S Dance

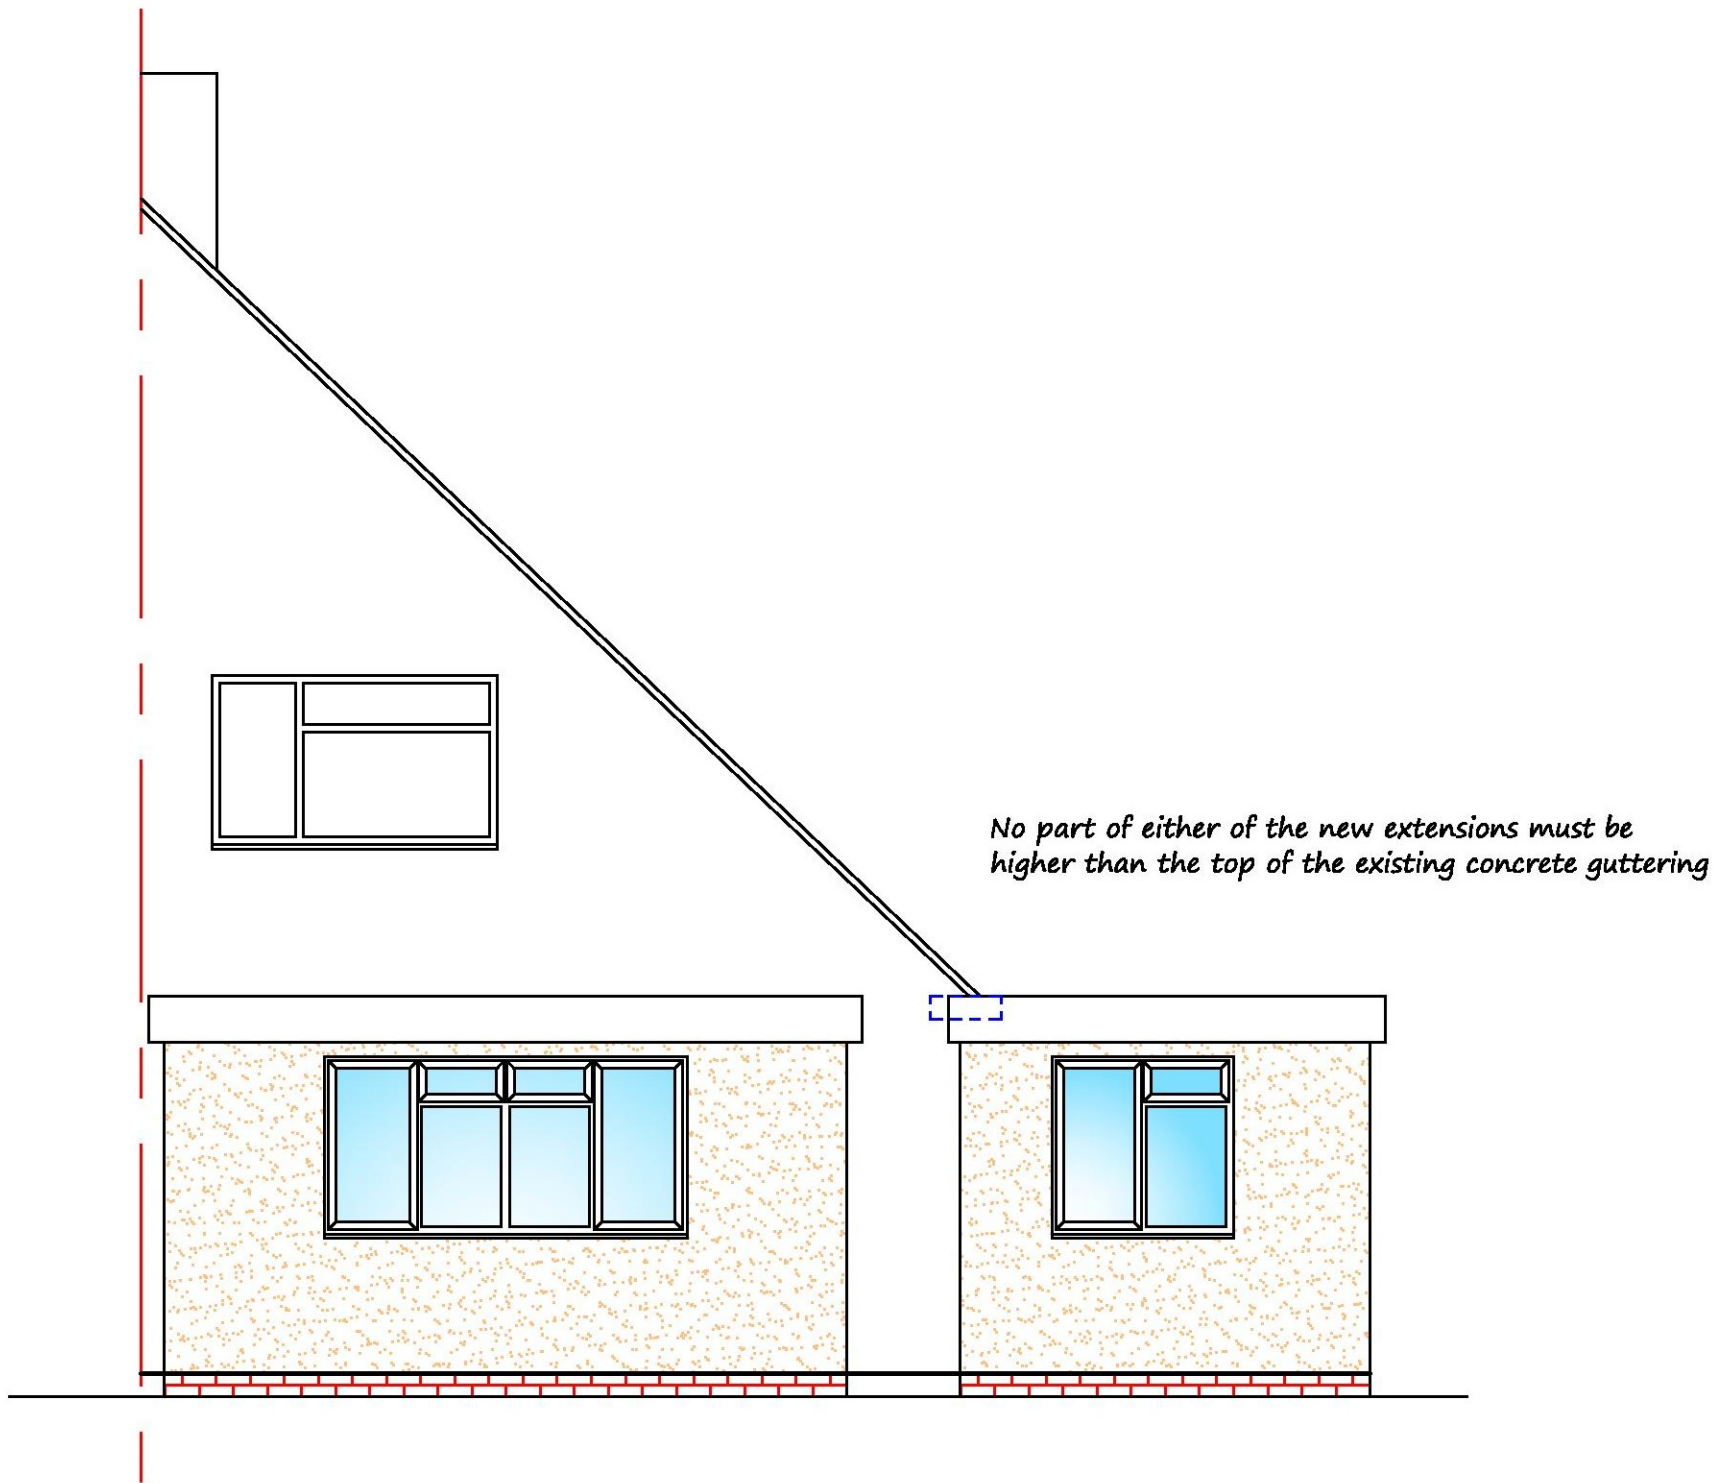

Proposed North Elevation