


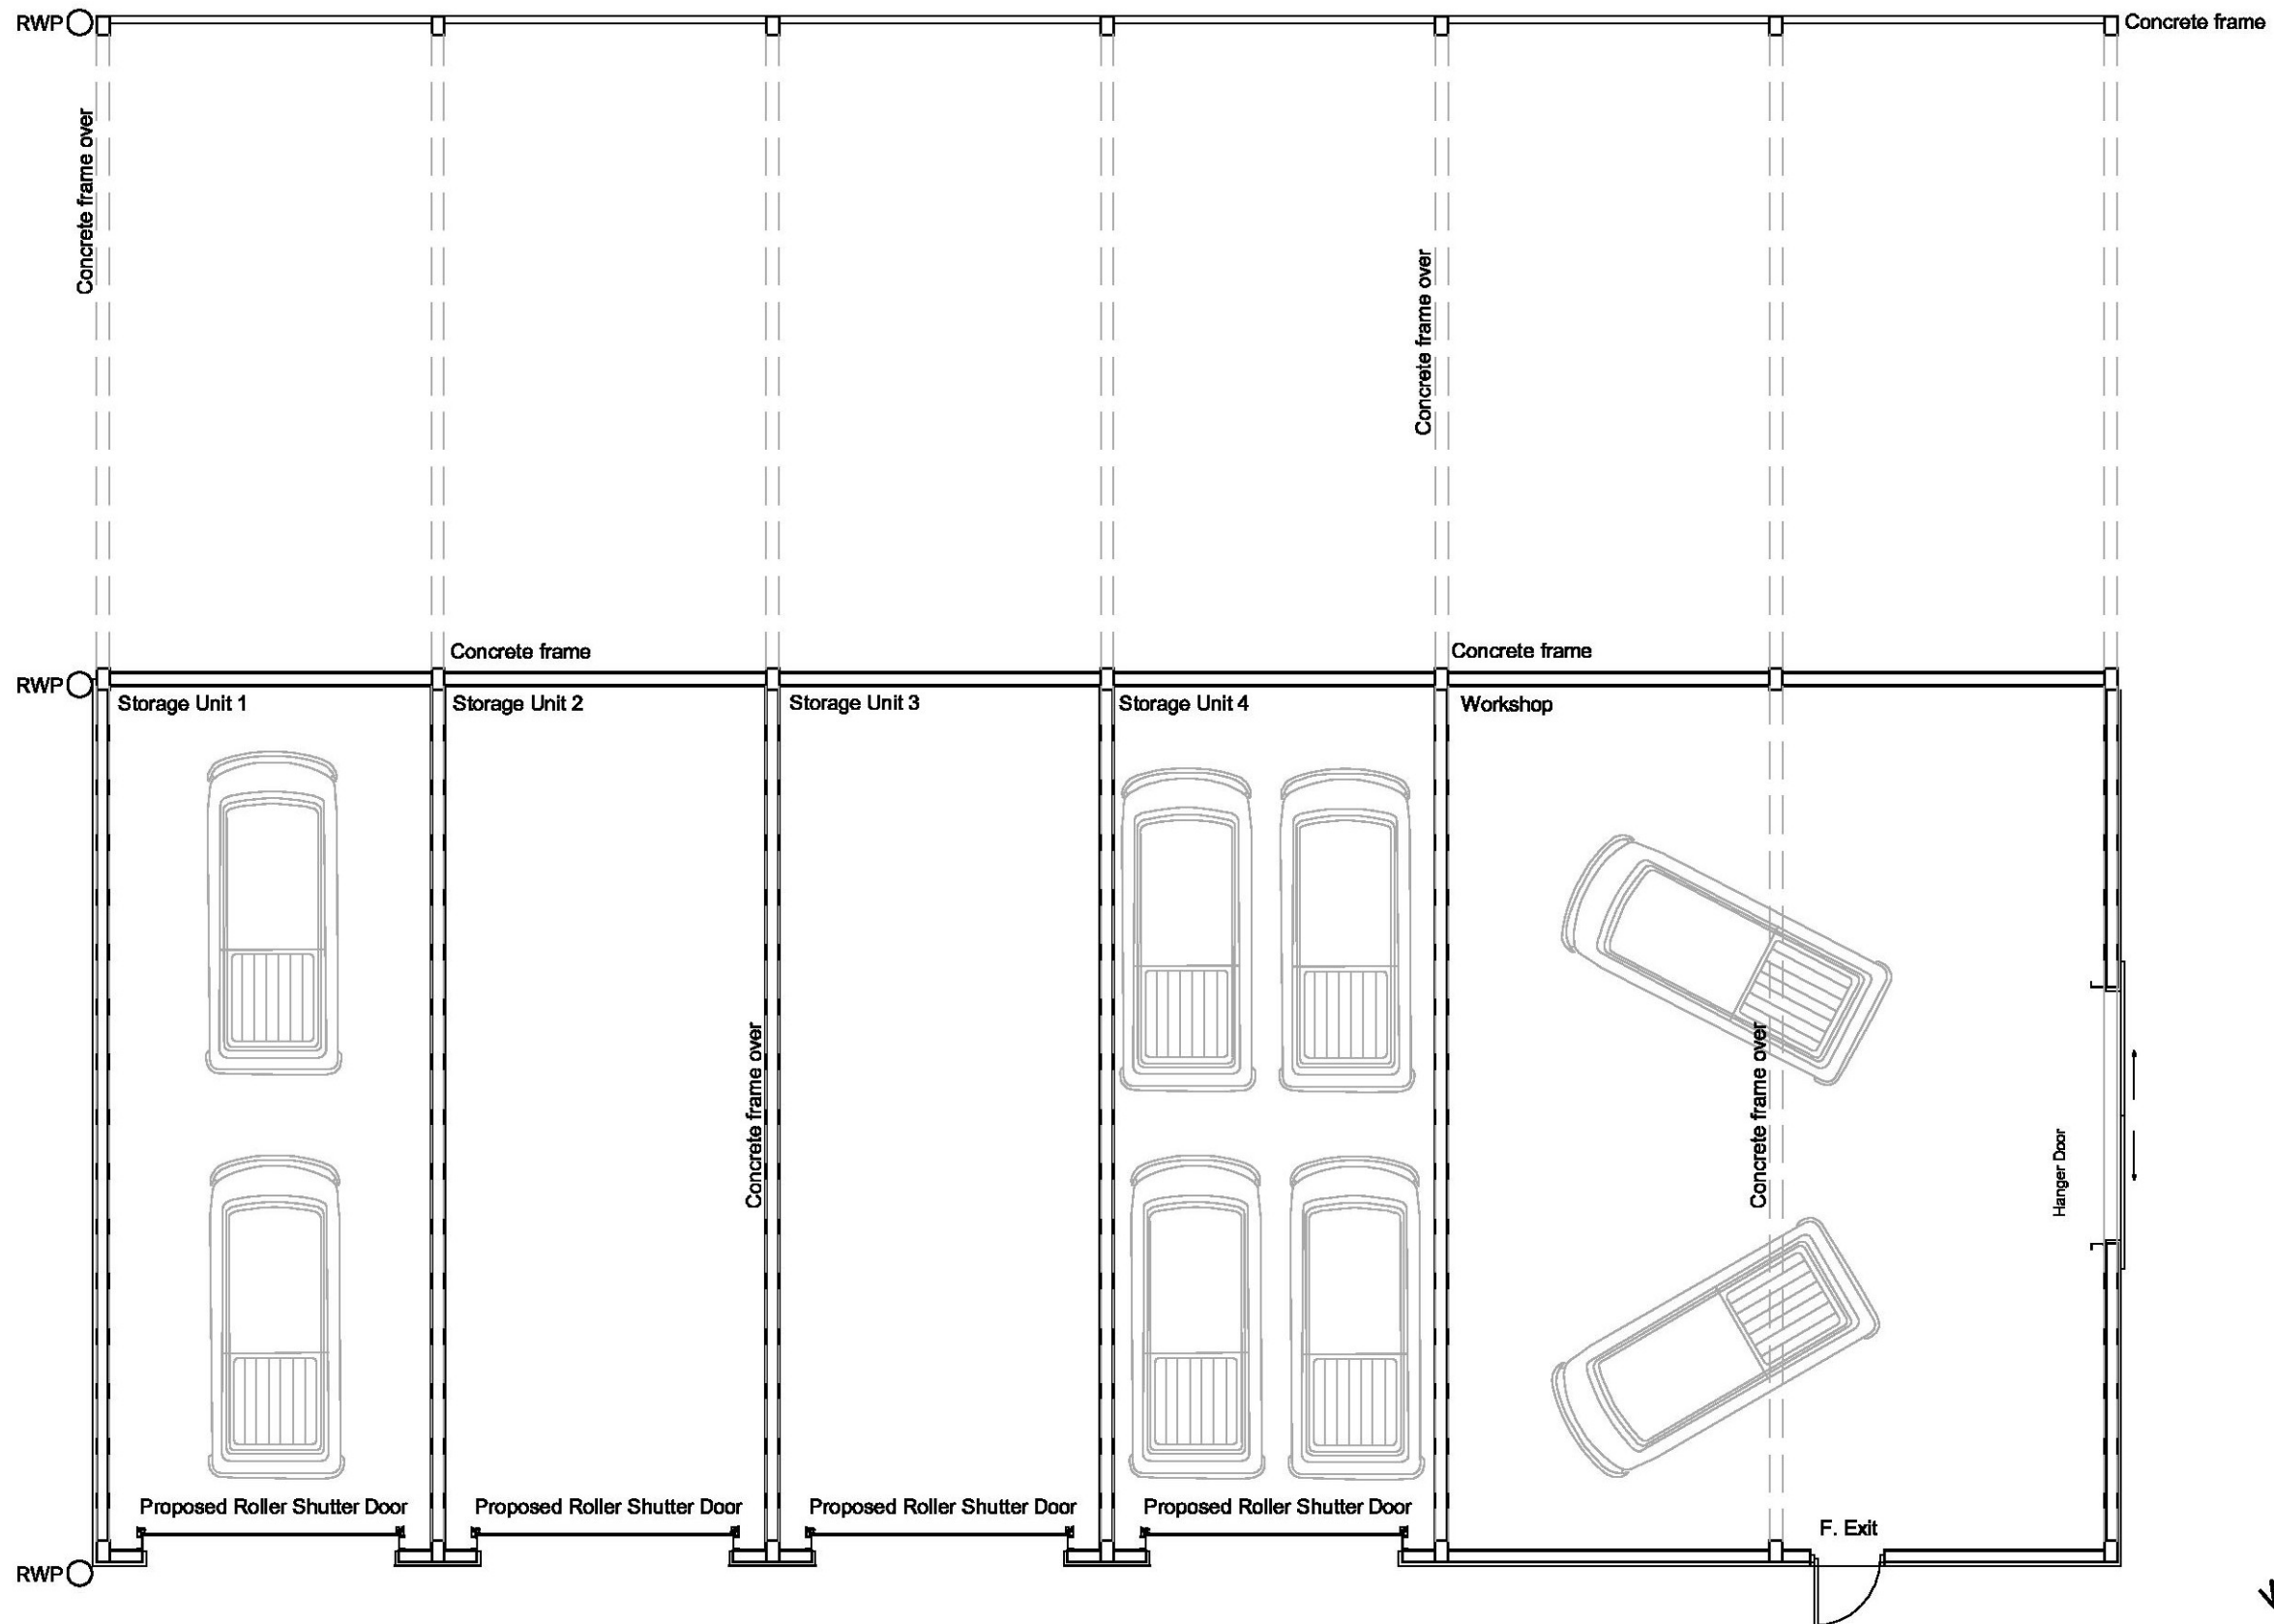

Note;
This drawing is an RIBA Stage 2 Showing design intent, issued for planning.

Revision;
date note

Proposed Conversion of Barn
Exted Farm, Elham, Canterbury, Kent CT4 6YG

Proposed Floor Plan

Project Name; Drawing Name;

Drawing No; A29 13
Revision;
Date; August 2016
Scale; 1:100 @ A3