




Material List:	
-	oak frame
-	treated softwood studs and rafters
-	treated softwood weatherboarding
-	timber window and doors
-	plain clay roof tiles
-	black upvc rainwater goods

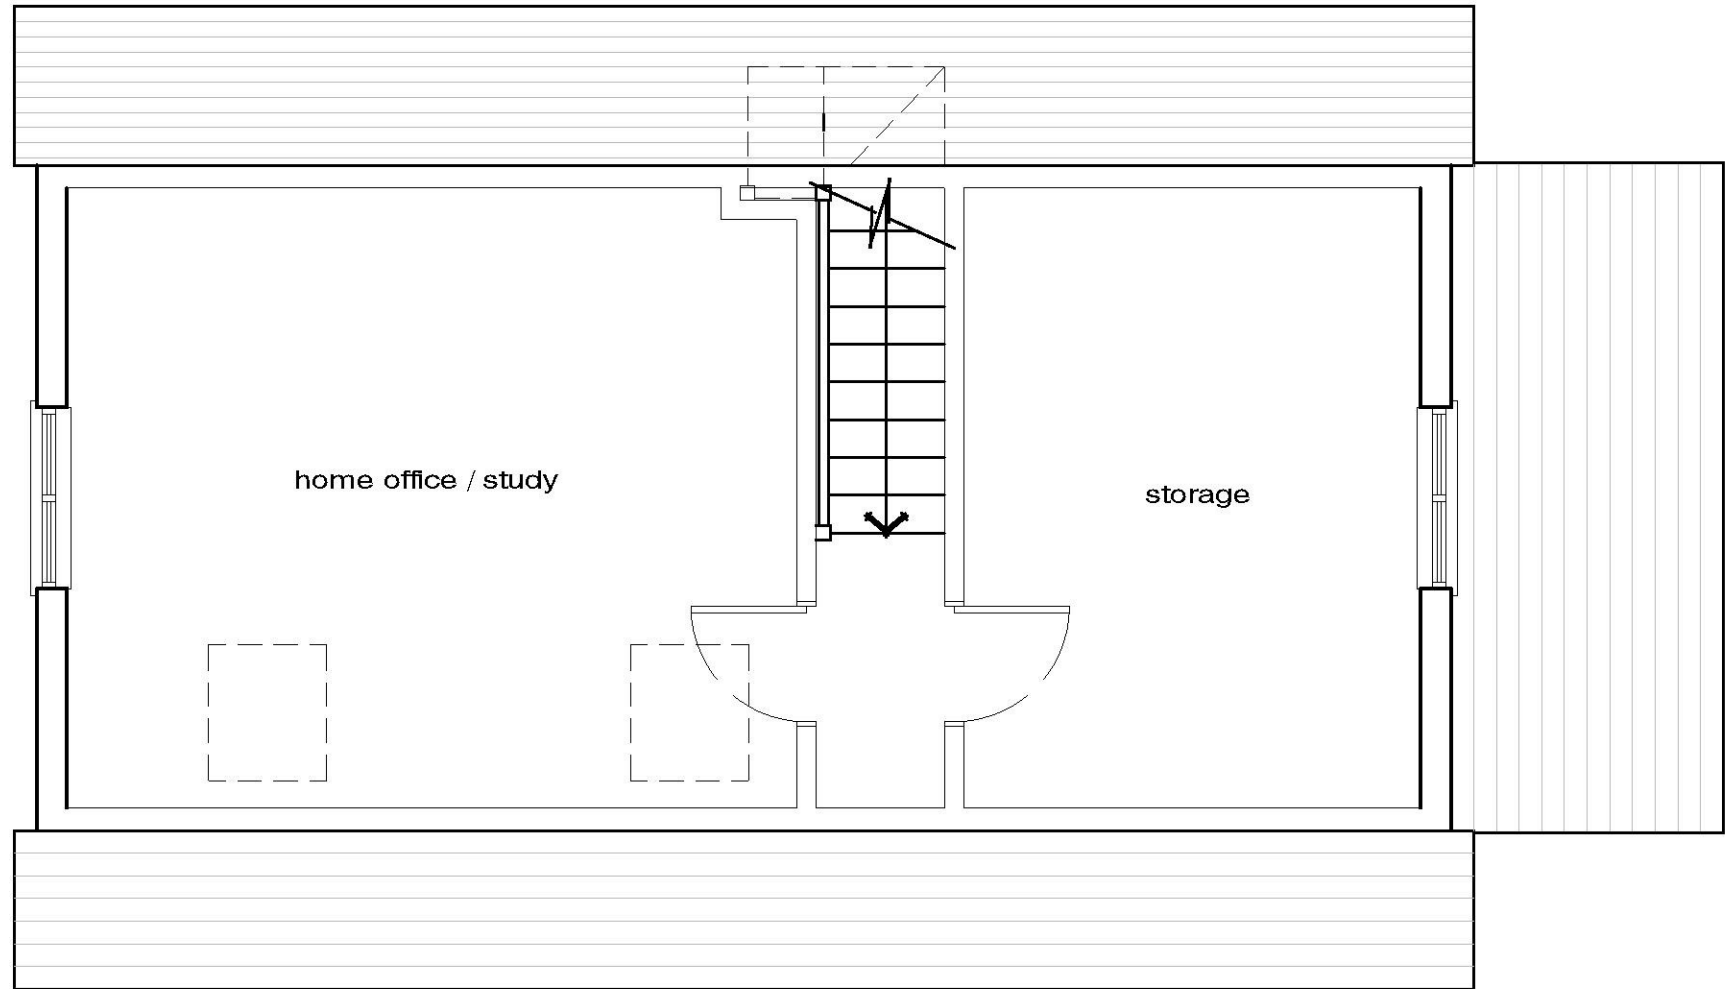


First Floor Plan
scale 1:50

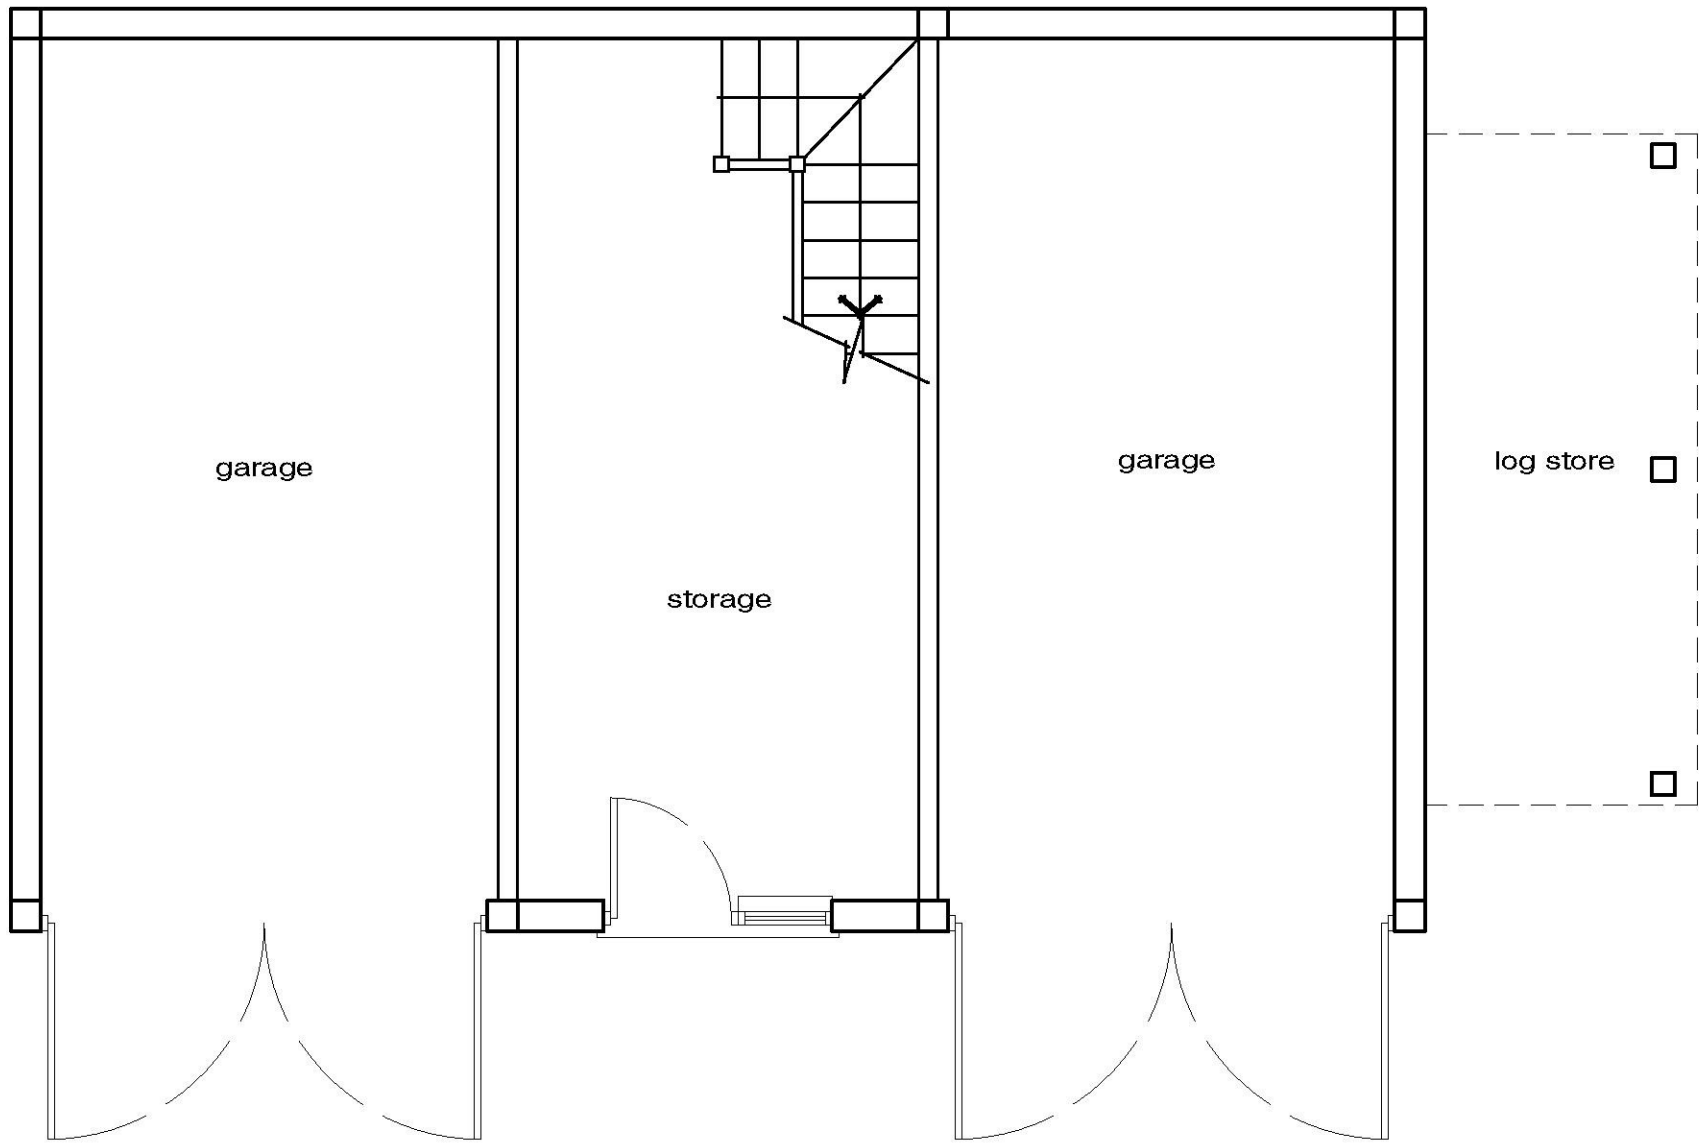


G round Floor Plan
scale 1:50

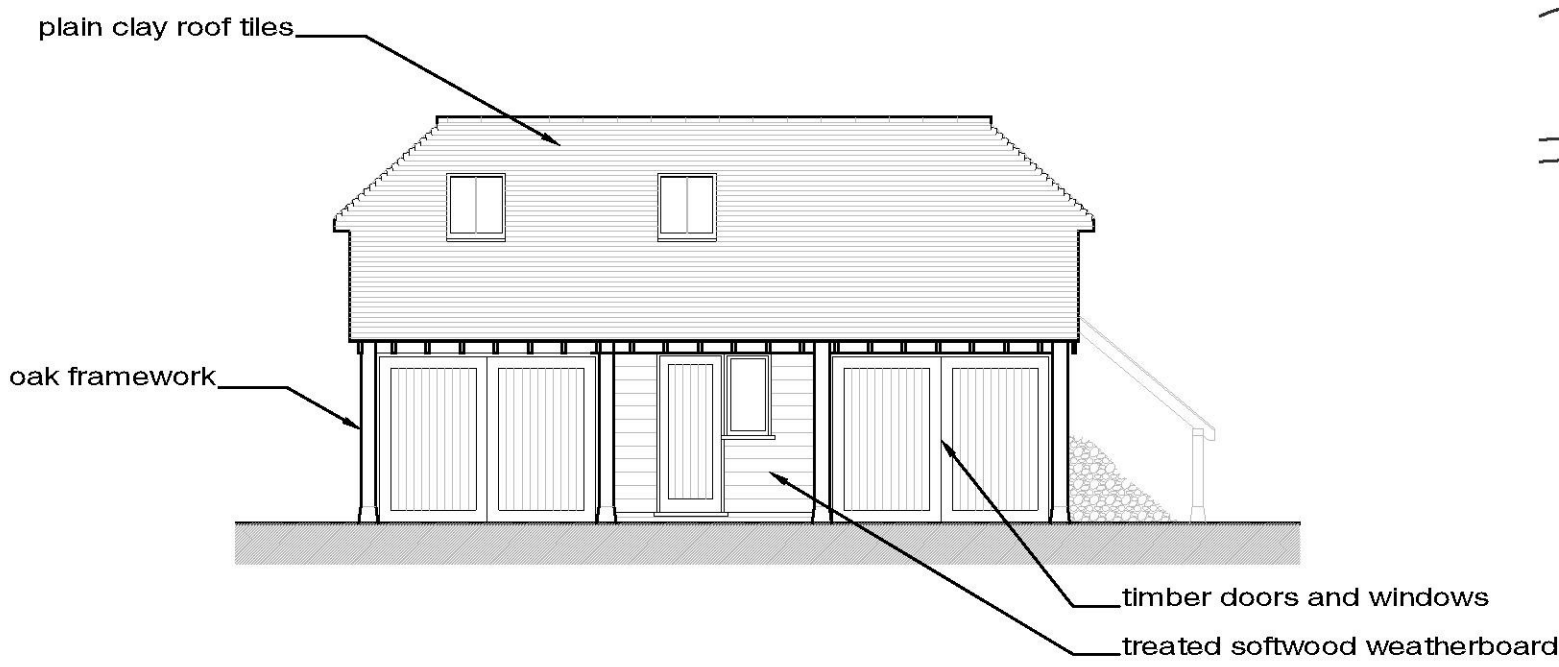


Front Elevation
scale 1:100

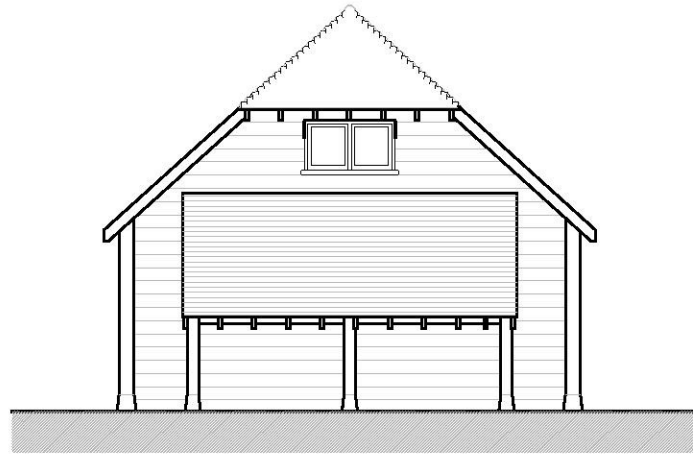


Side Elevation
scale 1:100

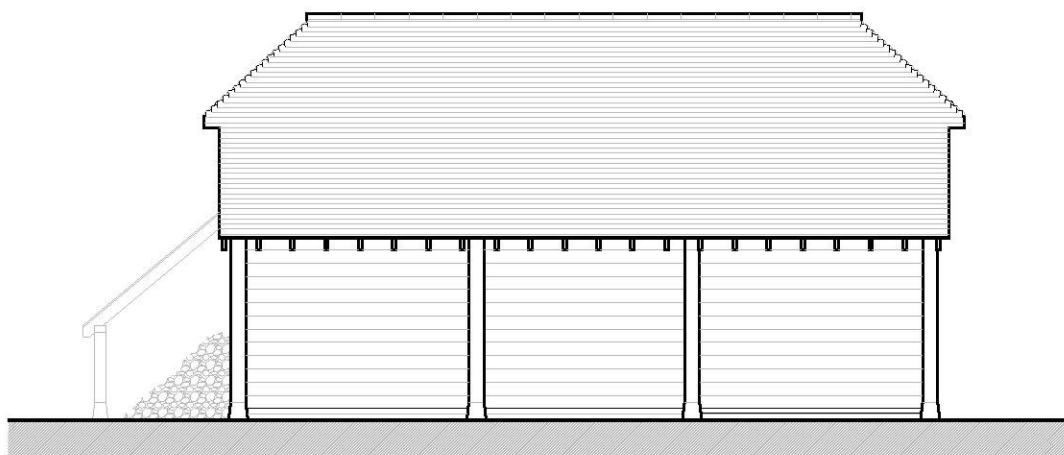


Rear Elevation
scale 1:100

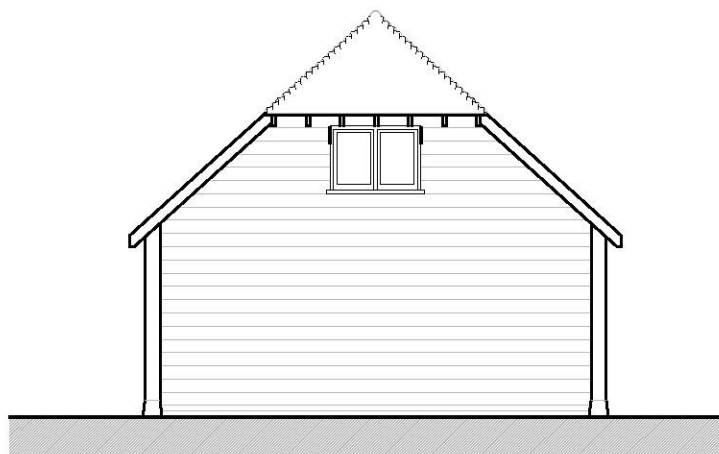


Side Elevation
scale 1:100

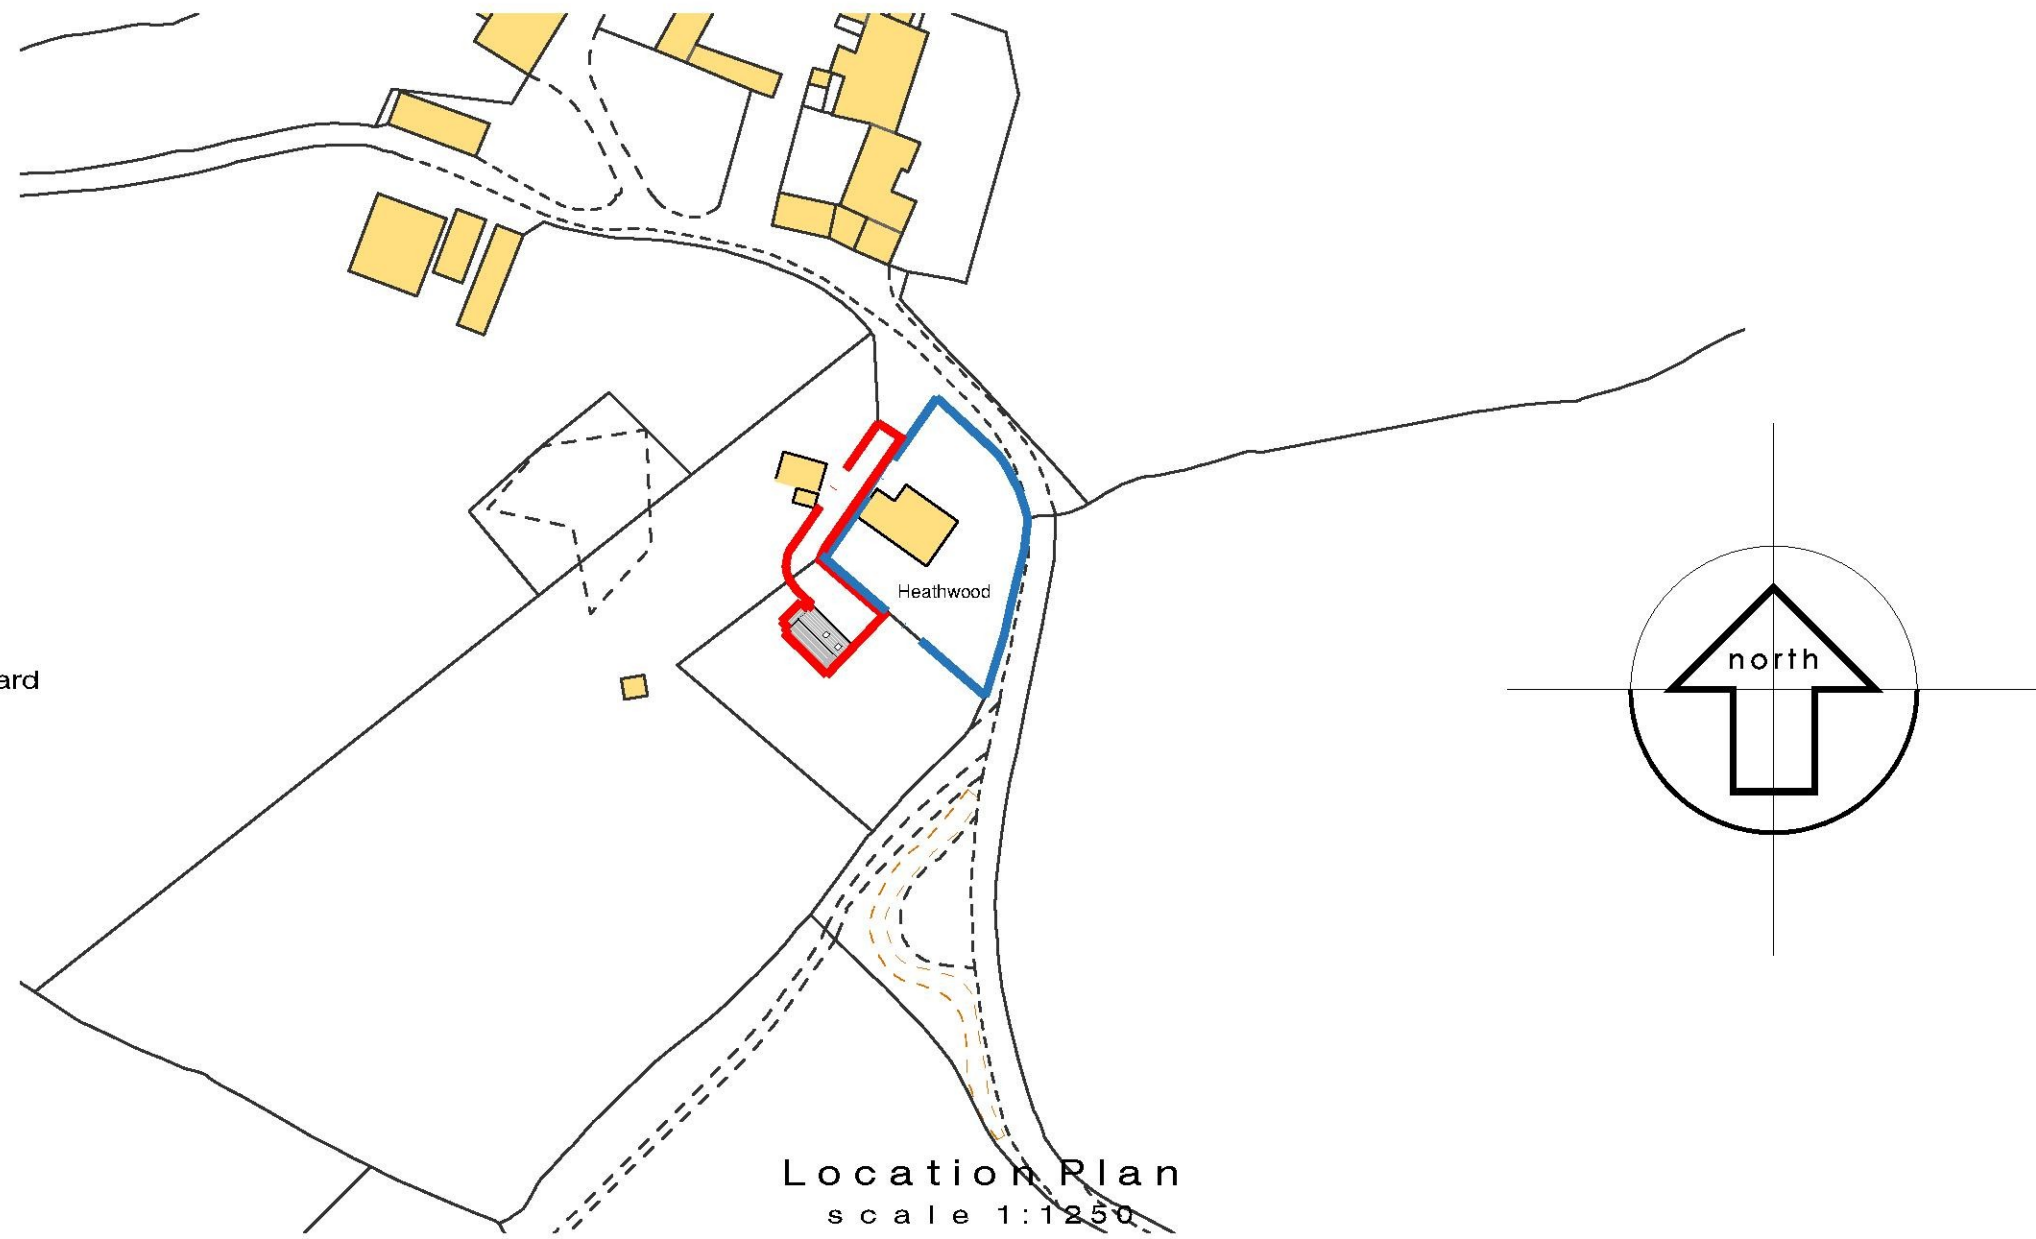

Location Plan
scale 1:1250

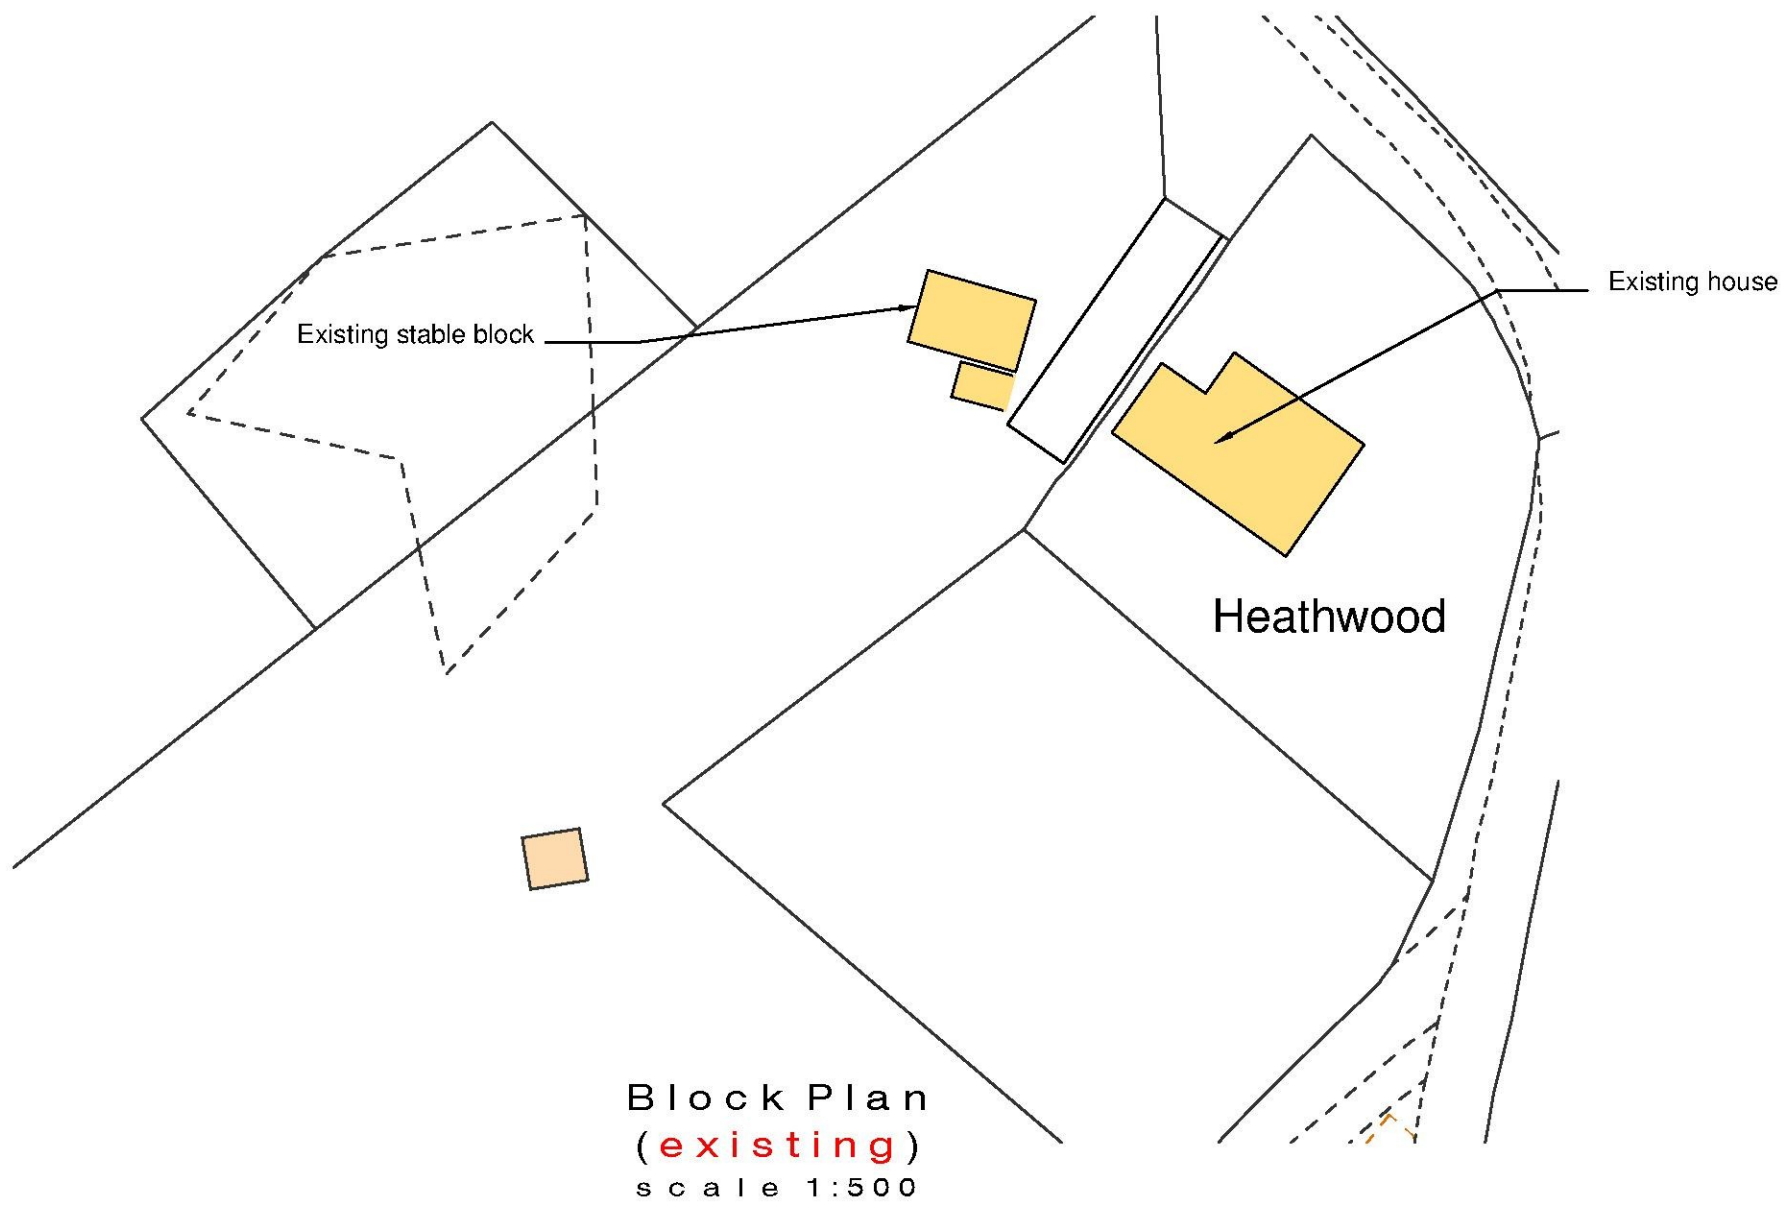

Block Plan
(existing)
scale 1:500

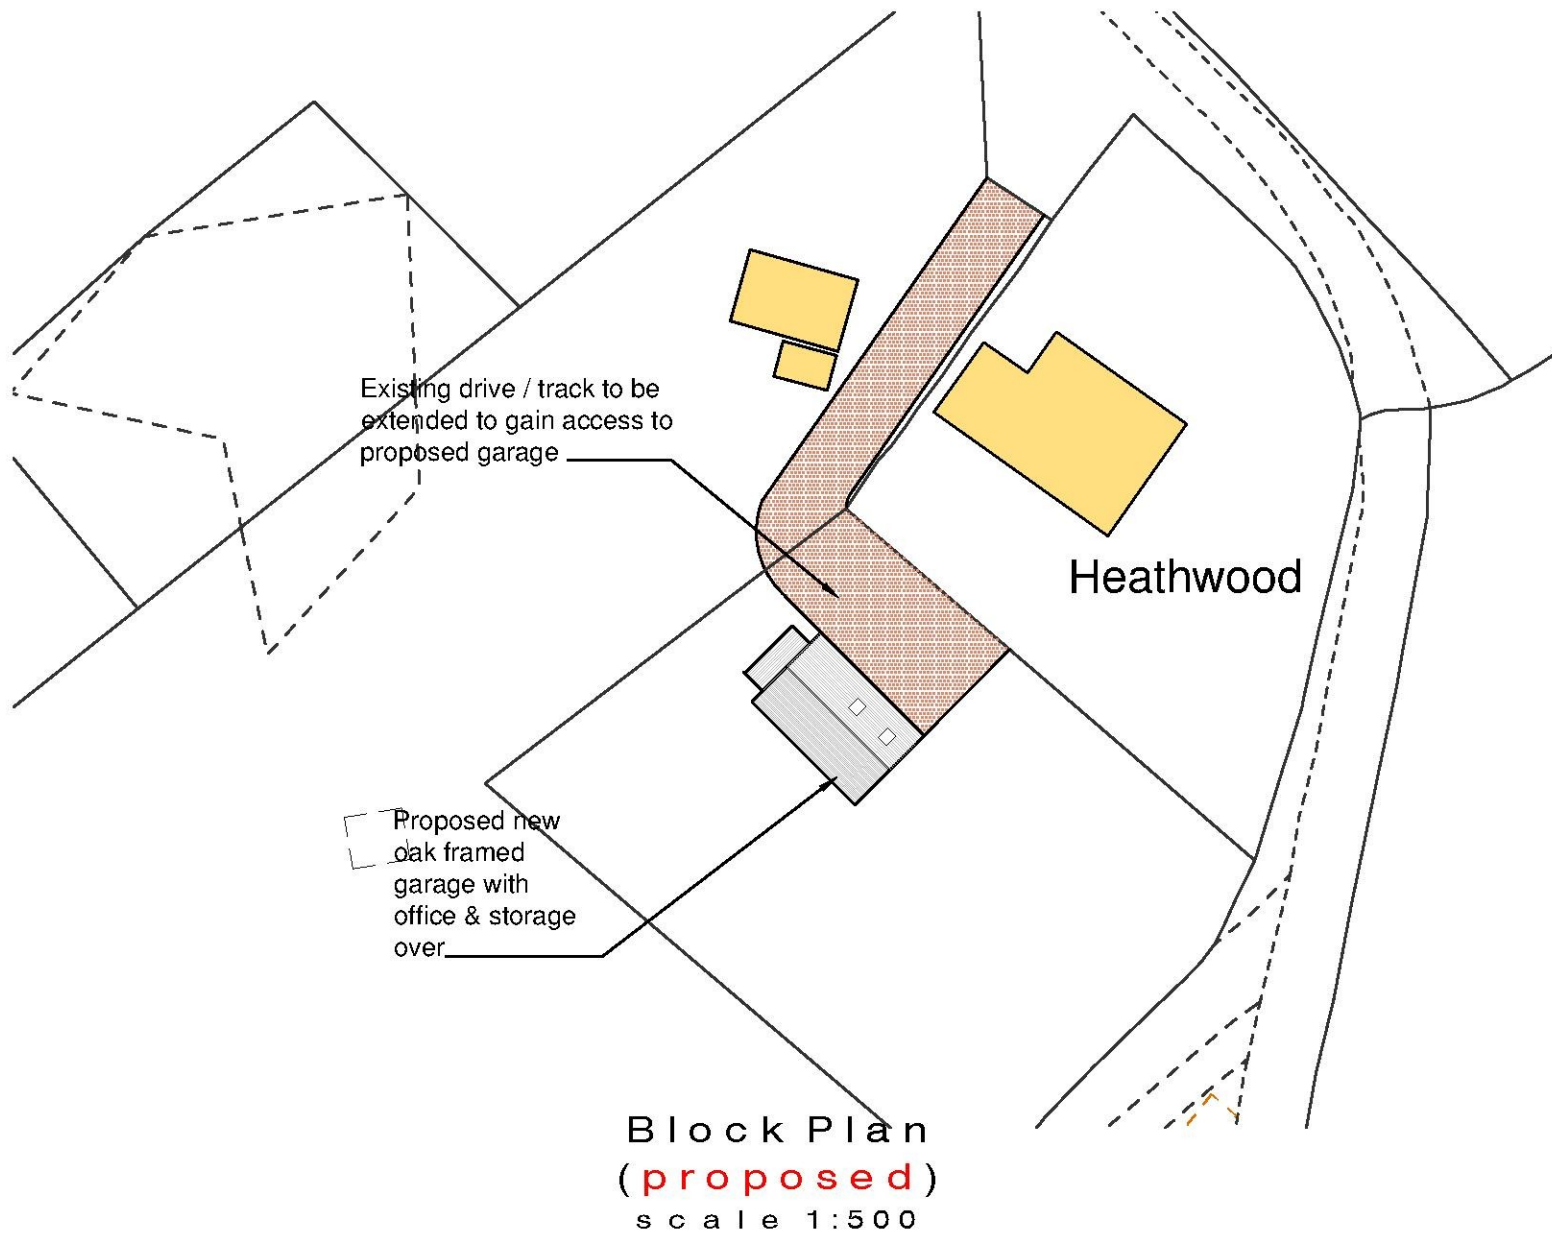

Block Plan
(proposed)
scale 1:500

Project
Heathwood, Elmstead, Ashford, Kent - Proposed new garage with office accommodation

Rev	date	Description
A	09-03-18	Location plan amended following correspondence from SDC.
B	05-04-18	Room names amended following correspondence from SDC.
C	21-07-18	Garage position amended following meeting onsite with SDC.

Client	Mr P Wood	Drawn by	001
Job number	PH15003	Checked by	
Scale	as stated @ A1	Revision	C
Date	May 2015		