




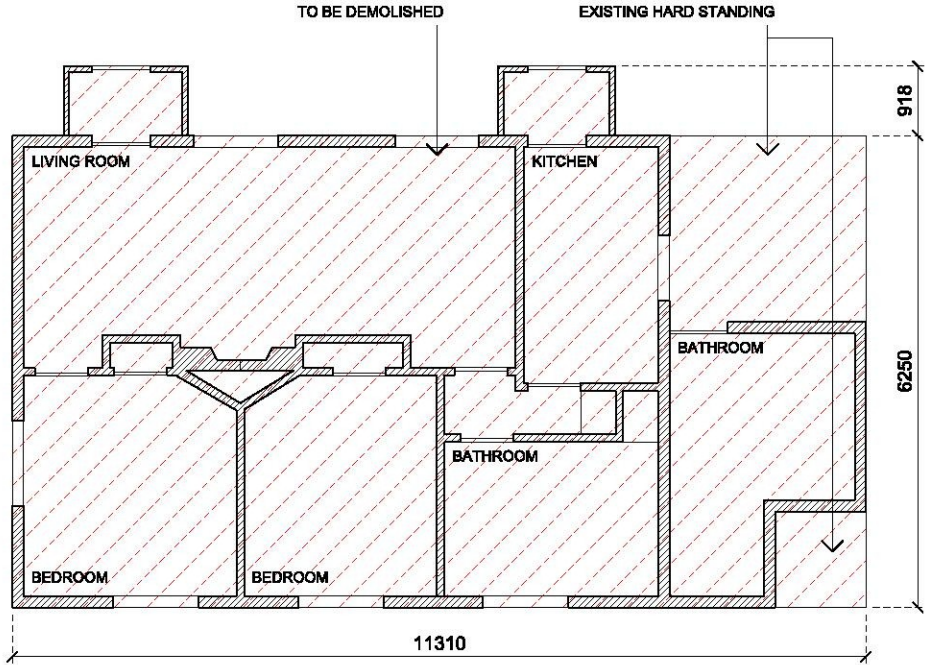


GROUND FLOOR PLAN - EXISTING
SCALE 1:100

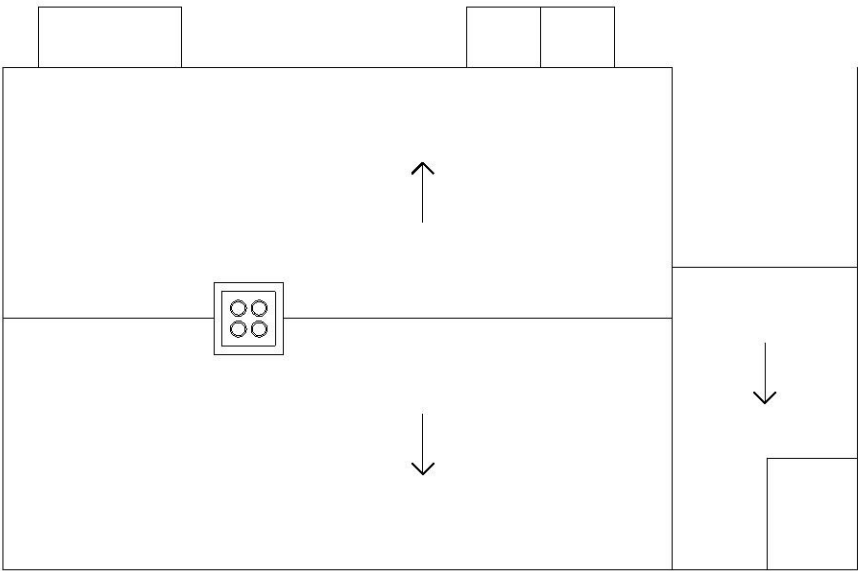


ROOF PLAN - EXISTING
SCALE 1:100

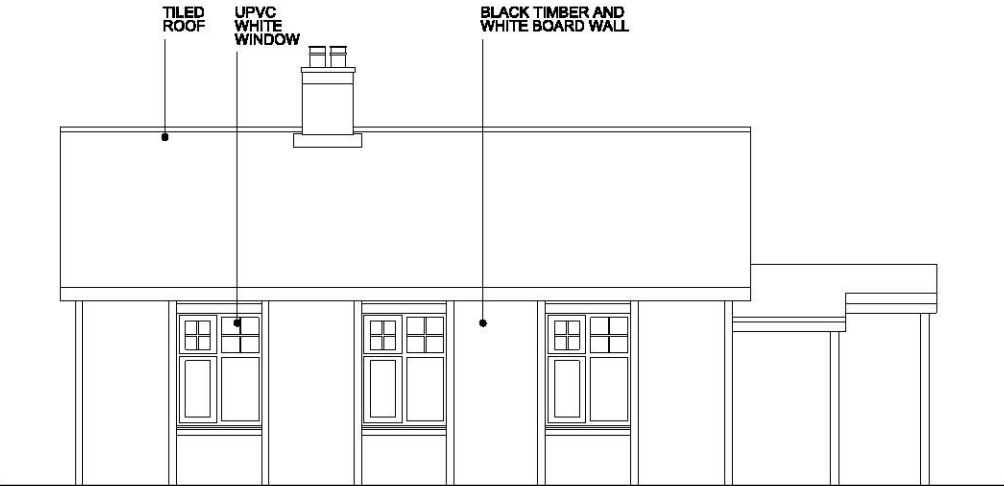


ELEVATION - EXISTING
SCALE 1:100

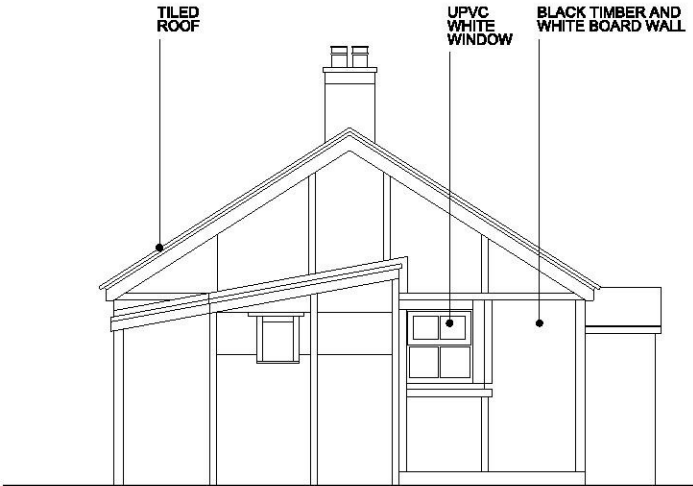

ELEVATION - EXISTING
SCALE 1:100

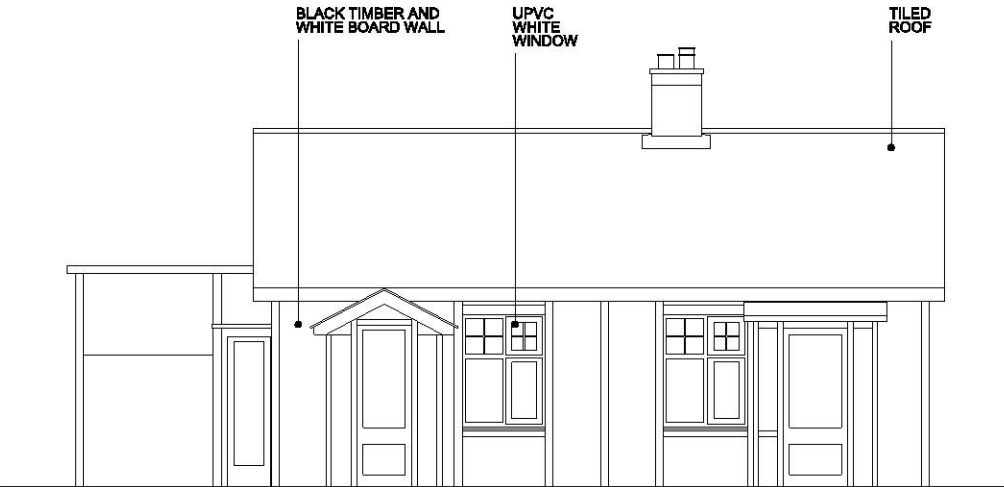

ELEVATION - EXISTING
SCALE 1:100

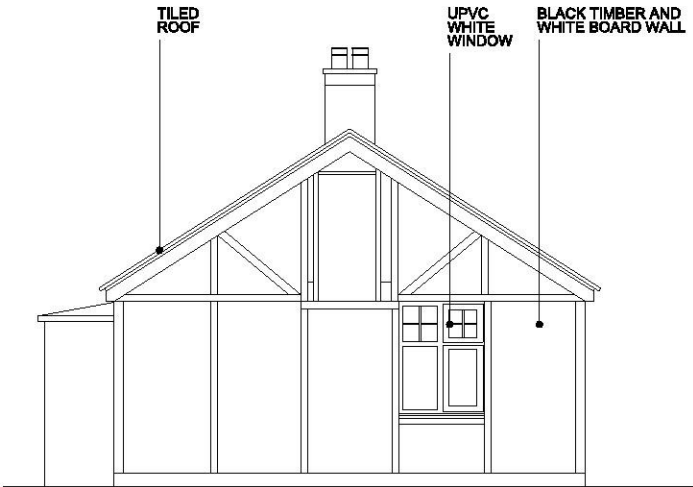

ELEVATION - EXISTING
SCALE 1:100



P1	10/08/14	PLANNING - DRAWING AMENDMENT	
P	10/08/16	PLANNING	
	16/04/28	CLIENT ISSUE	
REV	DATE	NOTES	
CLIENT			
D ROSBOTTOM			
PROJECT			
DUNGENESS			
DRAWING TITLE			
EXISTING DRAWINGS			
DATE	SCALE	DRAWN BY	CHECKED BY
16/04/28	1:100 @ A3	MP	MP
DRDH Architects			
4 Norththorpe Street London WC1N 2JB T +44 20 7100 9003 F +44 20 7100 9004 drdharchitects.co.uk			
JOB NO	DRAWING NO	REV	
1028	A-P-030	P1	

DISCLAIMER
Copyright DRDH Architects. No implied license exists. Do not scale from this drawing. All dimensions to be checked on site by the contractor and such dimensions to be their responsibility. Drawing errors and omissions to be reported to the architect.