



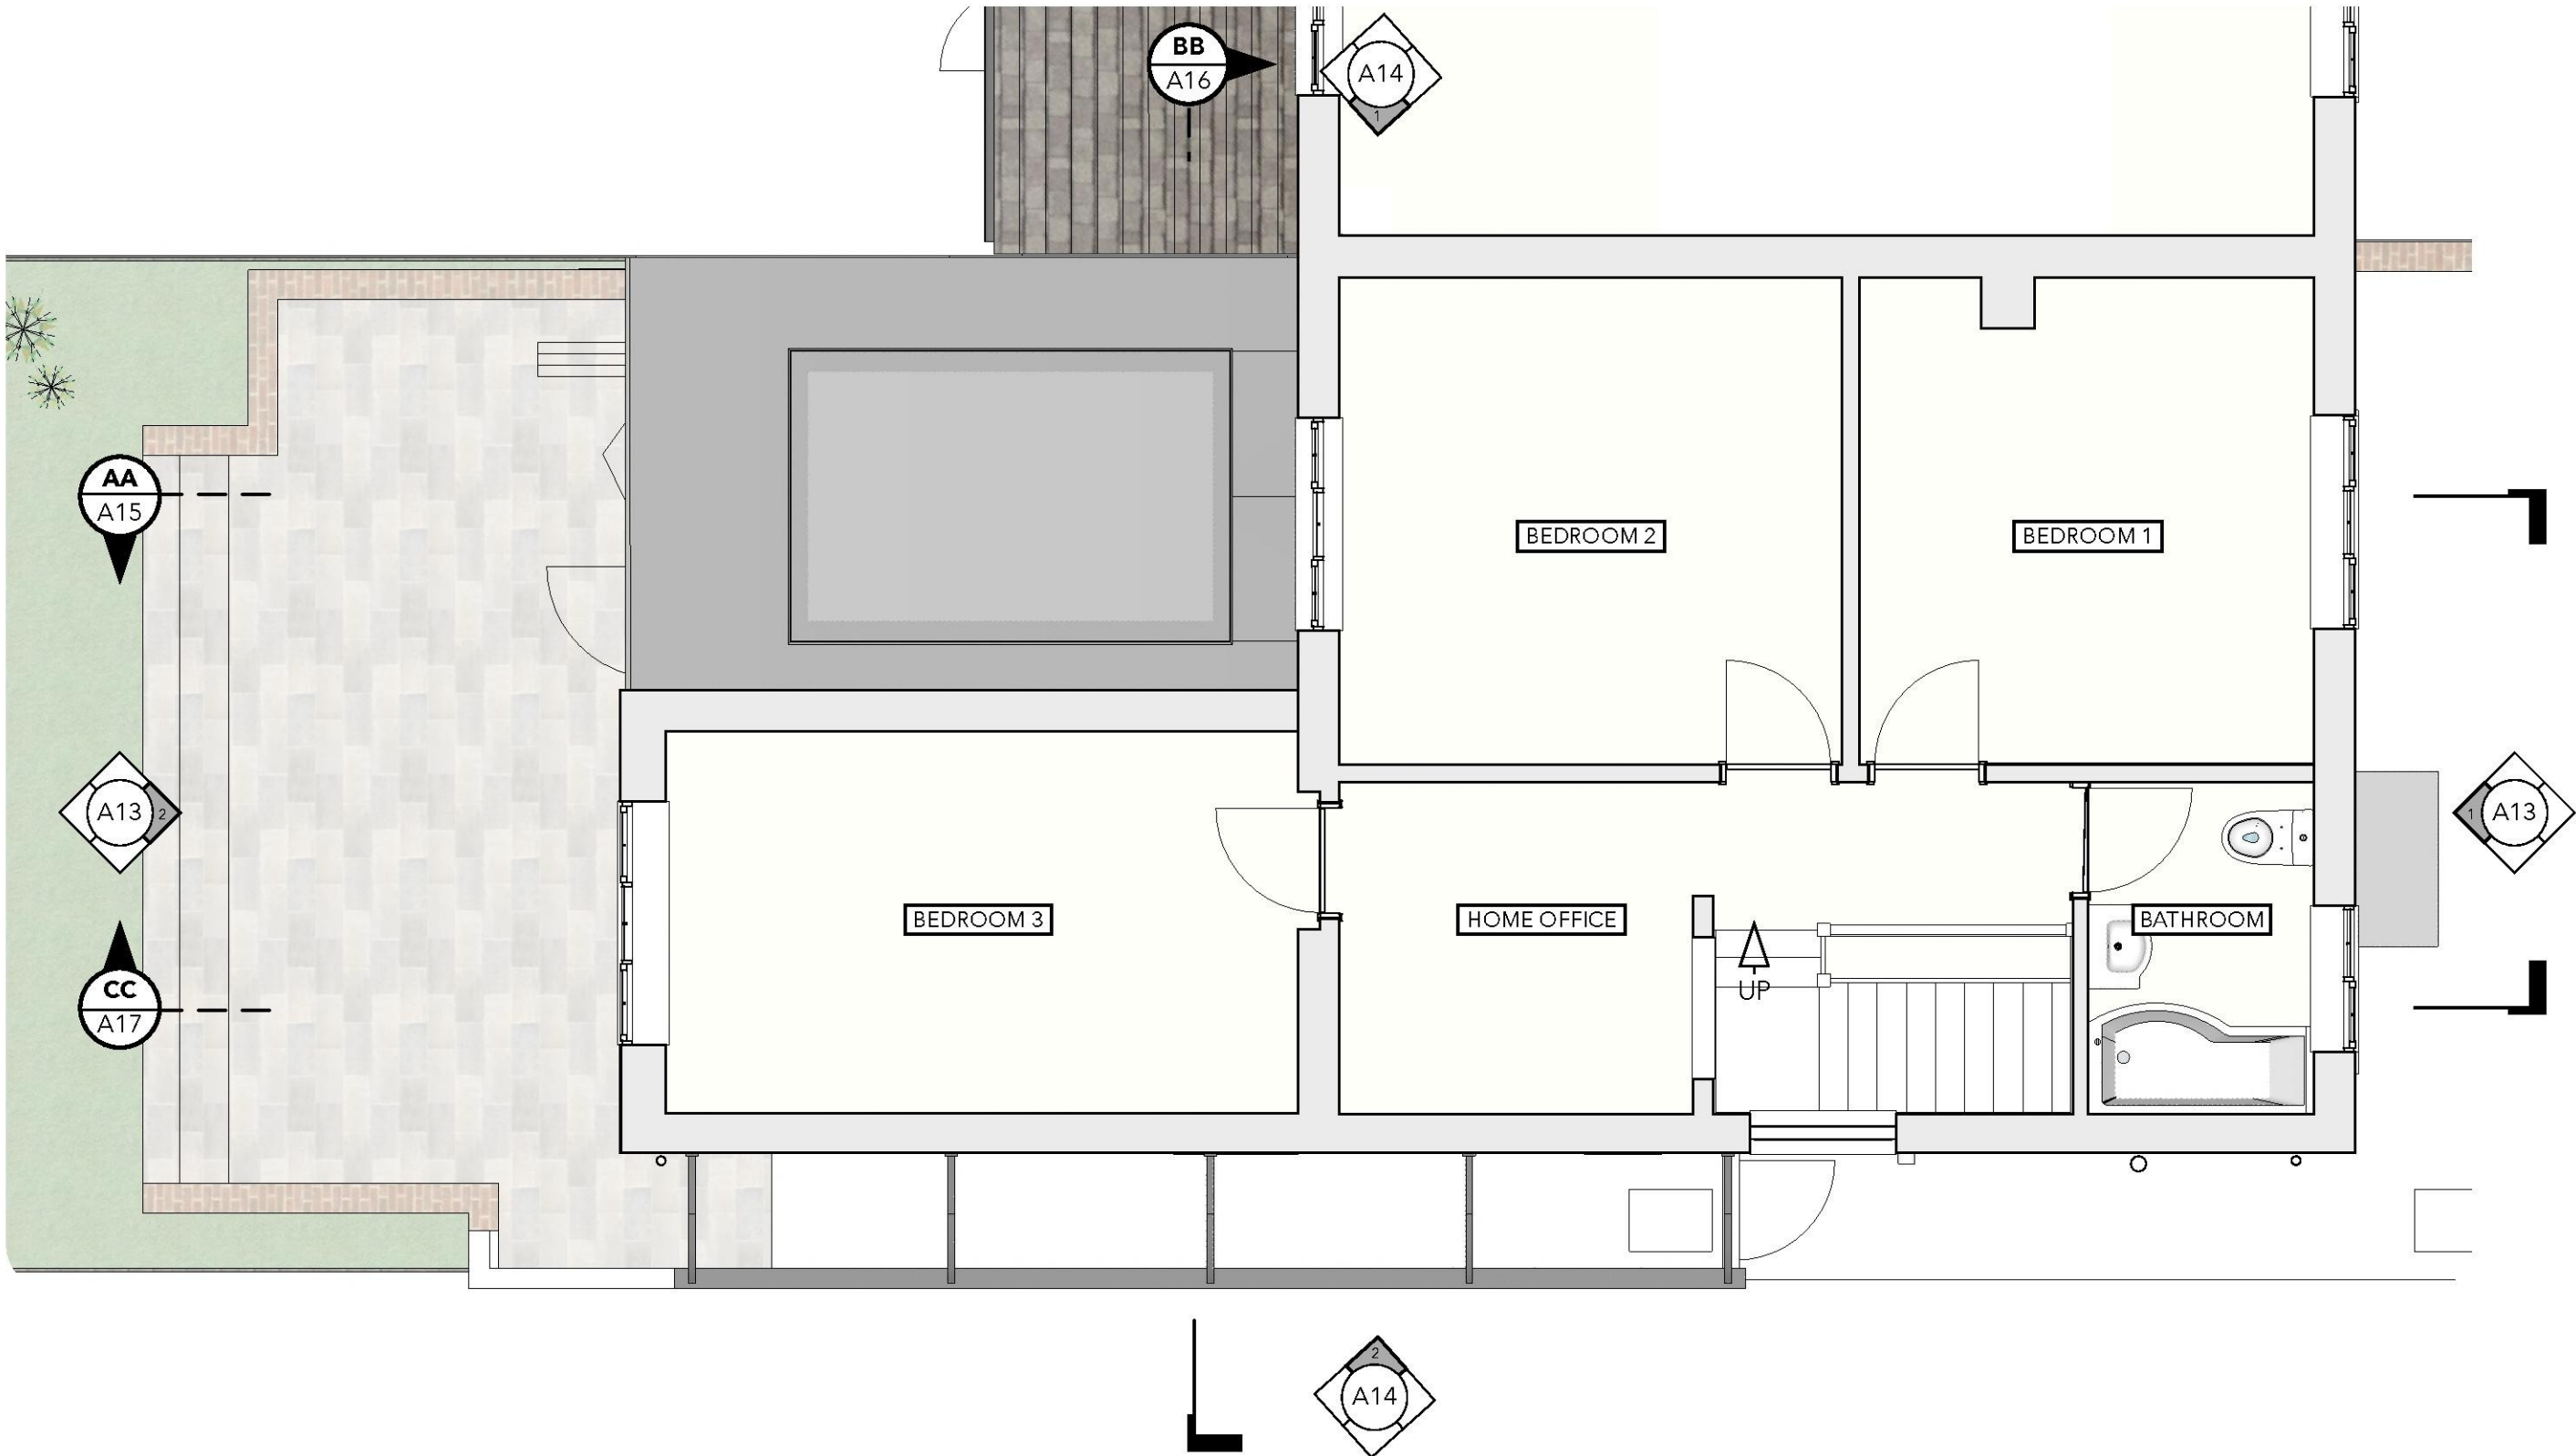

1 PROPOSED FIRST FLOOR PLAN  
SCALE :: 1:50

 

| KEY |          |
|-----|----------|
|     | EXISTING |
|     | PROPOSED |

0m 2m 5m  
Scale 1:50 @ A3

DRAWN BY  
JB  
DESCRIPTION  
PROPOSED FIRST FLOOR  
PLAN

PROJECT NO.  
16.053  
PROJECT  
REAR SINGLE-STOREY  
EXTENSION PROJECT

ISSUE  
14.07.16  
RE-ISSUE  
08.09.16

SCALE @ A3  
1:50  
SCALE @ A4  
NTS

CLIENT  
Mr+Mrs Aireton-Brown  
Lyndale, Castle Road,  
CT21 4QX

ARKITEKI  
The Yard, North Lane, Sandgate, CT20 3AS  
E: j.brittin@me.com  
T: 01303 772918 M: 07826854150