



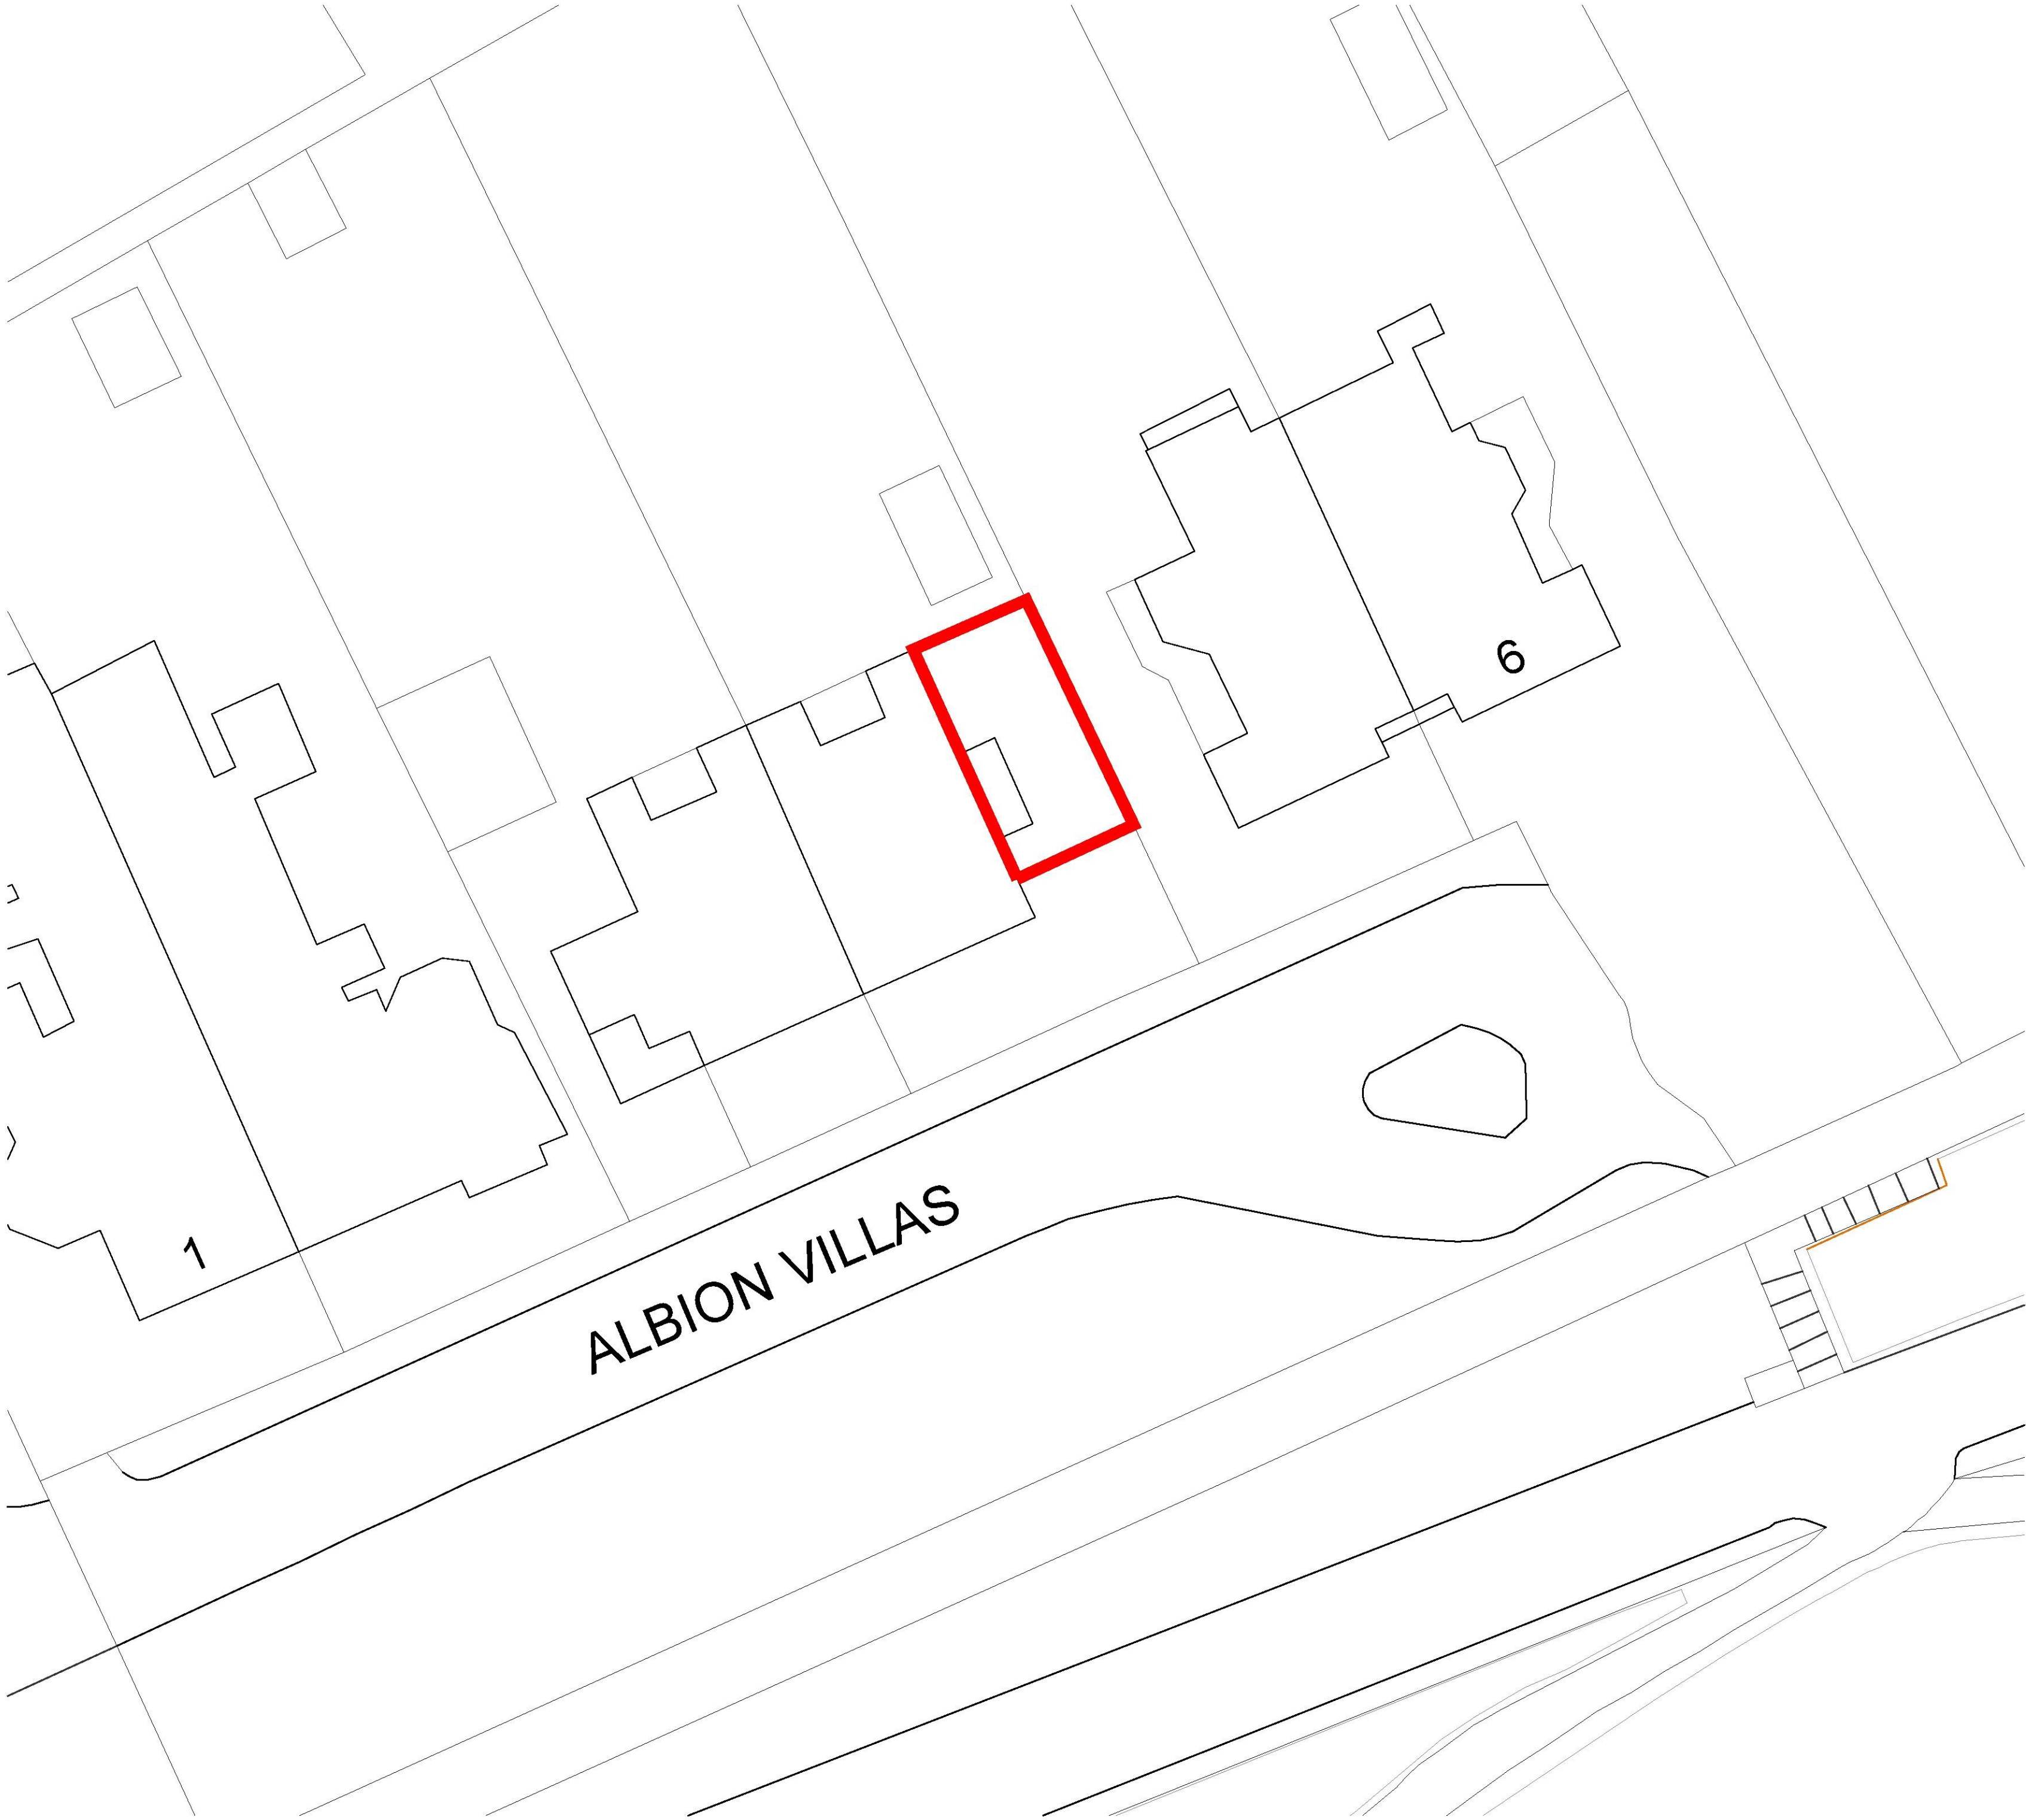


Existing Site plan



1:200 Scale Bar @ A1

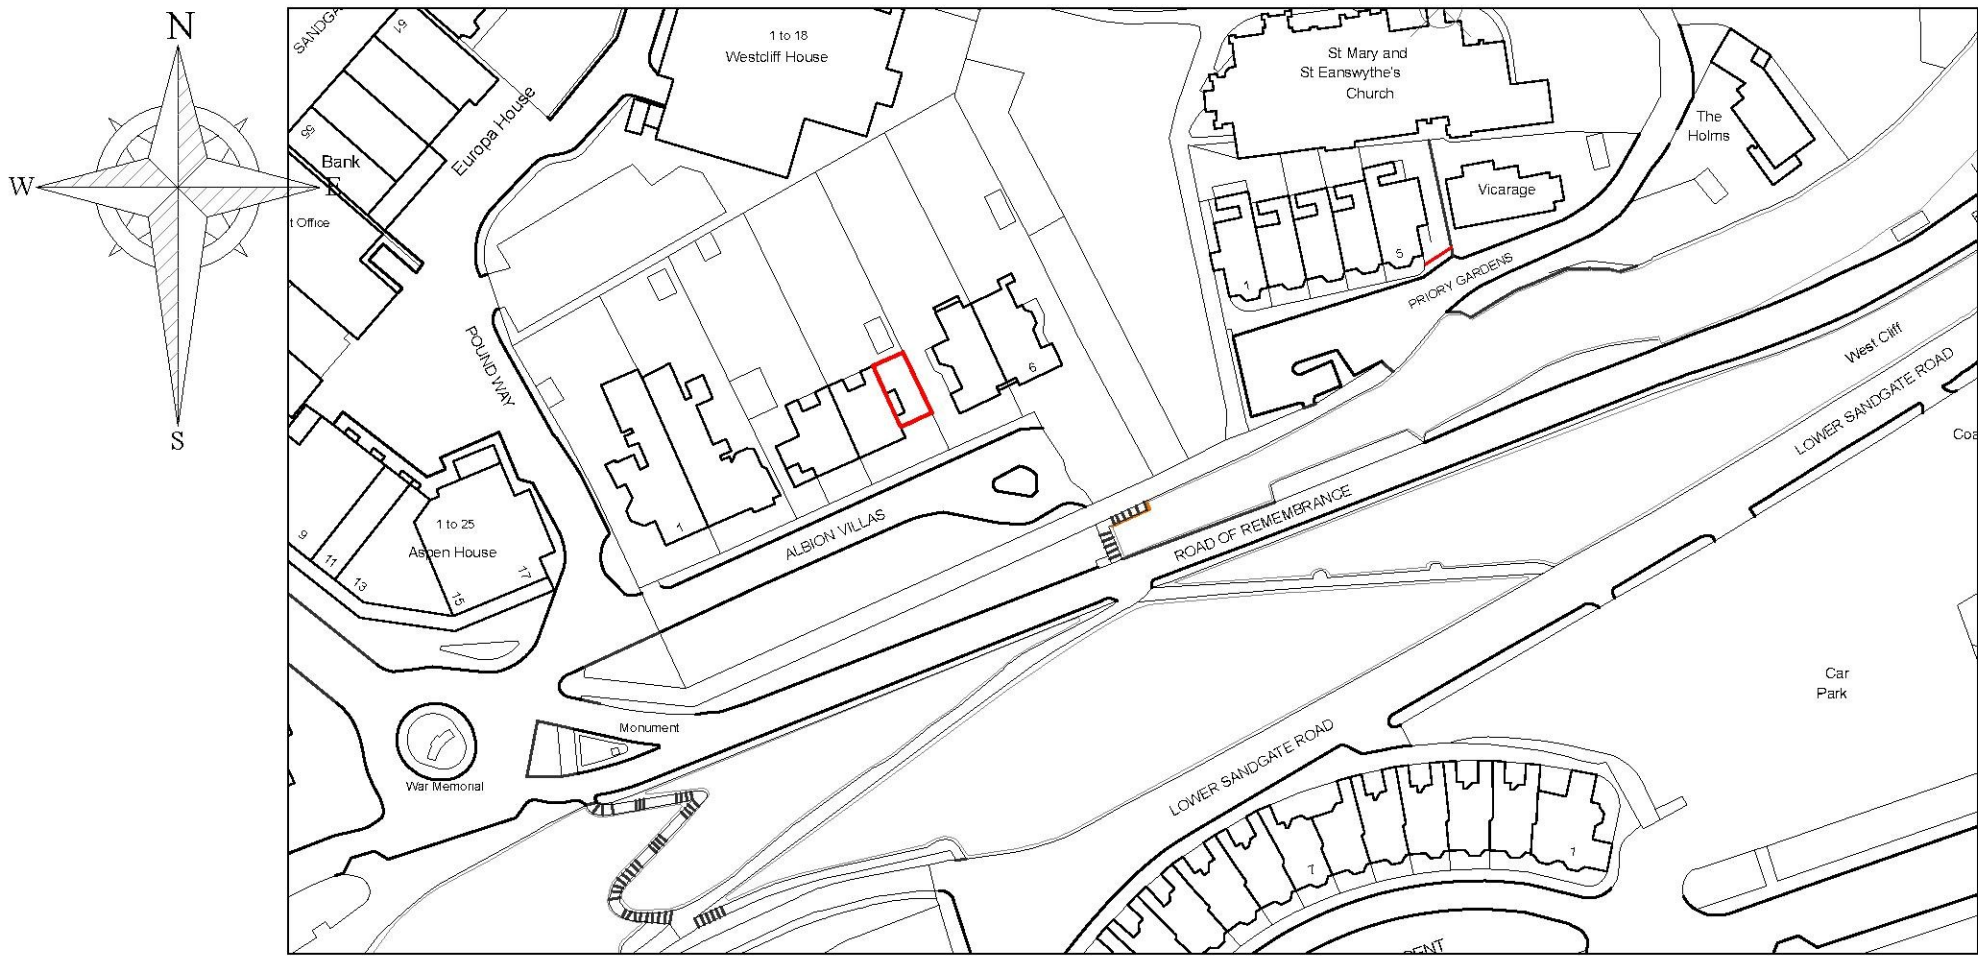

Site Location plan

 

1:1250 Scale Bar @ A1

Notes:				Client:				Drawing title:				Rev.	Date	Description
Do not scale.				4 Albion Villas				Site and Location Plan						
Report all errors, omissions and discrepancies.				Folkestone				Date:						
Verify all dimensions on site before commencing any work or preparing specialist drawings.				Kent				September 2016						
All materials, components and workmanship are to comply with the relevant British Standards, Codes of Practice and appropriate manufacturers recommendations.								Scale:						
This drawing and design are copyright of Martello Building Consultancy.								1:1250 & 200 @ A1						
								Revision:						
								Drawing Number:						
								2375 / 01						

Studio 9
2 South Street
Folkestone
Kent
CT20 1RW
info@martellobc.co.uk



Martello
Building Consultancy