

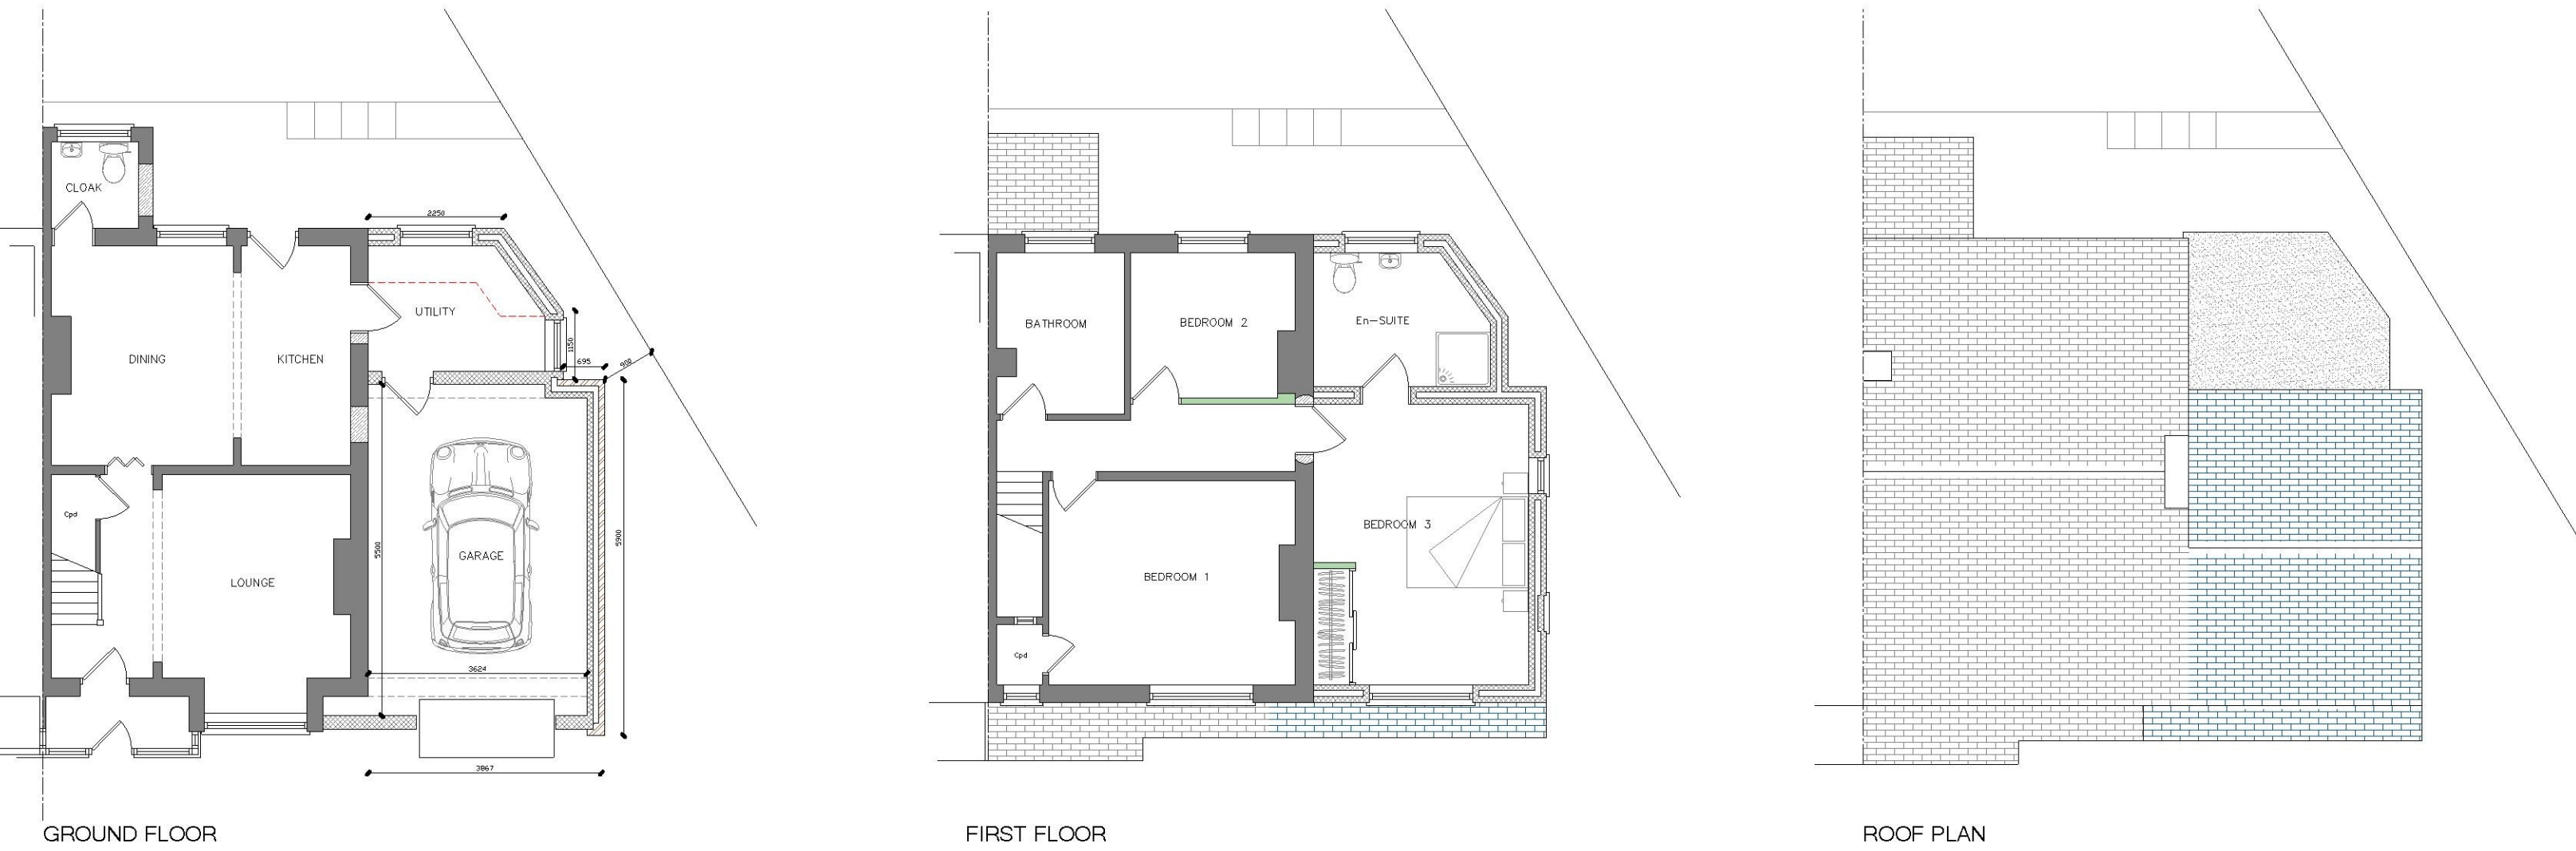


PROPOSED PLANS & ELEVATIONS


Scale 1:100 @ A1

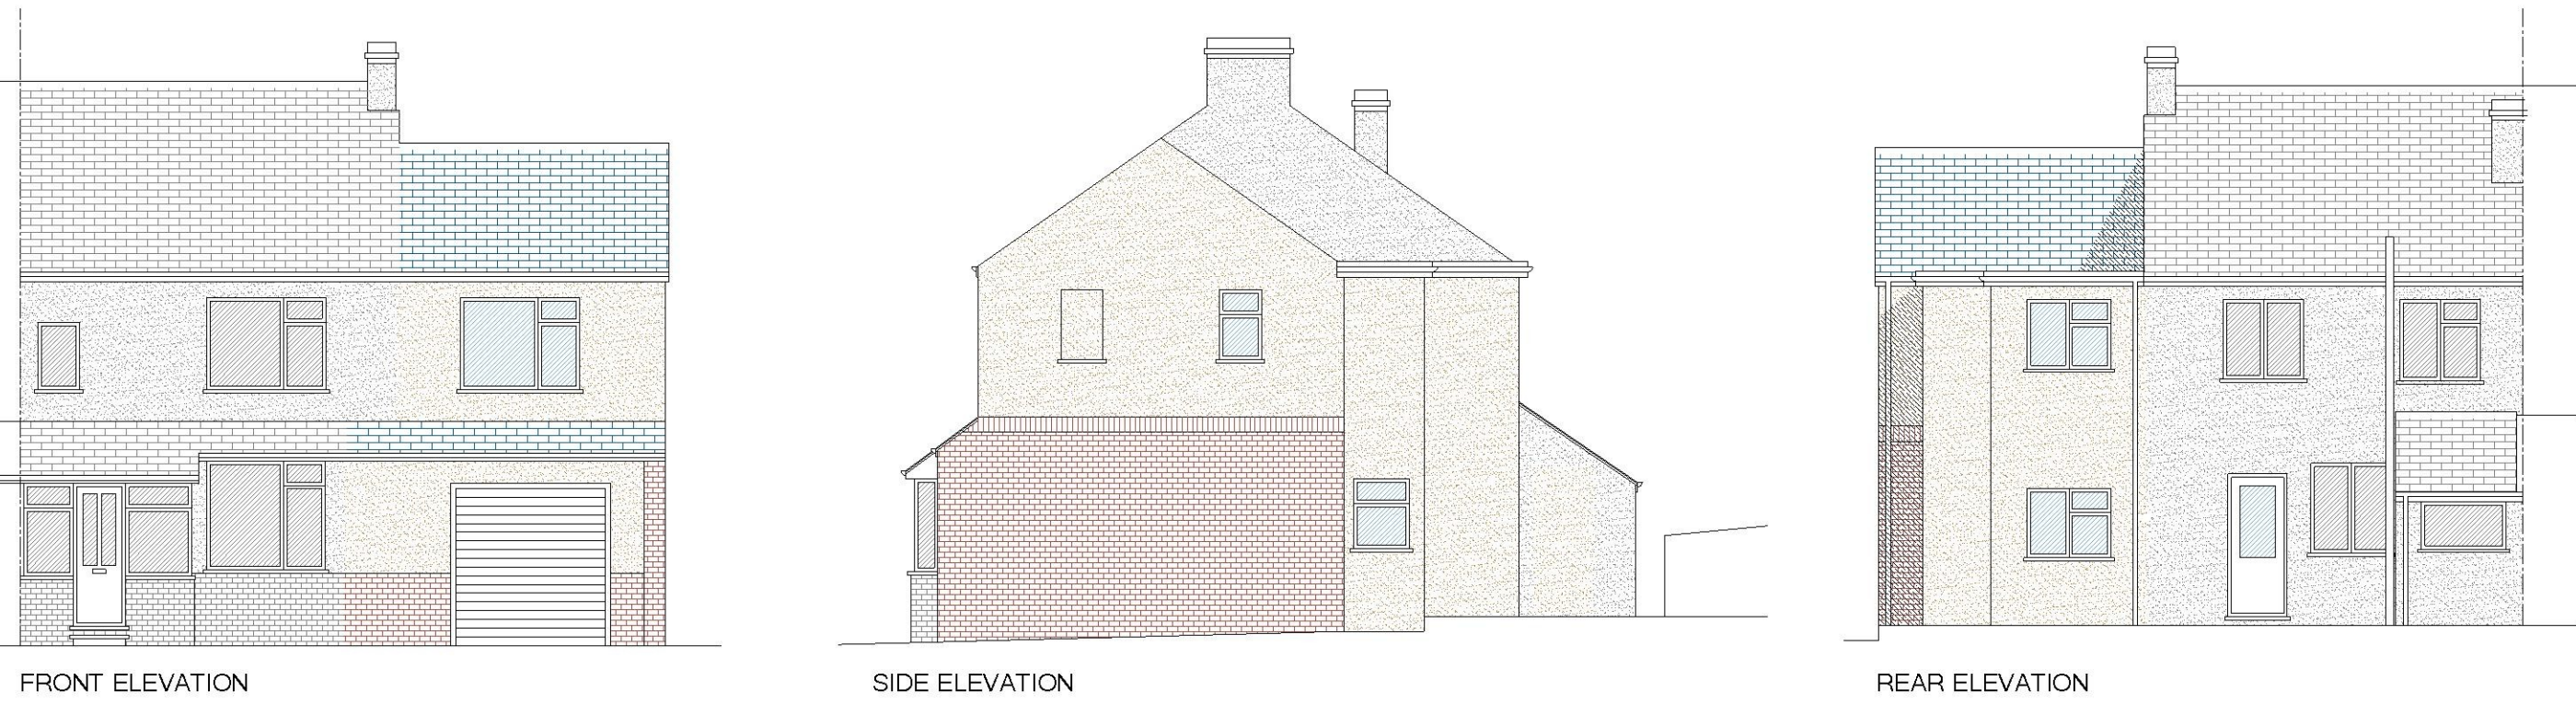

PROPOSED BLOCK PLAN
Scale 1:200 @ A1

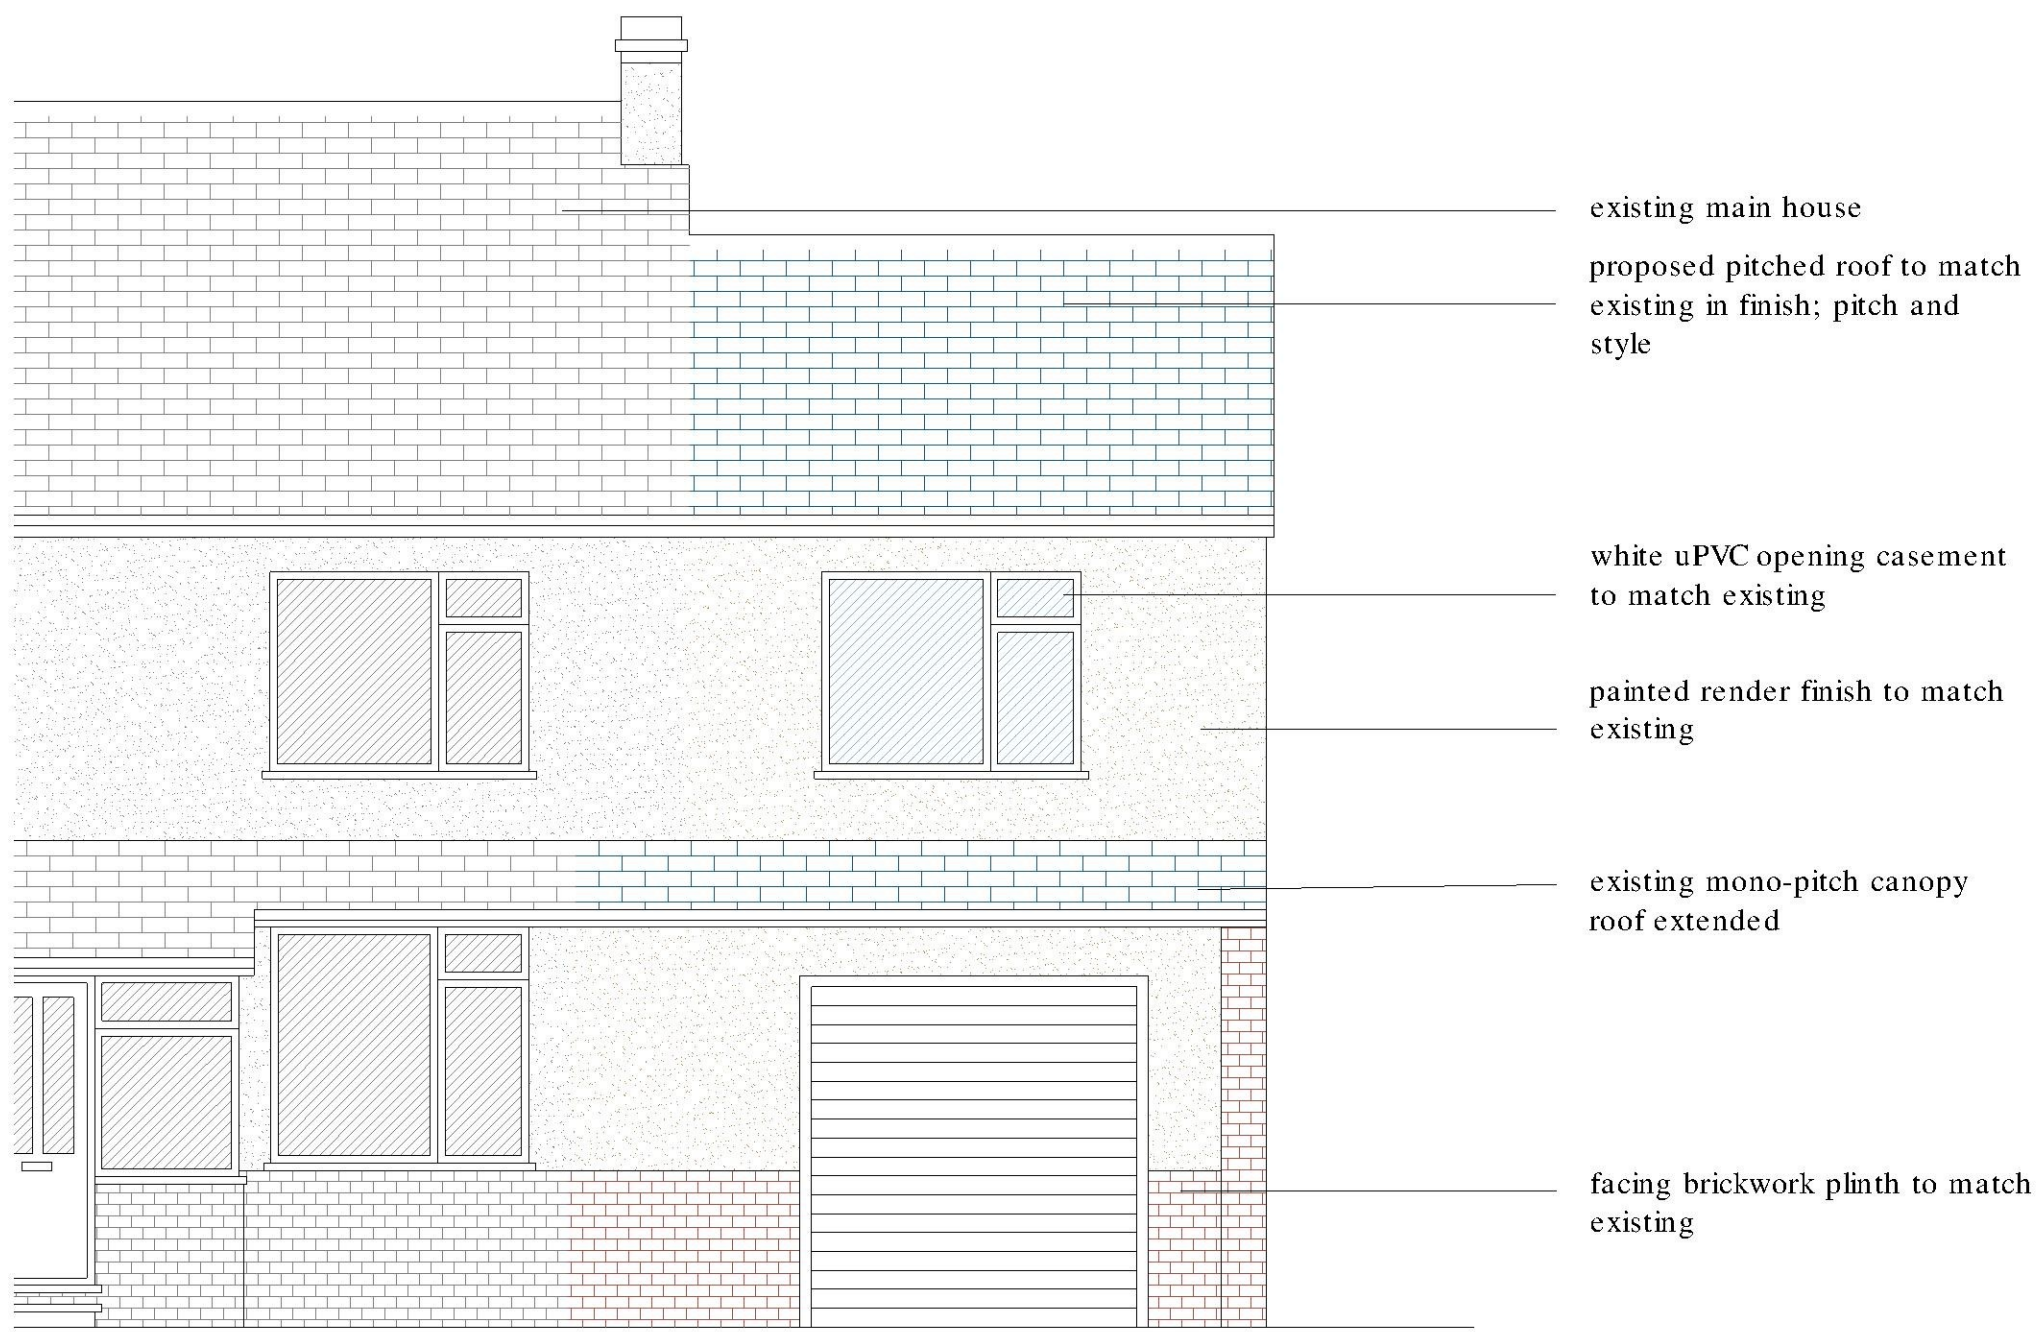

FRONT ELEVATION (with finishing details)
scale 1:50 @ A1

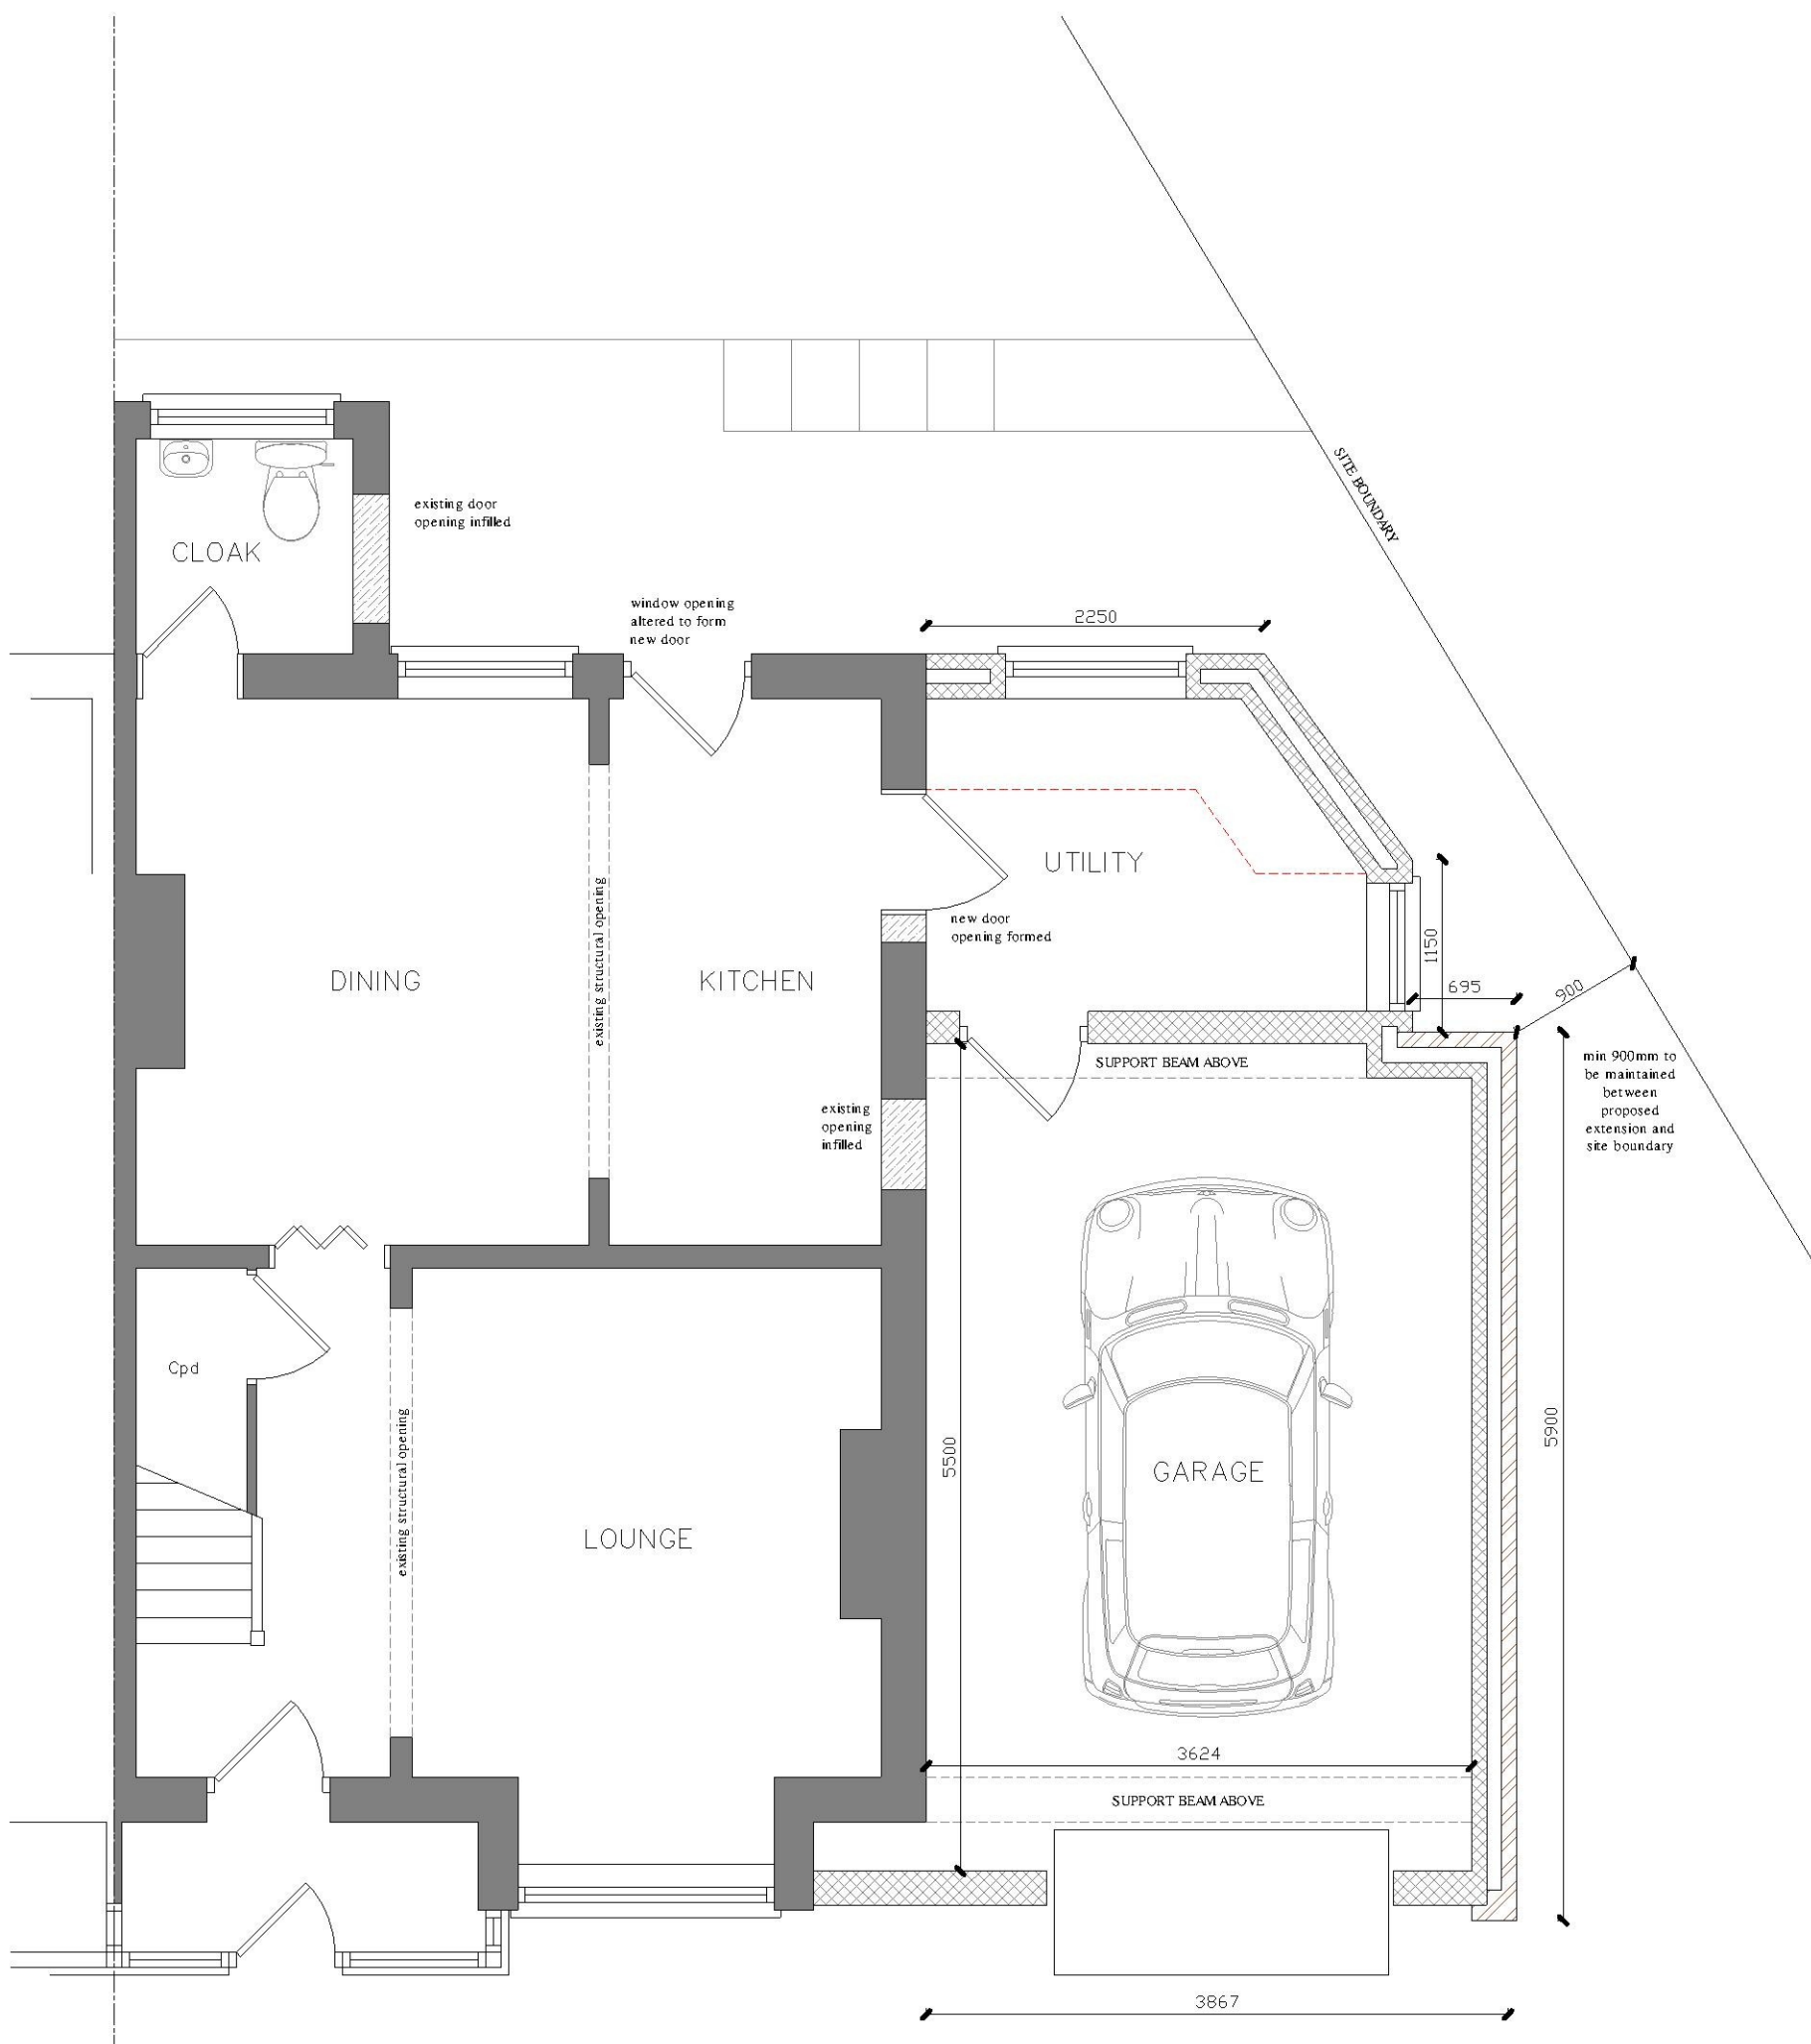

GROUND FLOOR
scale 1:50 @ A1



LT Drawing Services Limited
ARCHITECTURAL SOLUTIONS

LT Drawing Services
3 Treasury View
Cottam, Canterbury
Kent CT20 1DT

Telephone
+44 (0)1227 205205
Email
enquiries@ltservices.co.uk

Client
Mr D Derrick

Project
50 Raborough Lane, Fiskestone
Kent CT20 5LT

PROPOSED SIDE EXTENSION
PROPOSED SCHEME

Drawn by
as noted

Scale
N/A

Date
JUNE 16

Rev	Date	Description
A	JUN 16	Revised and extension added Rear door formed
B	SEP 16	Revised and extension added Garage and kitchen to the rear parking space included

Drawn by
03972_MH101

Checked by
B



Drawings to scales noted for planning purposes

Commencement of any building works prior to full building control/regulation approval is done so entirely at the clients risk


This drawing is protected under The Copyright, Designs & Patents Act 1988. Do not scale. Figured dimensions only are to be taken from this drawing. All dimensions are to be checked on site before any work is put in hand. If in doubt, ASK.

THIS DRAWING IS TO BE READ IN CONJUNCTION WITH JOB SPECIFICATION TOGETHER WITH ENGINEERING / SITE LAYOUT, CONSTRUCTION NOTES, ANY RELEVANT STRUCTURAL ENGINEERS INFORMATION, M&E AND OTHER SPECIALIST CONTRACTORS DRAWINGS.

BLOCK PLANS
Scale as noted

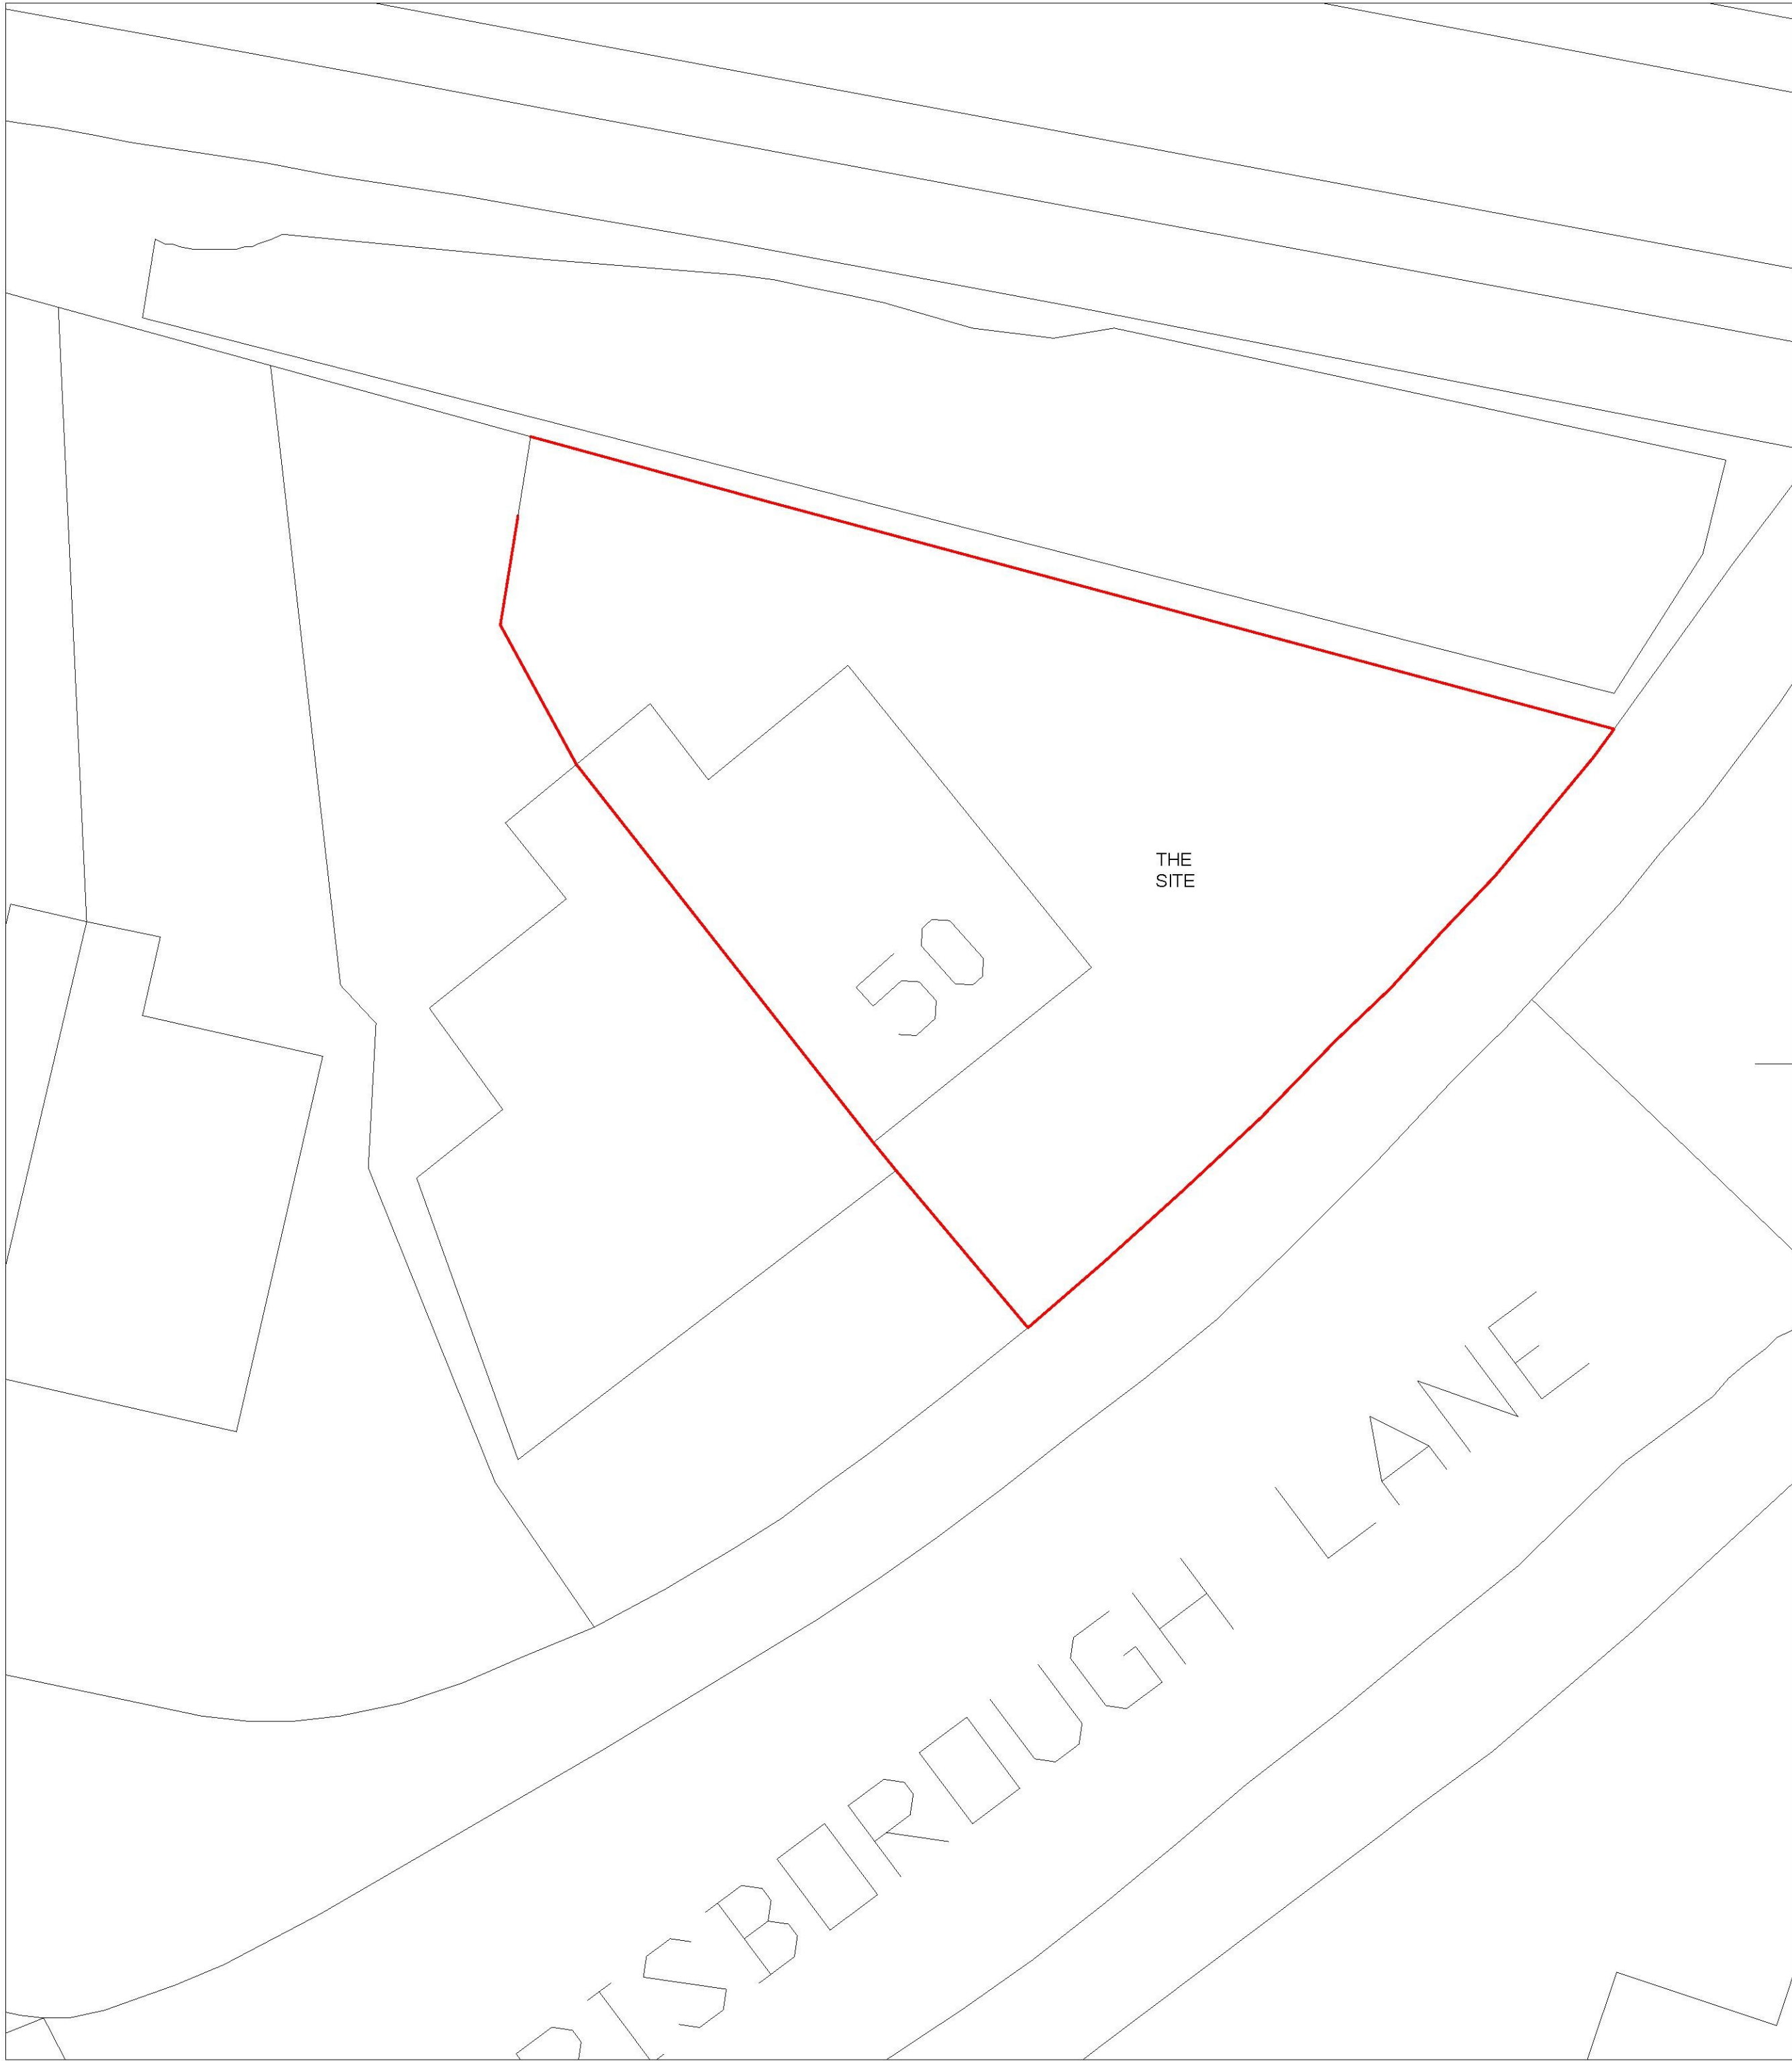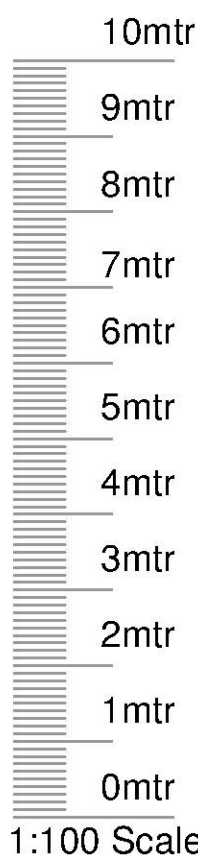

EXISTING BLOCK PLAN
Scale 1:100 @ A1

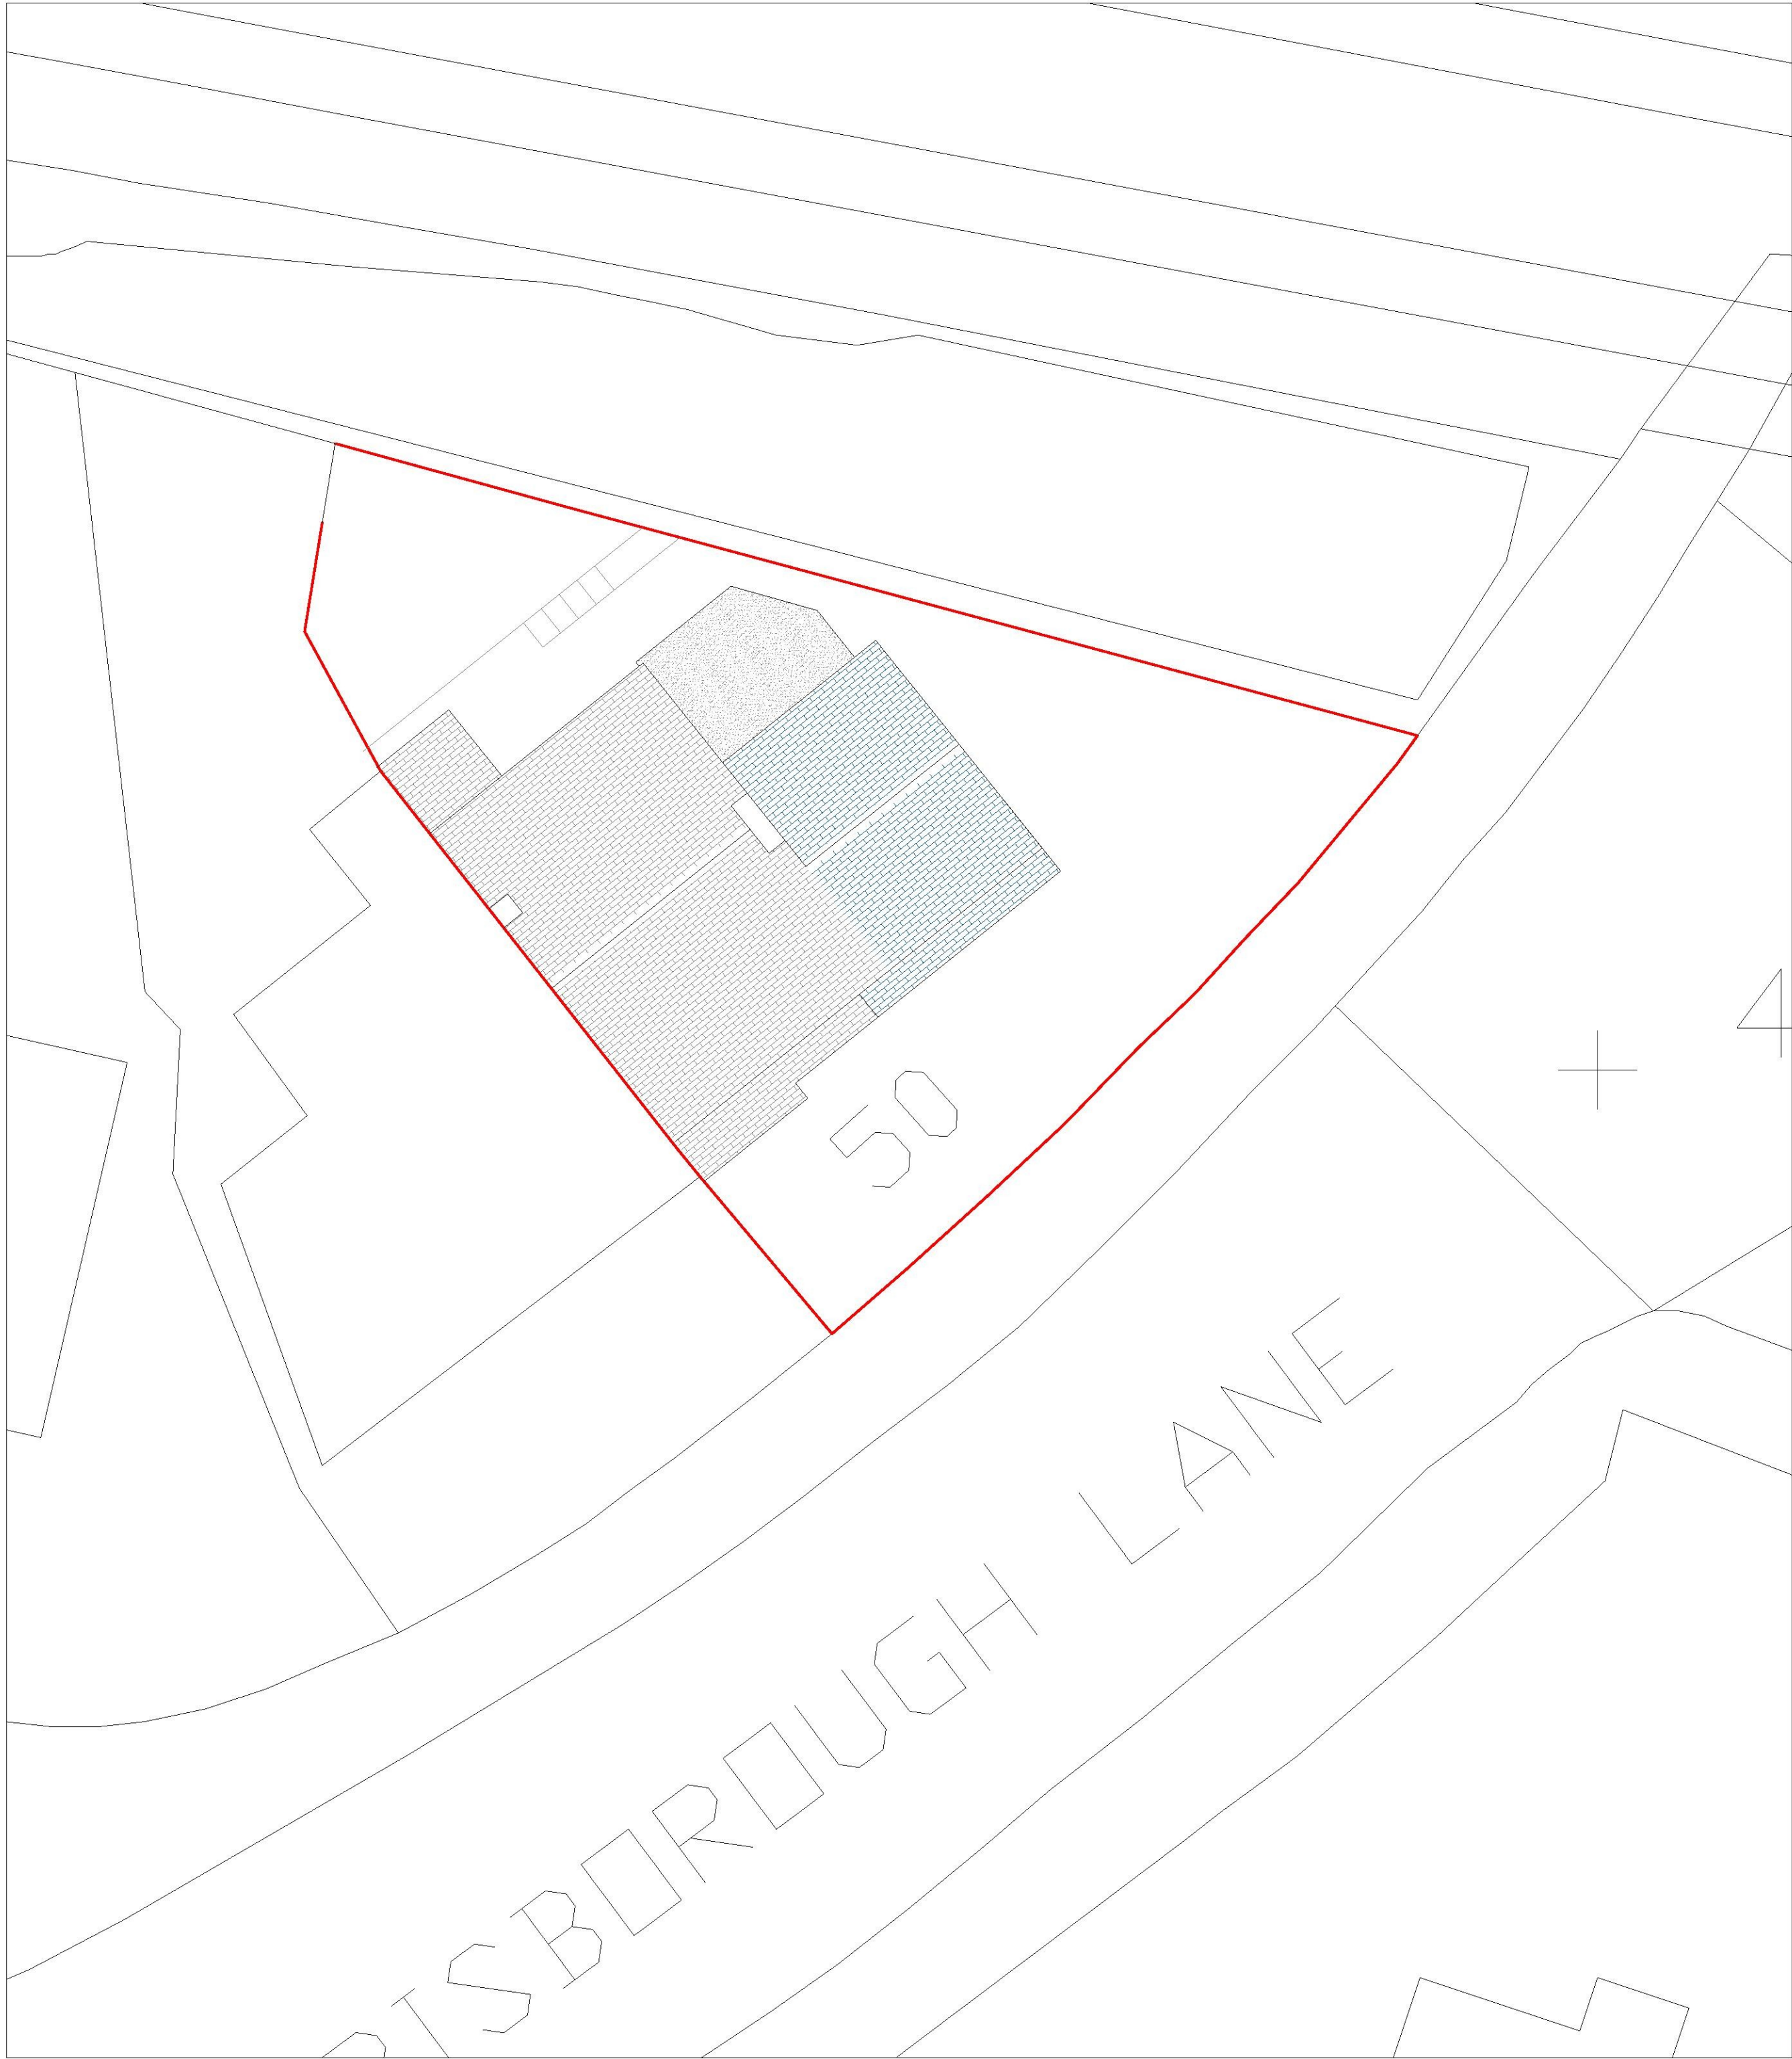

PROPOSED BLOCK PLAN
Scale 1:100 @ A1

LT Drawing Services Limited
ARCHITECTURAL SOLUTIONS

LT Drawing Services
3 Treasury View
Catham, Canterbury
Kent CT12 1DP

Telephone
+44 (0)1227 205205
Email
enquiries@ltservices.co.uk

Drawn
Mr D Darnick

From
50 Raborough Lane, Faversham
Kent CT12 3LT

PROPOSED SIDE EXTENSION
BLOCK PLANS
Scale as noted
N/A
SEPT 16

Project
03972_MH102

Revised
~

DRAWINGS TO SCALES NOTED FOR PLANNING PURPOSES
Commencement of any building works prior to full building control/regulation approval is done so entirely at the clients risk.
This drawing is protected under The Copyright, Designs & Patents Act 1988. Do not scale. Figured dimensions only are to be taken from this drawing. All dimensions are to be checked on site before any work is put in hand. If in doubt, ASK.
THIS DRAWING IS TO BE READ IN CONJUNCTION WITH JOB SPECIFICATION TOGETHER WITH ENGINEERING / SITE LAYOUT, CONSTRUCTION NOTES, ANY RELEVANT STRUCTURAL ENGINEERS INFORMATION, M&E AND OTHER SPECIALIST CONTRACTORS DRAWINGS.