


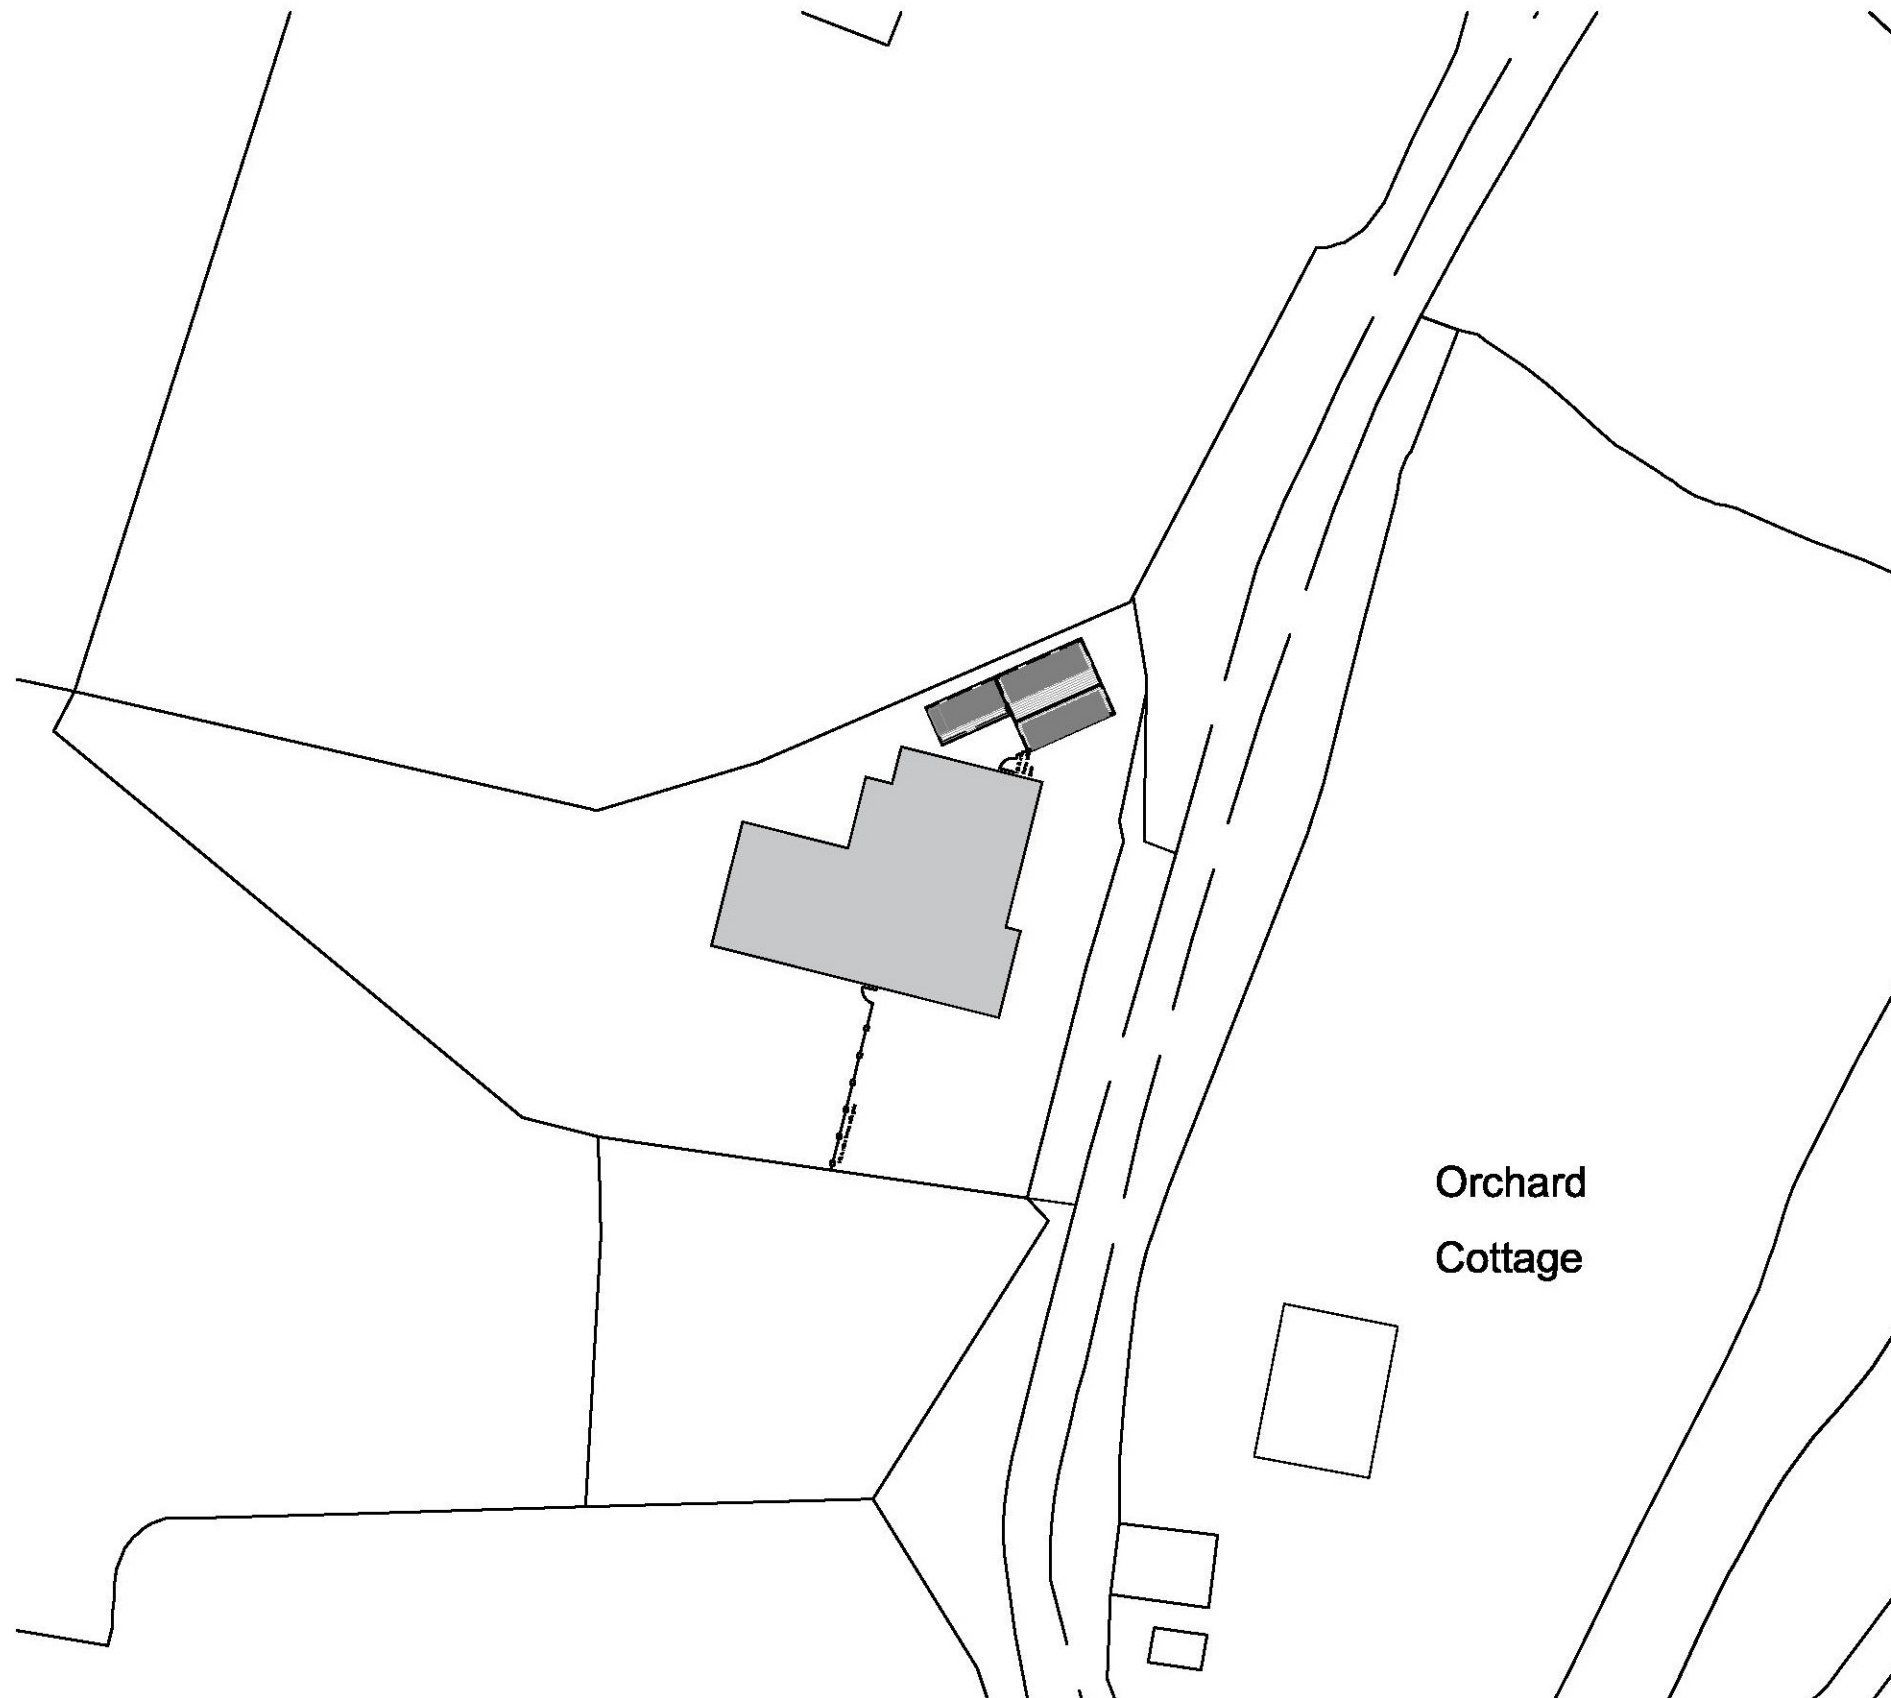

Proposed Block Plan



Rev	Date	Description
		Job Title Proposed Shed and Cart Lodge
		Drawing Description Proposed Site Plan
		Scale as noted @ A3
		Drawing Number 37.11
		Revision A