




Copyright
 Figured dimensions only are to be used.
 For other dimensions refer to surveyor.
 All dimensions to be checked on site.
 Differences between drawings and between
 drawings and specifications or bills of
 quantities to be referred to surveyor.

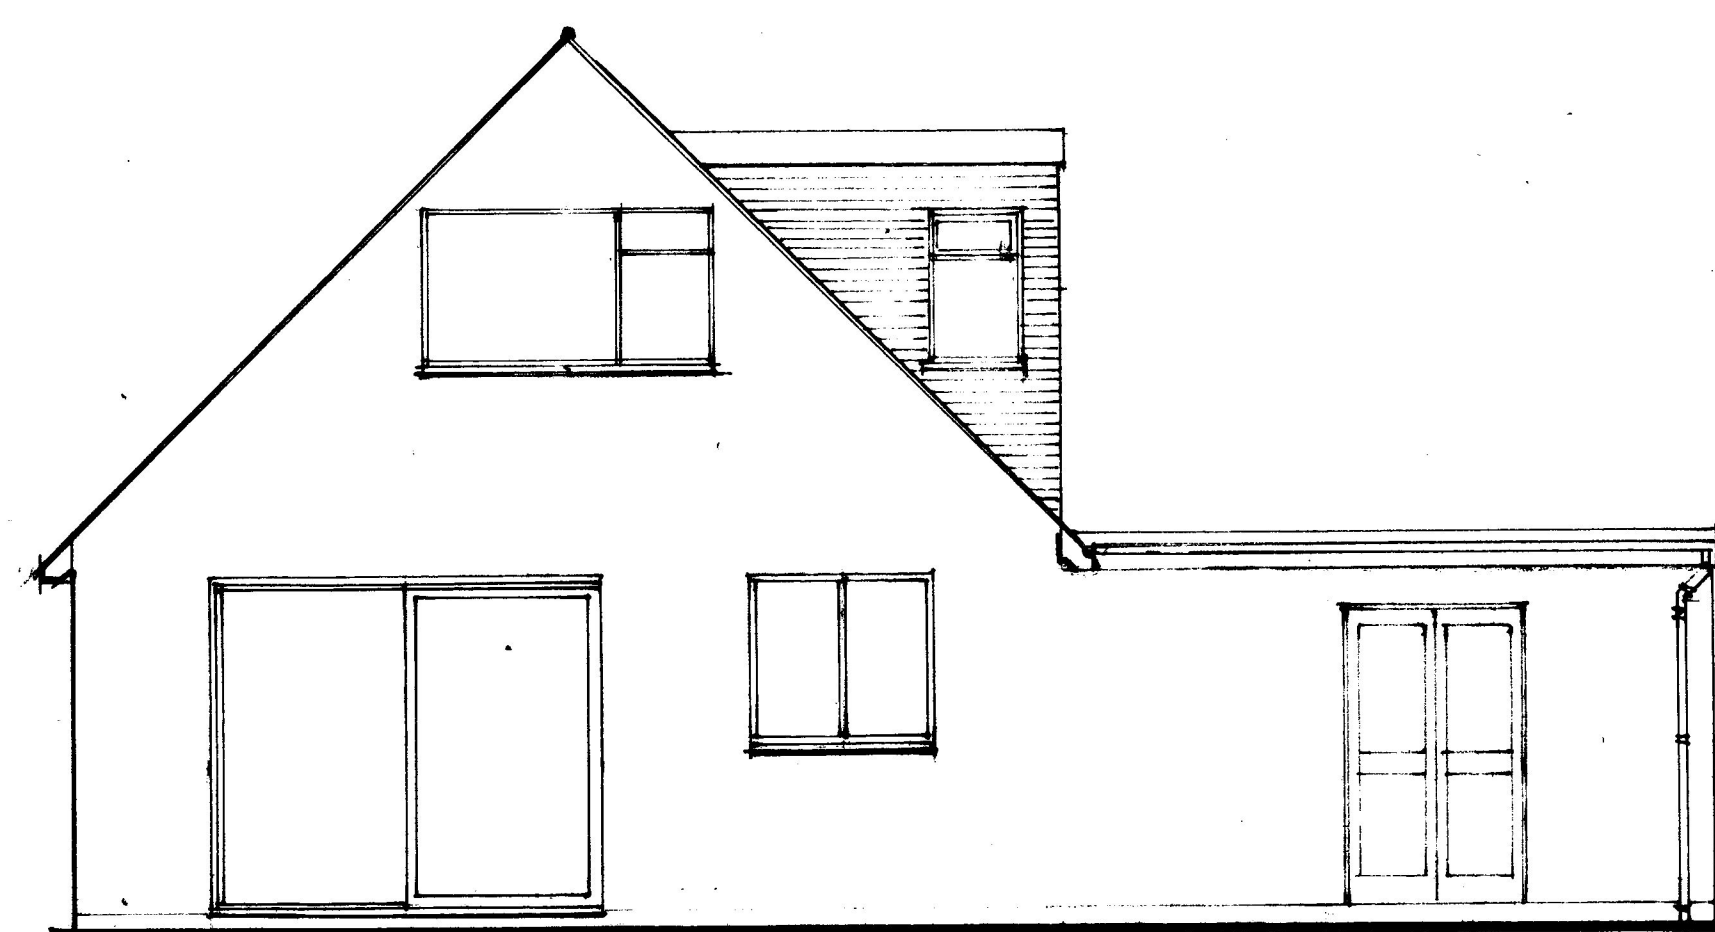


REAR ELEVATION.

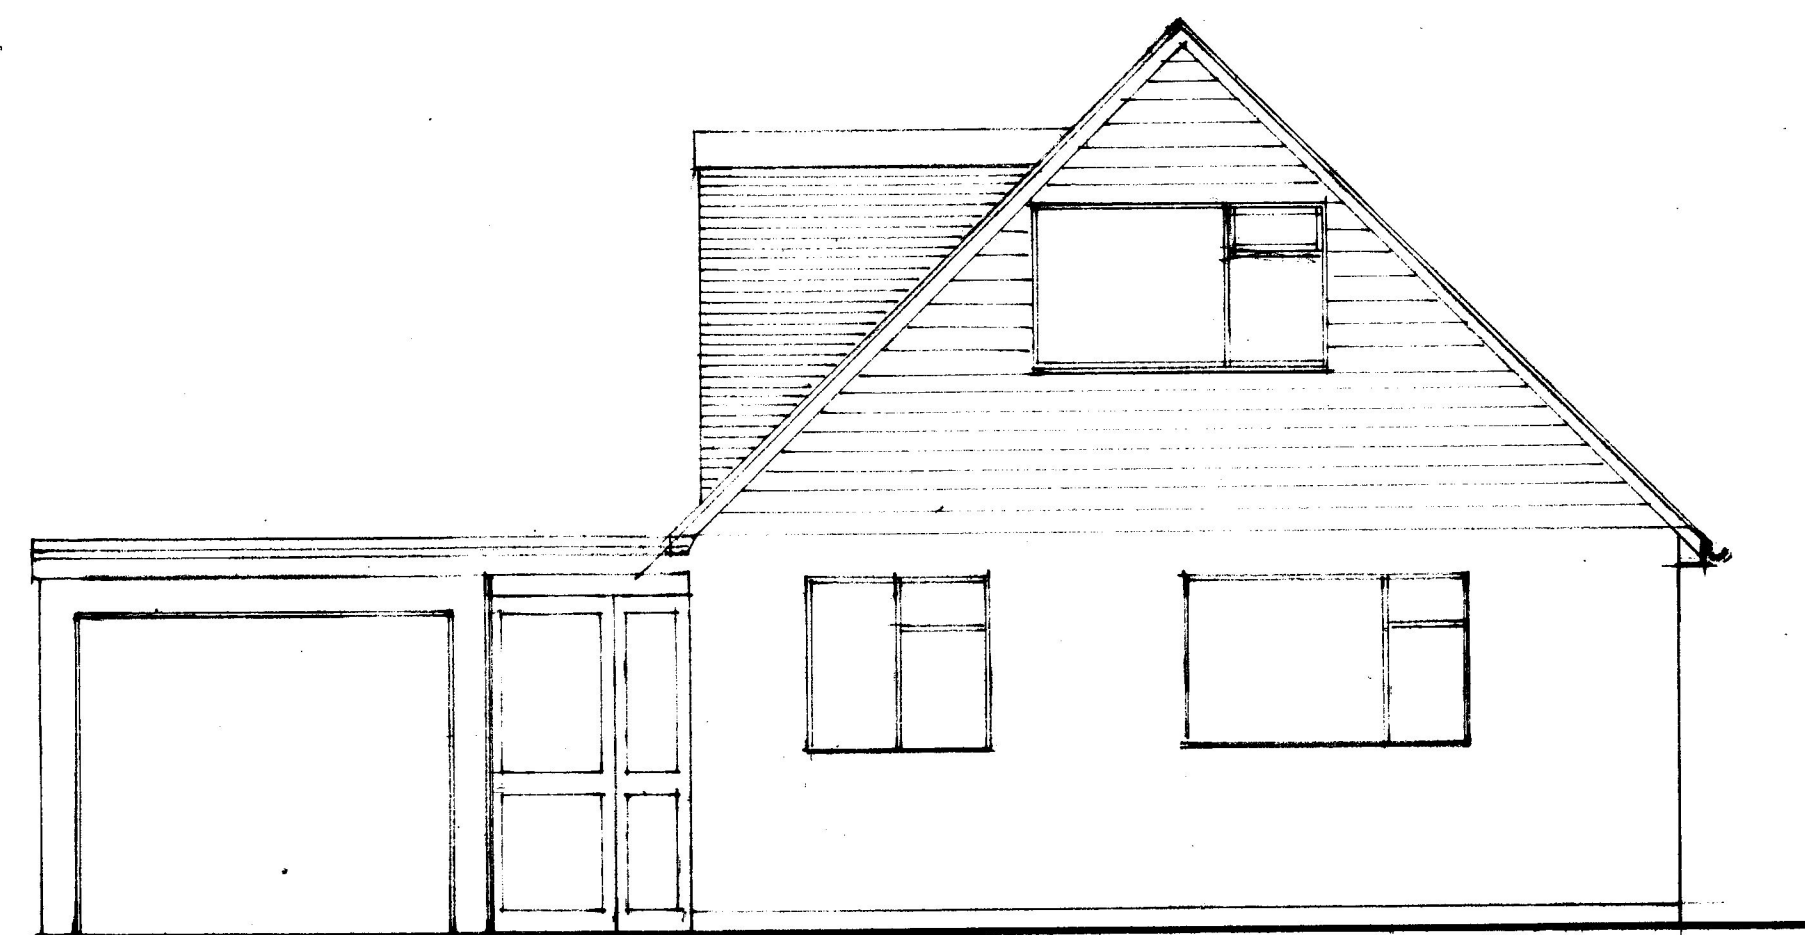


FRONT ELEVATION.

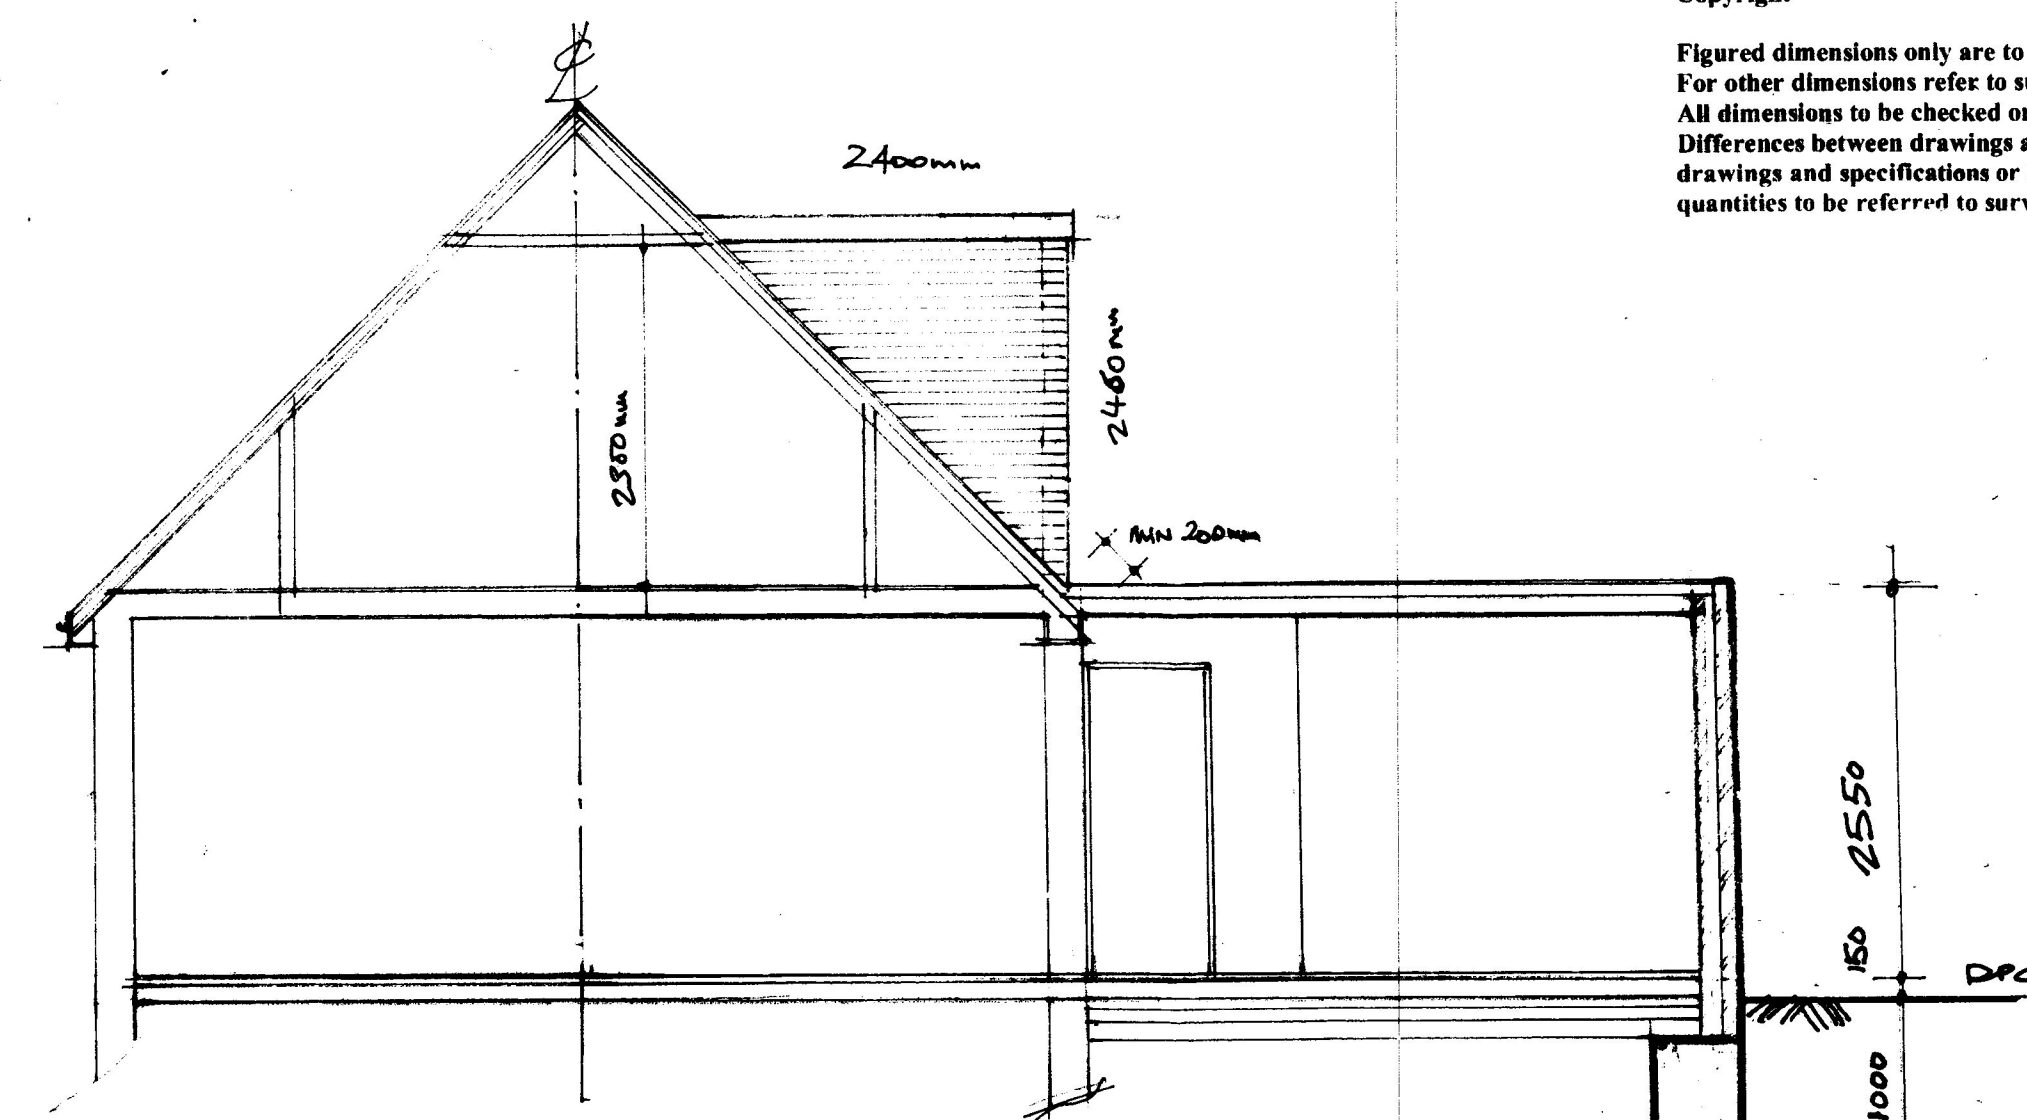

SECTION A-A.

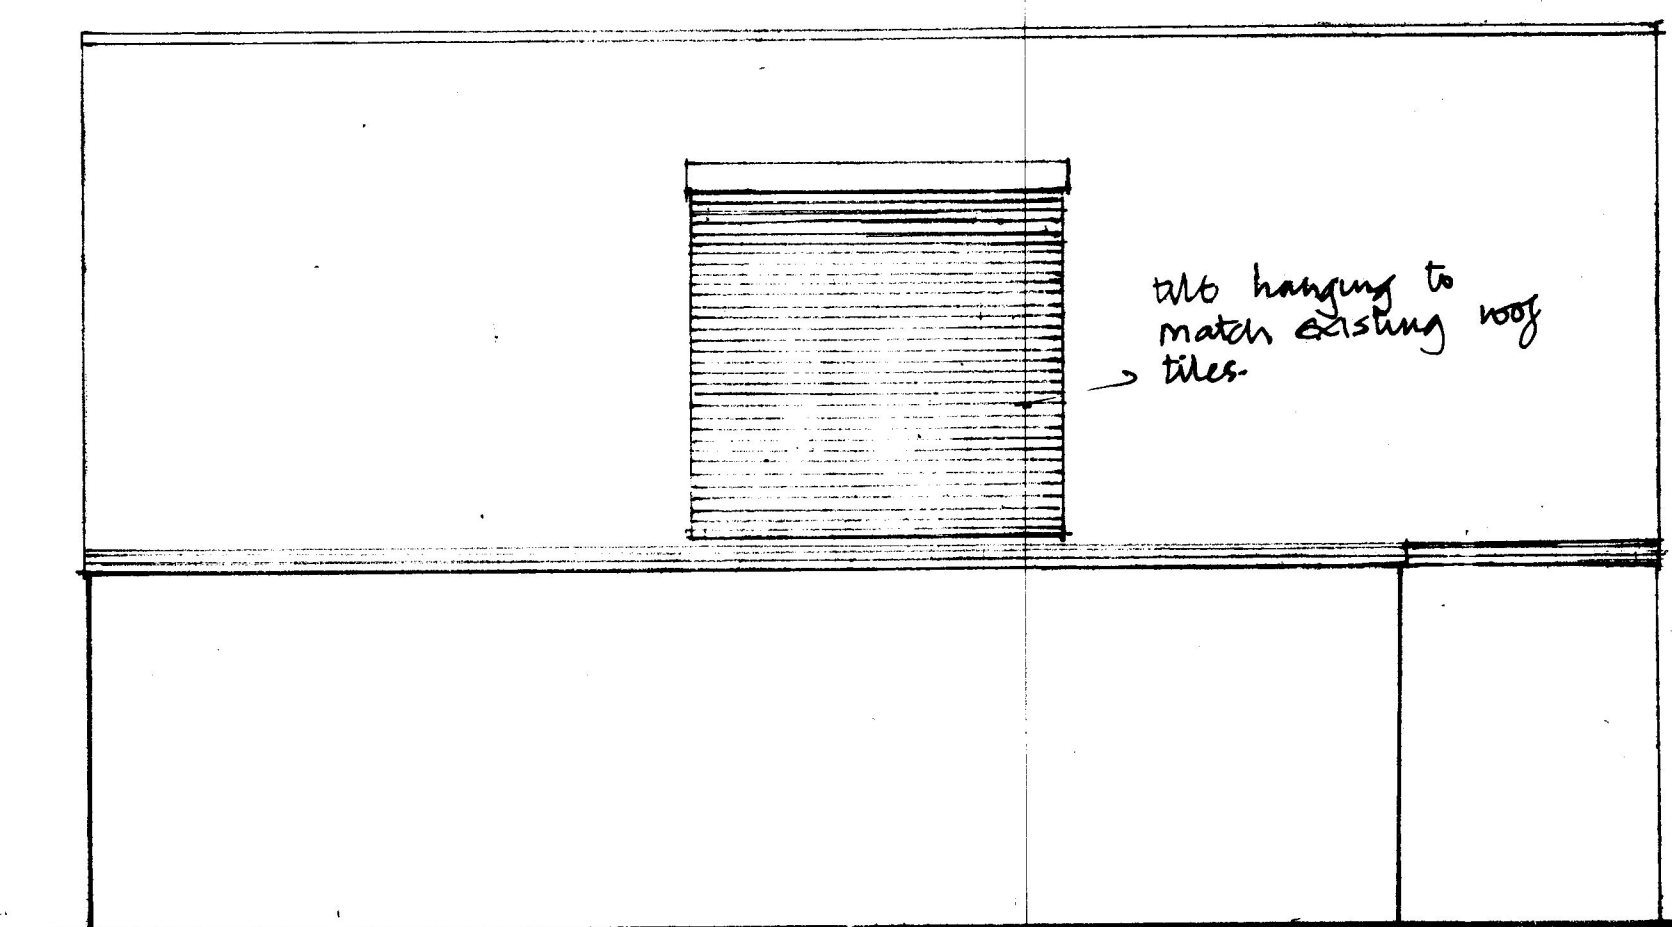

SIDE ELEVATION.

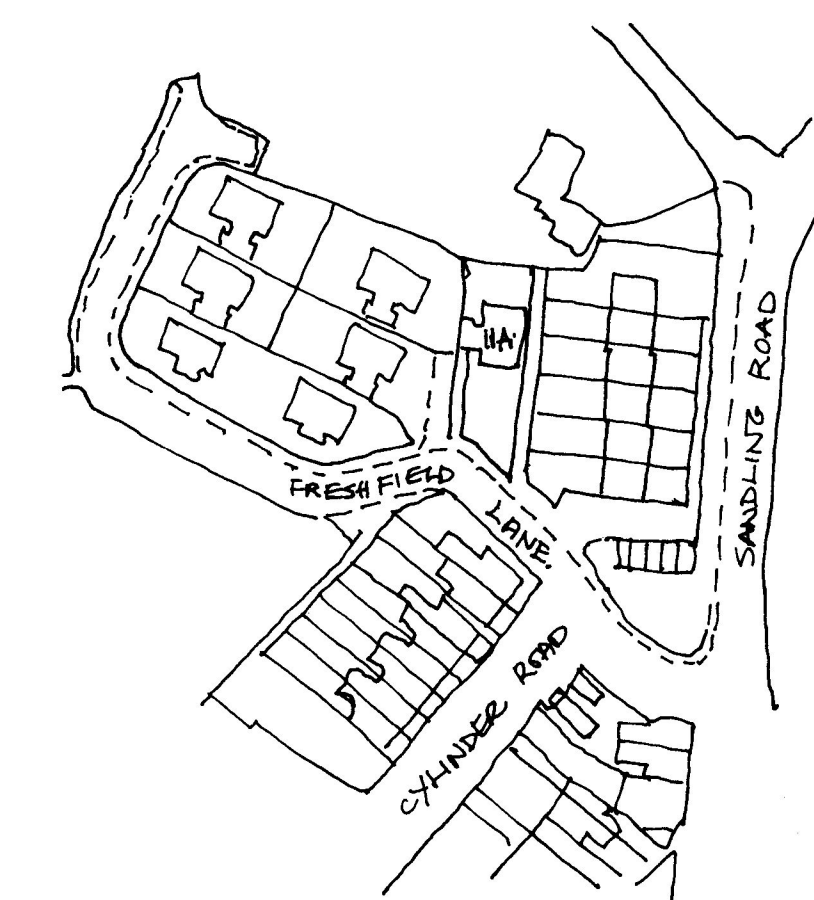


LOCATION PLAN 1:1250.


Corporate Post Room:

10 OCT 2016


$$\text{cubic capacity of Dormer} = \frac{2.4 \times 2.4}{2} \times 2.4 = 6.91 \text{ M}^3$$

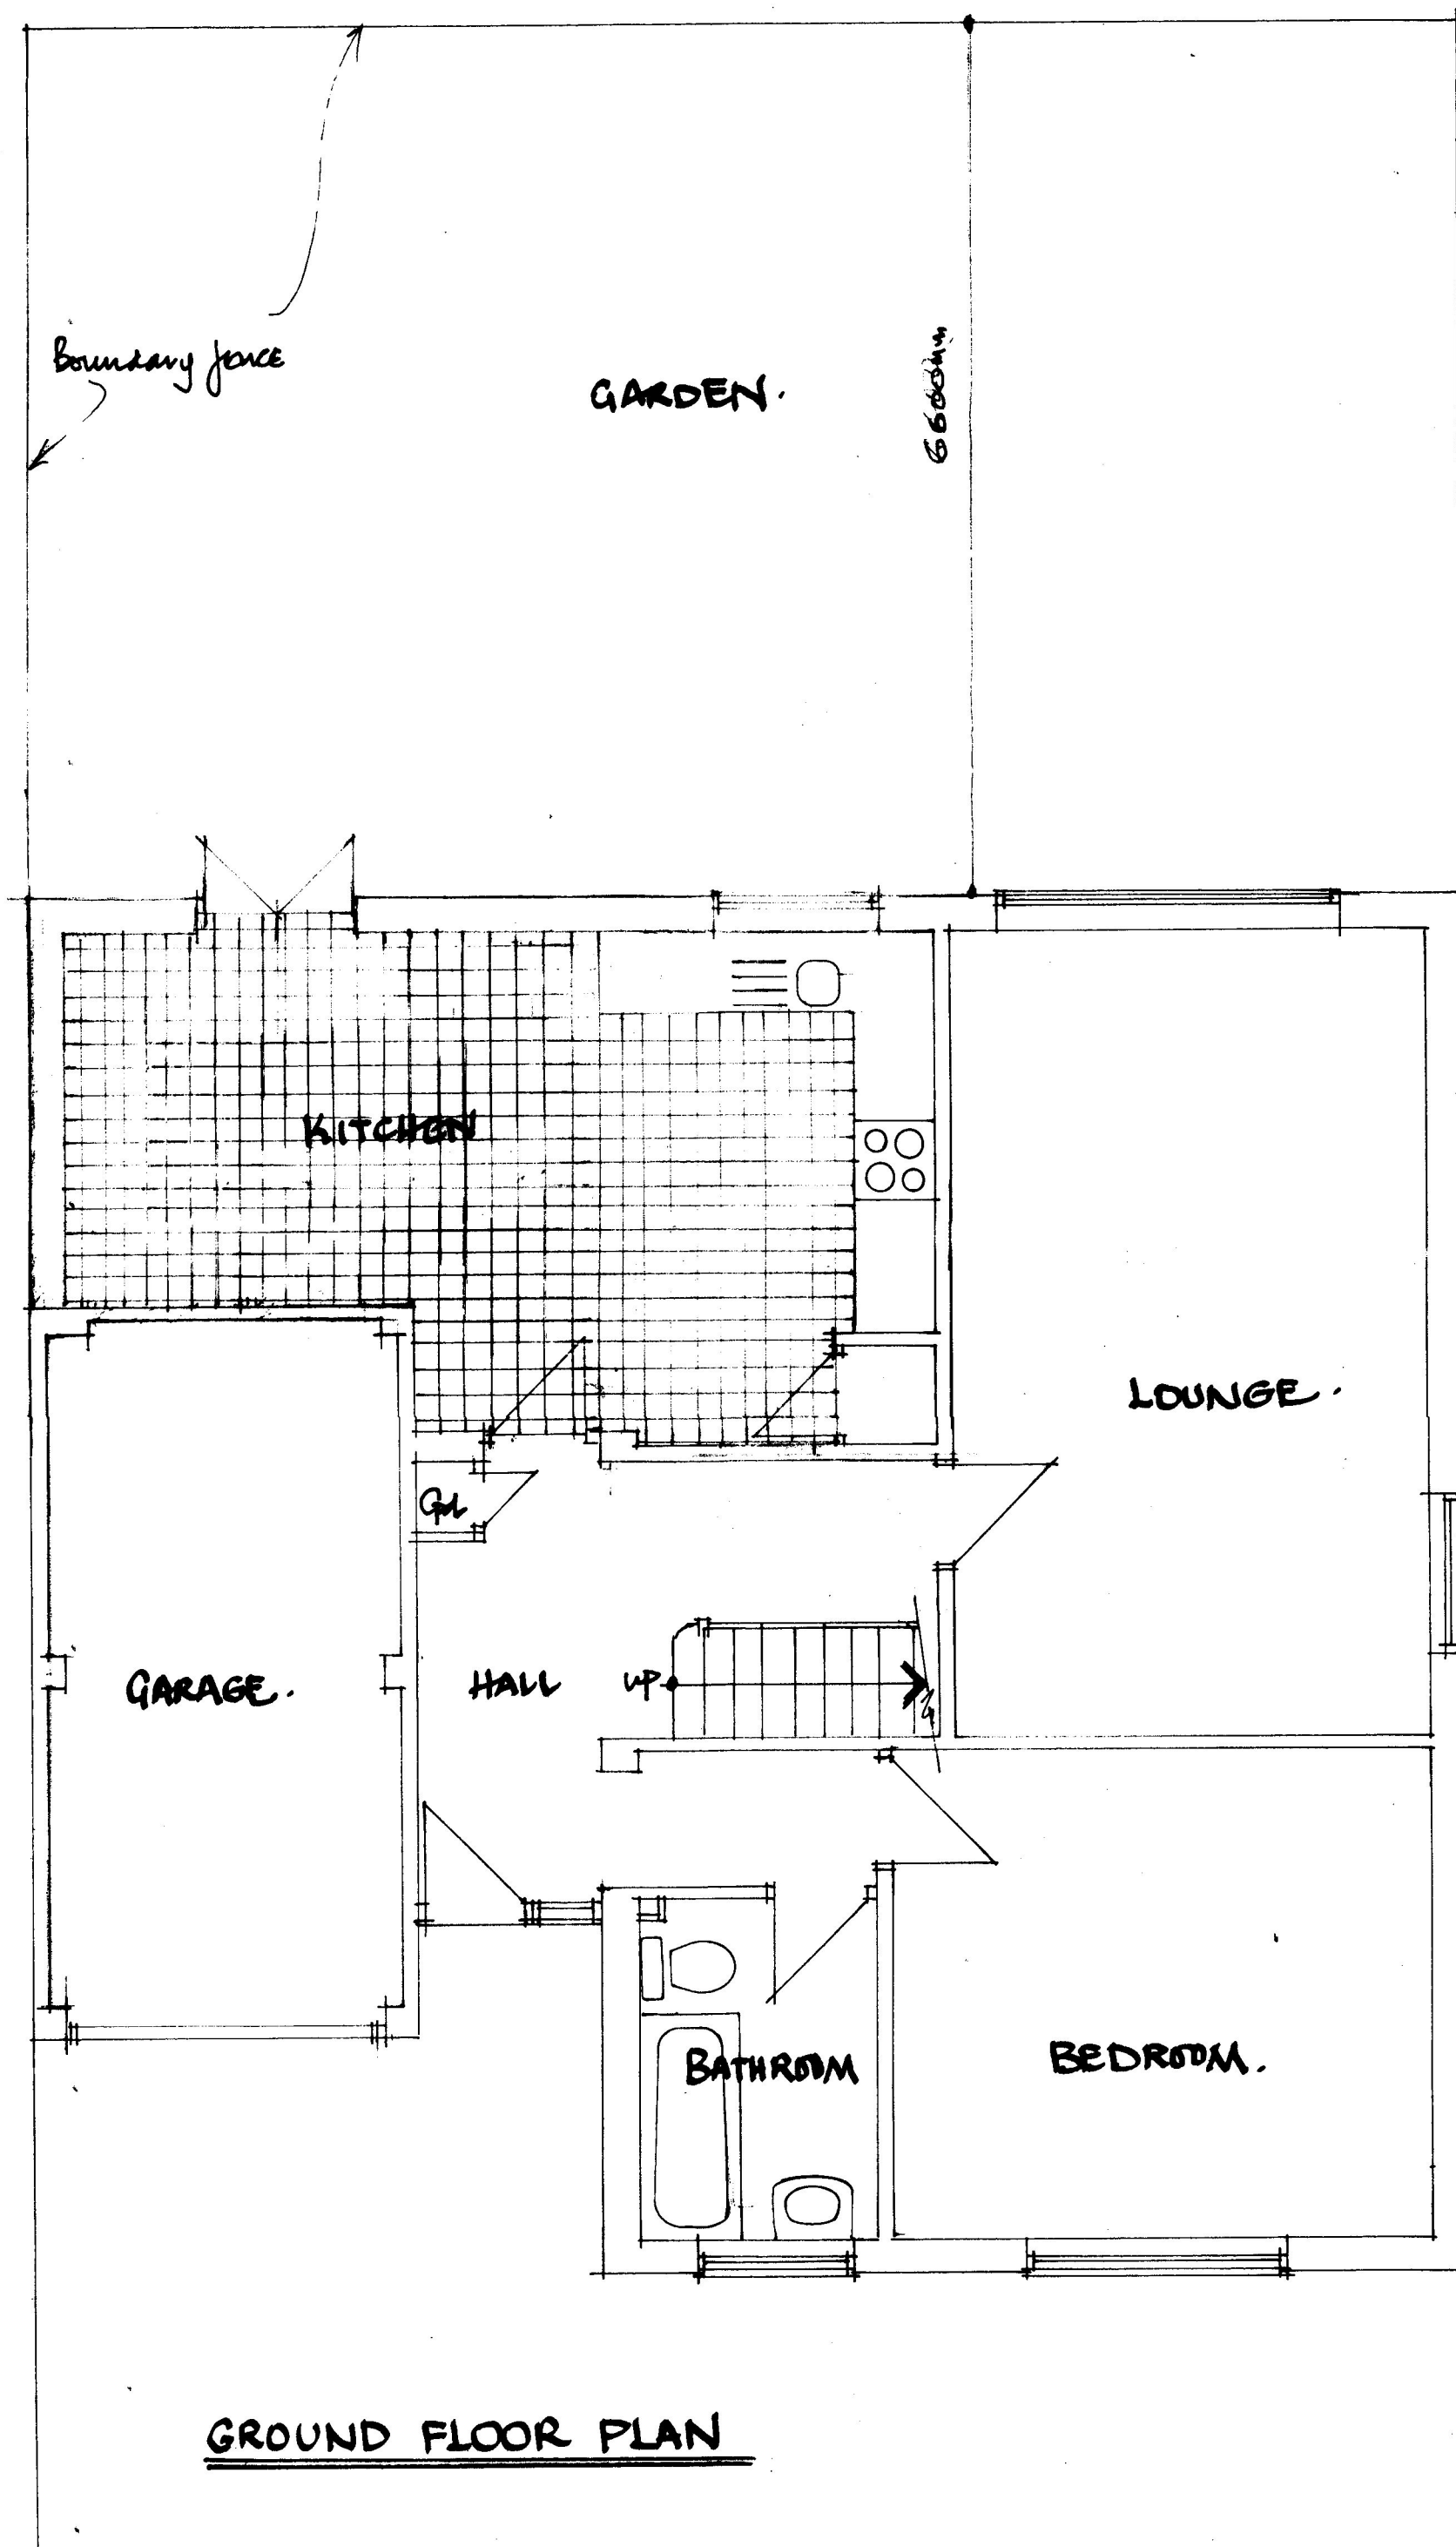

GROUND FLOOR PLAN

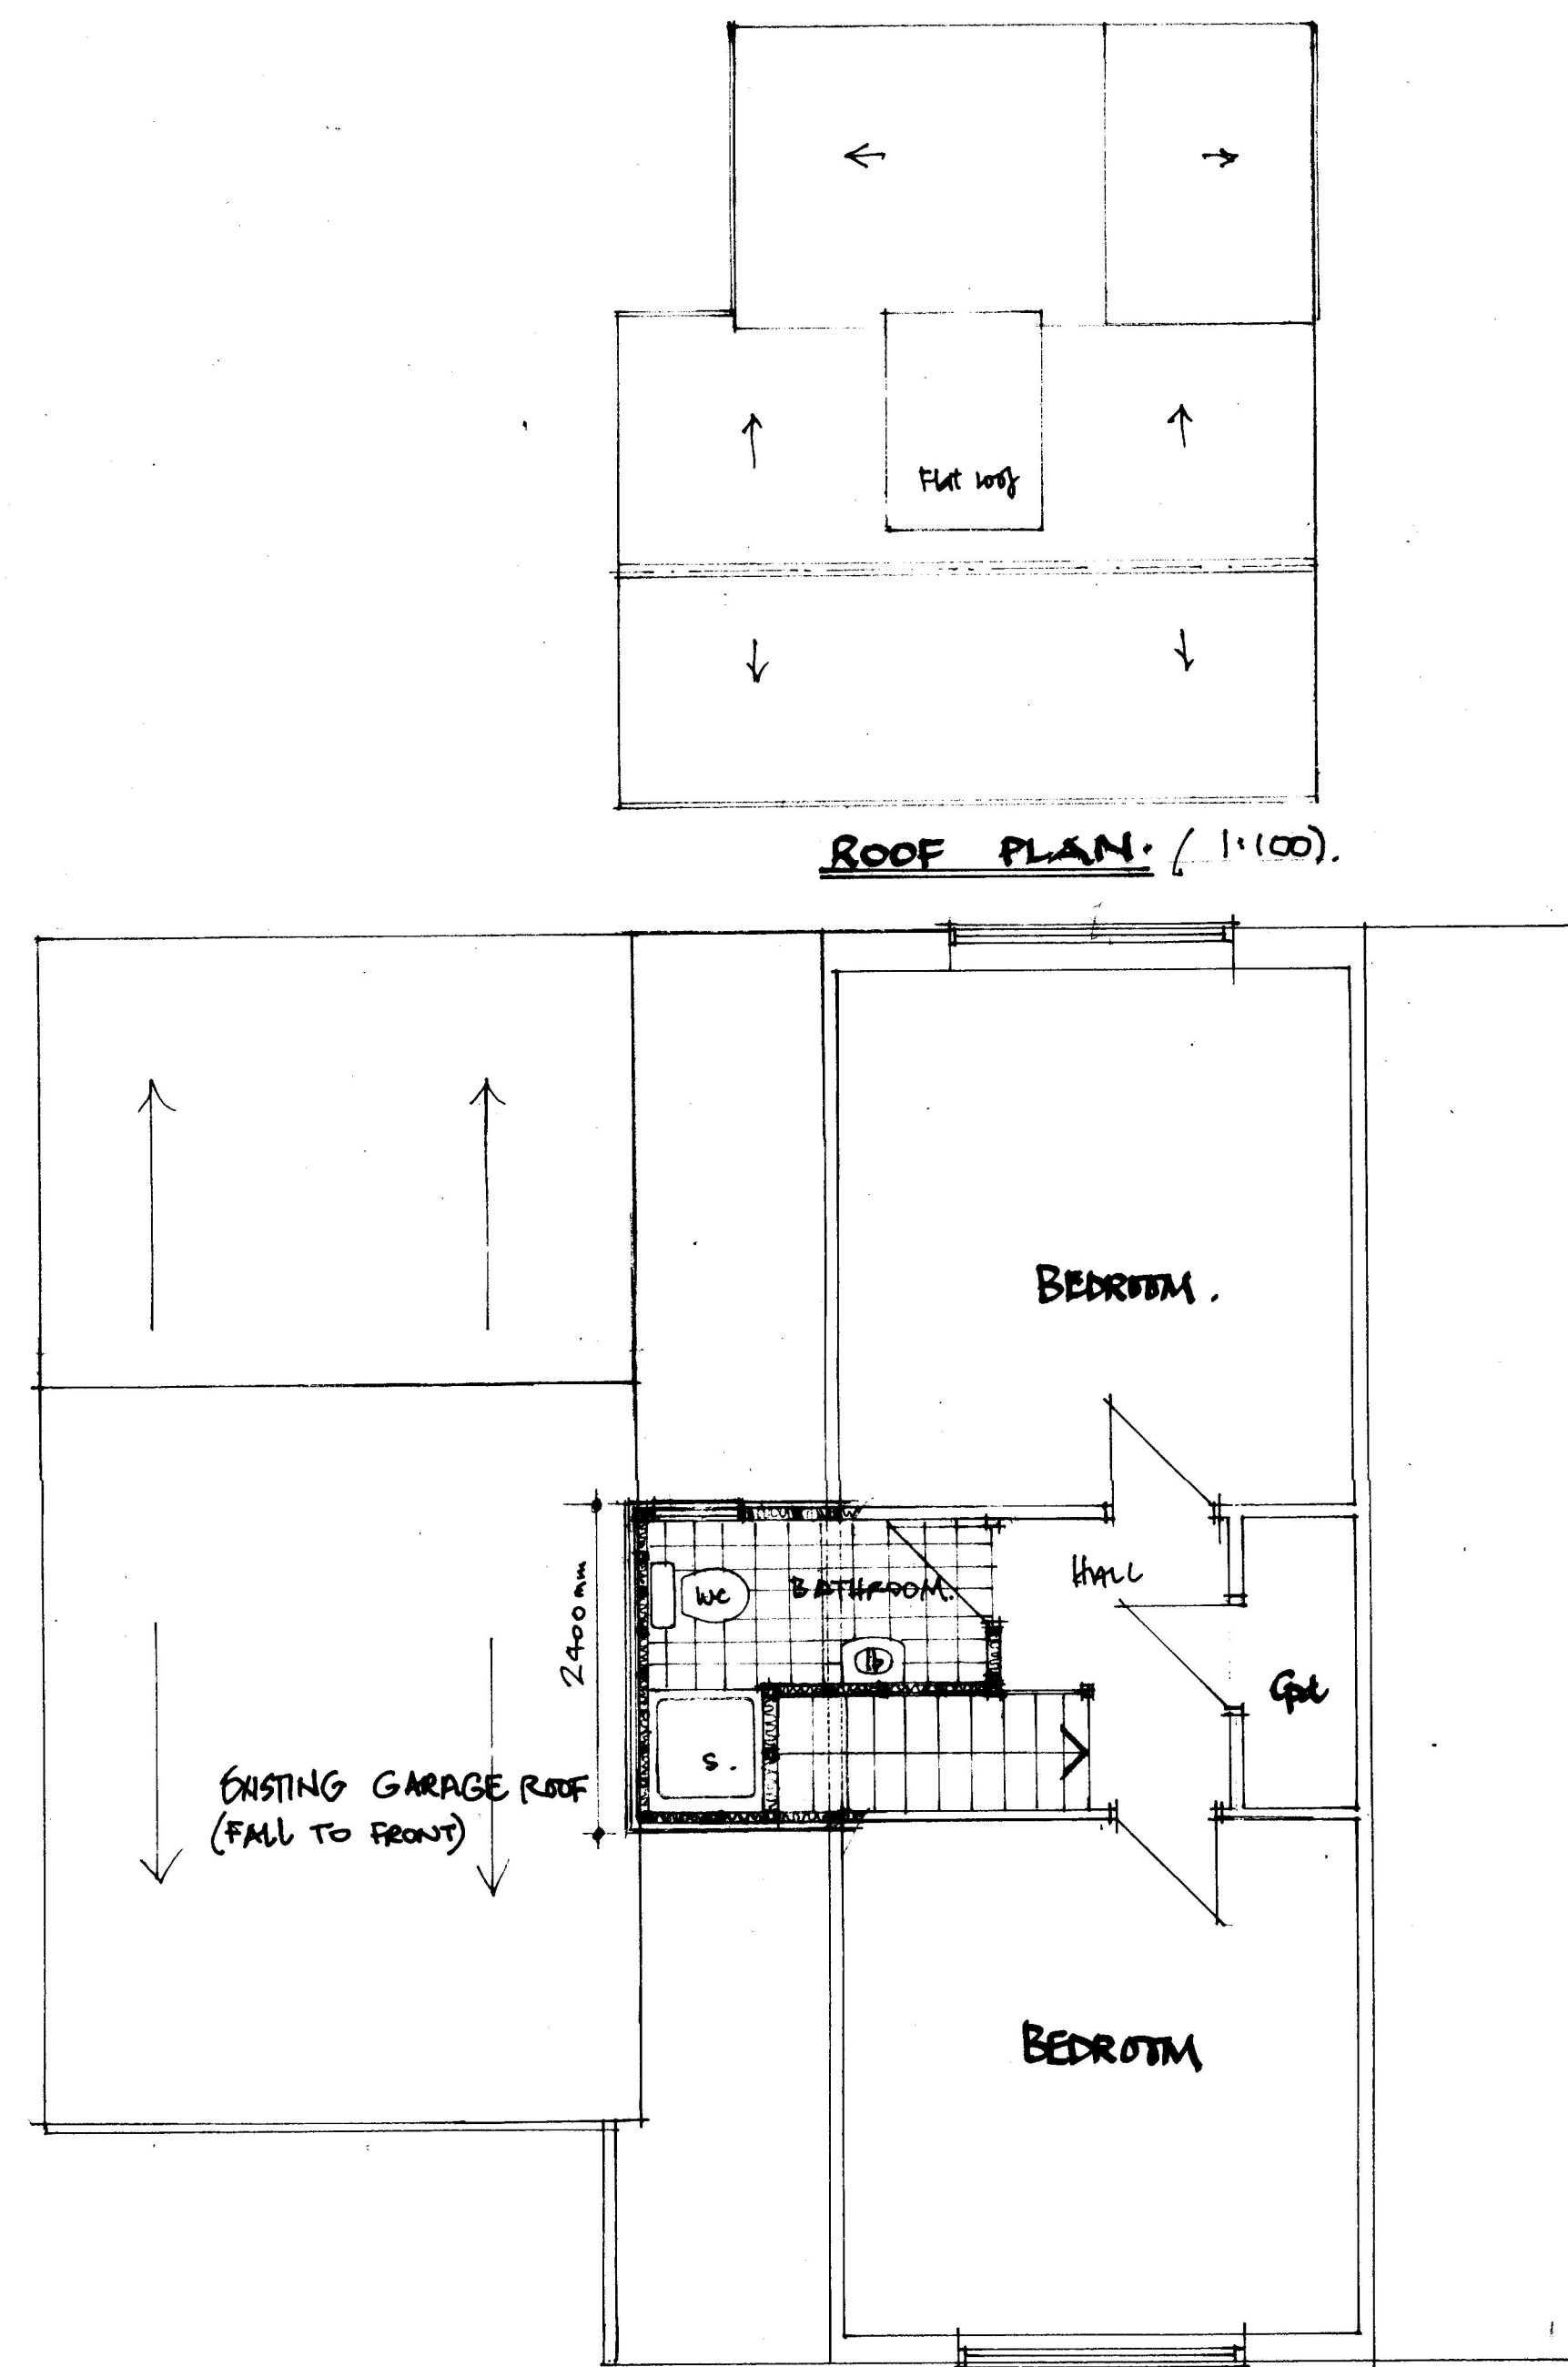

FIRST FLOOR PLAN

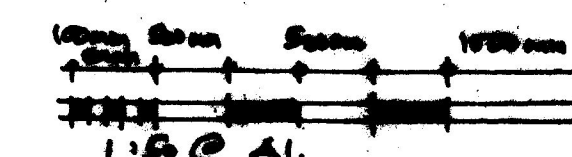

Job Title
Mr+Mrs McConnell
 11A Freshfield Lane
 Saltwood, Hythe Kent.
 Proposed First Floor
 Dormer & Bathroom.

PETER PRINSON ASSOCIATES
 DESIGN PLANNING and
 SURVEYING CONSULTANTS
 84 BROCKLEY Rise
 SE23 1LN

Tel: 020 8940 7269
 Fax: 020 894 0866

Project:
 Proposed plans, elevations
 and section.

Scale: 1:50 Date: Sept 2016 Draw No: 1001/2