


PROPOSED MATERIALS:

- Roof: concrete tiles and GRP
- Rainwater Goods:UPVC white
- SVP: cast iron black
- Eaves and Soffits:UPVC white
- Flashing: lead work
- Windows: UPVC white
- Doors: UPVC white
- Walls: white render, brickwork to match existing and new pebble dash to be painted white

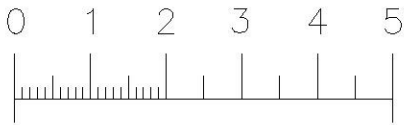

Scale Bar (Metres) - Sc. 1:100

NOTES:

This drawing is the copyright of John Verkaik and should not be copied without consent.


All work must be carried out in accordance with the requirements of the current British Standards and Building Regulations.

The contractor must verify all levels and dimensions on site before commencing any work or preparing shop drawings. Any discrepancies should be notified to the architect immediately.

Use written dimensions only. Do not scale off this drawing. If in doubt please ask.

existing pebble dash to be painted white

brickwork to match existing

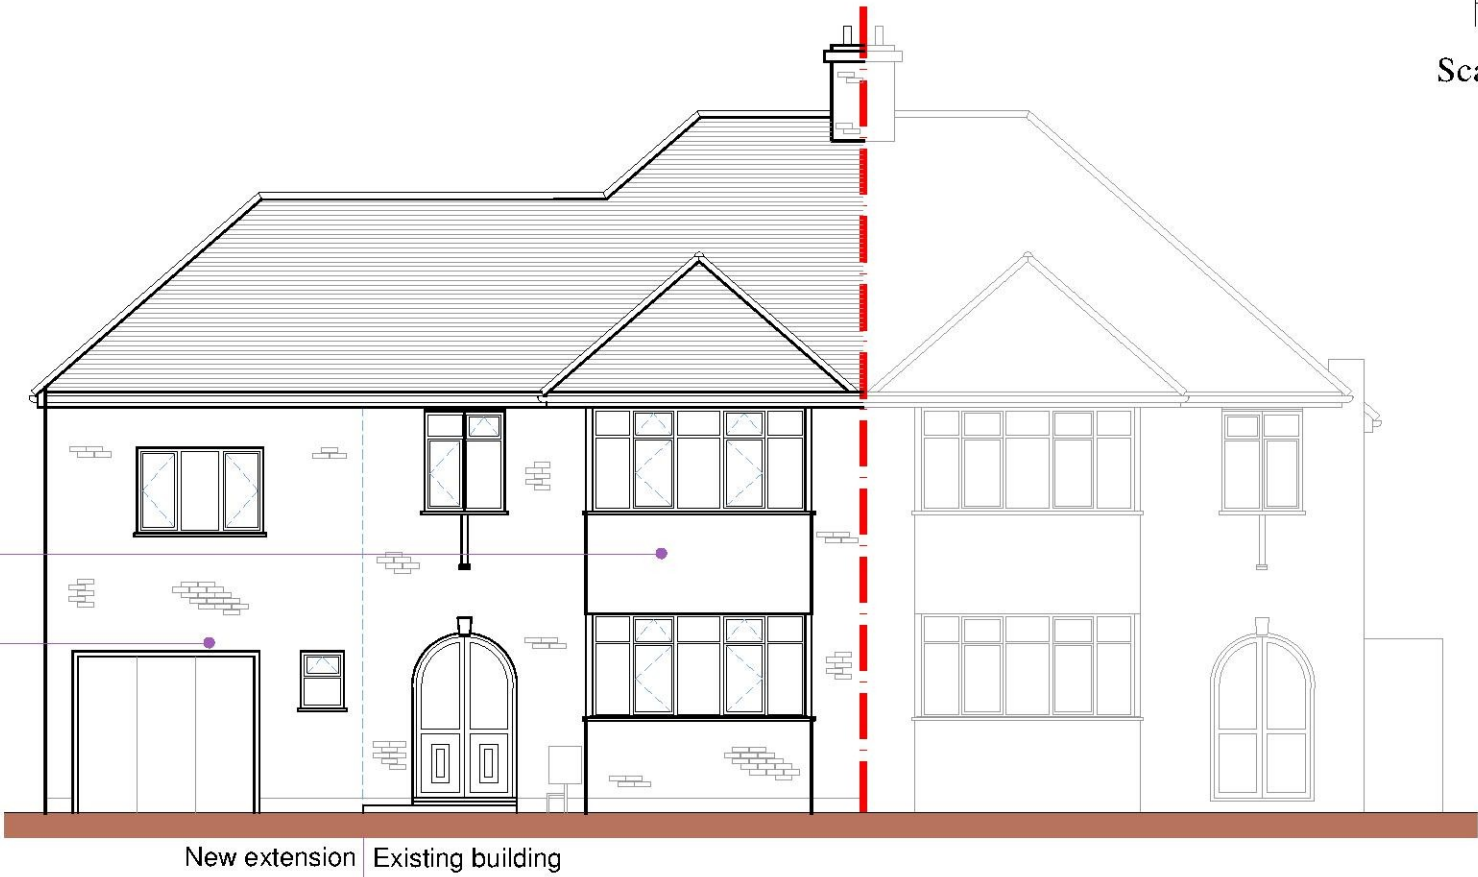

PROPOSED NORTH ELEVATION

Scale 1:100

A Updated elevations with external wall finishes 11/10/2016 JV

No	Revision	Description	Date	Checked
----	----------	-------------	------	---------

JV CHARTERED Architects

6a Broadfield Road
Folkestone
Kent
CT20 2JT
Telephone: (01303) 252182
Mob: 0787 635 3484

PROJECT NO.
1604

CLIENT/PROJECT
MR AND MRS MOSES
109 DOLPHINS ROAD, FOLKESTONE
CT19 5QB

DRAWING TITLE
PROPOSED ELEVATIONS

SCALES
1:100

STATUS	AREA
--------	------

DRAWN BY	CHECKED	DATE
----------	---------	------

DRAWING No.	REV No.
-------------	---------



brick quoin detail

white render

existing white-painted pebble dash

PROPOSED EAST ELEVATION

Scale 1:100



white render

new pebble dash to match in with existing

Existing building New extension

PROPOSED SOUTH ELEVATION

Scale 1:100