


0m 1 2 3 4 5
Scale: 1:100




South West Elevation



South East Elevation

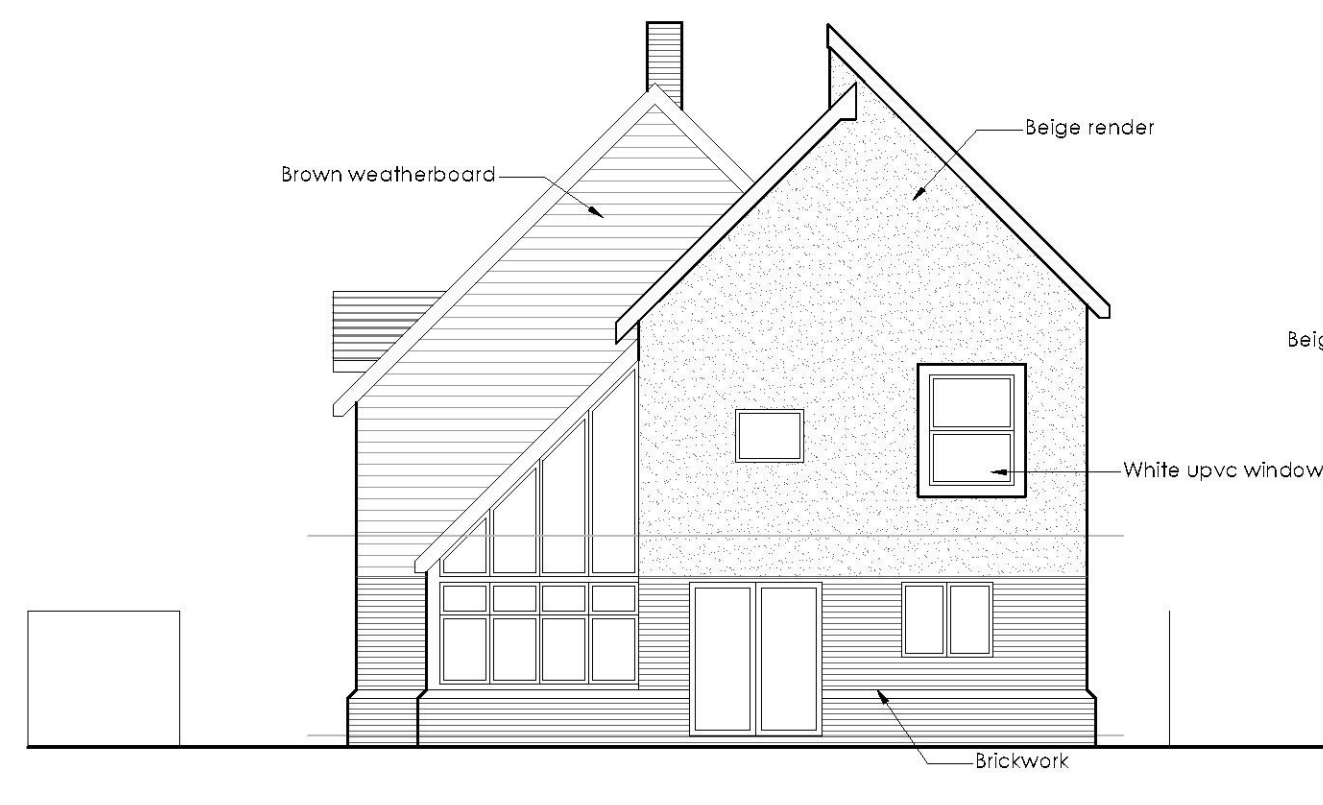

North East Elevation

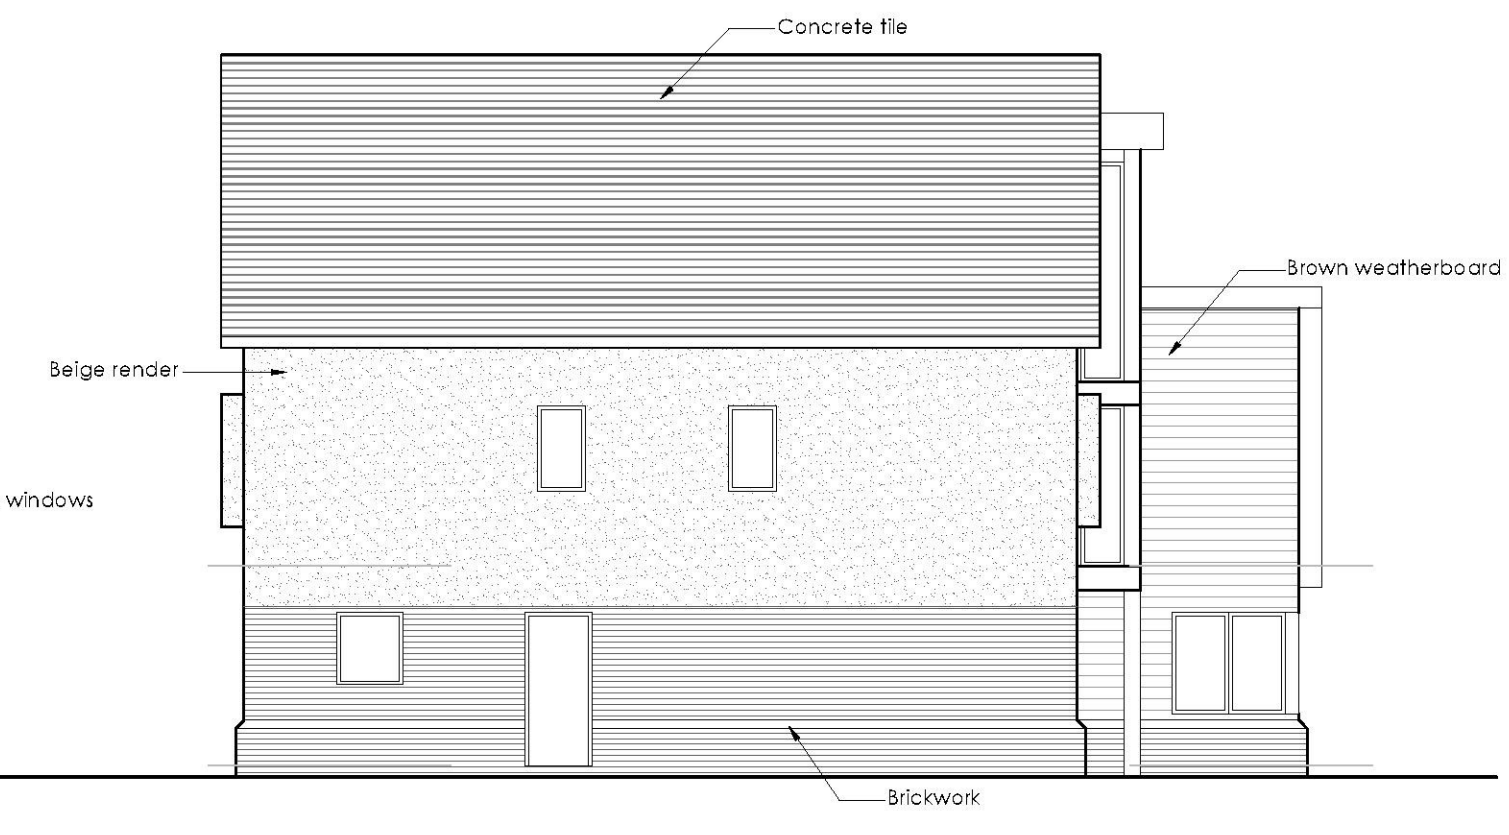


North West Elevation



Ordnance Survey (c) Crown Copyright 2016. All rights reserved. Licence number 100022432


Location Plan

0m 20 40 60
Scale: 1:1250

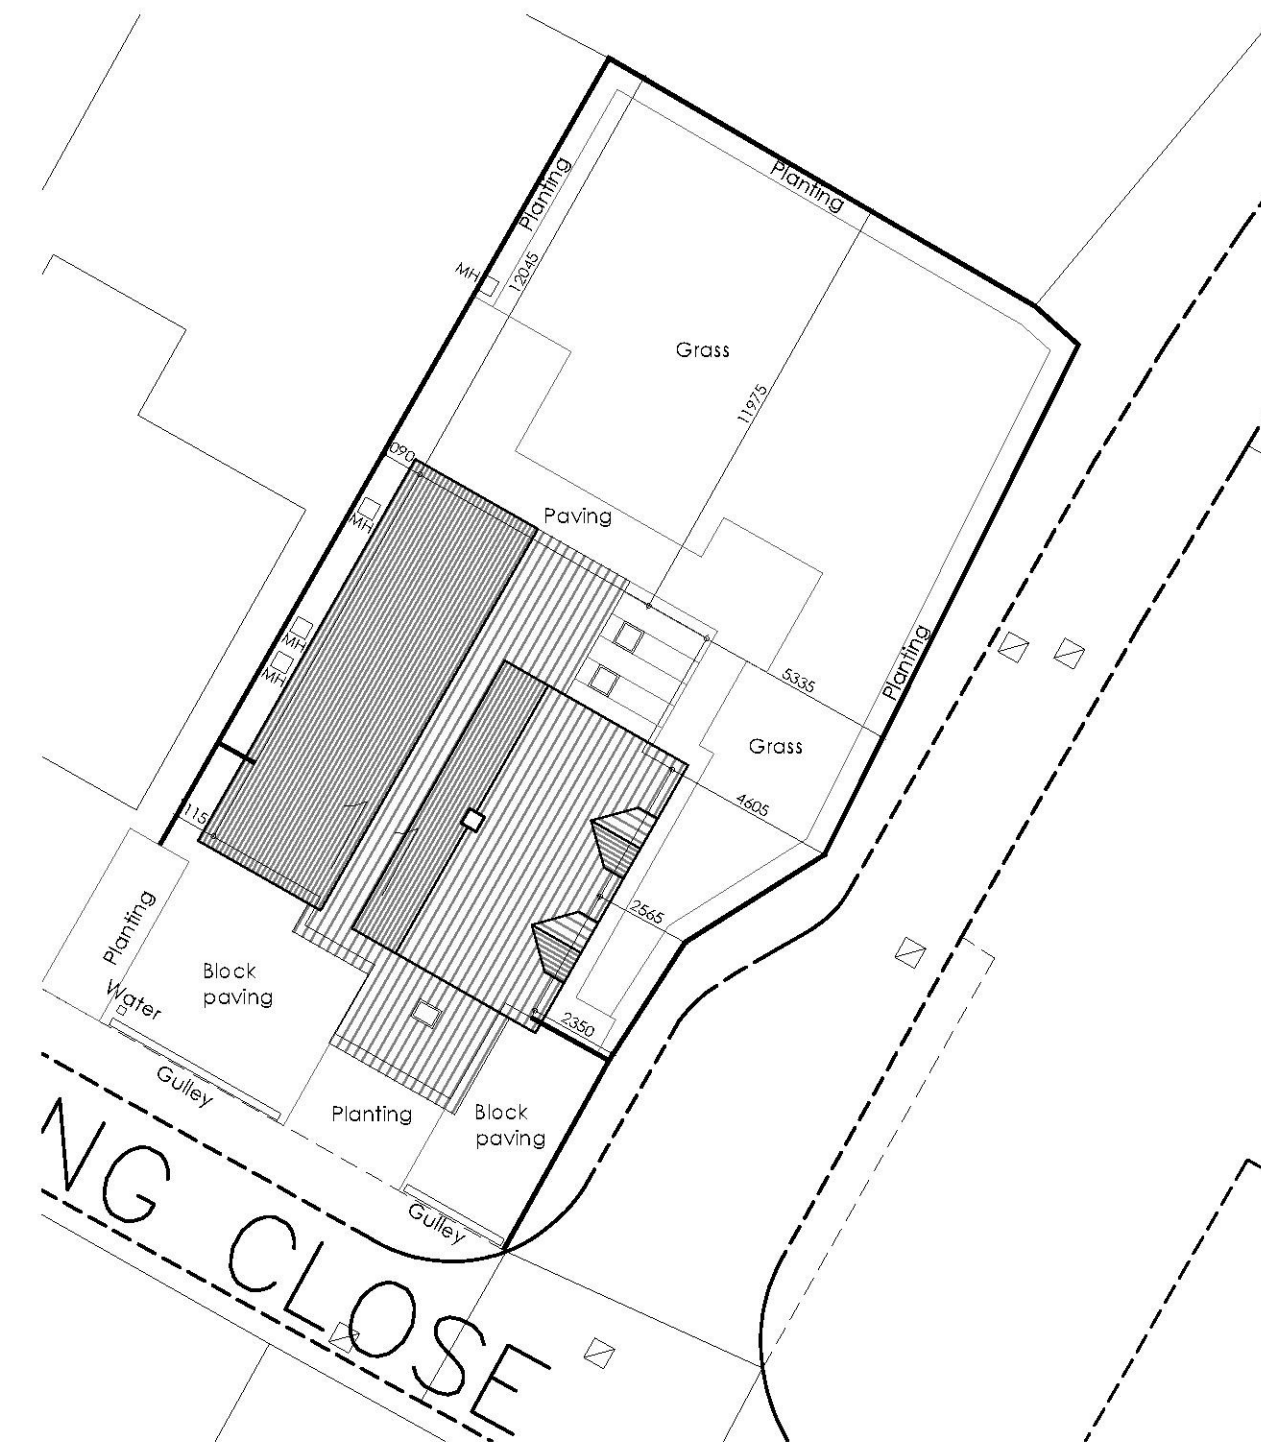


Site Layout

0m 1 2 3 4 5
Scale: 1:200

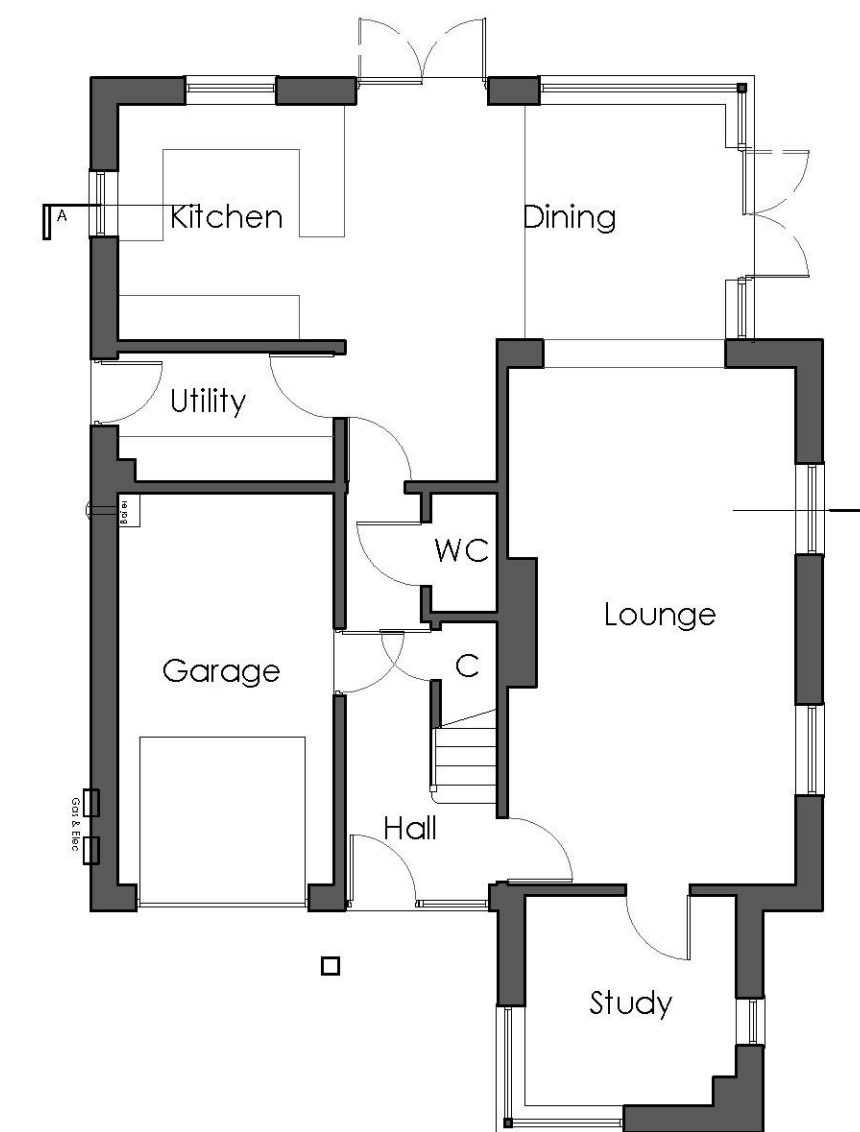

Ground Floor Plan
Area: 97.5m²

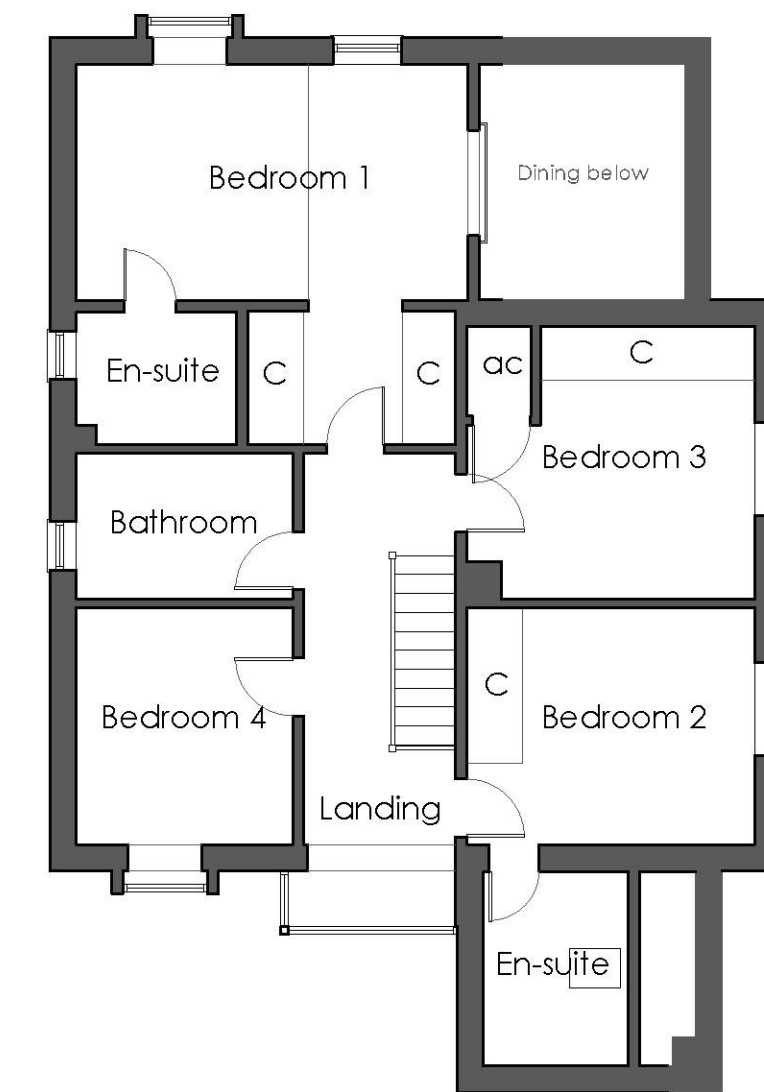


First Floor Plan
Area: 95m²




Section A

Section B

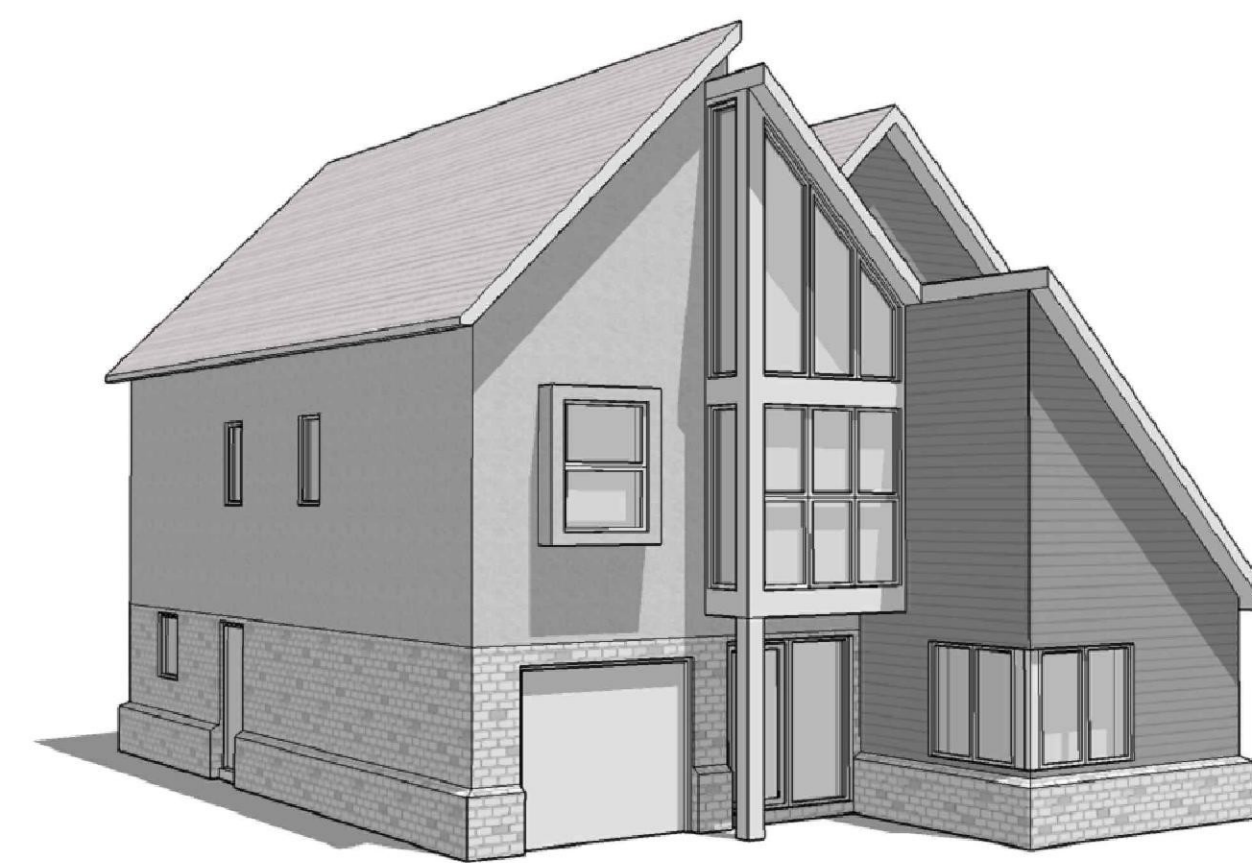

Existing 3D images

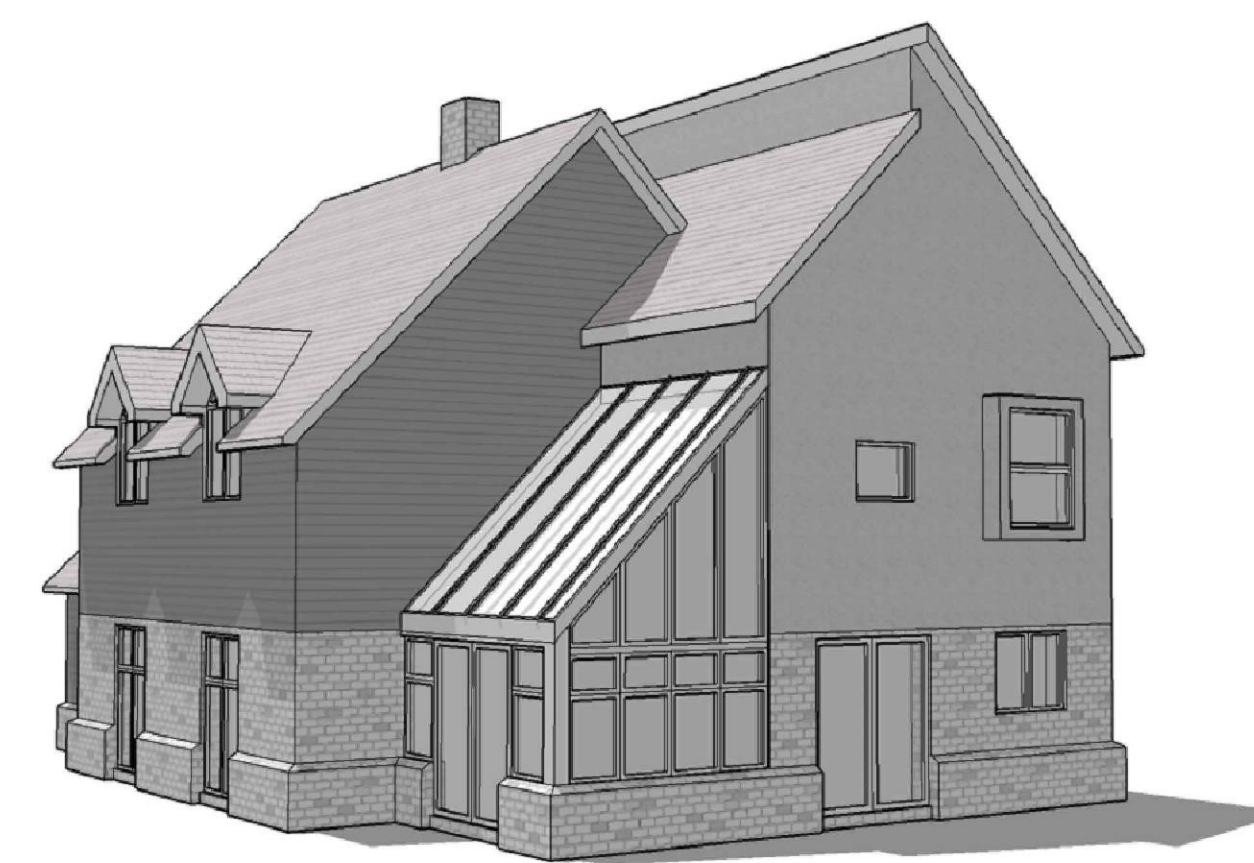

Rev	Date	Comments
-----	------	----------

PLANNING

Client
Mr A Armitage

Project
11 Redwing Close
Hawkinge
Kent
CT18 7RR

Title
Existing Plans & Elevations
Location Plan

Project No.	Date
5561	March '16
Drawing No.	Revision
5561-PD-01	
Scale	Drawn
1:100 (A1)	MRH
1:1250	Check

Nepolar House, London Road,
Wellingborough, Northants, NN21 1JF
phone: 01733 753333
fax: 01733 753334
info@offsetarchitects.co.uk
www.offsetarchitects.co.uk

