


1:100 Scale bar @ A1




Front Elevation
Scale 1:100



Rear Elevation
Scale 1:100

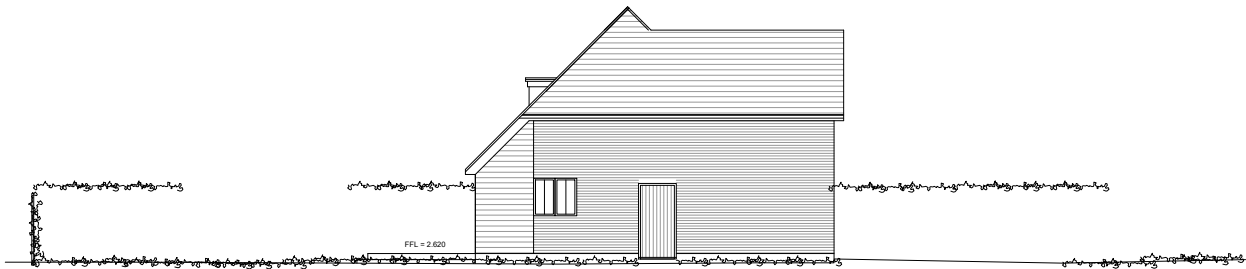

Side Elevation
Scale 1:100

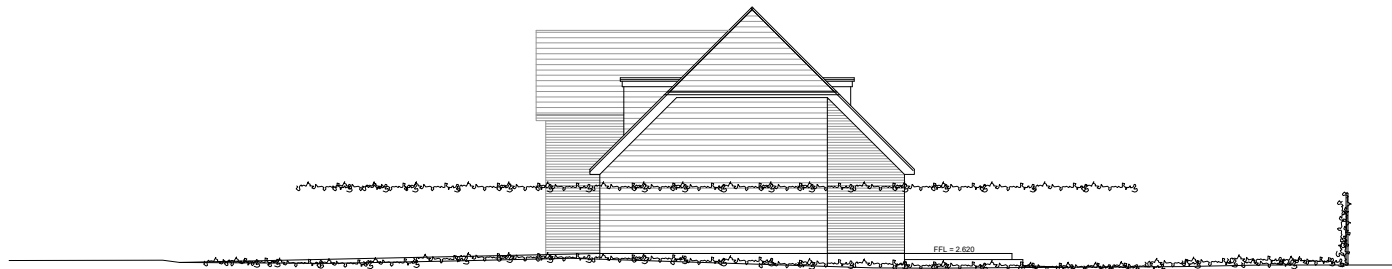

Front Elevation
Scale 1:100

Notes:

- Do not scale.
- The contractor is responsible for checking dimensions, tolerances and references. Report all discrepancies to OSG Architecture Limited before proceeding with the works.
- Where an item is covered by drawings to different scales the larger scale drawing is to be worked to.

COPYRIGHT: OSG Architecture Limited own the copyright to this drawing. Their written consent must be obtained before this drawing is copied or used for any purpose other than the one for which it was supplied.

Rev.	Date	Description
		Wyseplan Building, Occupation Road, Wye, Ashford, Kent TN25 5EN 01233 812148 www.osgarchitecture.com

osg
ARCHITECTURE LTD

Project Title:
**Proposed Replacement Dwelling
At
5 Dunstall Gardens
Romney Marsh
Kent**

Drawing Description:
Proposed Elevations

Scale: 1:100	Date: May 2015
Drawn By: DT	Checked By:

Purpose:
PLANNING

Drawing No: 15/0306 - 16	Revision: C
------------------------------------	-----------------------