






FRONT ELEVATION

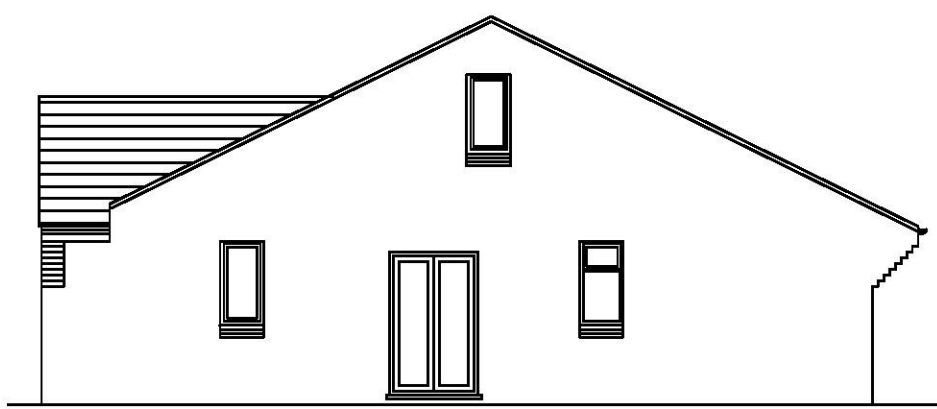

SIDE ELEVATION

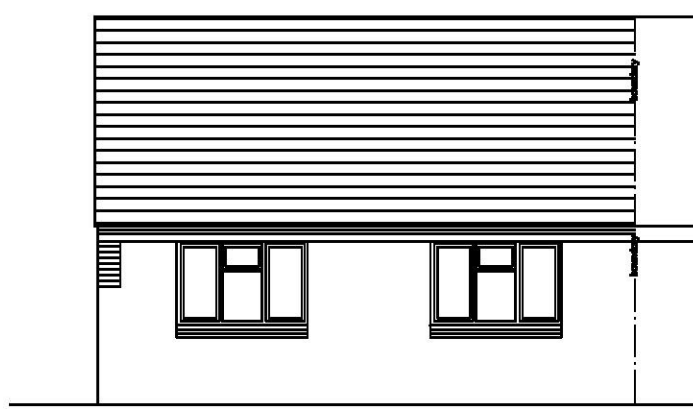


REAR ELEVATION

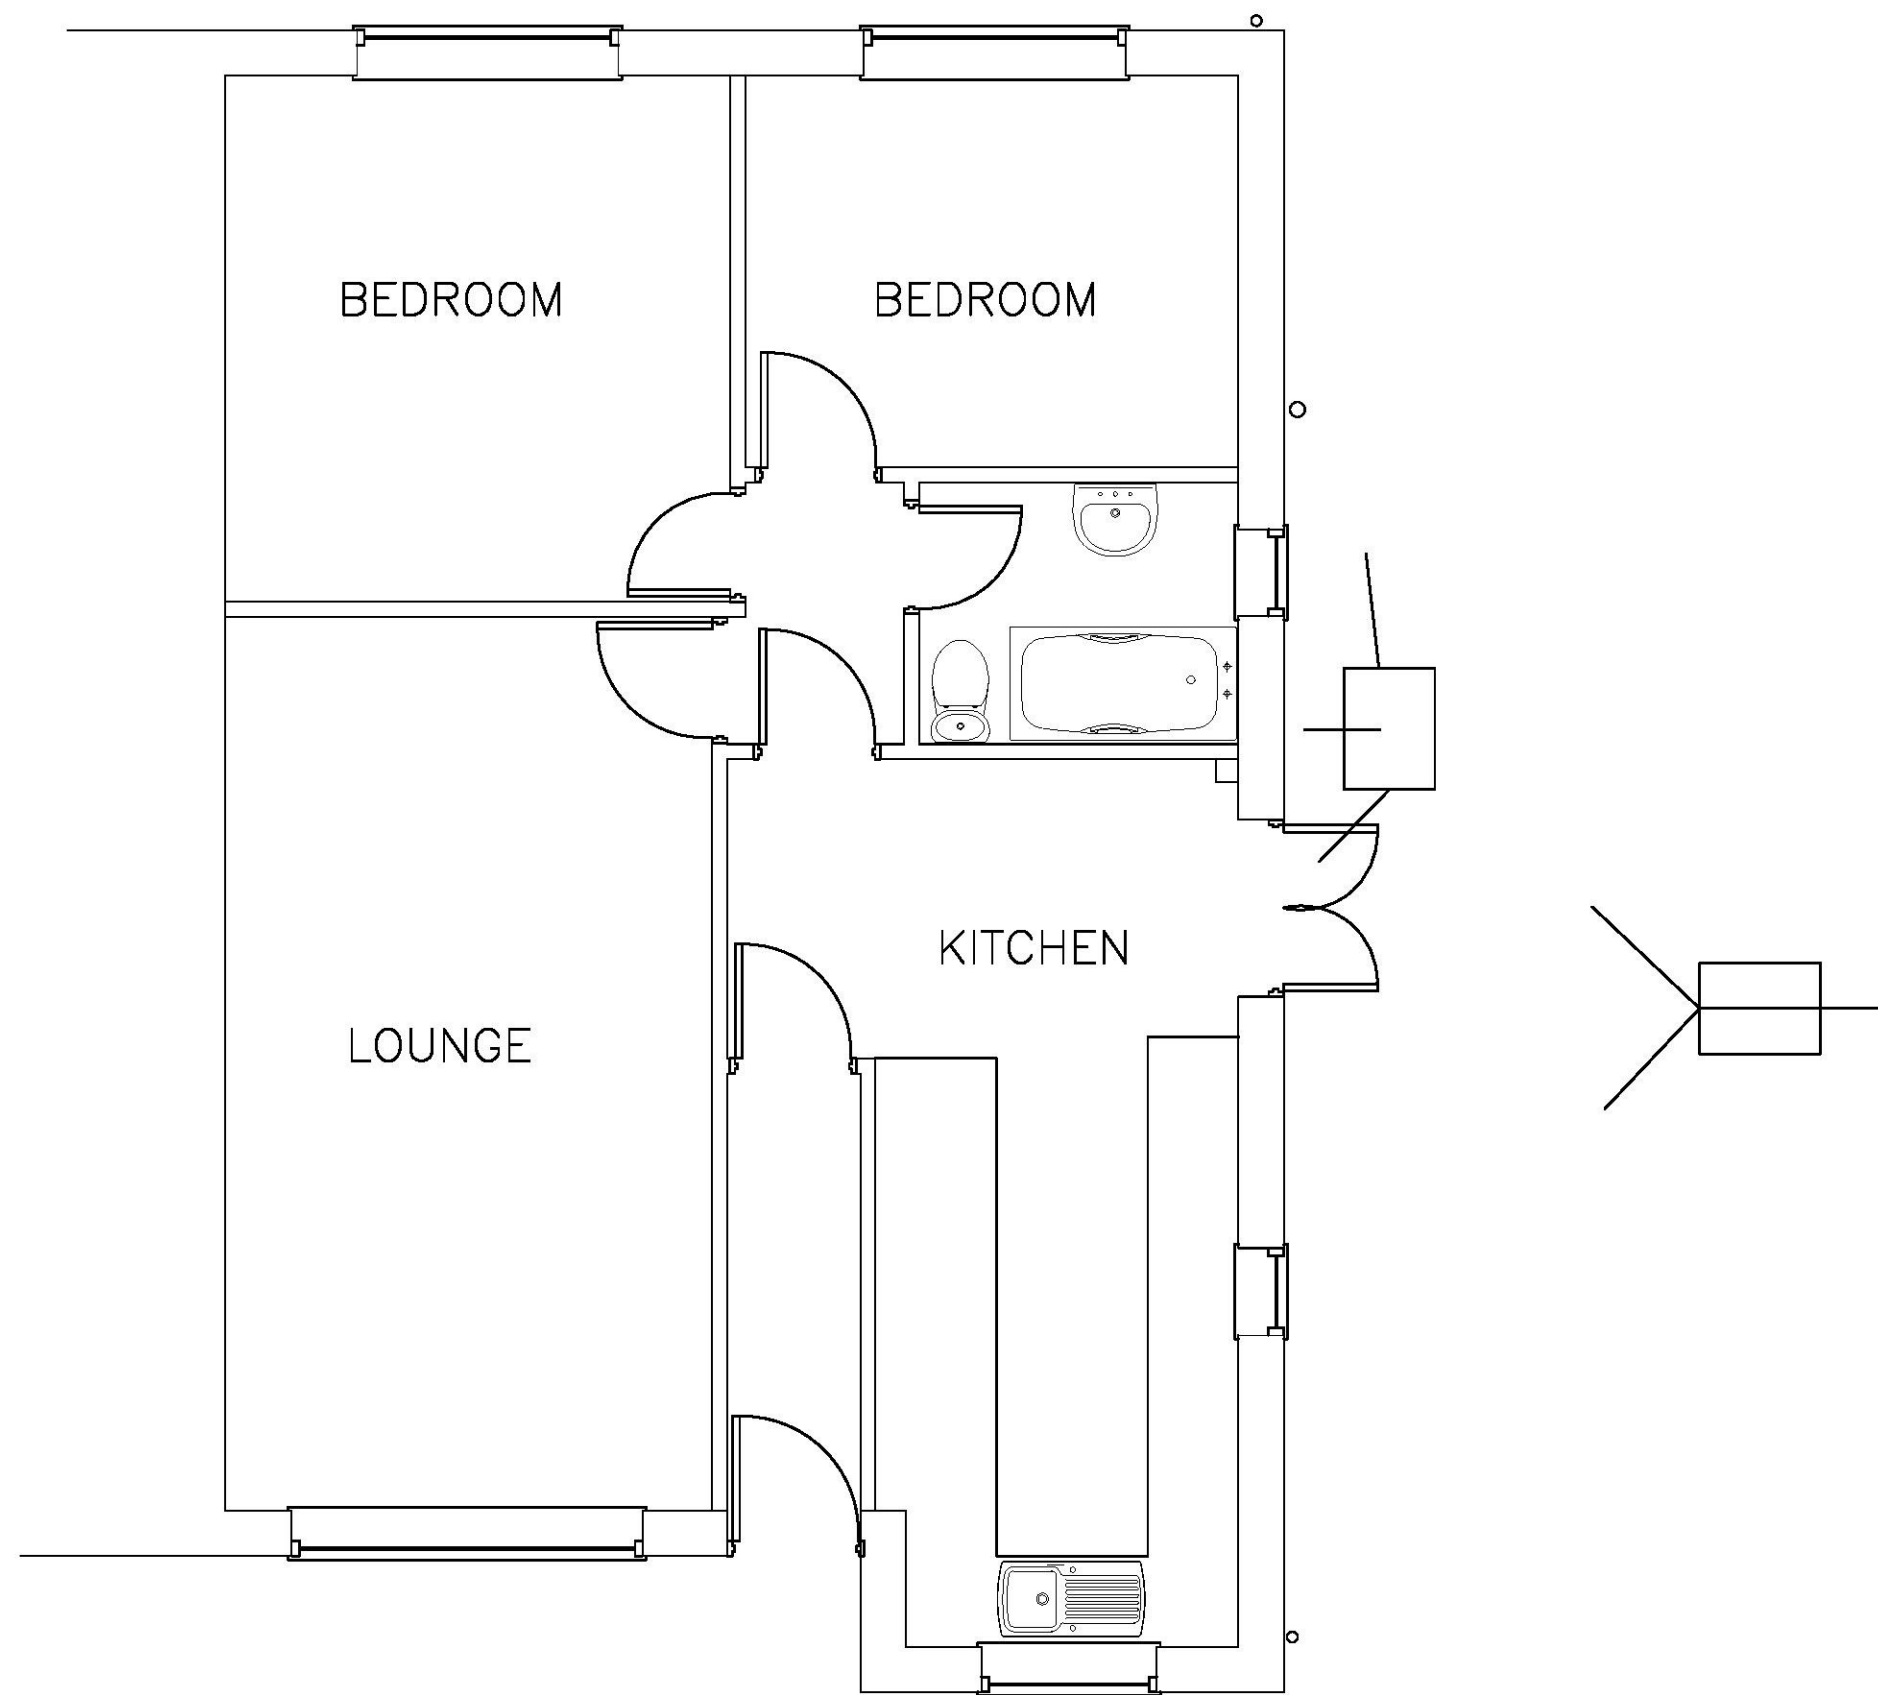

EXISTING GROUND FLOOR PLAN

SCALE BAR 1:50

 

DO NOT SCALE from this drawing. All dimension must be checked on site by the Main Contractor before commencing any works.			
All works must be in accordance with all statutory requirements and all Codes of Practice.			
Planning permission and building regulations must be approved prior to any commencement on site.			
No.	Revision	Date	Initial
Client Mr & Mrs Edwards			
Project 11 Oak drive, St Mary's Bay Romney Marsh			
Drawing Title Existing Plan and Elevations			
Date 15/10/16	Scale @ A1 1:50	Drawing No 1	Revision