



BLOCK PLAN 1:500 @ A3



SITE LOCATION PLAN 1:1250 @ A3


SITE BOUNDARY

SURROUNDING BUILD

NORTH

LAND TO REAR OF 162 HIGH STREET

This drawing is the copyright of Guy Holloway Architects and should not be copied, reproduced or used in any way without written consent. All Rights Reserved.
A drawing is to be checked on site prior to fabrication and the Architect should be notified of any discrepancy.
Do not scale from this drawing.

 

Revisions

Project Land to Rear of 162 High Street
Hythe, Kent

Client Melt Homes
Title Site Location Plan

Status **PLANNING**

Scale A3 Varies Date April 2016 Drawn AB Ckd ME

guy holloway

London | South East | 331 Penfold Road | London | SE10 9ND
T +44 (0)20 7014 4900 F +44 (0)1893 269 214 E enquiries@guyholloway.co.uk W www.guyholloway.co.uk
Kent | The Turnway Slabers | Ramsgate Road | Hythe | Kent | CT21 5BJ
T +44 (0)1893 269 214 F +44 (0)1893 269 214 E info@guyholloway.co.uk W www.guyholloway.co.uk


Project Number

15.083

Drawing Number

010

B.M. Number

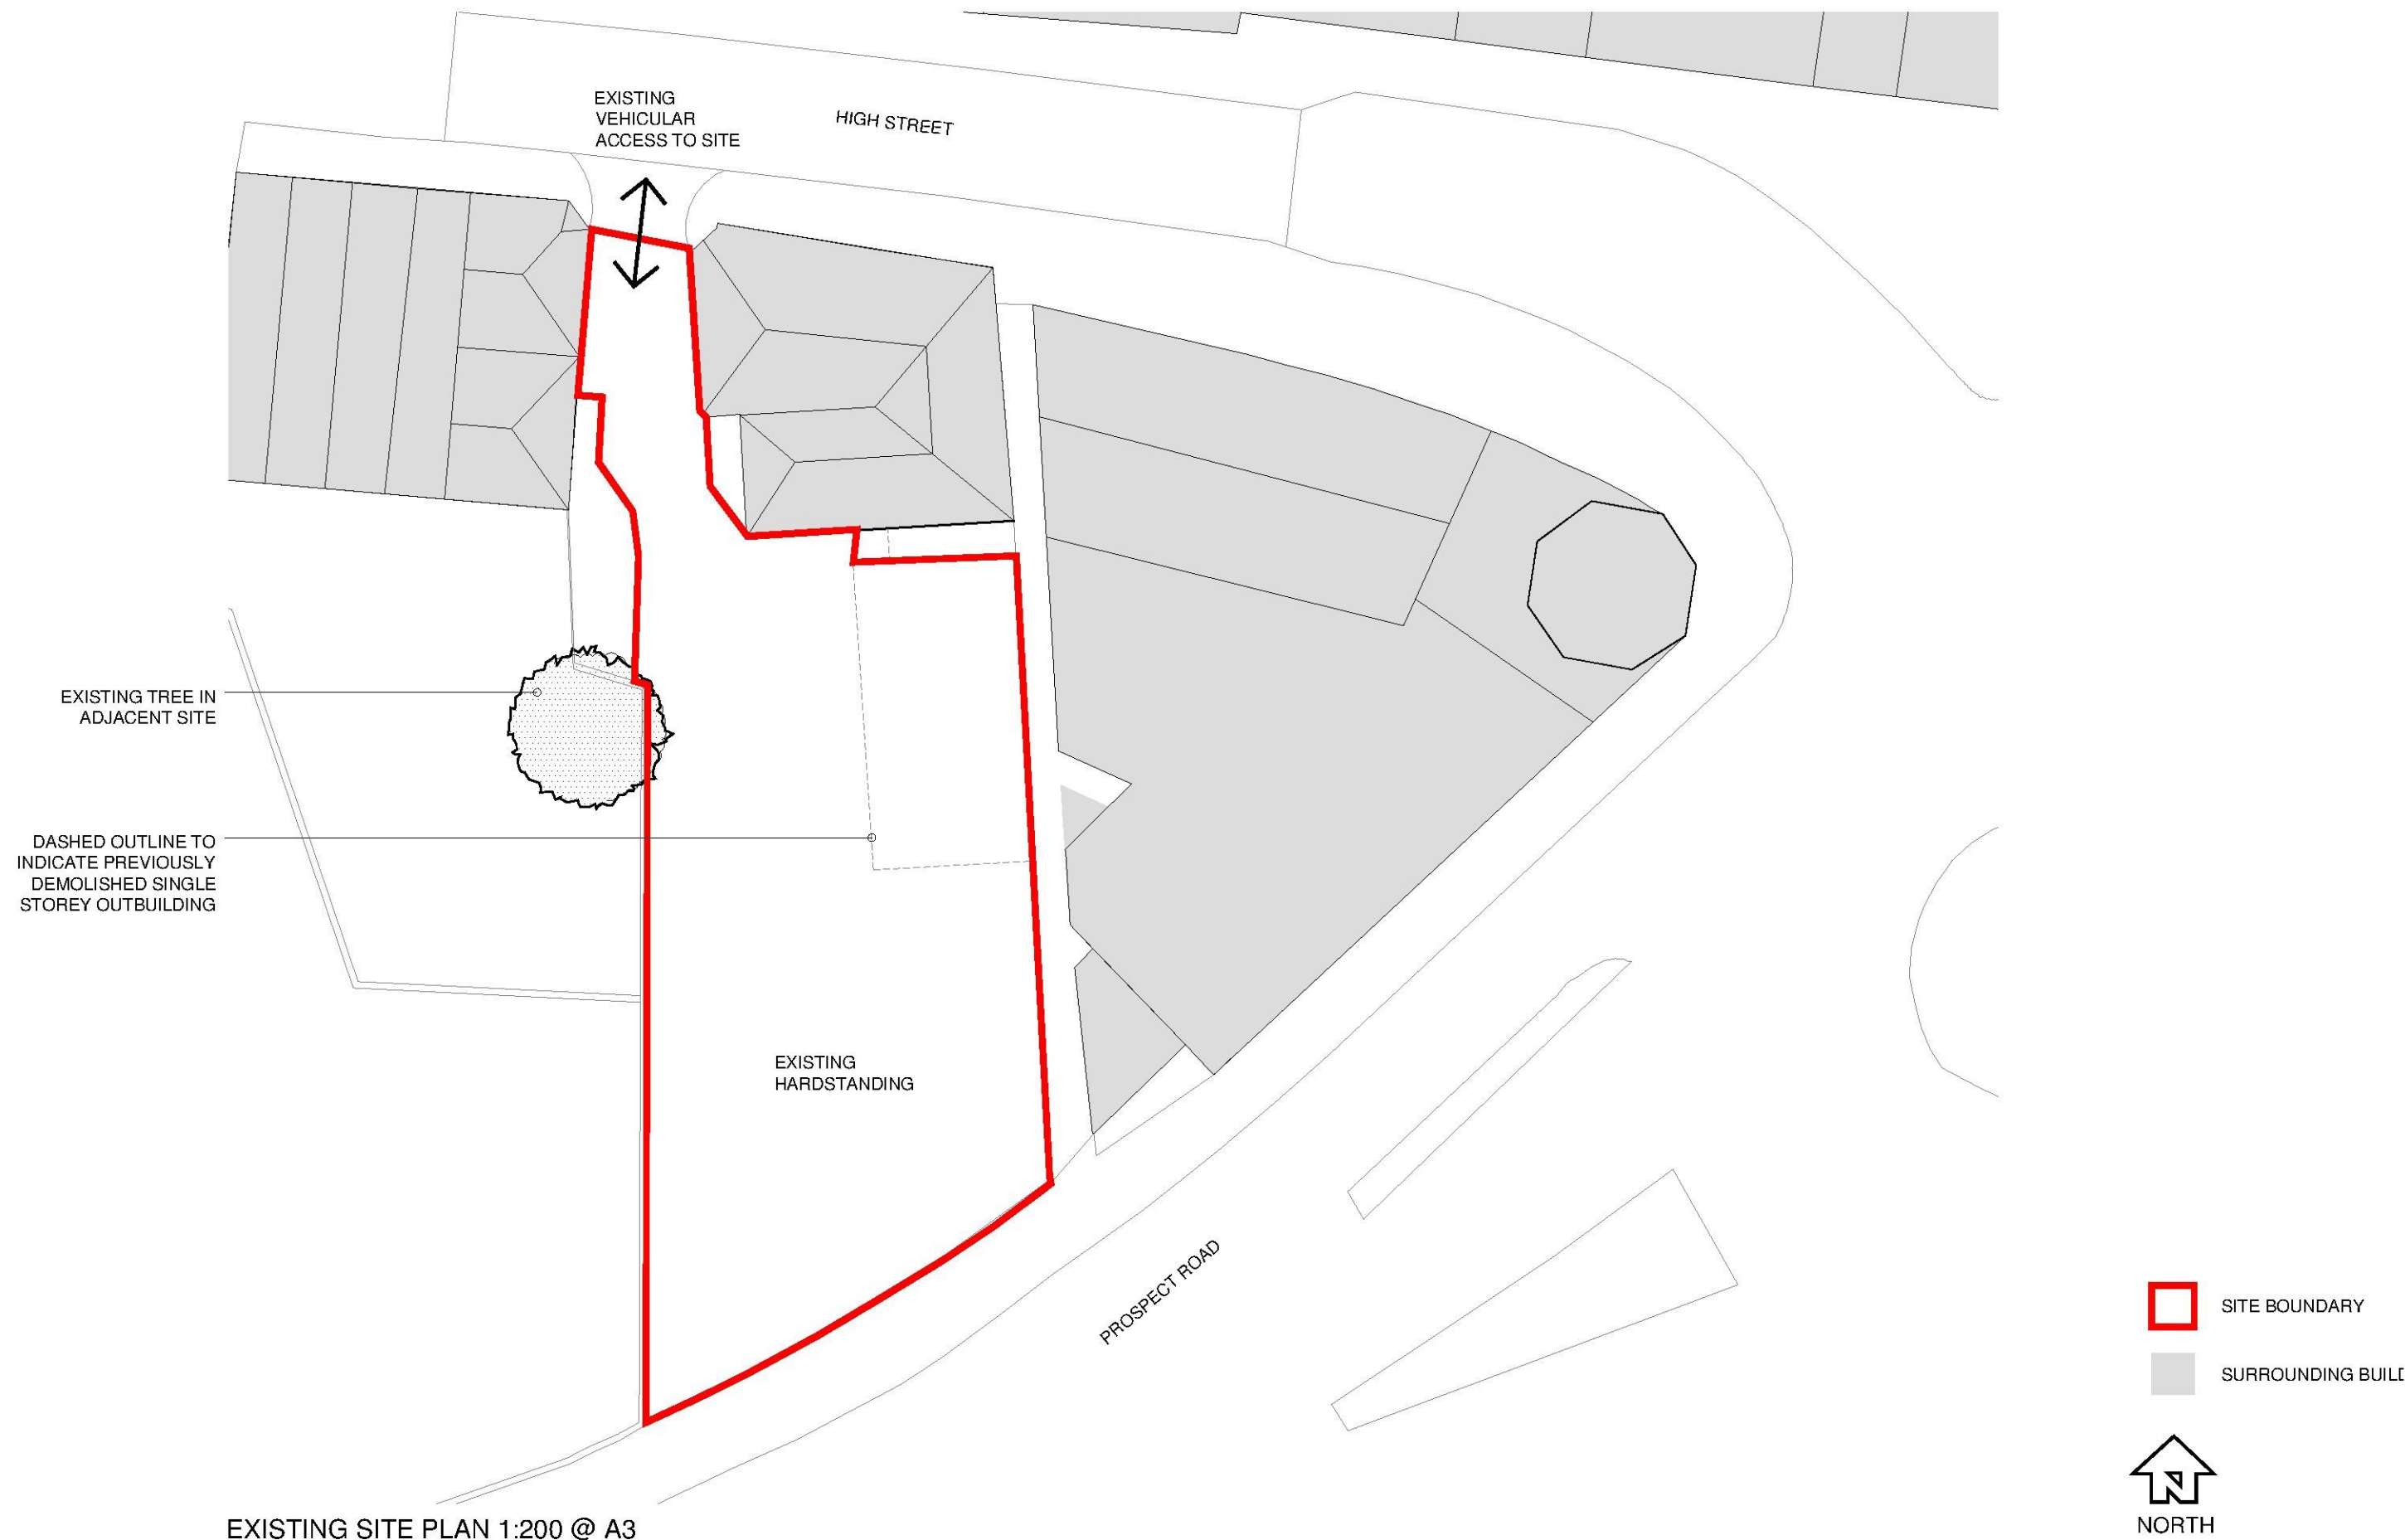

LAND TO REAR OF 162 HIGH STREET

SCALE 1:200



Revisions

Project Land to Rear of 162 High Street
Hythe, Kent

Client Melt Homes
Title Existing Site Plan

Status **PLANNING**

Scale: A3 1:200 Date April 2016 Drawn AB Checked ME

guy holloway

London | South East | 331 Penland Road | London | SE10 9ND

T: +44 (0)20 7014 4900 E: +44 (0)1893 269 214 E: enquiries@guyholloway.co.uk W: www.guyholloway.co.uk

Kent | The Turnway Slabers | Ramsgate Road | Hythe | Kent | CT21 5B

T: +44 (0)1893 269 214 E: +44 (0)1893 269 214 E: hythe@guyholloway.co.uk W: www.guyholloway.co.uk



Project Number 15.083 Drawing Number 020

B.M. Number

With a drawing is the copyright of guy holloway architects and should not be copied, reproduced or used without written consent. All Rights Reserved.
All dimensions are to be checked on site prior to fabrication and the Architect shall be not liable for discrepancy.
Do not scale from this drawing.



① EXISTING ELEVATION 1:100 @A1
WINDOW LOCATIONS INDICATIVE. FOR DETAILED ASSESSMENT REFER TO
HERRINGTON CONSULTING SUNLIGHT & DAYLIGHT ASSESSMENT

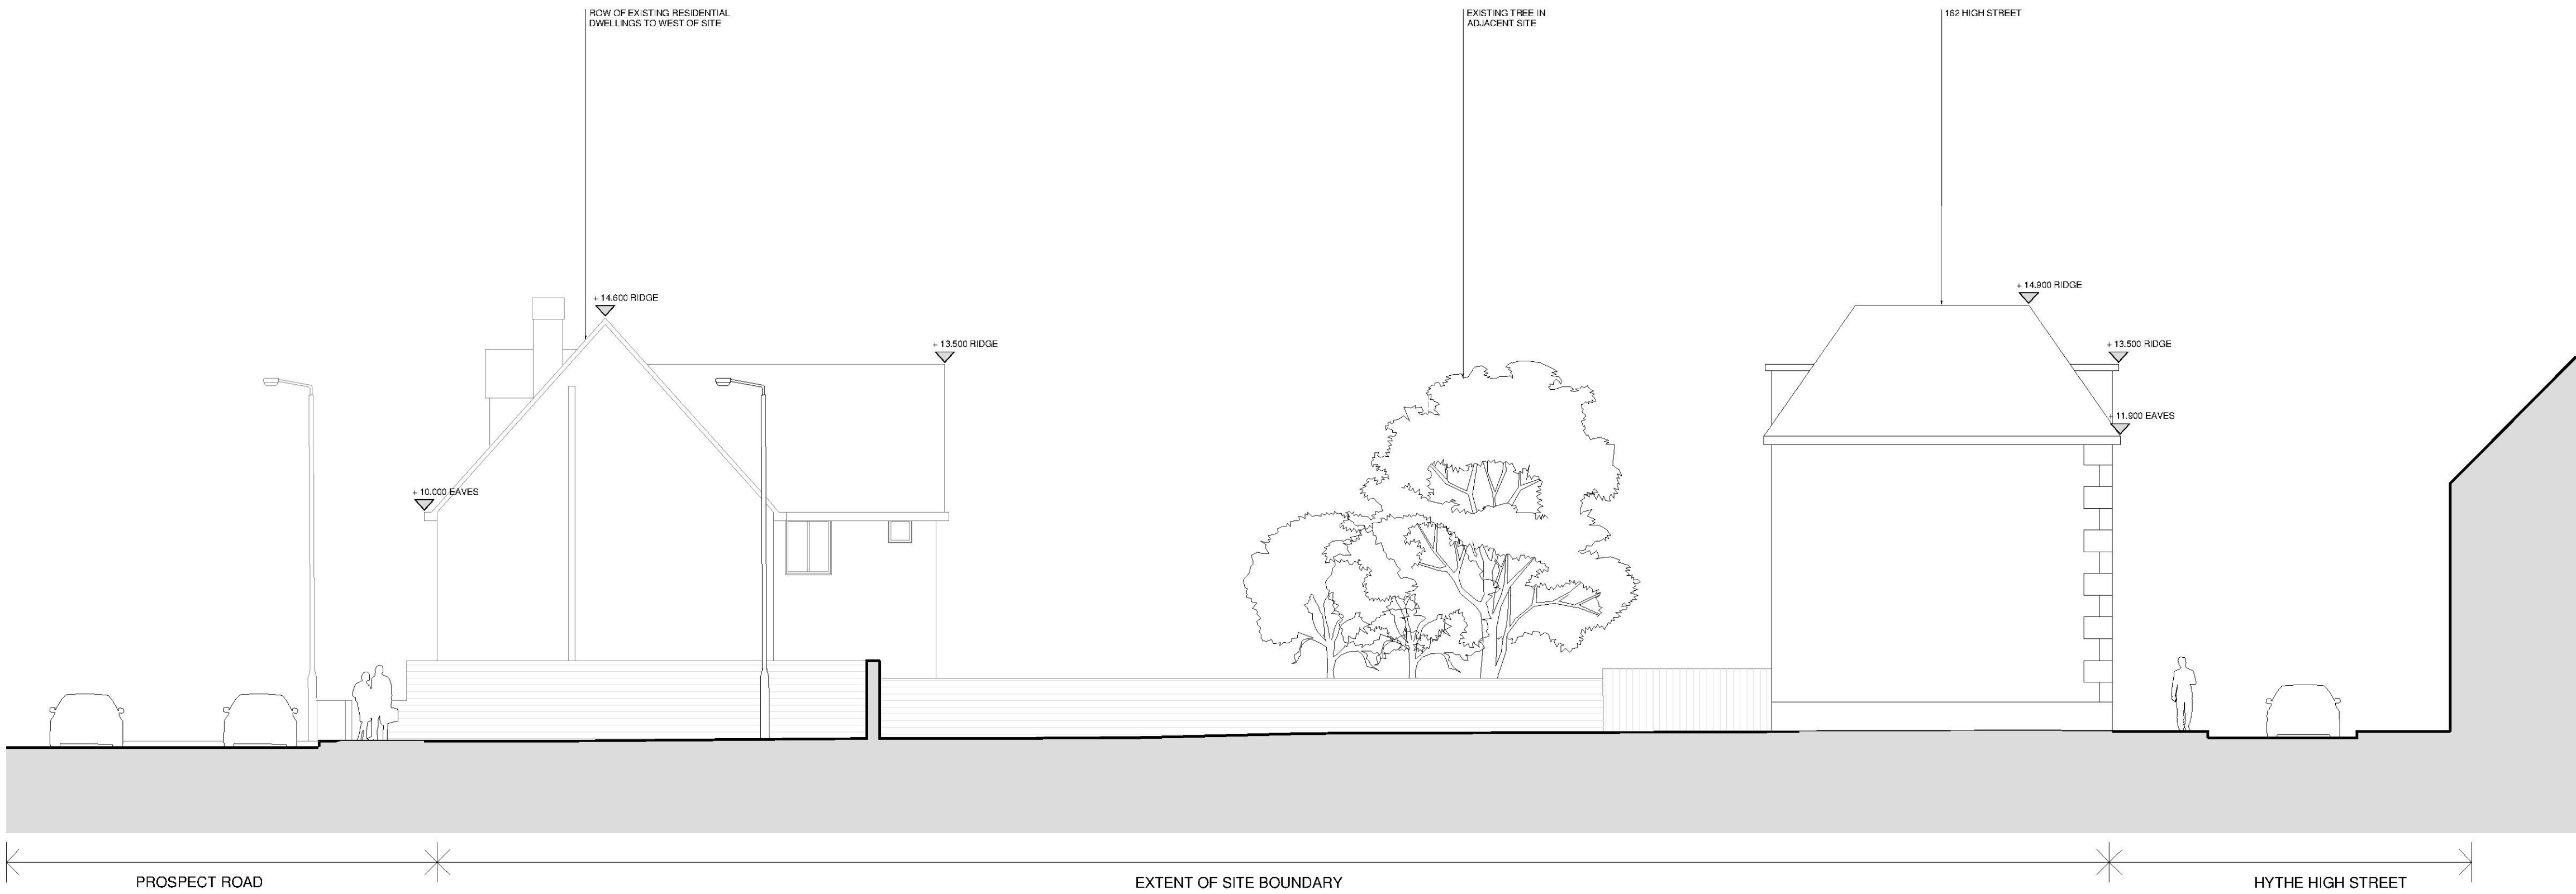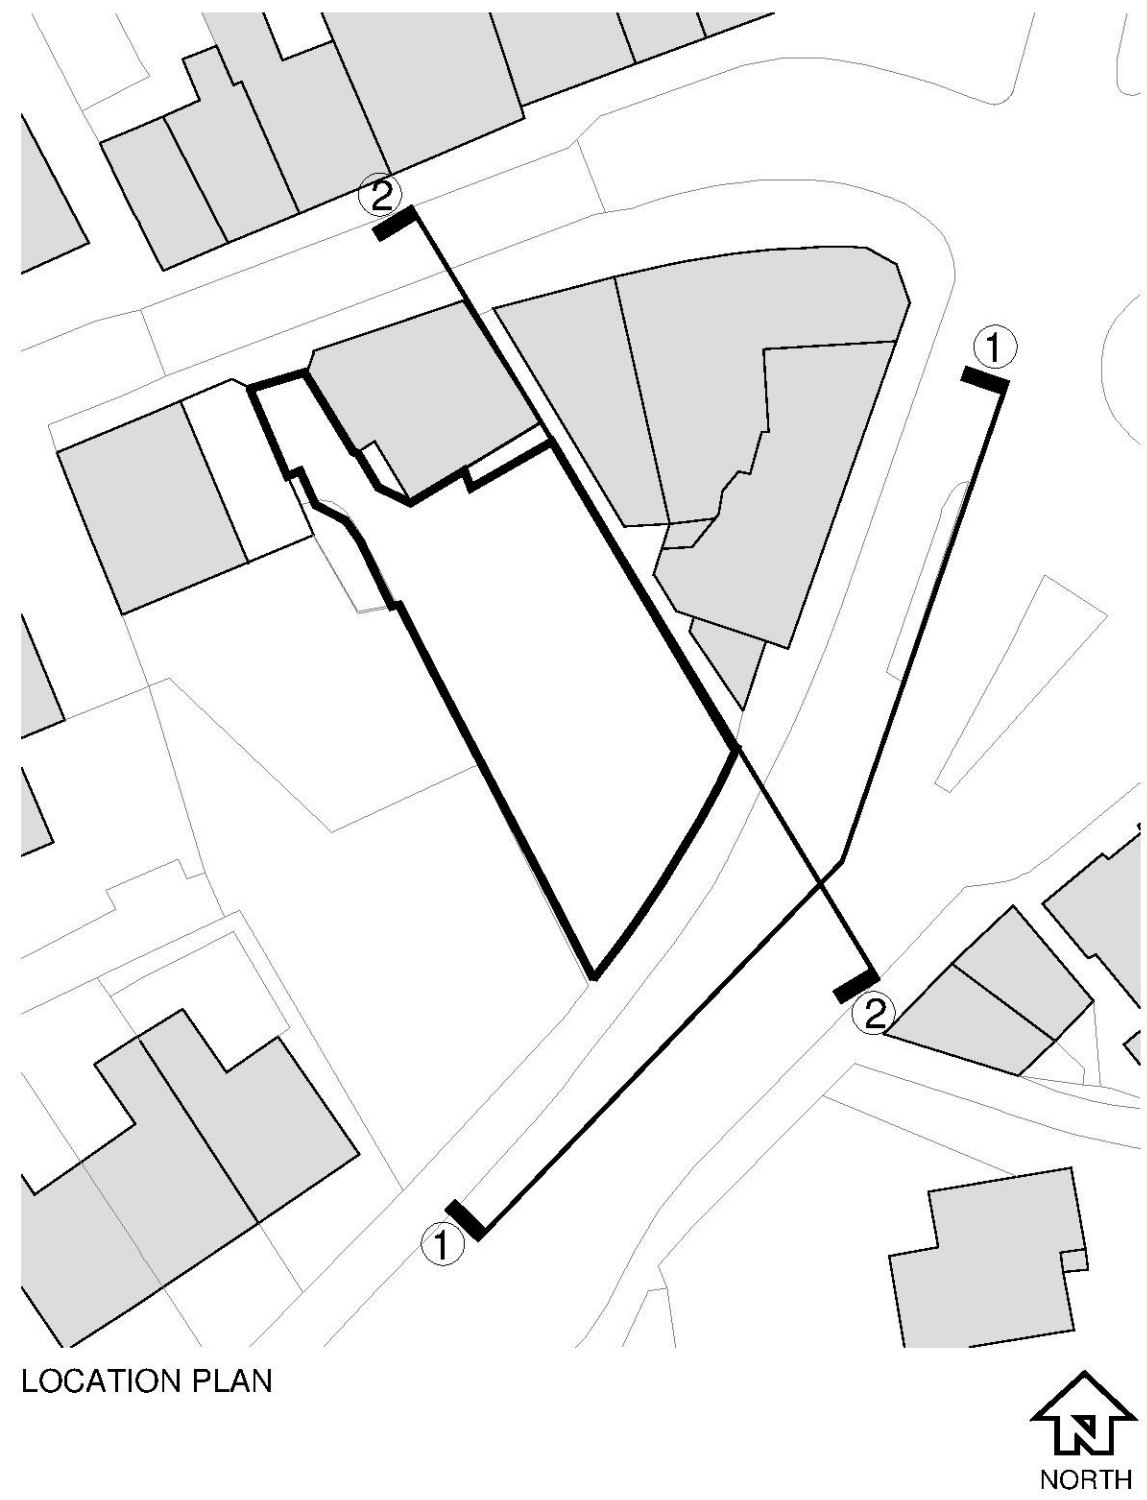

② EXISTING ELEVATION 1:100 @A1

ALL SURVEYED HEIGHTS TAKEN FROM PROFESSIONAL JC WHITE SURVEY ACCN

LAND TO REAR OF 162 HIGH STREET

©This drawing is the copyright of **guy hollaway architects** and should not be copied, reproduced, without written consent. All Rights Reserved.
All dimensions are to be checked on site prior to fabrication and the Architect should be notified of any discrepancy.
Do not scale from this drawing.

SCALE 1:100
0 1 2 3 4 5M



Revisions
A Levels clarified

13.02.16
Project | Land to the rear of 162 High Street
Hythe
Client | Melt Homes
Title | Existing Elevations
Status | **PLANNING**
Scale @A1 | 1:100 Date | April 2016 Drawn | AB Chkd | JVE

guy hollaway ARCHITECTS
London | Fourth Floor | 251 Pentonville Road | London | N1 9JG
T +44 (0) 20 7014 4900 F +44 (0) 1303 268 214 E london@guyhollaway.co.uk W www.guyhollaway.co.uk
Kent | The Tramway Stables | Rampart Road | Hythe | Kent | CT21 5BG
T +44 (0) 1303 260 515 F +44 (0) 1303 268 214 E kent@guyhollaway.co.uk W www.guyhollaway.co.uk
Project Number **15.083** Drawing Number **030** Revision **A**
Bim Number



Revisi
A

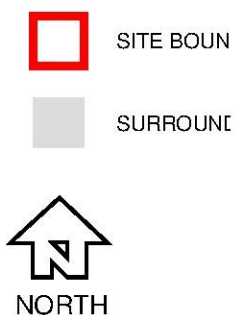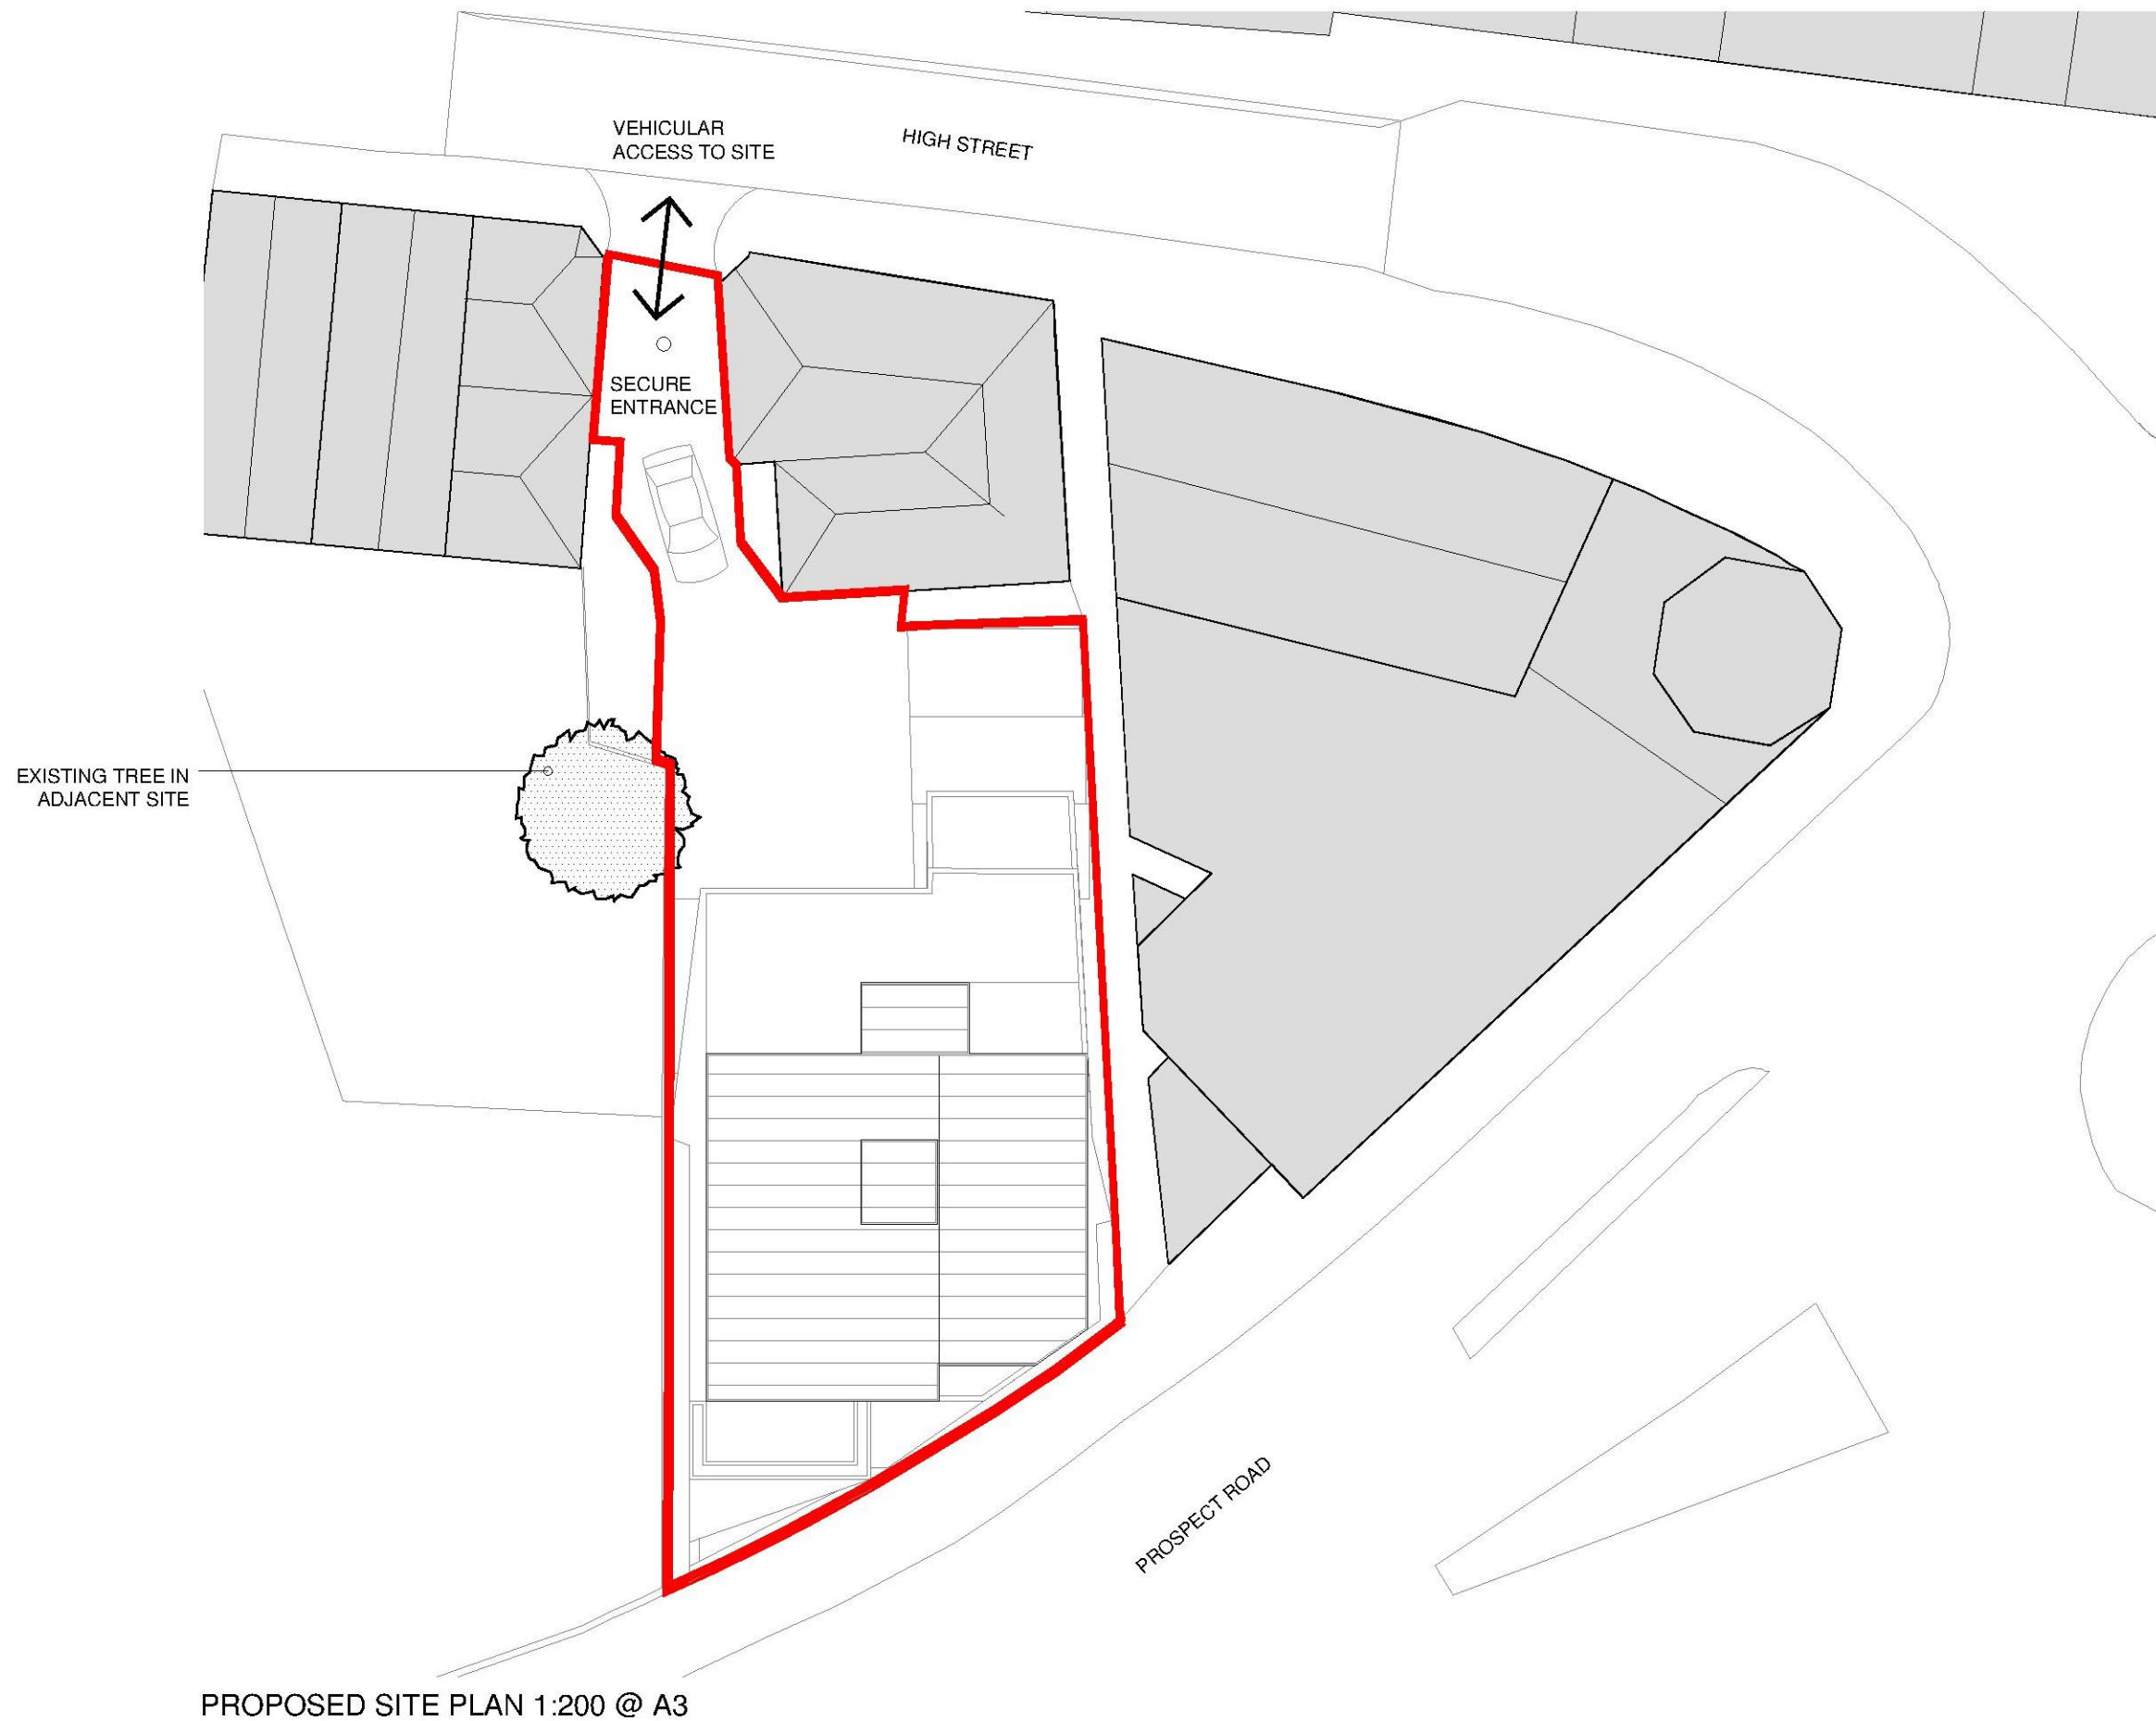

LAND TO REAR OF 162 HIGH STREET

SCALE 1:200

0 1 2 4 6 8 10M

This drawing is the copyright of Guy Hollaway Architects and should not be copied, reproduced or used without written consent. All Rights Reserved.

All dimensions are to be checked on site prior to fabrication and the Architect shall not be held responsible for any discrepancy.

Do not scale from this drawing

Rev: 01

Project: Land to Rear of 162 High Street
Hythe, Kent

Client: Melt Homes
Title: Proposed Site Plan

Status: **PLANNING**

Scale: A3 1:200 Date: April 2016 Drawn: AB Checked: ME


guy hollaway
architects

London | Fourth Floor | 251 Finsbury Road |
T +44 (0)20 7014 6000 F +44 (0)20 7014 6001 E info@gha.co.uk


Kent | The Turnway Station | Ramsgate Road |
T +44 (0)1303 255515 F +44 (0)1303 255214 E kent@gha.co.uk

Project Number: **15.083** Drawing Number: **040**


B.M. Number

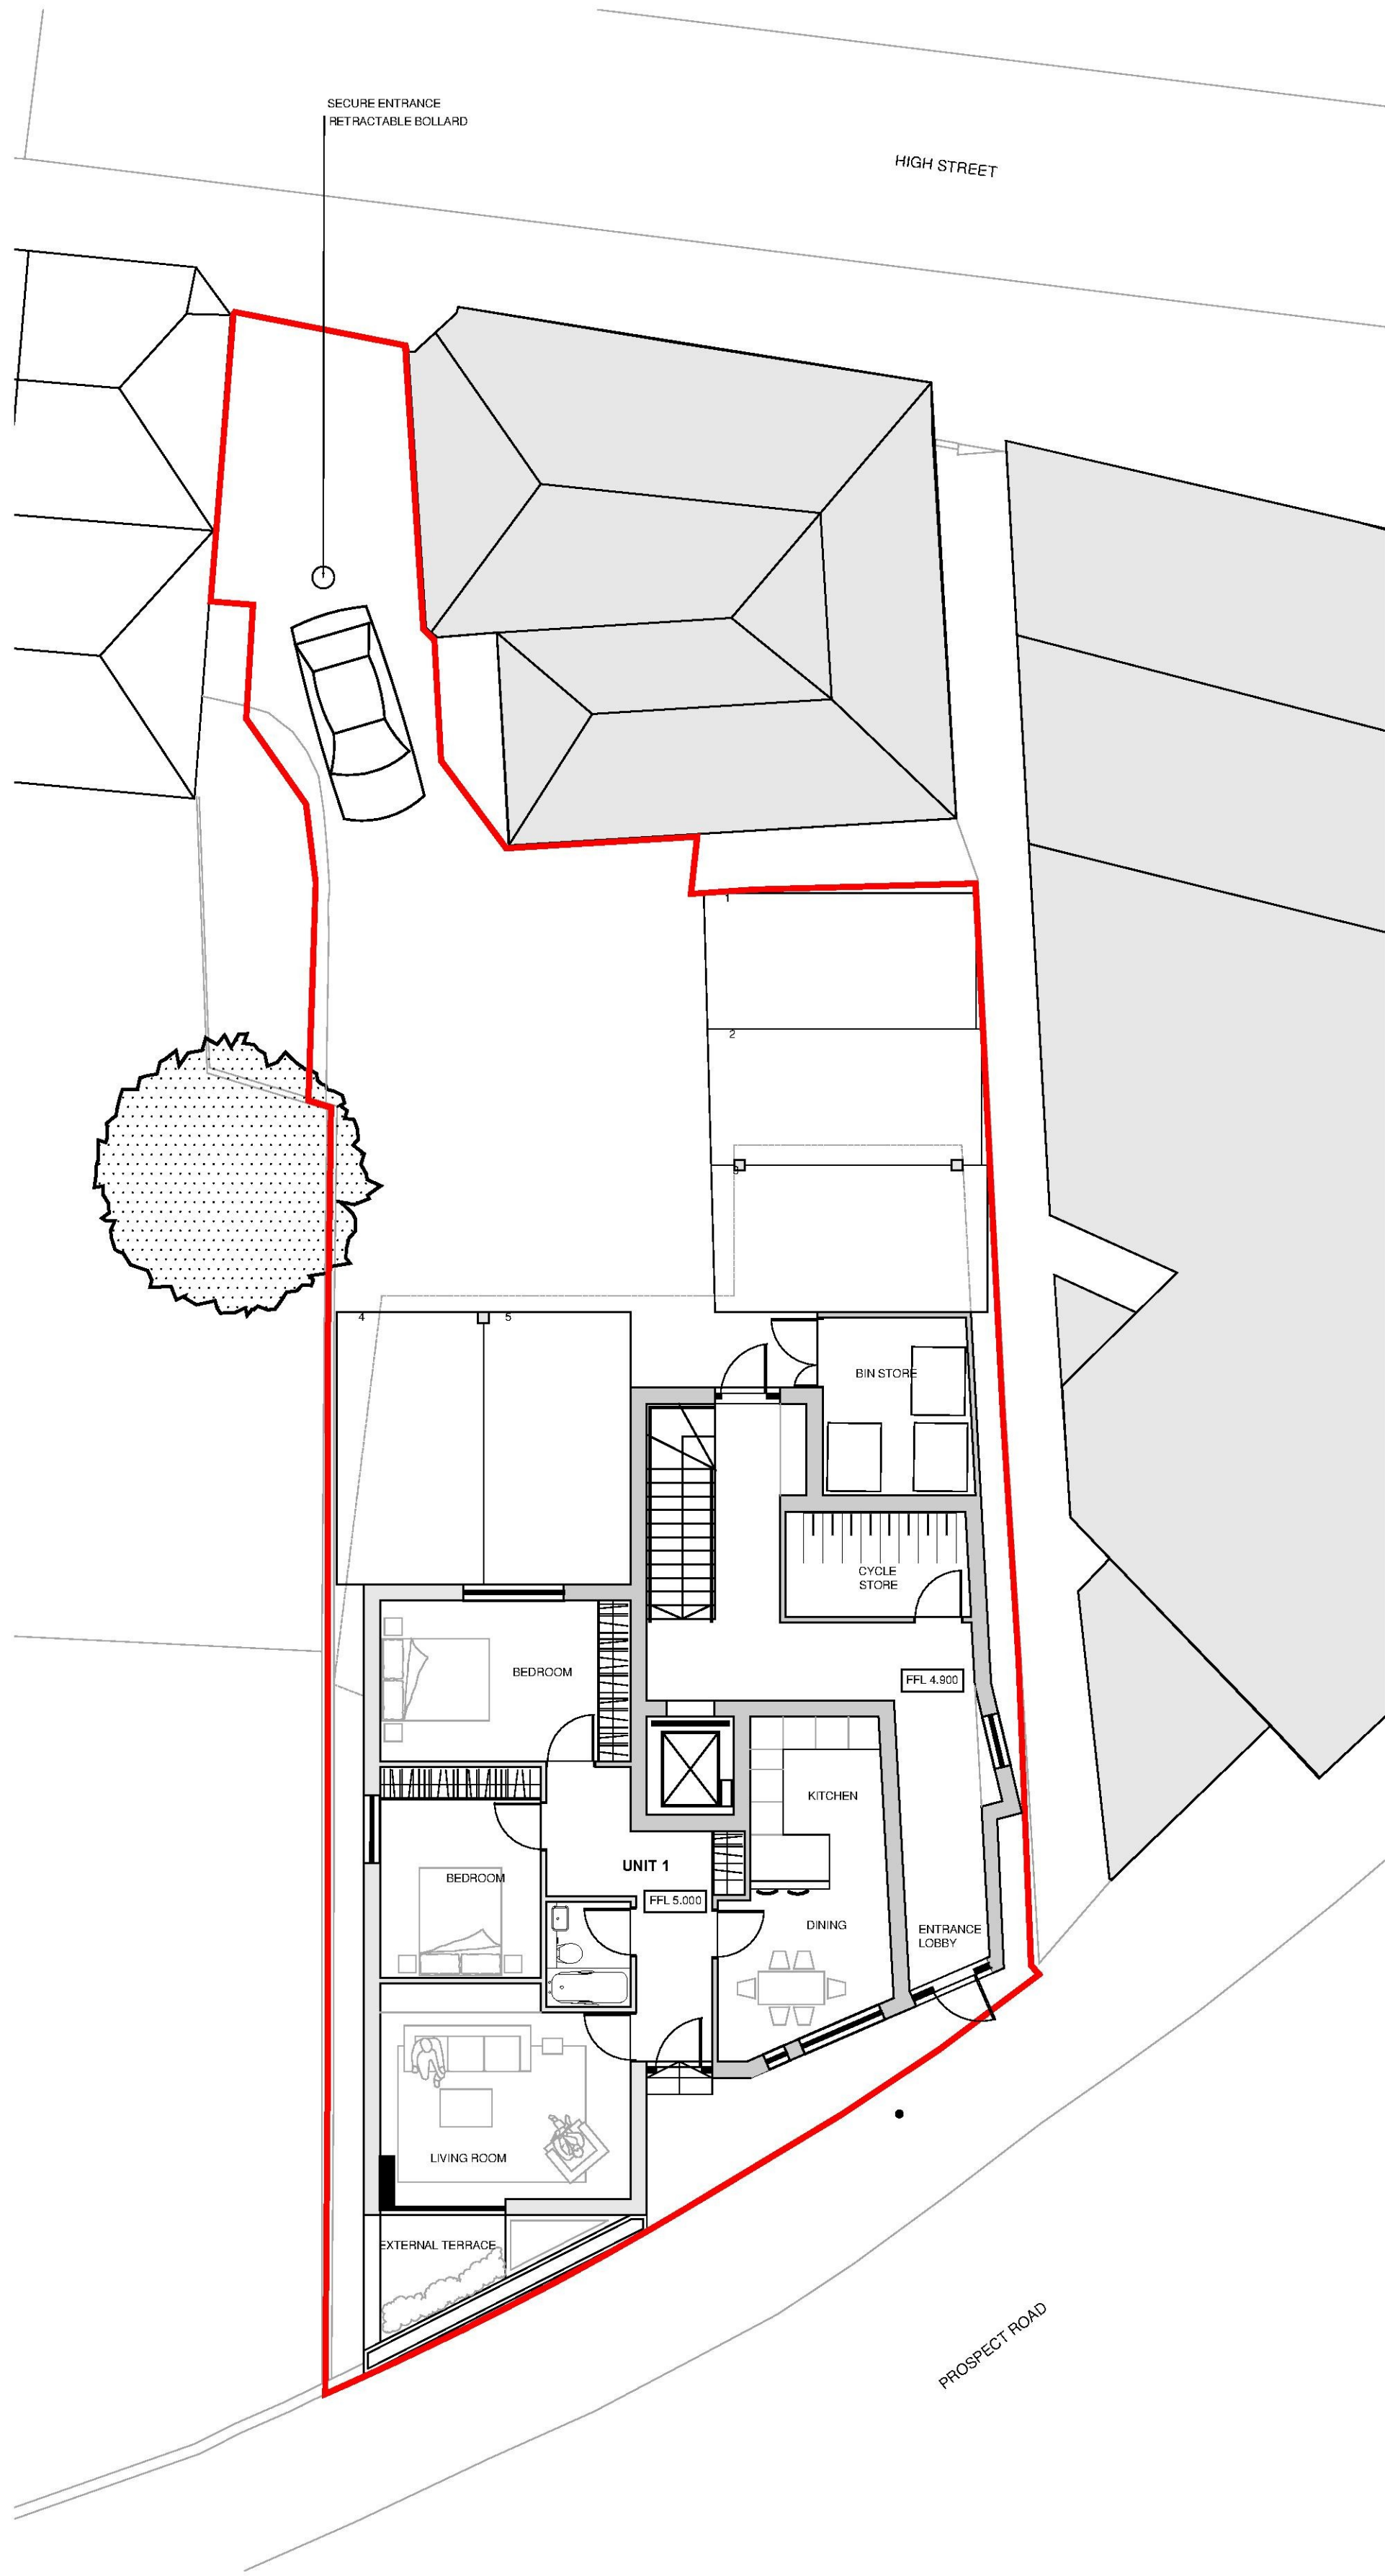


PROPOSED GROUND FLOOR PLAN 1:100 @A1

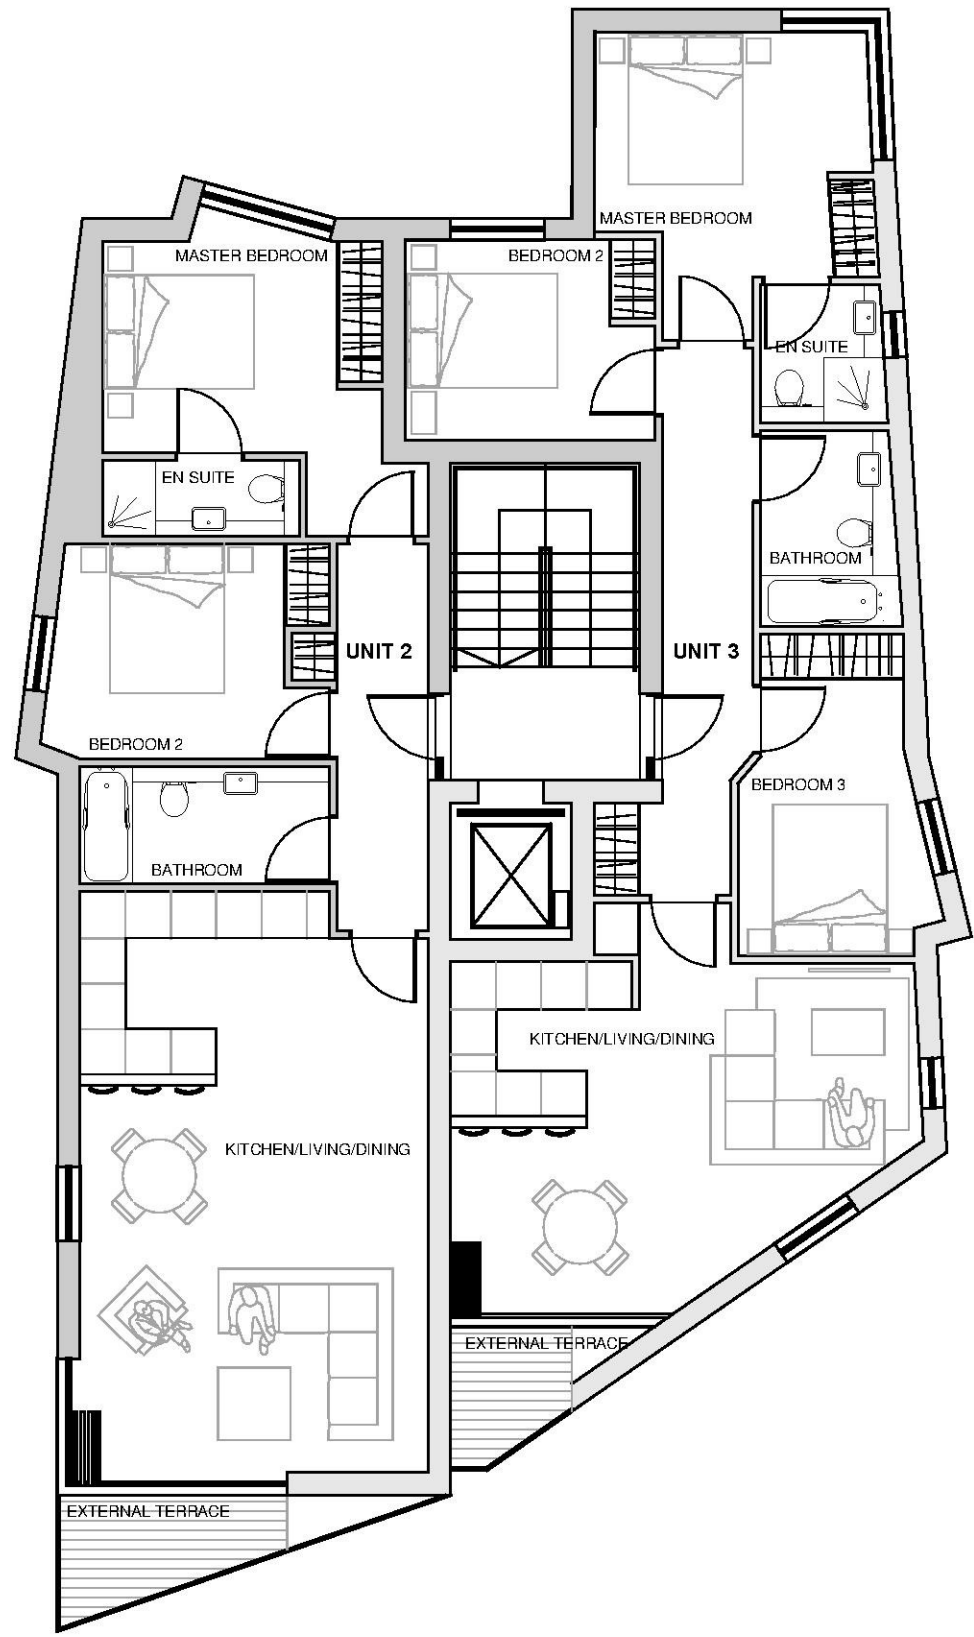


PROPOSED FIRST FLOOR PLAN 1:100 @A1

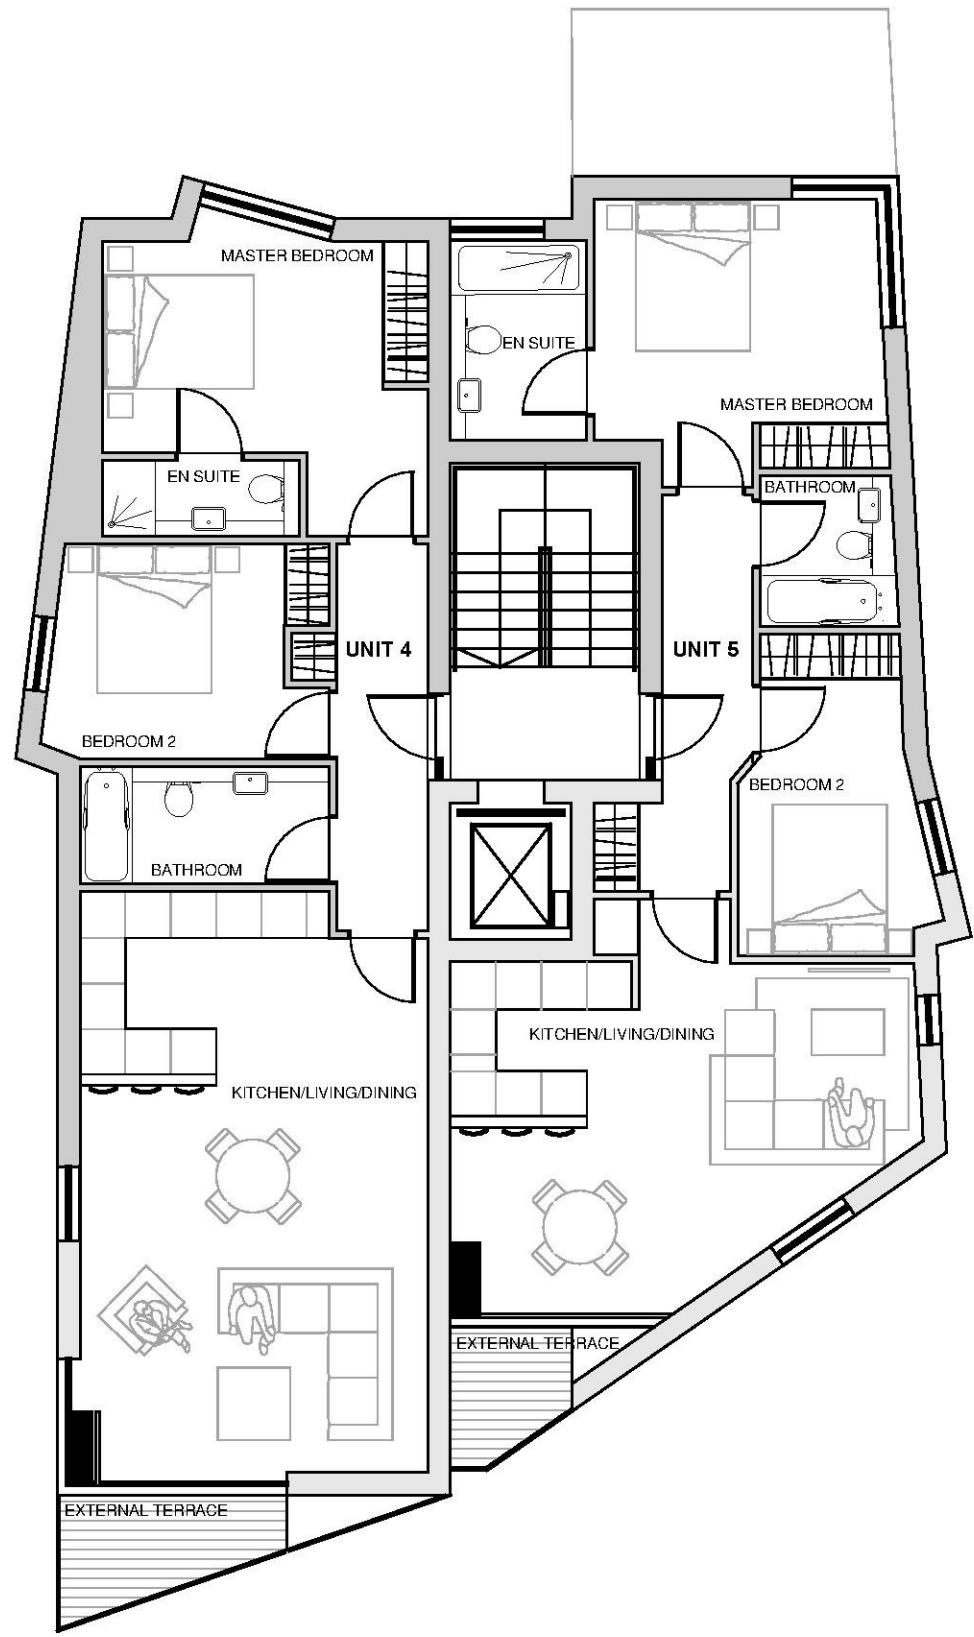

PROPOSED SECOND FLOOR PLAN 1:100 @A1

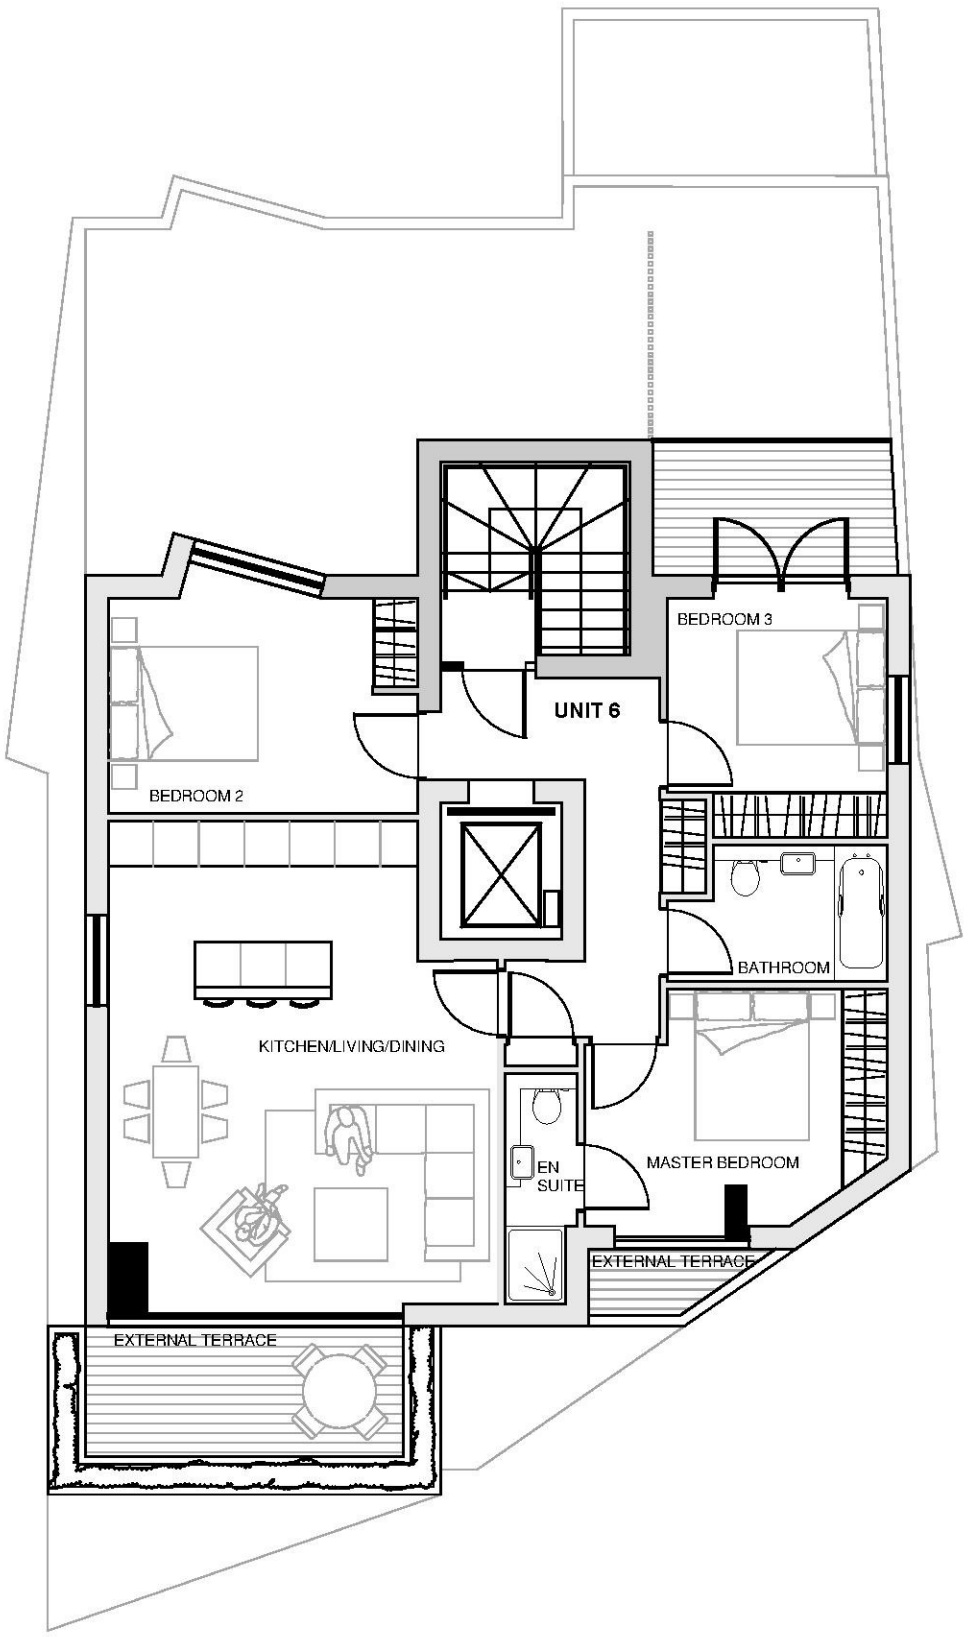

PROPOSED THIRD FLOOR PLAN 1:100 @A1

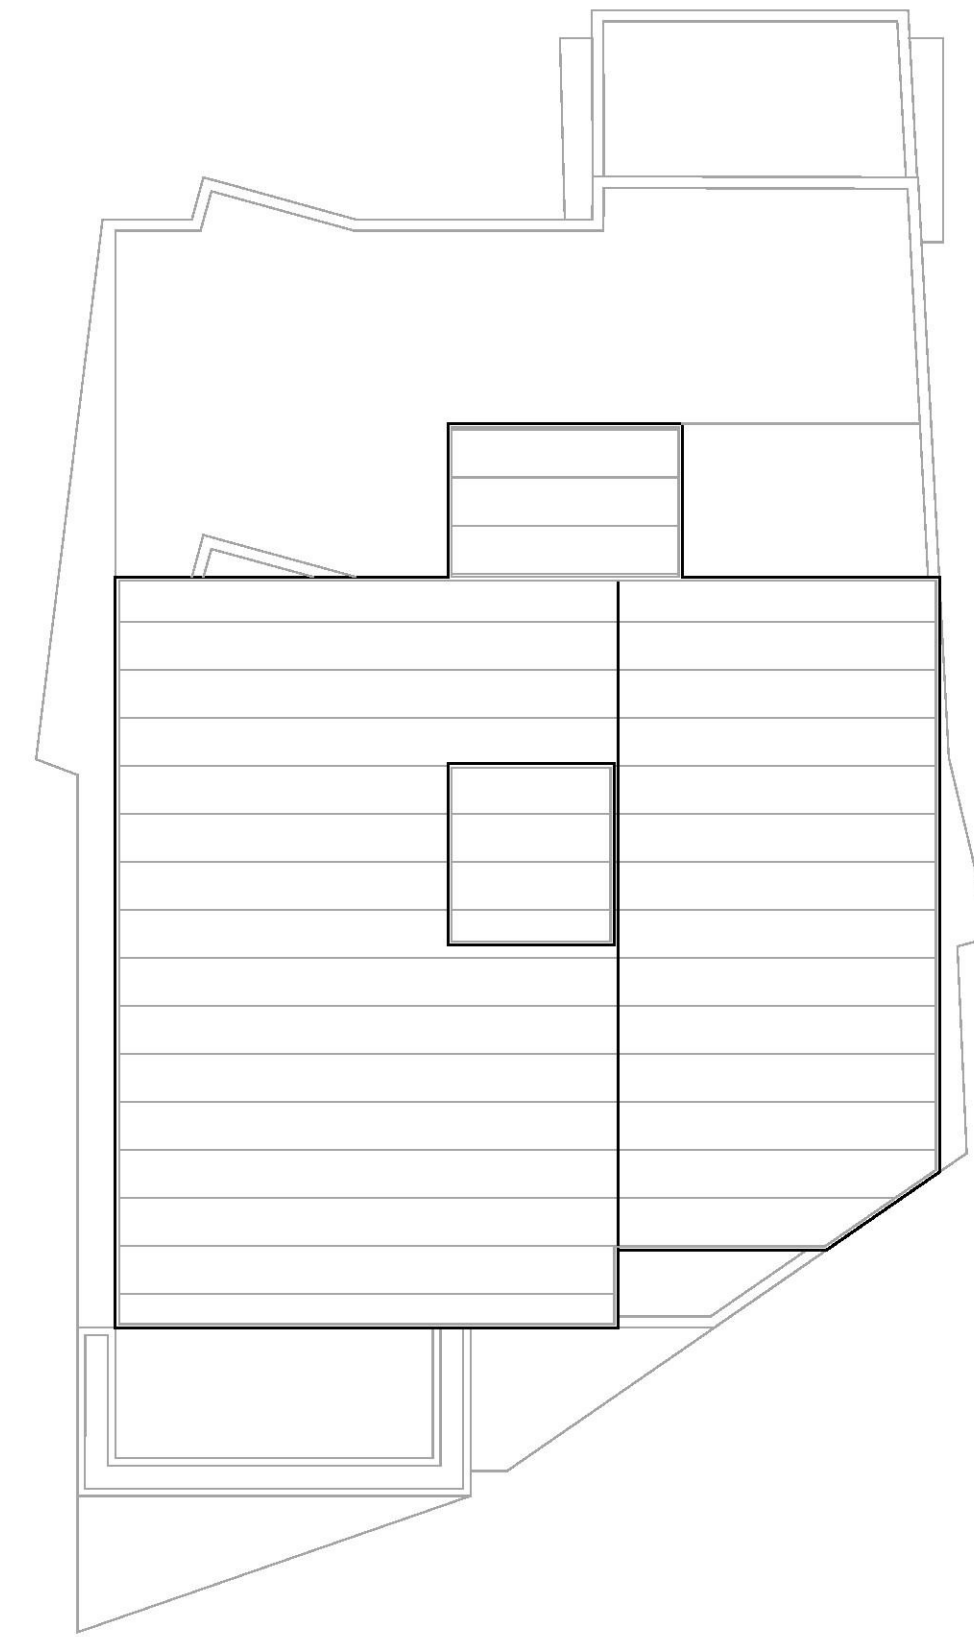

PROPOSED ROOF PLAN 1:100 @A1

LAND TO REAR OF 162 HIGH STREET

©This drawing is the copyright of **guy holloway architects** and should not be copied, reproduced without written consent. All Rights Reserved.
All dimensions are to be checked on site prior to fabrication and the Architect should be notified of any discrepancy.
Do not scale from this drawing.

SCALE 1:100
0 1 2 3 4 5M

Revisions	
A	Ground floor amended, windows to rear of 1-3 floors amended
B	FFL levels clarified
C	Clarification of windows

12.08.16
13.09.16
10.11.16

Project | Land to Rear of 162 High Street
Hythe, Kent
Client | MELLY HOMES

Title | Proposed Plans

Status | PLANNING

Scale: @A1 | 1:100 Date | April 2016 Drawn | AB

Chkd | JVE

guy holloway
ARCHITECTS


London | Fourth Floor | 251 Pentonville Road | London | N1 9JG
T +44 (0) 20 7014 4900 F +44 (0) 1303 268 214 E london@guyholloway.co.uk W www.guyholloway.co.uk

Kent | The Tramway Stables | Rampart Road | Hythe | Kent | CT21 5BG
T +44 (0) 1303 260 515 F +44 (0) 1303 268 214 E kent@guyholloway.co.uk W www.guyholloway.co.uk


Project Number
15.083
Drawing Number
050
Revision
C



① PROPOSED ELEVATION 1:100 @A1
WINDOW LOCATIONS INDICATIVE. FOR DETAILED ASSESSMENT REFER TO
HERRINGTON CONSULTING SUNLIGHT & DAYLIGHT ASSESSMENT

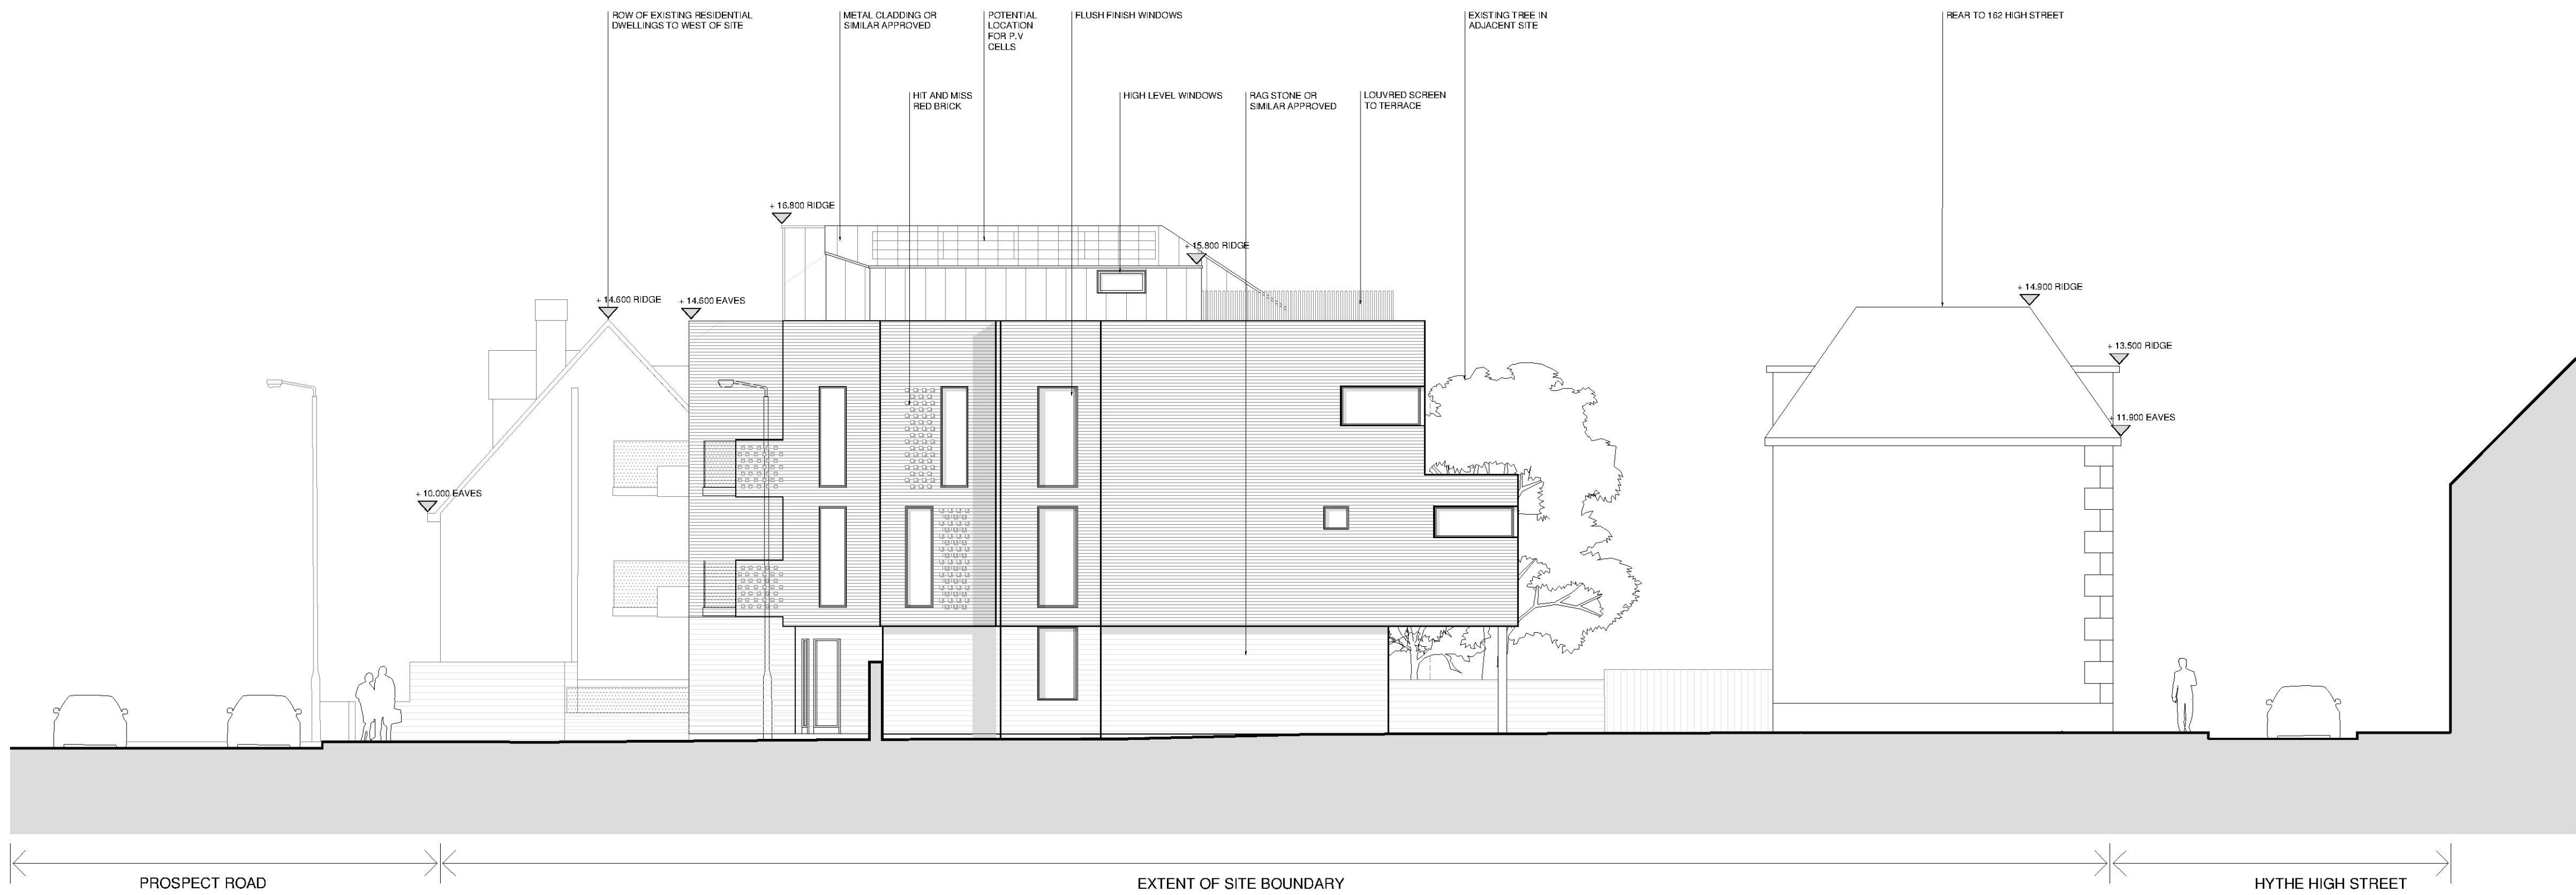

② PROPOSED ELEVATION 1:100 @A1

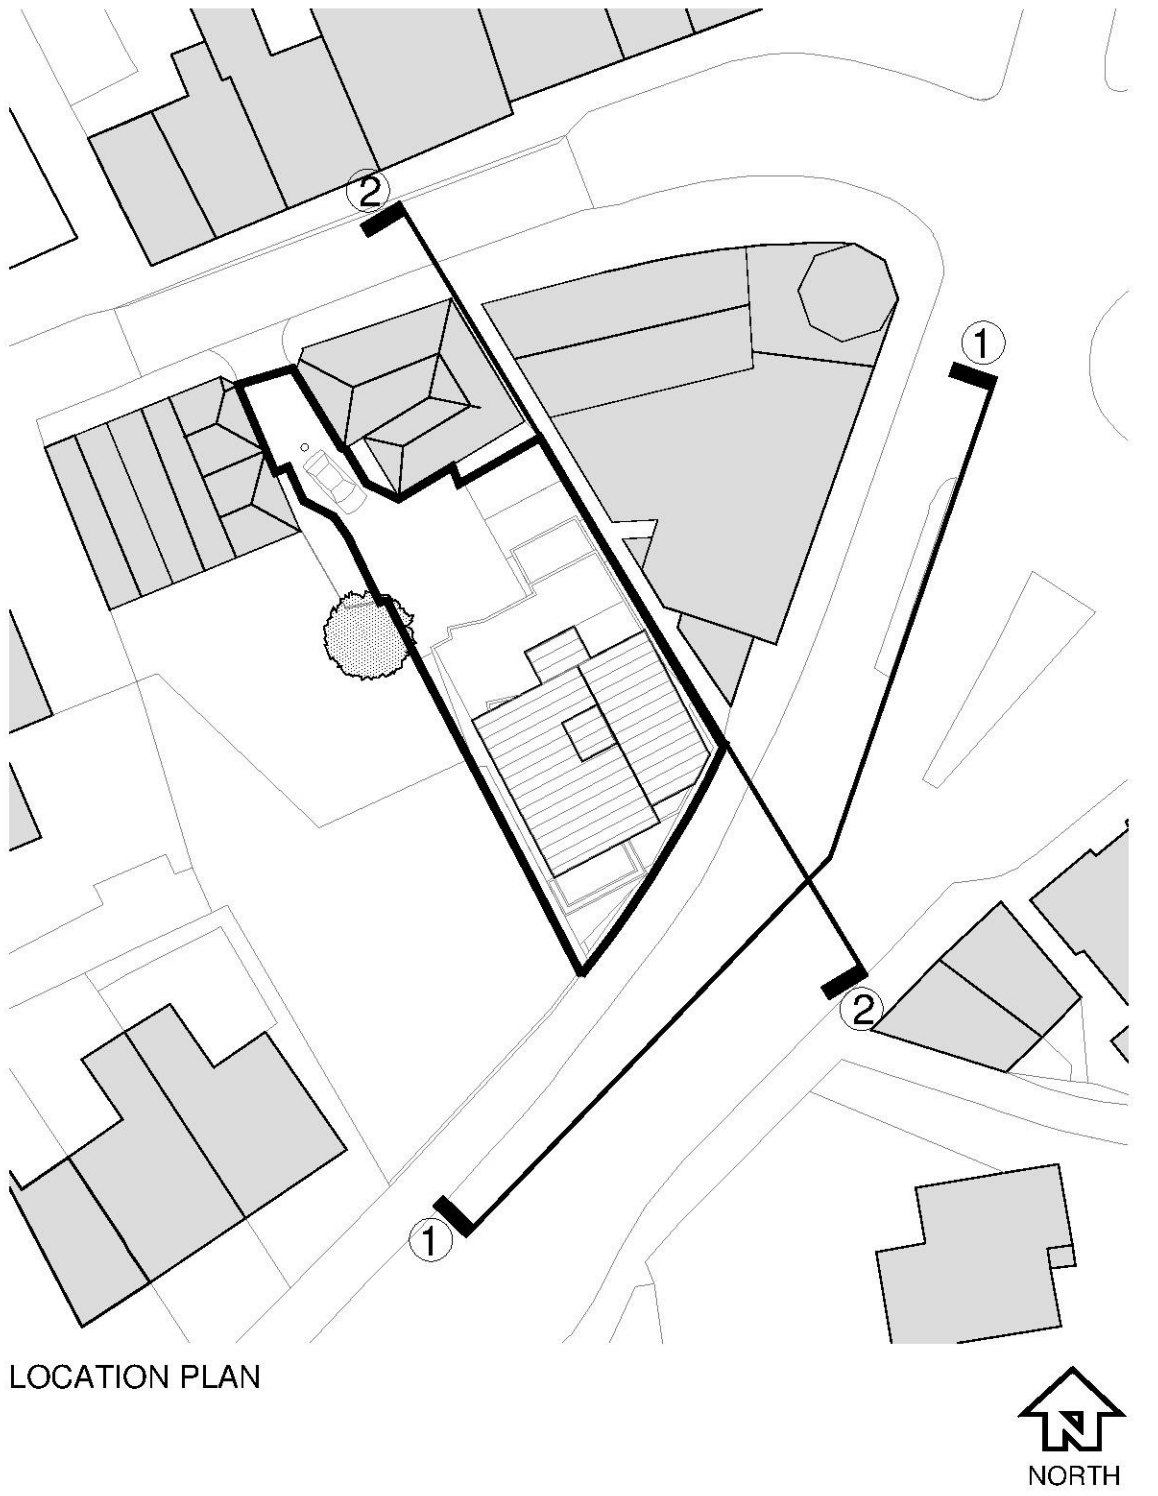

LOCATION PLAN



LAND TO REAR OF 162 HIGH STREET


SCALE 1:100
0 1 2 3 4 5M

Revisions	
A	Potential location for P.V cells added
B	Windows amended to G floor elev 1, and rear of elev 2
C	Windows amended to rear of elev 2
D	Levels clarified


Project | Land to Rear of 162 High Street
Hythe, Kent
Client | Melt Homes
Title | Proposed Elevations
Status | PLANNING

Scale @A1 | 1:100 Date | April 2016 Drawn | AB Chkd | JVE


guy hollaway
ARCHITECTS
London | Fourth Floor | 251 Pentonville Road | London | N1 9JG
T +44 (0) 20 7014 4900 F +44 (0) 1303 268 214 E london@guyhollaway.co.uk W www.guyhollaway.co.uk
Kent | The Tramway Stables | Rampart Road | Hythe | Kent | CT21 5BG
T +44 (0) 1303 260 515 F +44 (0) 1303 268 214 E kent@guyhollaway.co.uk W www.guyhollaway.co.uk
Project Number 15.083 Drawing Number 060 Revision D
Bim Number

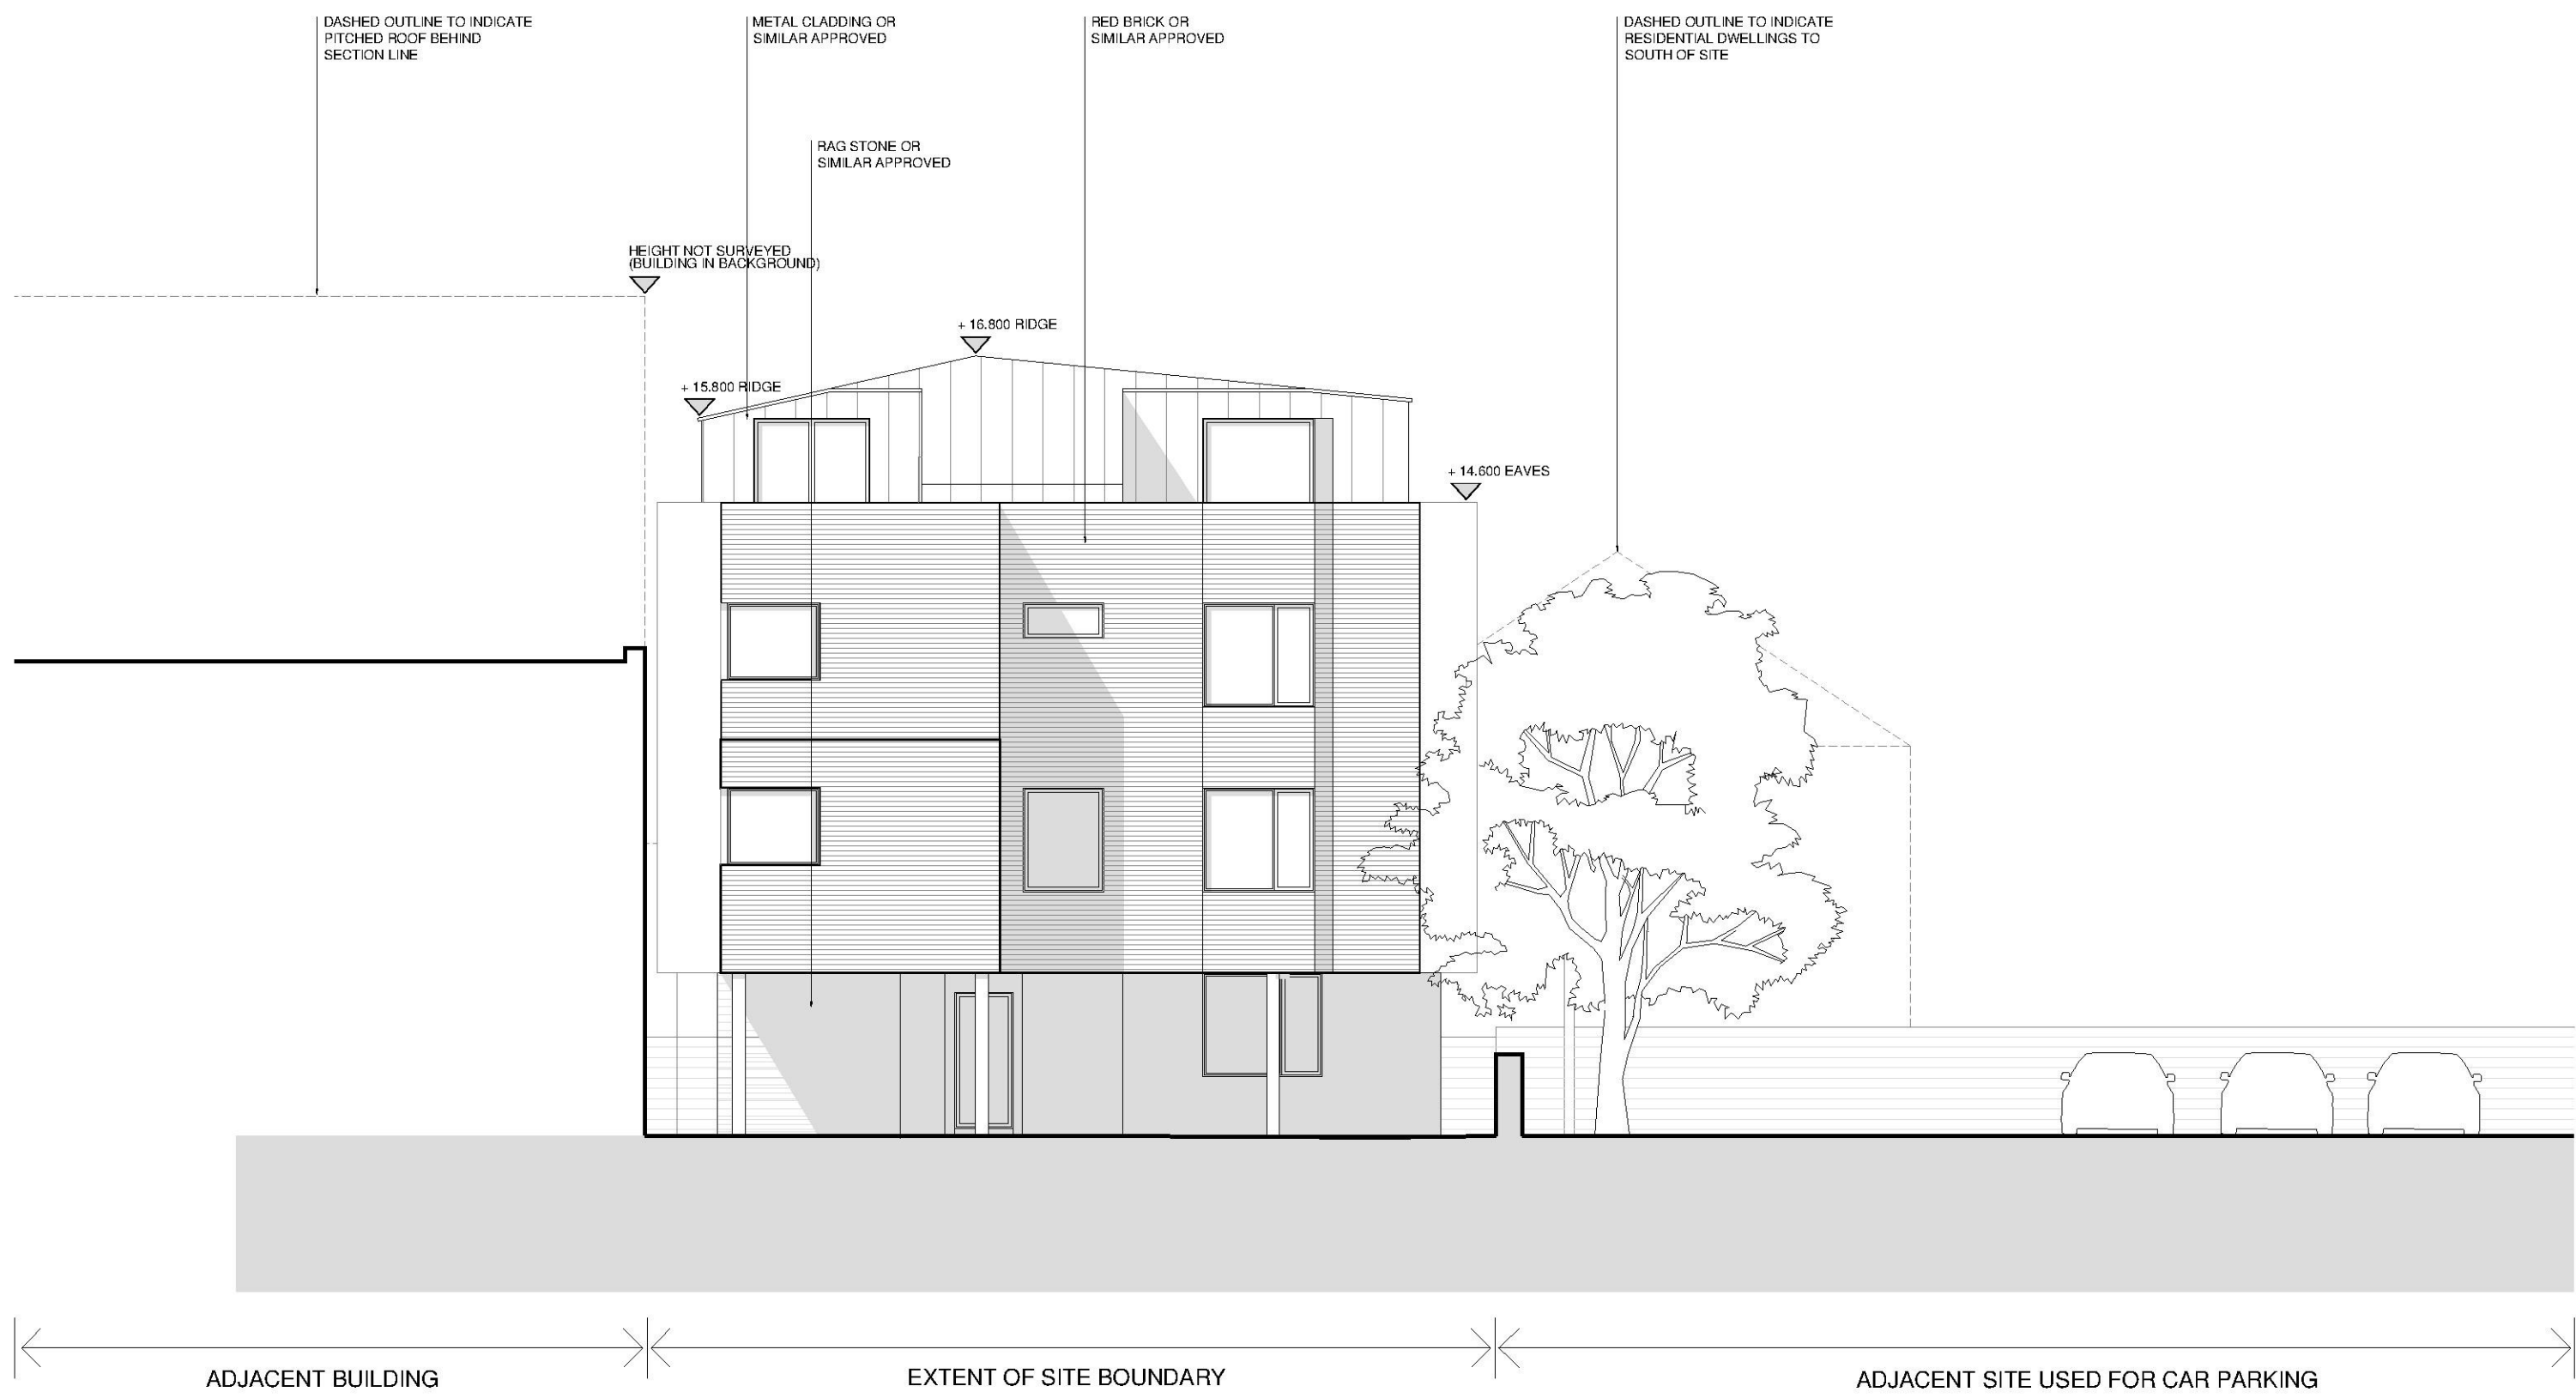

1 PROPOSED ELEVATION 1:100 @A1

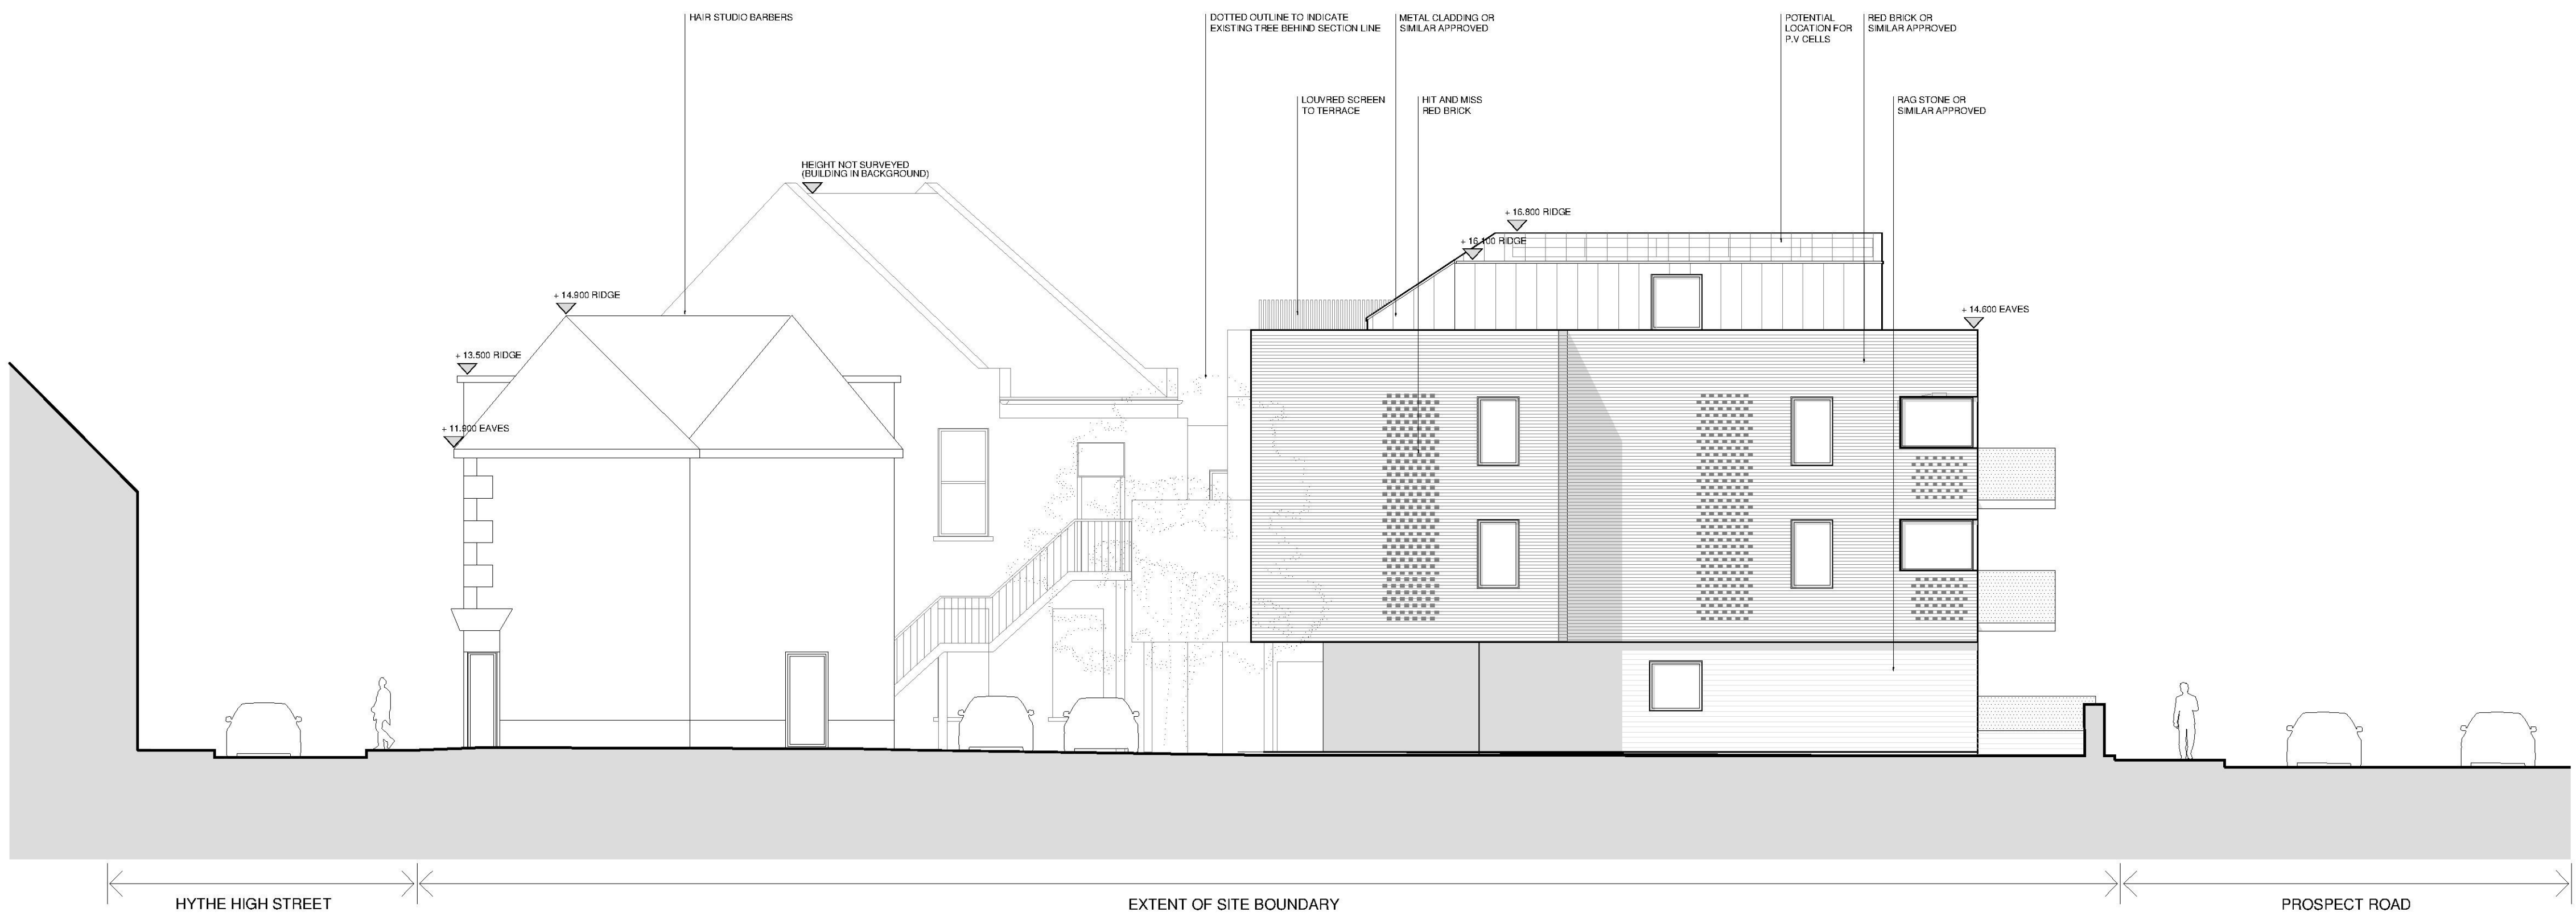


2 PROPOSED ELEVATION 1:100 @A1

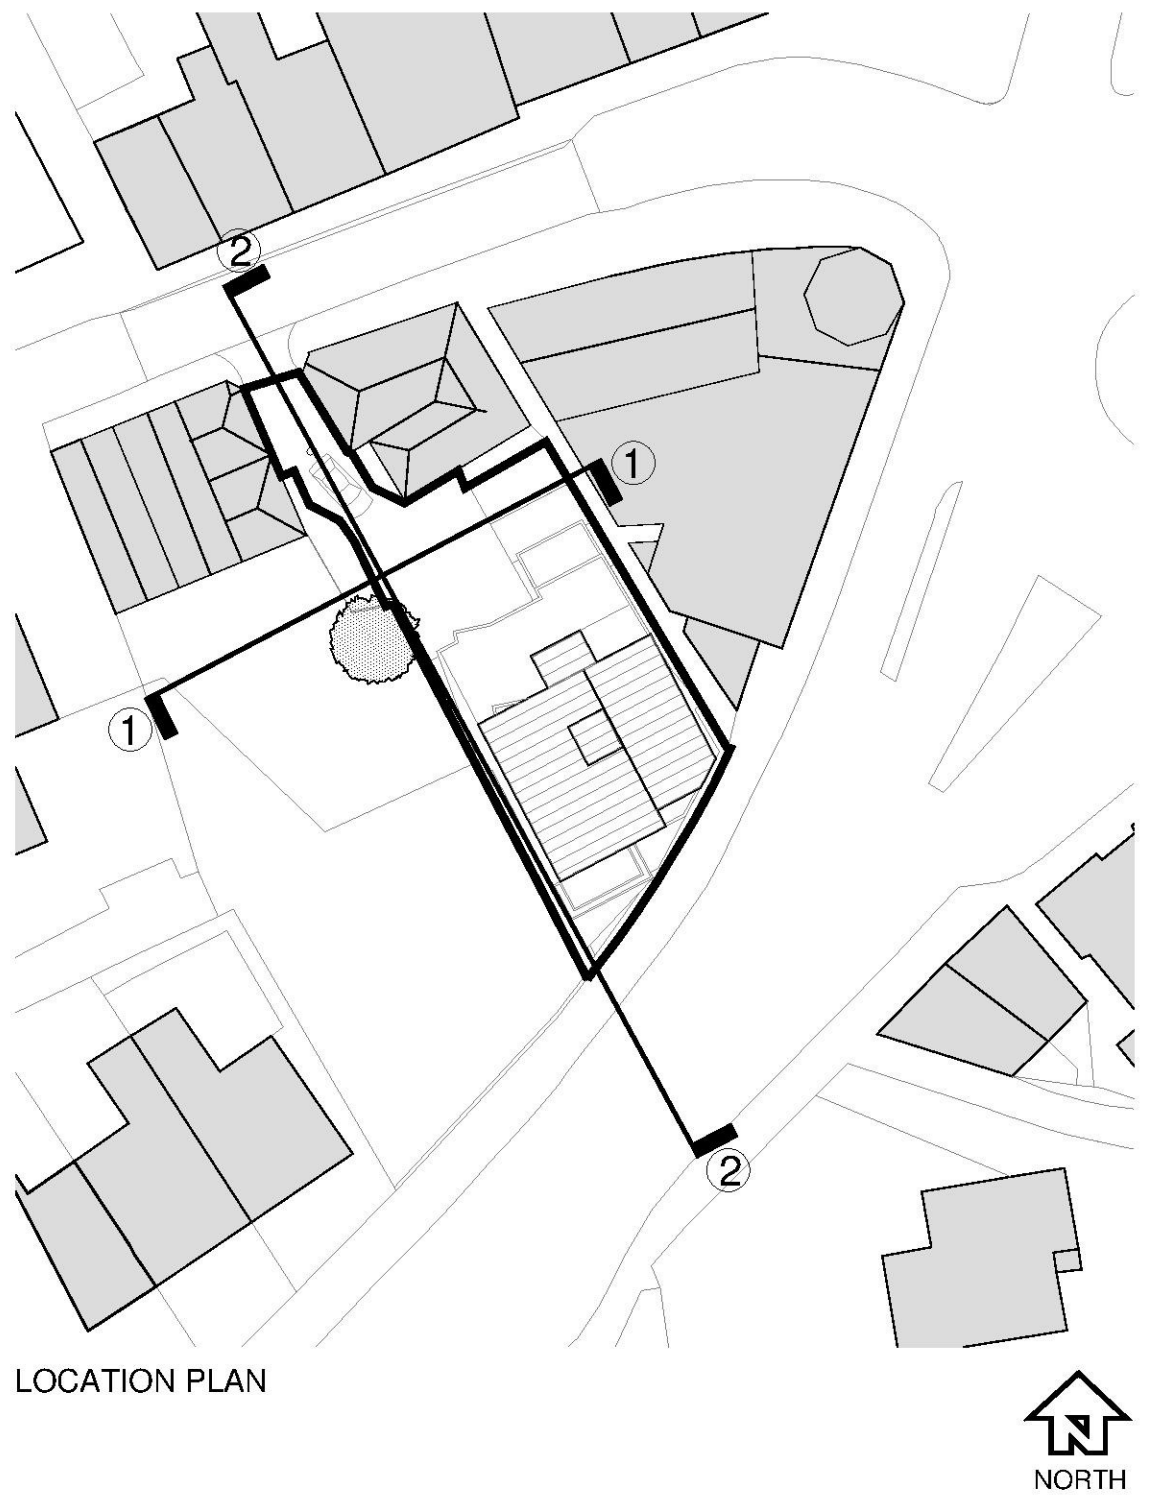

LAND TO REAR OF 162 HIGH STREET

©This drawing is the copyright of **guy holloway** architects and should not be copied, reproduced, without written consent. All Rights Reserved.
All dimensions are to be checked on site prior to fabrication and the Architect should be notified of any discrepancy.
Do not scale from this drawing.

SCALE 1:100

 

Revisions

A	Potential location for PV cells added
B	Windows to elev 1 amended, elevation 2 amended
C	Windows to elev 1 amended
D	Levels detailed
E	Windows amended to elevations 1 & 2
F	Central first floor window amended

Project | Land to Rear of 162 High Street
Hythe, Kent

Client |
Title | Proposed Elevations
Status |

02.05.16
12.05.16
05.05.16
13.05.16
10.11.16
17.11.16
Scale@A1 | 1:100
Date | April 2016
Drawn | AB
Chkd | JVE

guy holloway
ARCHITECTS

London | Fourth Floor | 251 Pentonville Road | London | N1 9JG
T +44 (0) 20 7014 4900 F +44 (0) 1303 268 214 E london@guyholloway.co.uk W www.guyholloway.co.uk

Kent | The Tramway Stables | Rampart Road | Hythe | Kent | CT21 5BG
T +44 (0) 1303 260 515 F +44 (0) 1303 268 214 E kent@guyholloway.co.uk W www.guyholloway.co.uk

Project Number
15.083
Drawing Number
061
Revision
F
Bin Number