



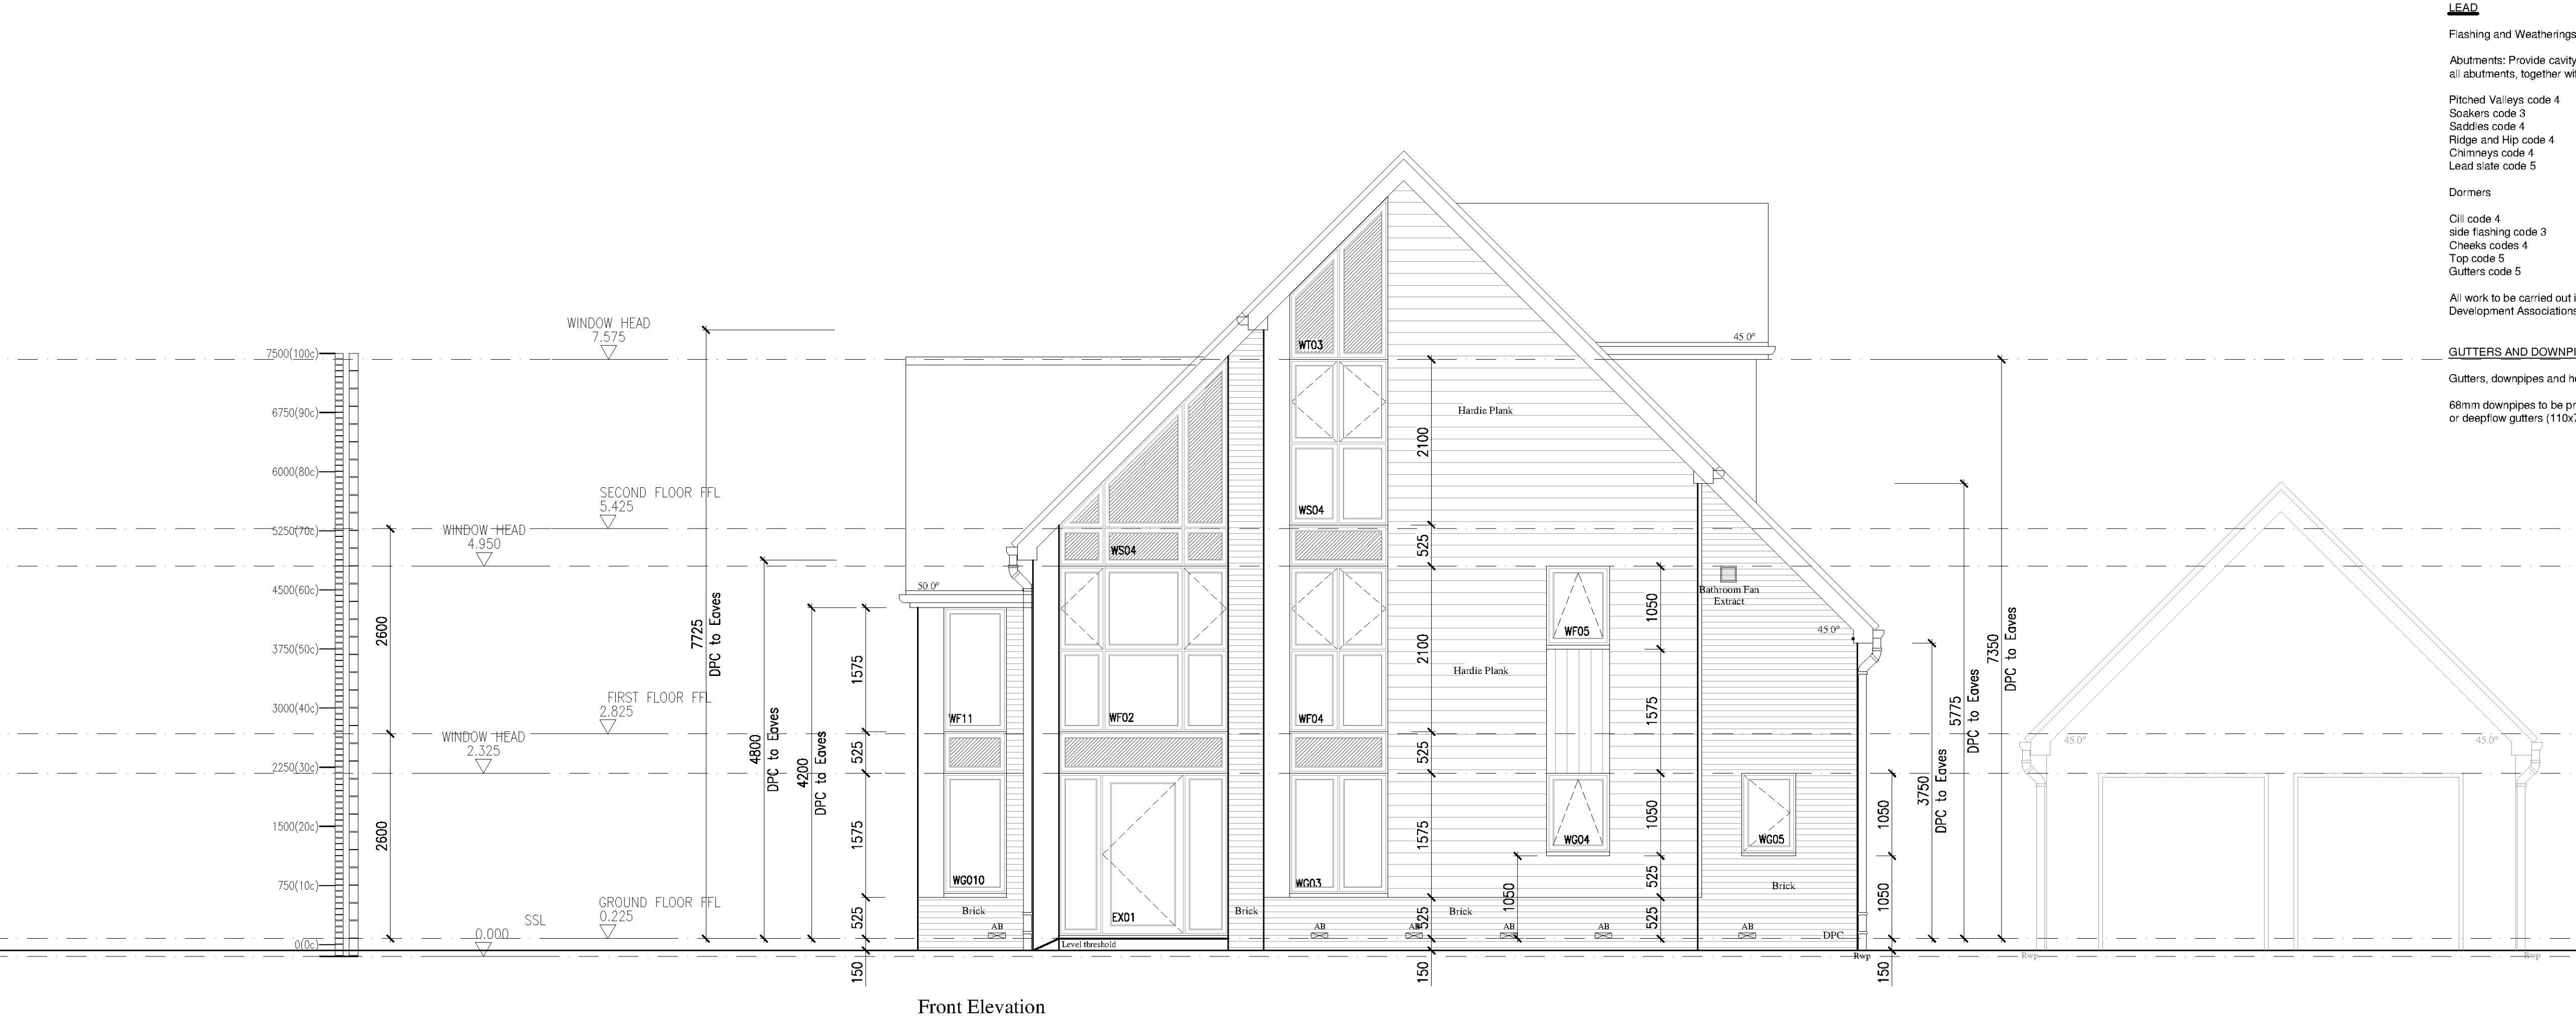

Front Elevation

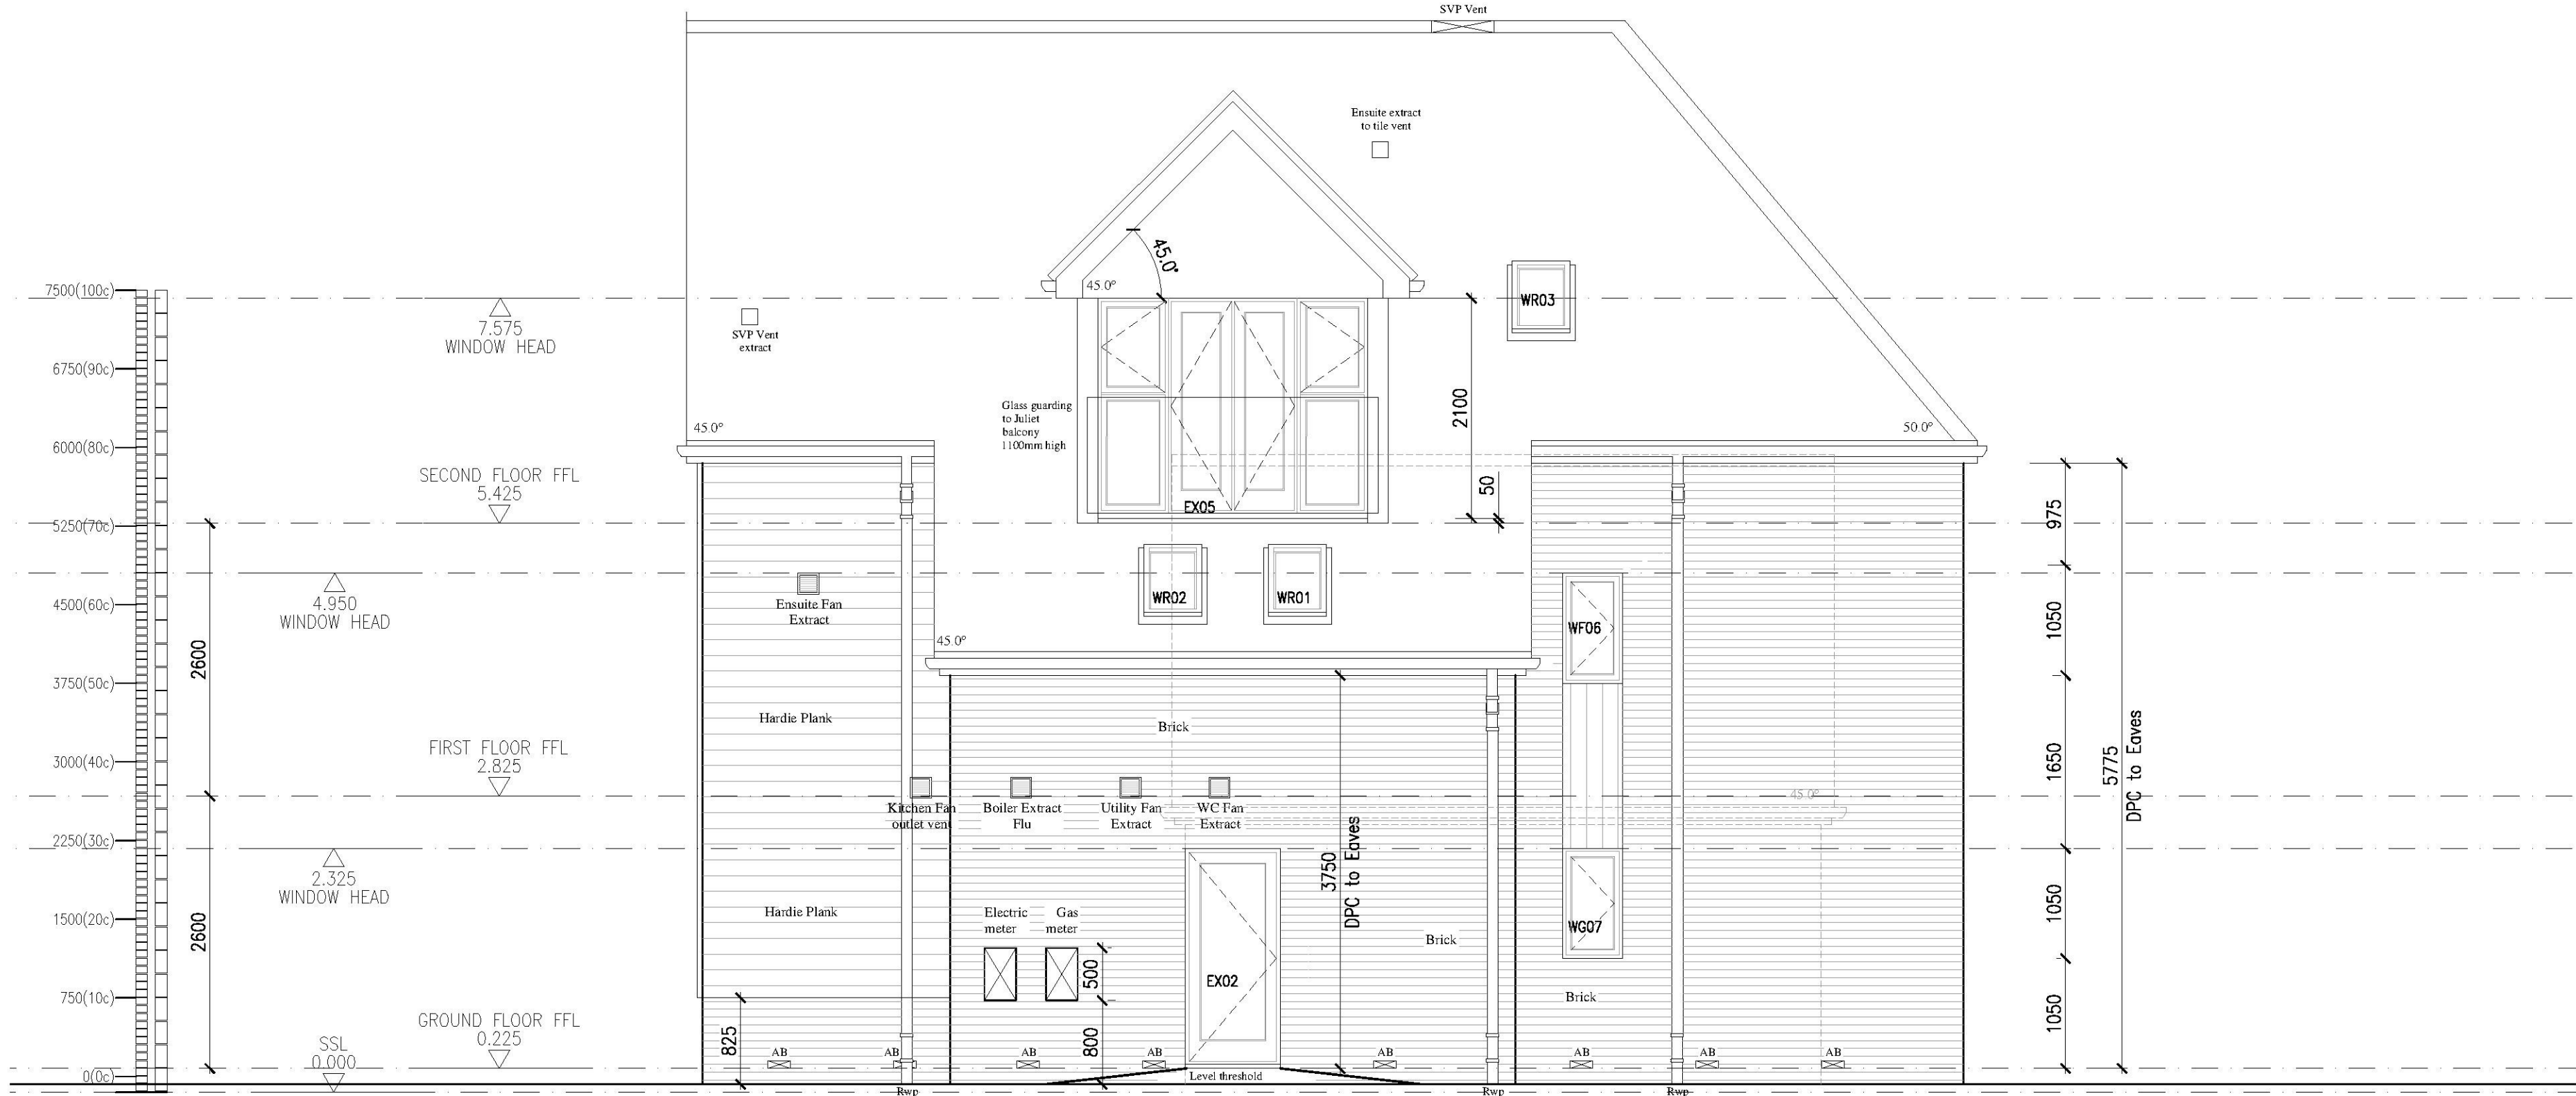

Side Elevation

LEAD

Flashing and Weatherings

Abutments: Provide cavity tray & weepholes where necessary at all abutments, together with code 4 lead flashing.

Pitched Valleys code 4
Starkers code 3
Saddles code 4
Ridge and Hip code 4
Chimneys code 4
Lead slate code 5

Dormers

Clit code 4
side flashing code 3
Cheeks codes 4
Top code 5
Gutters code 5

All work to be carried out in accordance with the Lead Development Associations recommendations

GUTTERS AND DOWNPIPES

Gutters, downpipes and hoppers to be Upvc.

68mm downpipes to be provided externally with 125mm gutters or deepflow gutters (110x75mm) .

NOTES:

Do Not Scale.

Report all discrepancies, errors and omissions.

Verify all dimensions on site before commencing any work on site or preparing shop drawings.


All materials, components and workmanship are to comply with the relevant British Standards, Codes of Practice, and appropriate manufacturers recommendations that from time to time shall apply.

For all specialist work, see relevant drawings.

This drawing and design are copyright of Clague LLP
Registration number OC335948.

Rev	Date	Description
A	05/07/16	Roof penetrations amended
B	28/07/16	Window Schedule Added
C	31/08/16	Pots re-numbered Gazing and openers amended Juliet Balcony added Level thresholds added Openers direction amended
D	13/09/16	

KEY

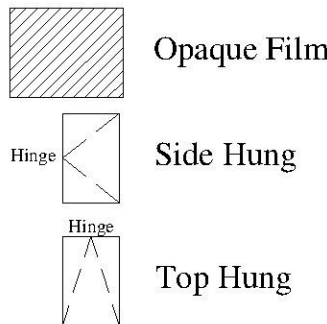

PLOTS: 204 & 247

Project Title	Pentland Homes Ltd
Residential Development	Hawkinge Site B Hurricane Way, Hawkinge Kent
Drawing Description	House Type Elevations Rochester Ha Elevations
Scale	1:50@A1
Drawn by	MP
Date	July 16
Checked by	GL

CLAGUE ARCHITECTS

62 Burgate, Canterbury Kent CT1 2BH	01227 762060
1 Kinsbourne Court, Luton Road, Harpenden, Hertfordshire AL5 3BL	01582 765102
4th Floor, 99 Charterhouse Street London EC1M 6HR	0203 597 6112

CANTERBURY LONDON HARPENDEN

Drawing Number	Revision
22774A_125	D