



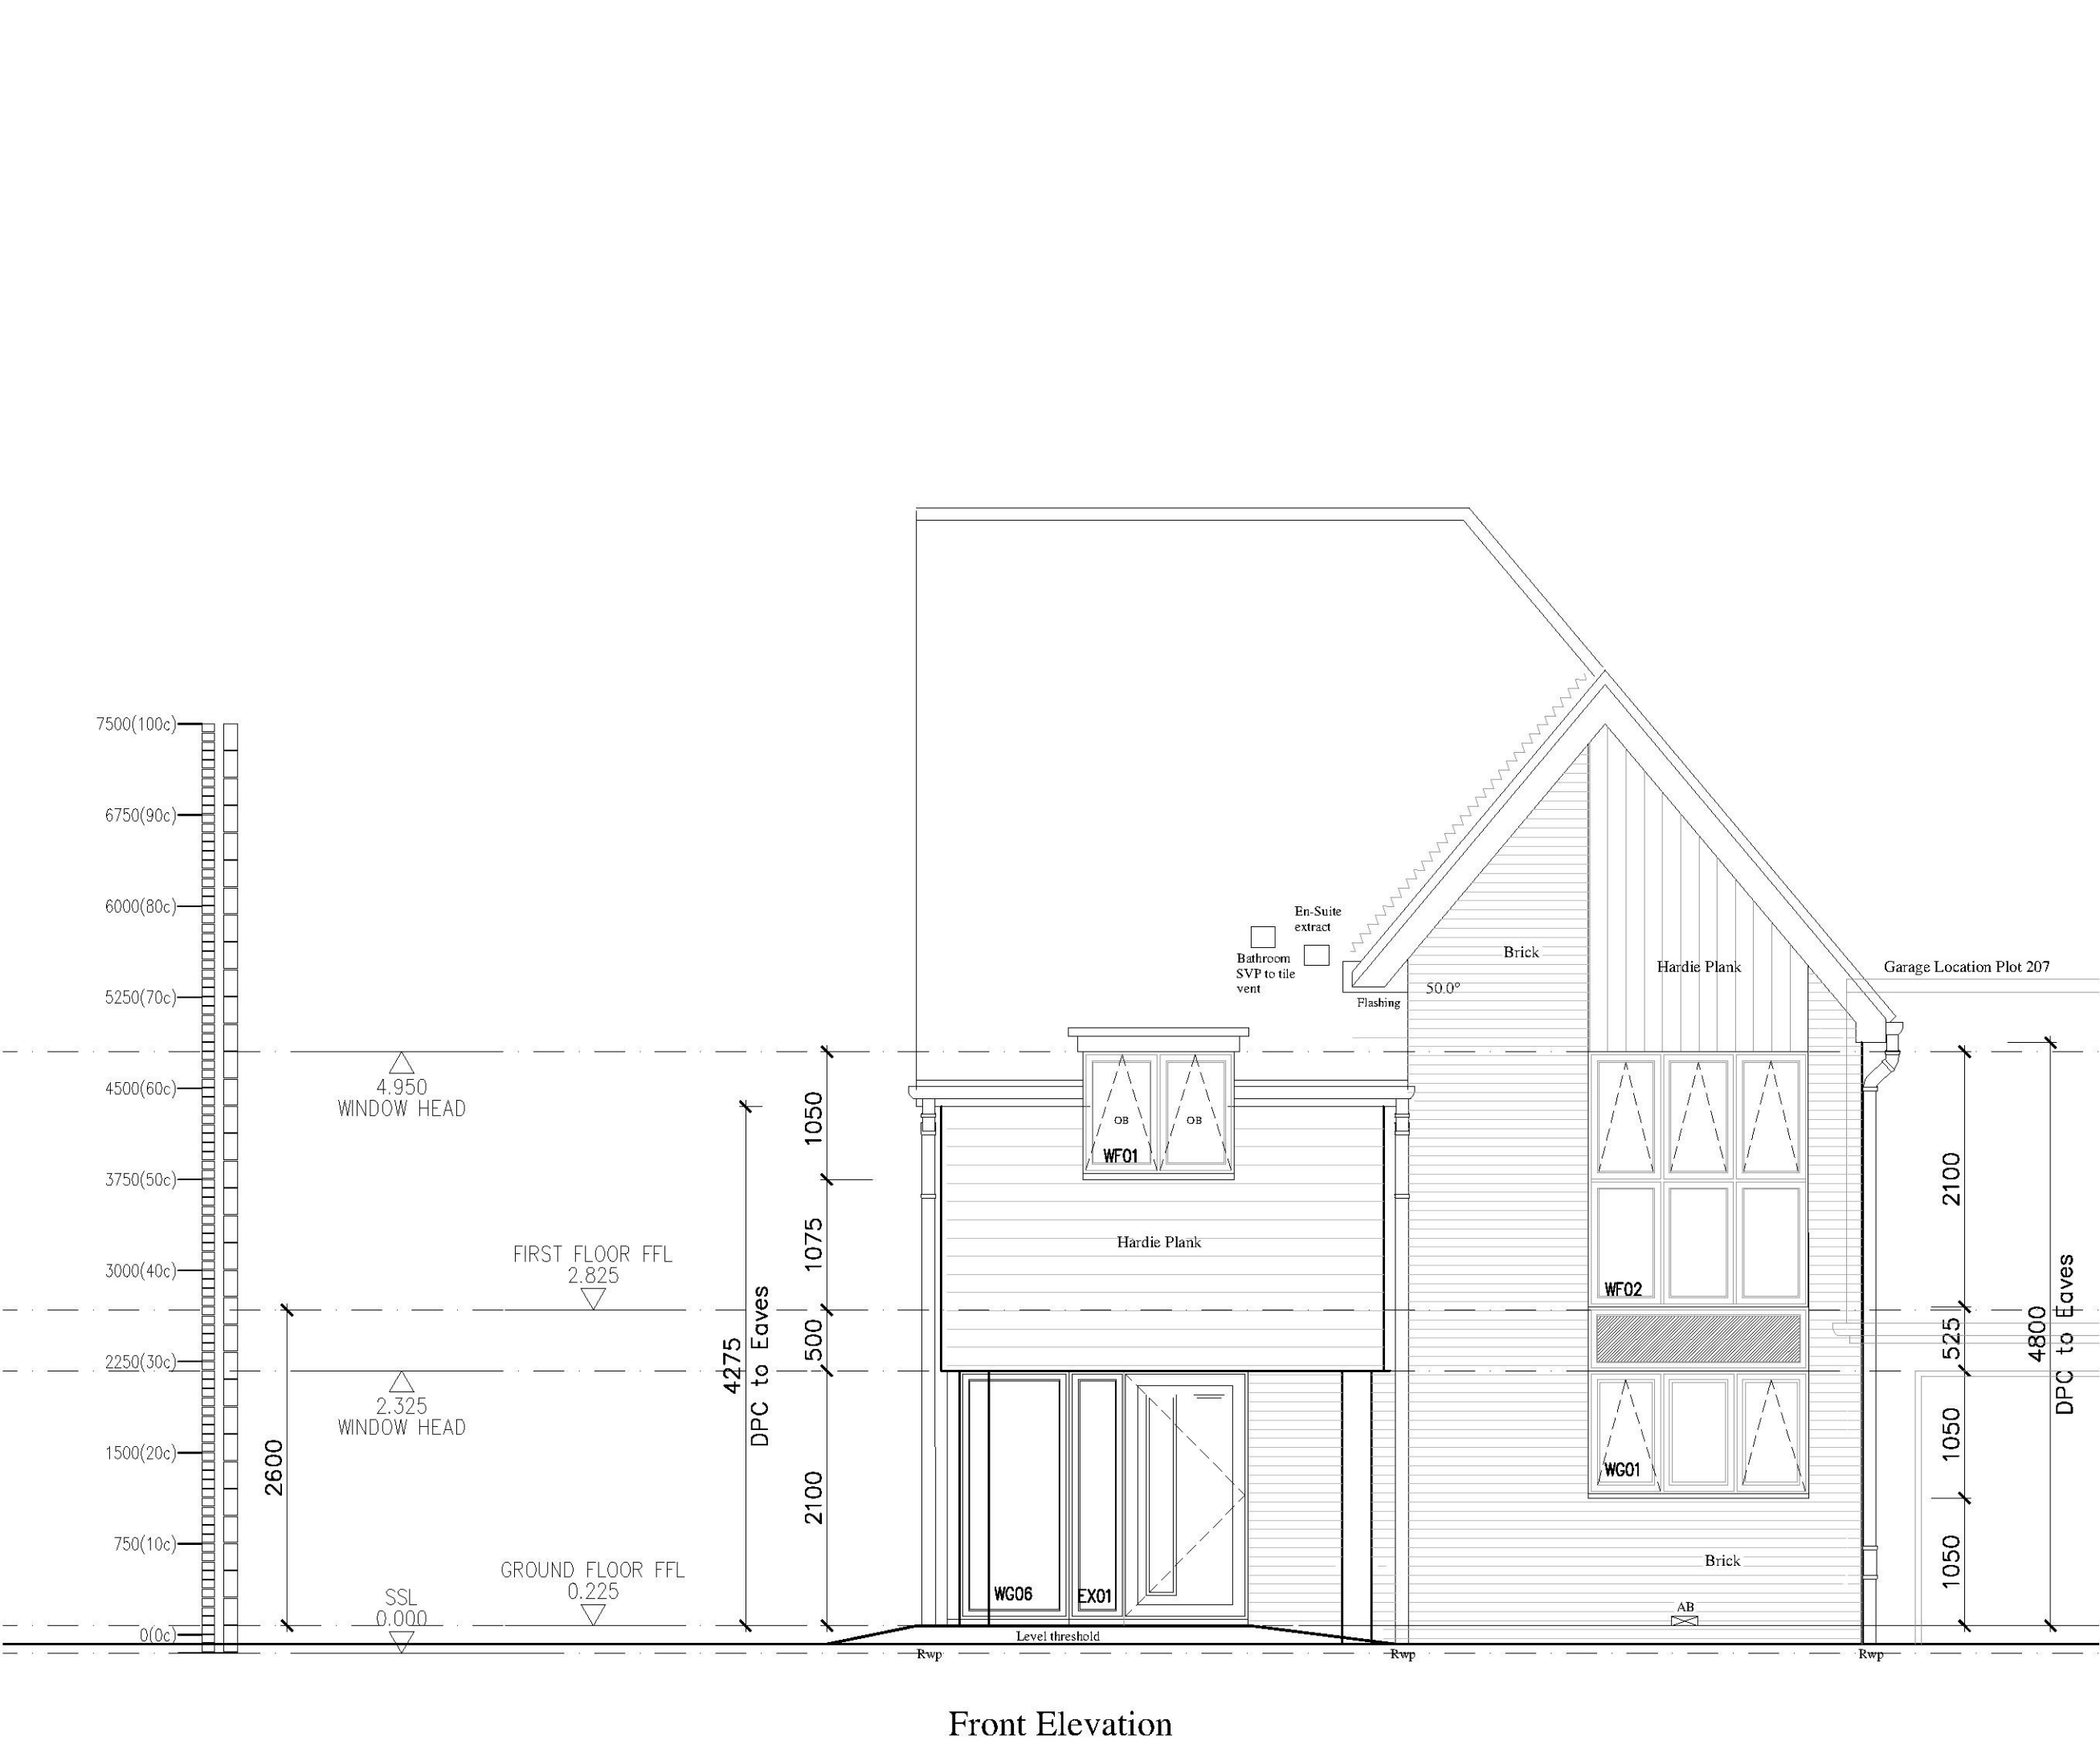


Front Elevation

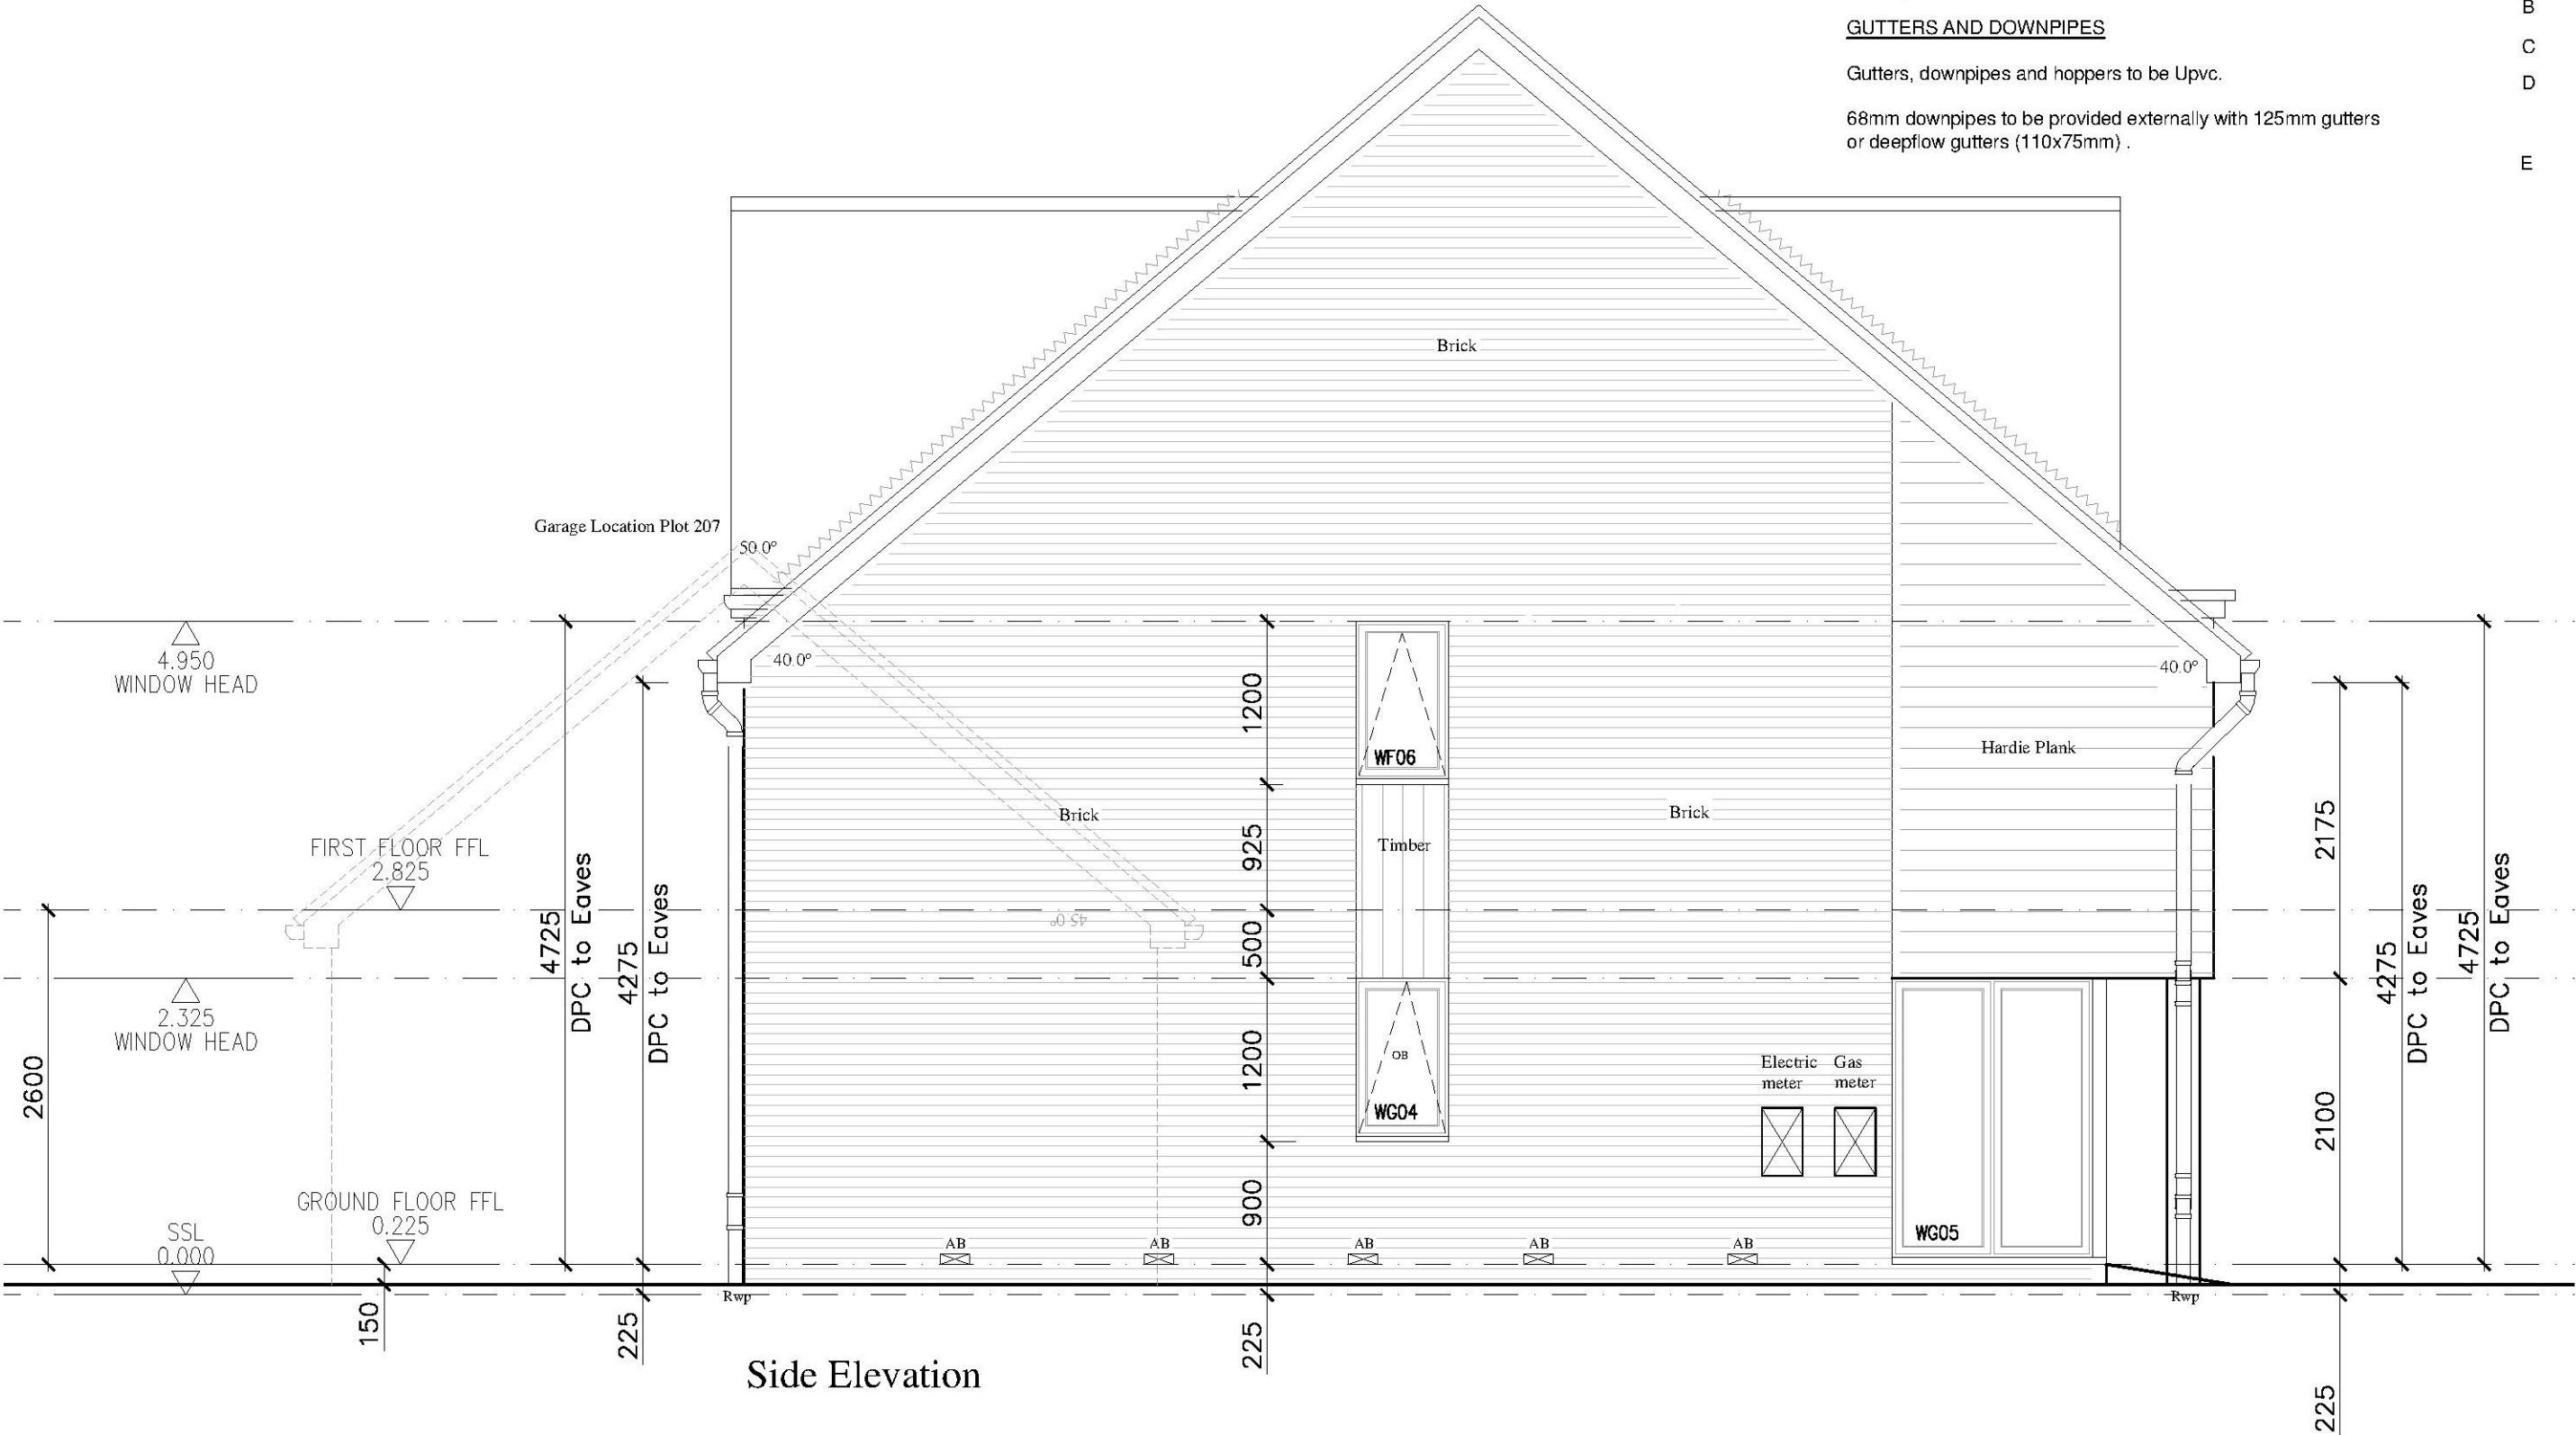

Side Elevation



Rear Elevation

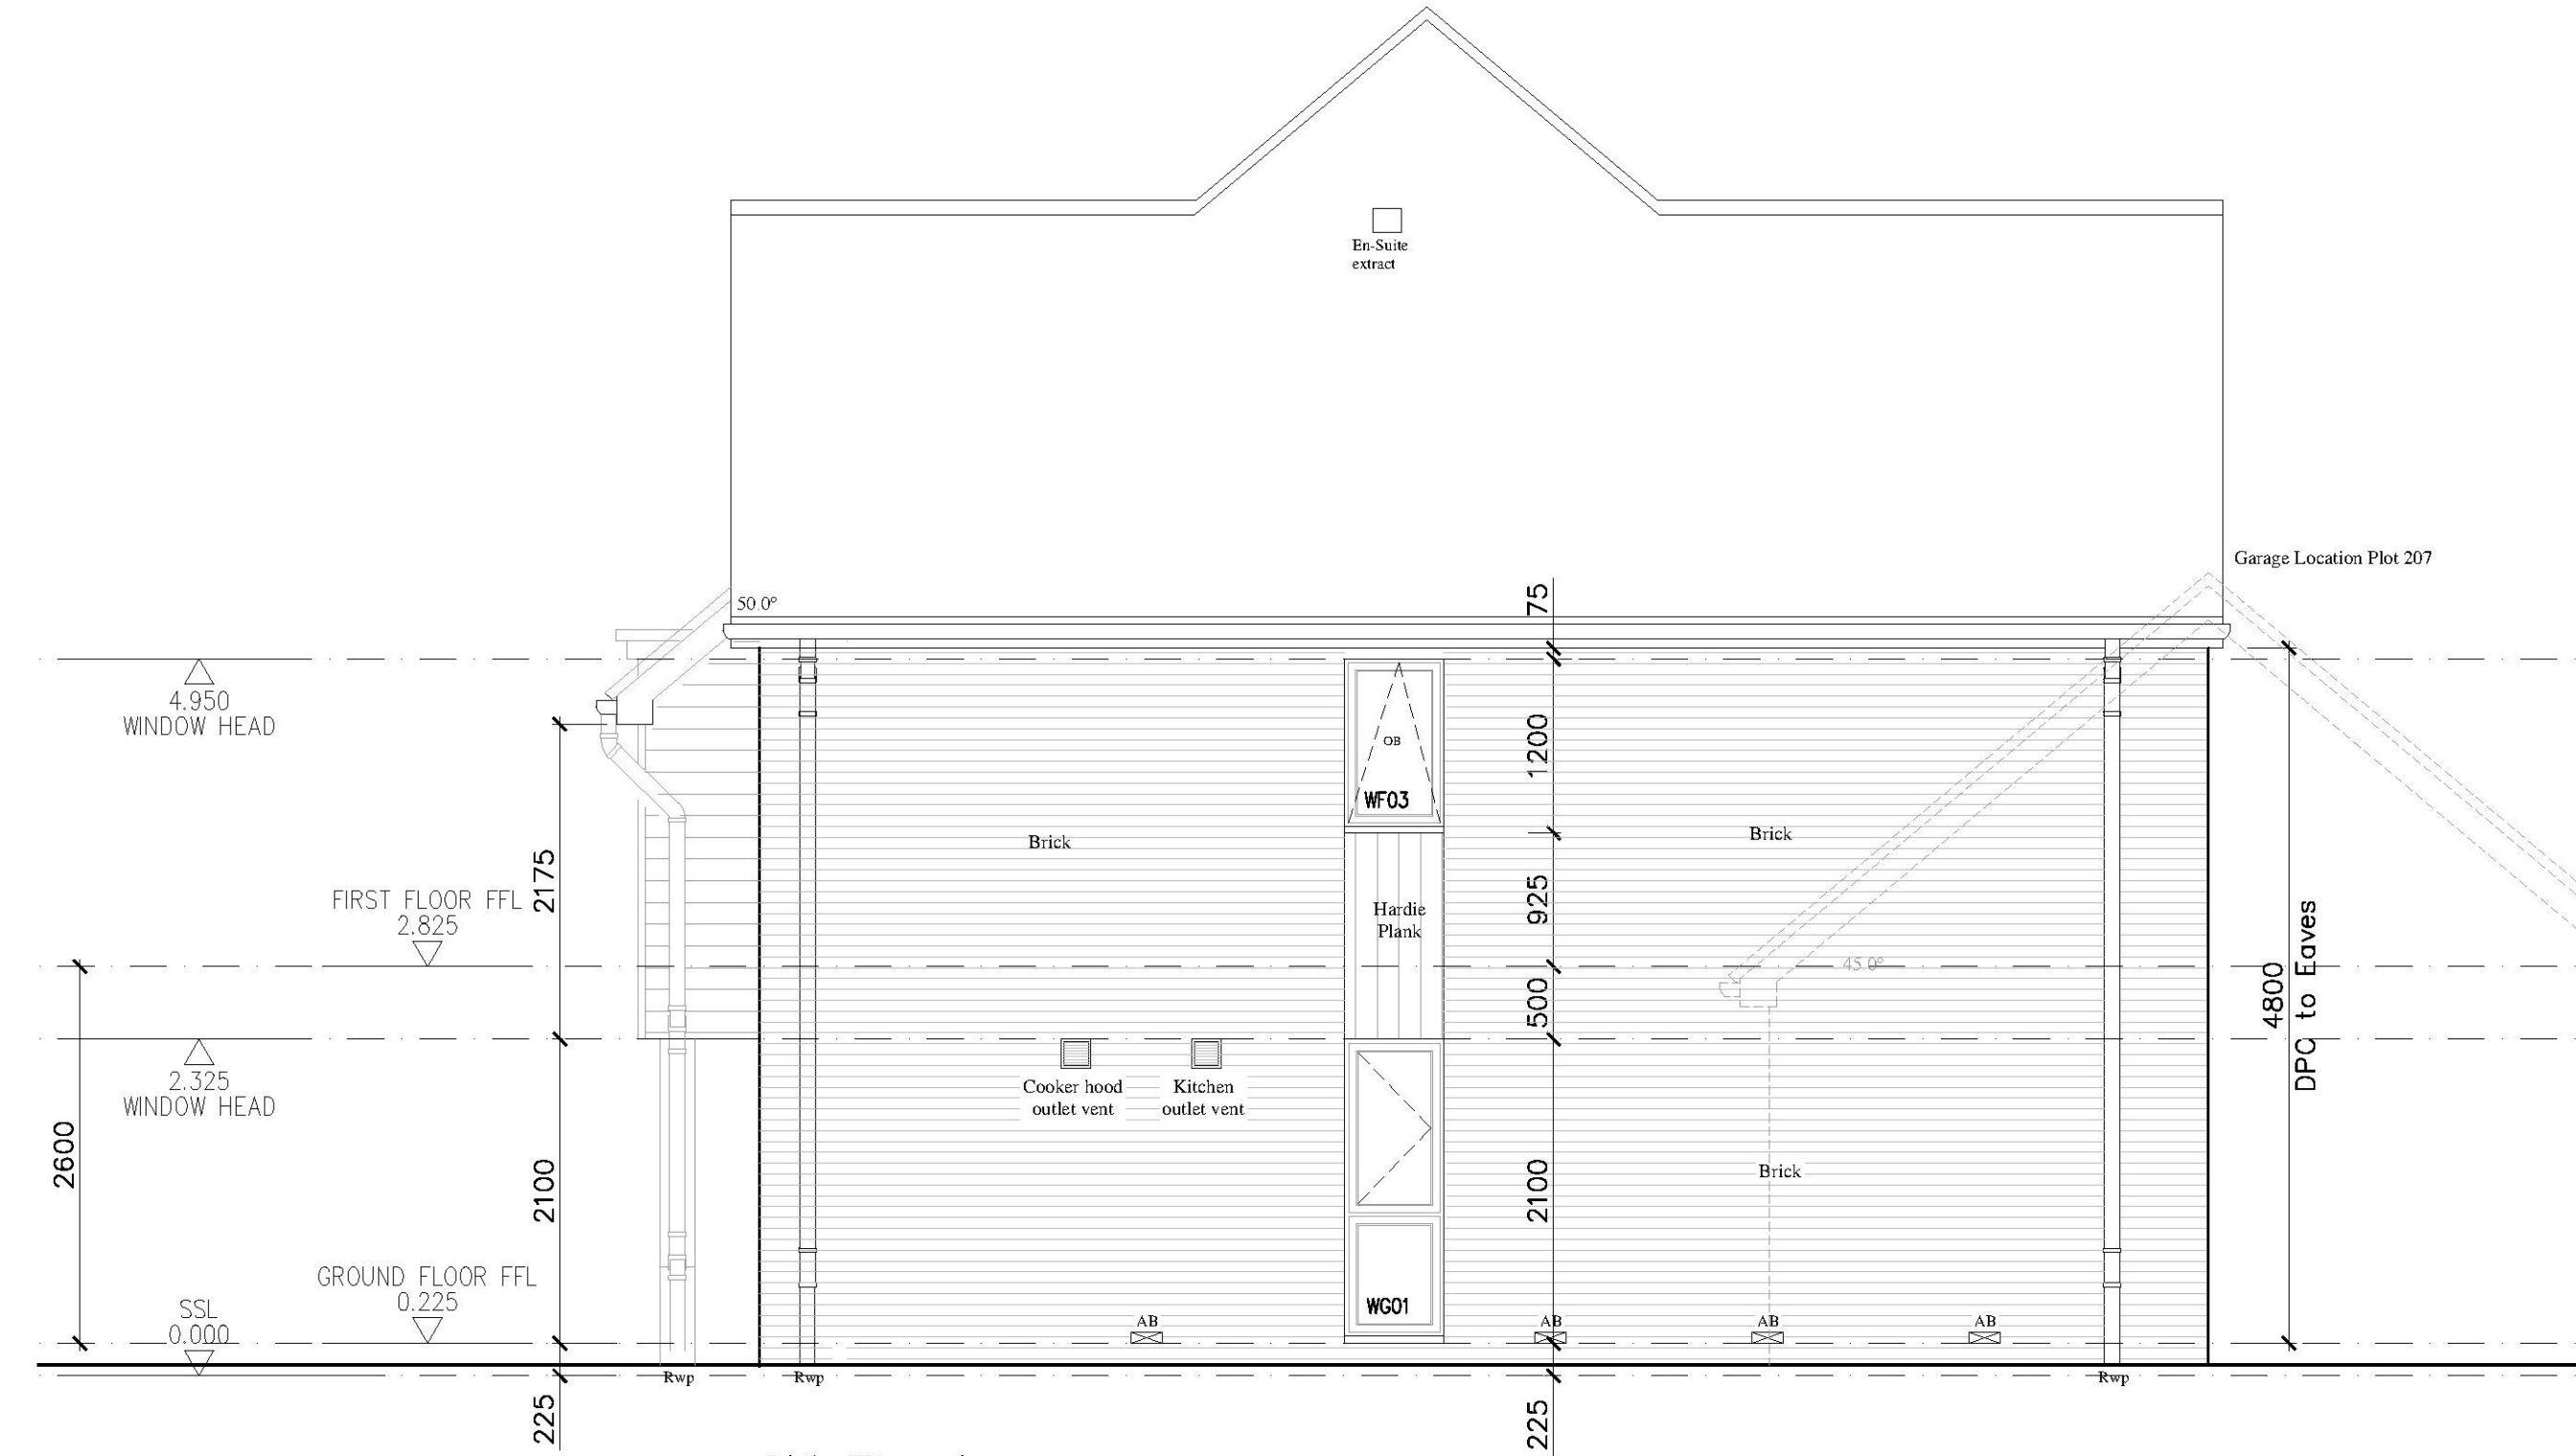

Side Elevation

LEAD

Flashing and Weatherings

Abutments: Provide cavity tray & weepholes where necessary at all abutments, together with code 4 lead flashing.

Pitched Valleys code 4
Sloakers code 3
Saddles code 4
Ridge and Hip code 4
Chimneys code 4
Lead slate code 5

Dormers

Cill code 4
side flashing code 3
Cheeks codes 4
Top code 5
Gutters code 5

All work to be carried out in accordance with the Lead Development Associations recommendations

GUTTERS AND DOWNPIPES

Gutters, downpipes and hoppers to be Upvc.

68mm downpipes to be provided externally with 125mm gutters or deepflow gutters (110x75mm) .

NOTES:

Do Not Scale.

Report all discrepancies, errors and omissions.

Verify all dimensions on site before commencing any work on site or preparing shop drawings.


All materials, components and workmanship are to comply with the relevant British Standards, Codes of Practice, and appropriate manufacturers recommendations that from time to time shall apply.

For all specialist work, see relevant drawings.

This drawing and design are copyright of Clague LLP
Registration number OC335948.

Rev	Date	Description
A	04/07/16	Levels amended
B	05/07/16	Roof penetrations amended
C	28/07/16	Window Schedule Added
D	31/07/16	Plots renumbered Front plans amended Glazing and openers amended
E	13/09/16	Level thresholds added WF04 increased height with 3 panels

KEY

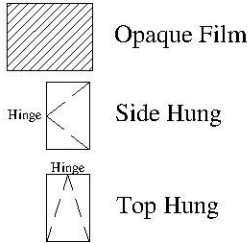

PLOTS: 207,245 & 246

Project Title

Pentland Homes Ltd

Residential Development
Hawkinge Site B
Hurricane Way, Hawkinge
Kent

Drawing Description

House Type Elevations
Chichester Ha
Elevations

Scale

1:50@A1

Date

June 2016

Drawn by

MP

Checked by

GL

CLAGUE ARCHITECTS

62 Burgate, Canterbury
Kent CT1 2BH

01227 762060

1 Kinsbourne Court, Luton Road,
Harpenden, Hertfordshire AL5 3BL

01582 765102

4th Floor, 99 Charterhouse Street
London EC1M 6HR

0203 597 6112

CANTERBURY

LONDON

HARPENDEN

Drawing Number

22774A_145

Revision

E