
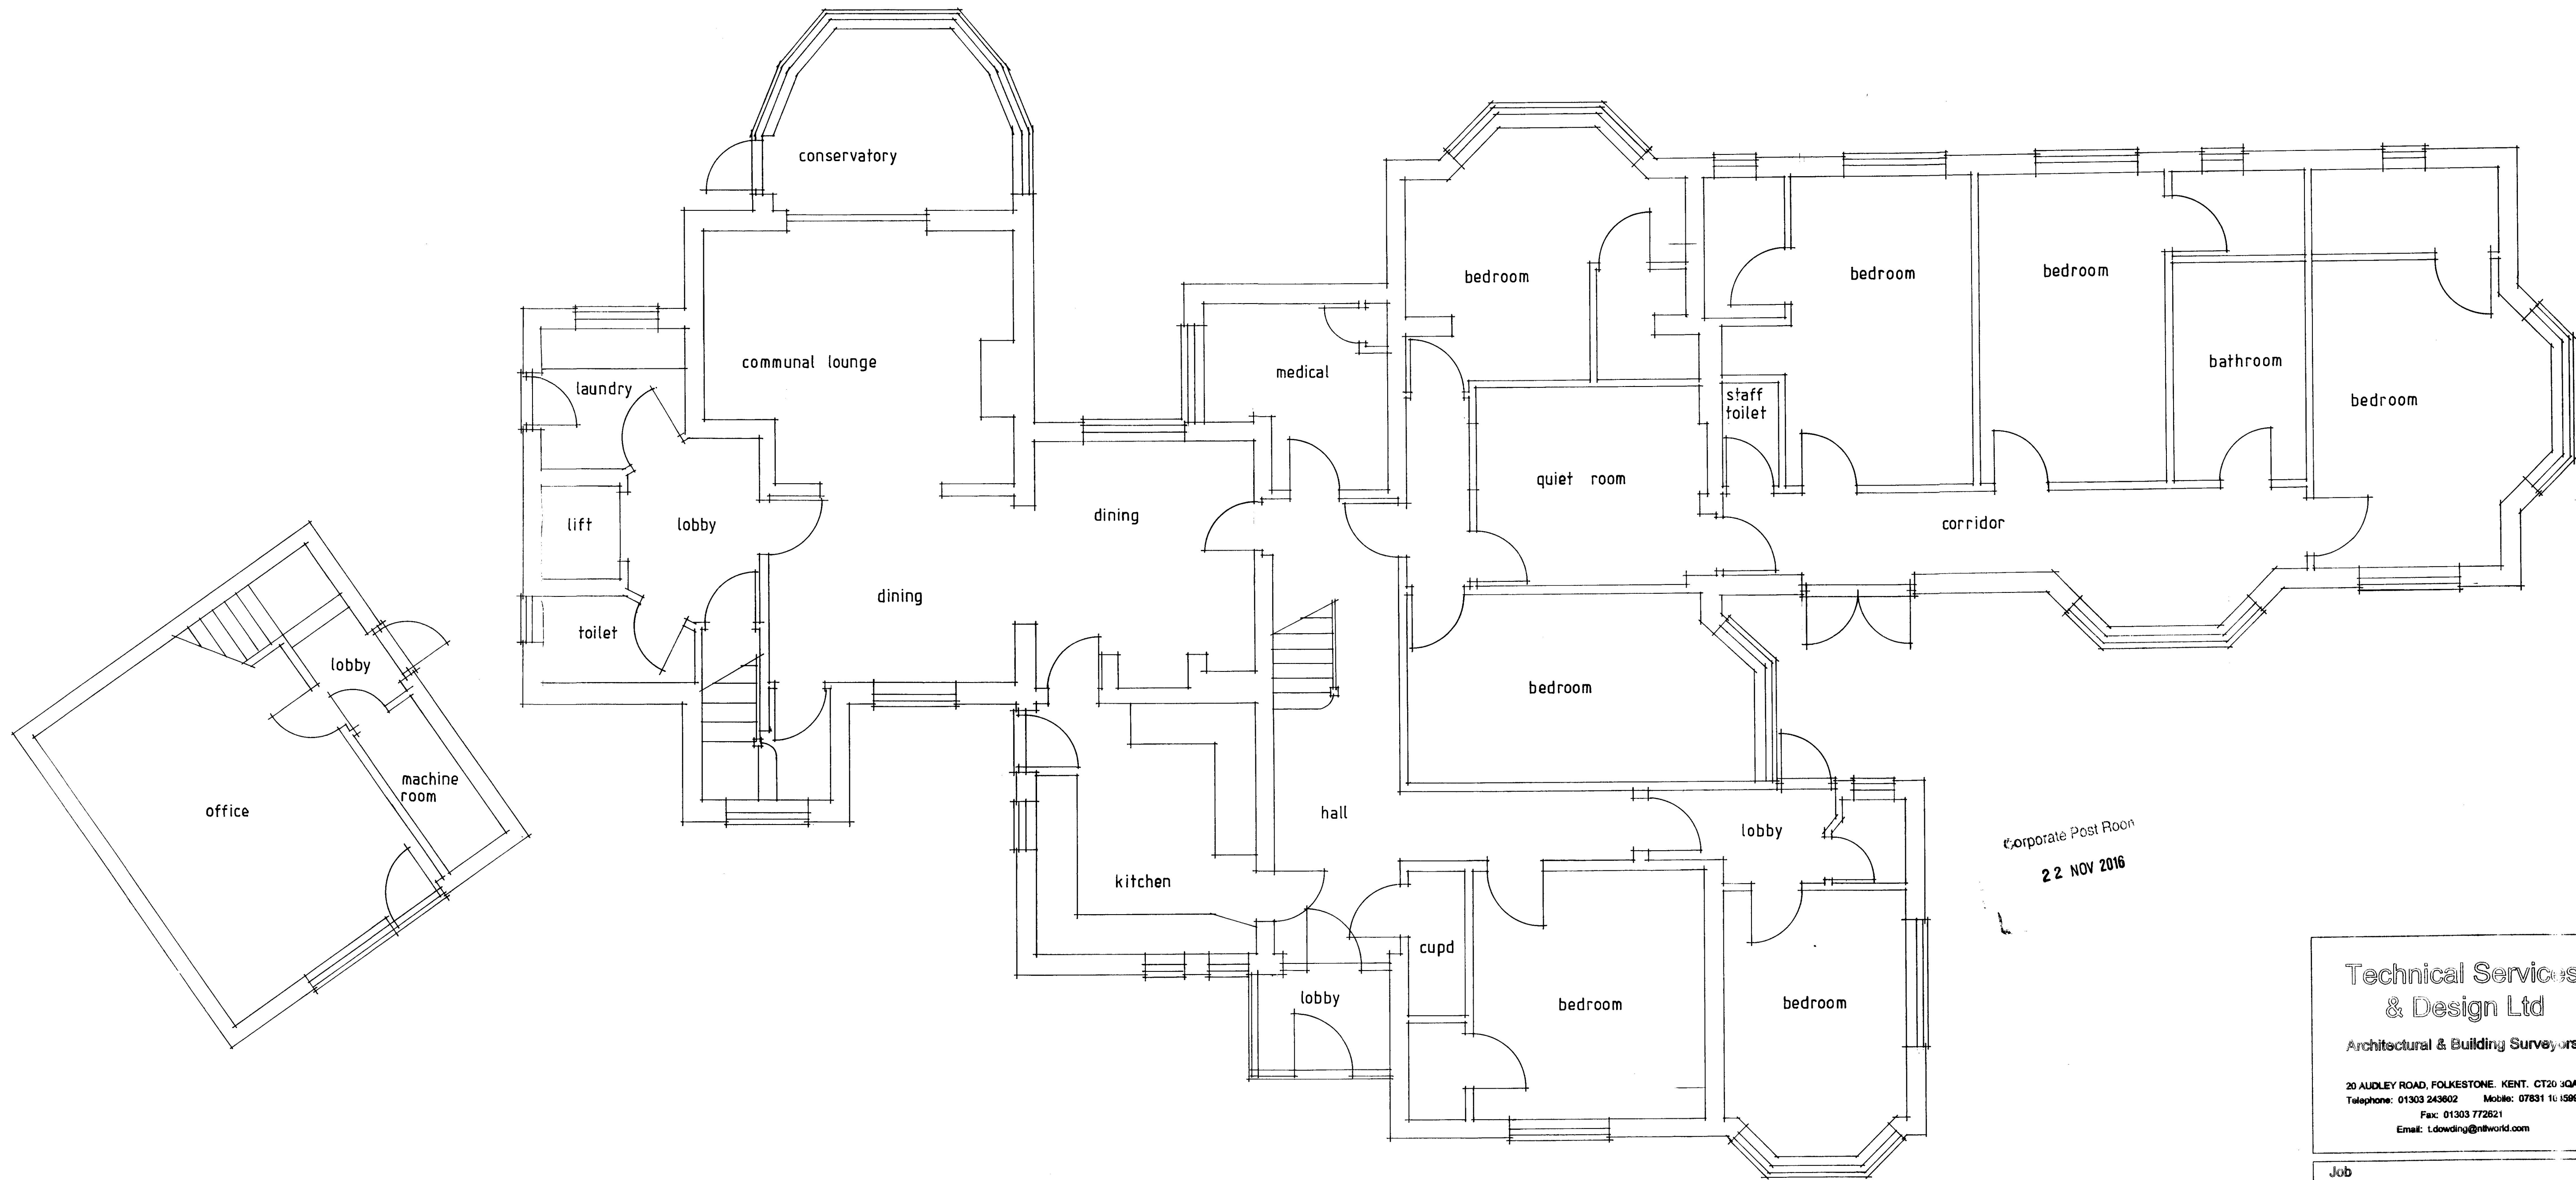


Notes:
All dimensions are to be checked and verified on site prior to any work commencing. Do not scale working dimensions from this drawing. All works to conform to current Building Regulations, Codes of Practice and British Standards. All products and materials to be used in strict accordance with manufacturer's requirements. All dimensions shown in millimetres. Reference to be made at all times to Structural Engineers drawings, calculations and details.

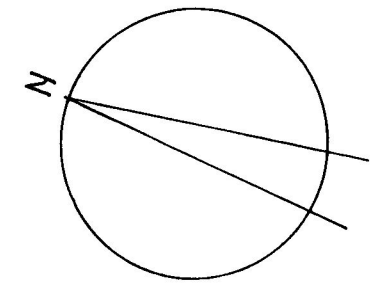

Corporate Post Room
22 NOV 2016

Technical Services & Design Ltd

Architectural & Building Surveyors

20 AUDLEY ROAD, FOLKESTONE, KENT, CT20 3QA
Telephone: 01303 243602 Mobile: 07831 161599
Fax: 01303 772621
Email: tdesign@nworld.com

Job
ELM LEA
RESIDENTIAL HOME
17 BARTHOLOMEW LANE
HYTHE CT21 4BX

Client
Mr A Khanna

Title
EXISTING GROUND FLOOR PLAN

Scale 1-50	Date Nov 16
Drawn by	Checked by

Drawing No.
15 / 25 / 27

Revision