


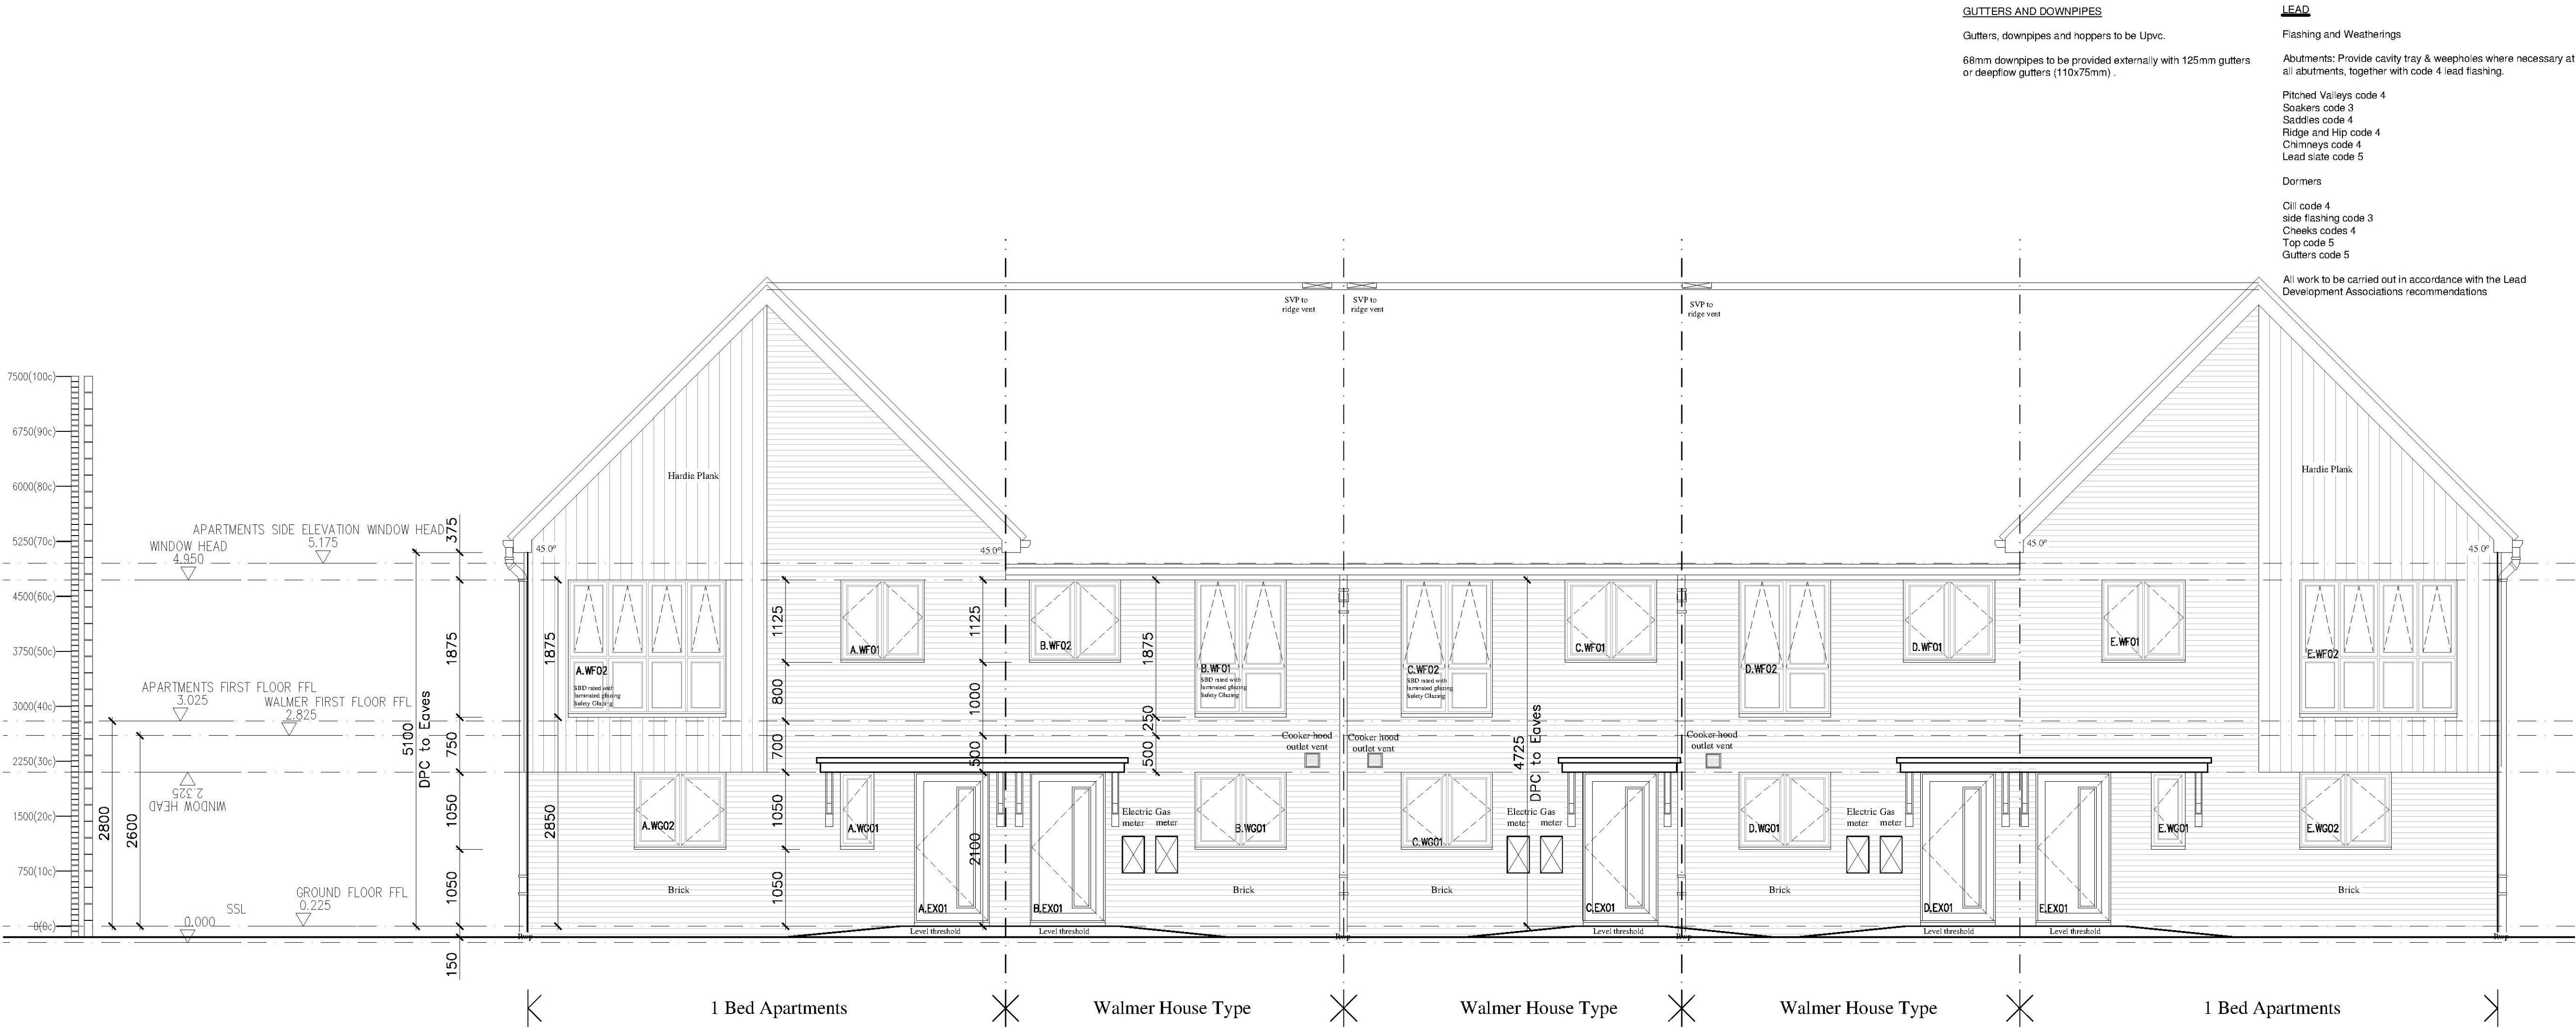

NOTES:

Do Not Scale.

Report all discrepancies, errors and omissions.

Verify all dimensions on site before commencing any work on site or preparing shop drawings.


All materials, components and workmanship are to comply with the relevant British Standards, Codes of Practice, and appropriate manufacturers recommendations that from time to time shall apply.

For all specialist work, see relevant drawings.

This drawing and design are copyright of Clague LLP
Registration number OC335948.

Rev	Date	Description
A	04/07/16	Levels amended
B	05/07/16	Roof penetrations amended
C	05/07/16	Window Schedule Added
D	06/09/16	Plots renumbered
E	13/09/16	Level thresholds added

Front Elevation

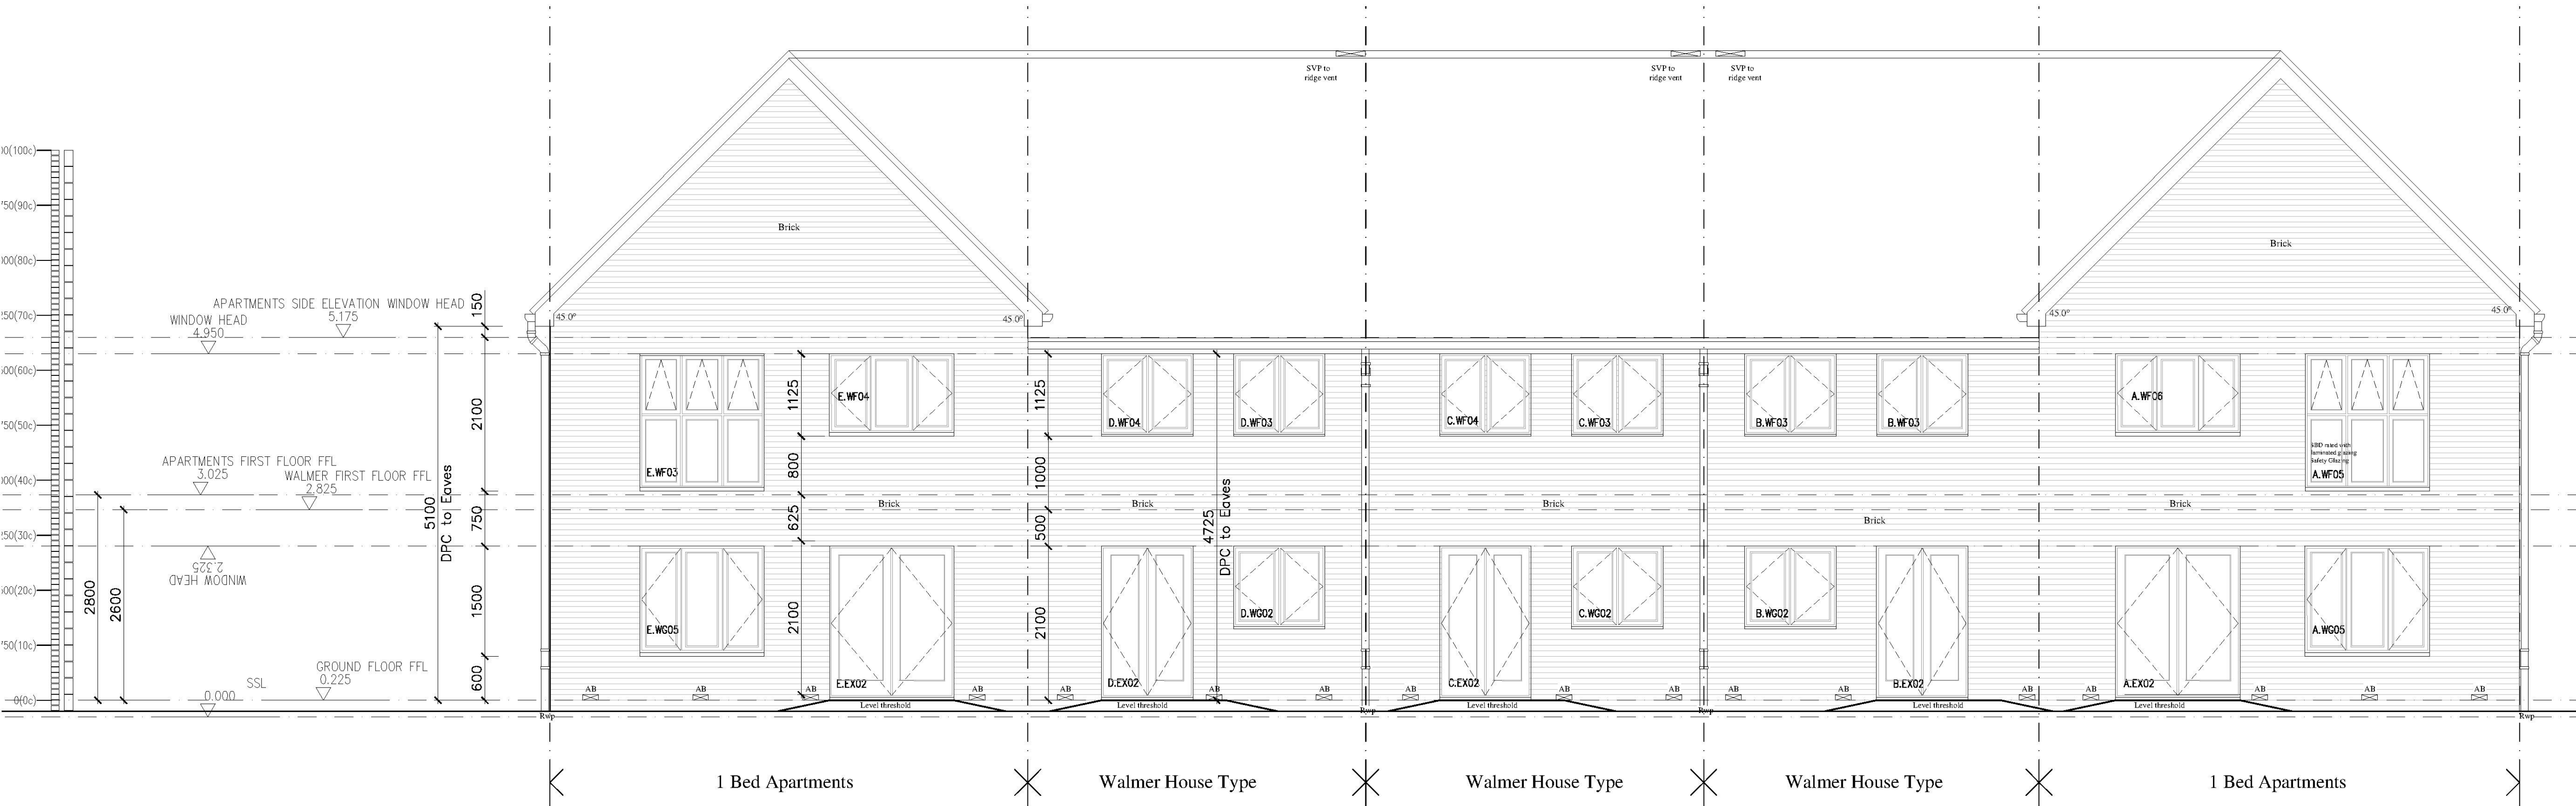

Rear Elevation

Proposed Residential Development

KEY

	Opaque Film
	Side Hung
	Top Hung

PLOTS:
226-232 & 233-239

Project Title		
Pentland Homes Ltd		
Residential Development		
Hawkinge Site B		
Hurricane Way, Hawkinge		
Kent		
Drawing Description		
House Type Elevations		
Walmer and Apartments Ha		
Elevations		
Scale		
1:50@A1		
Date		
July 16		
Drawn by		
MP		
Checked by		
GL		
CLAGUE ARCHITECTS		
62 Burgate, Canterbury		
Kent CT1 2BH		
01227 762060		
1 Kinsbourne Court, Luton Road,		
Harpenden, Hertfordshire AL5 3BL		
01582 765102		
4th Floor, 99 Charterhouse Street		
London EC1M 6HR		
0203 597 6112		
CANTERBURY		
LONDON		
HARPENDEN		
Drawing Number		
22774A_185		
Revision		
E		