



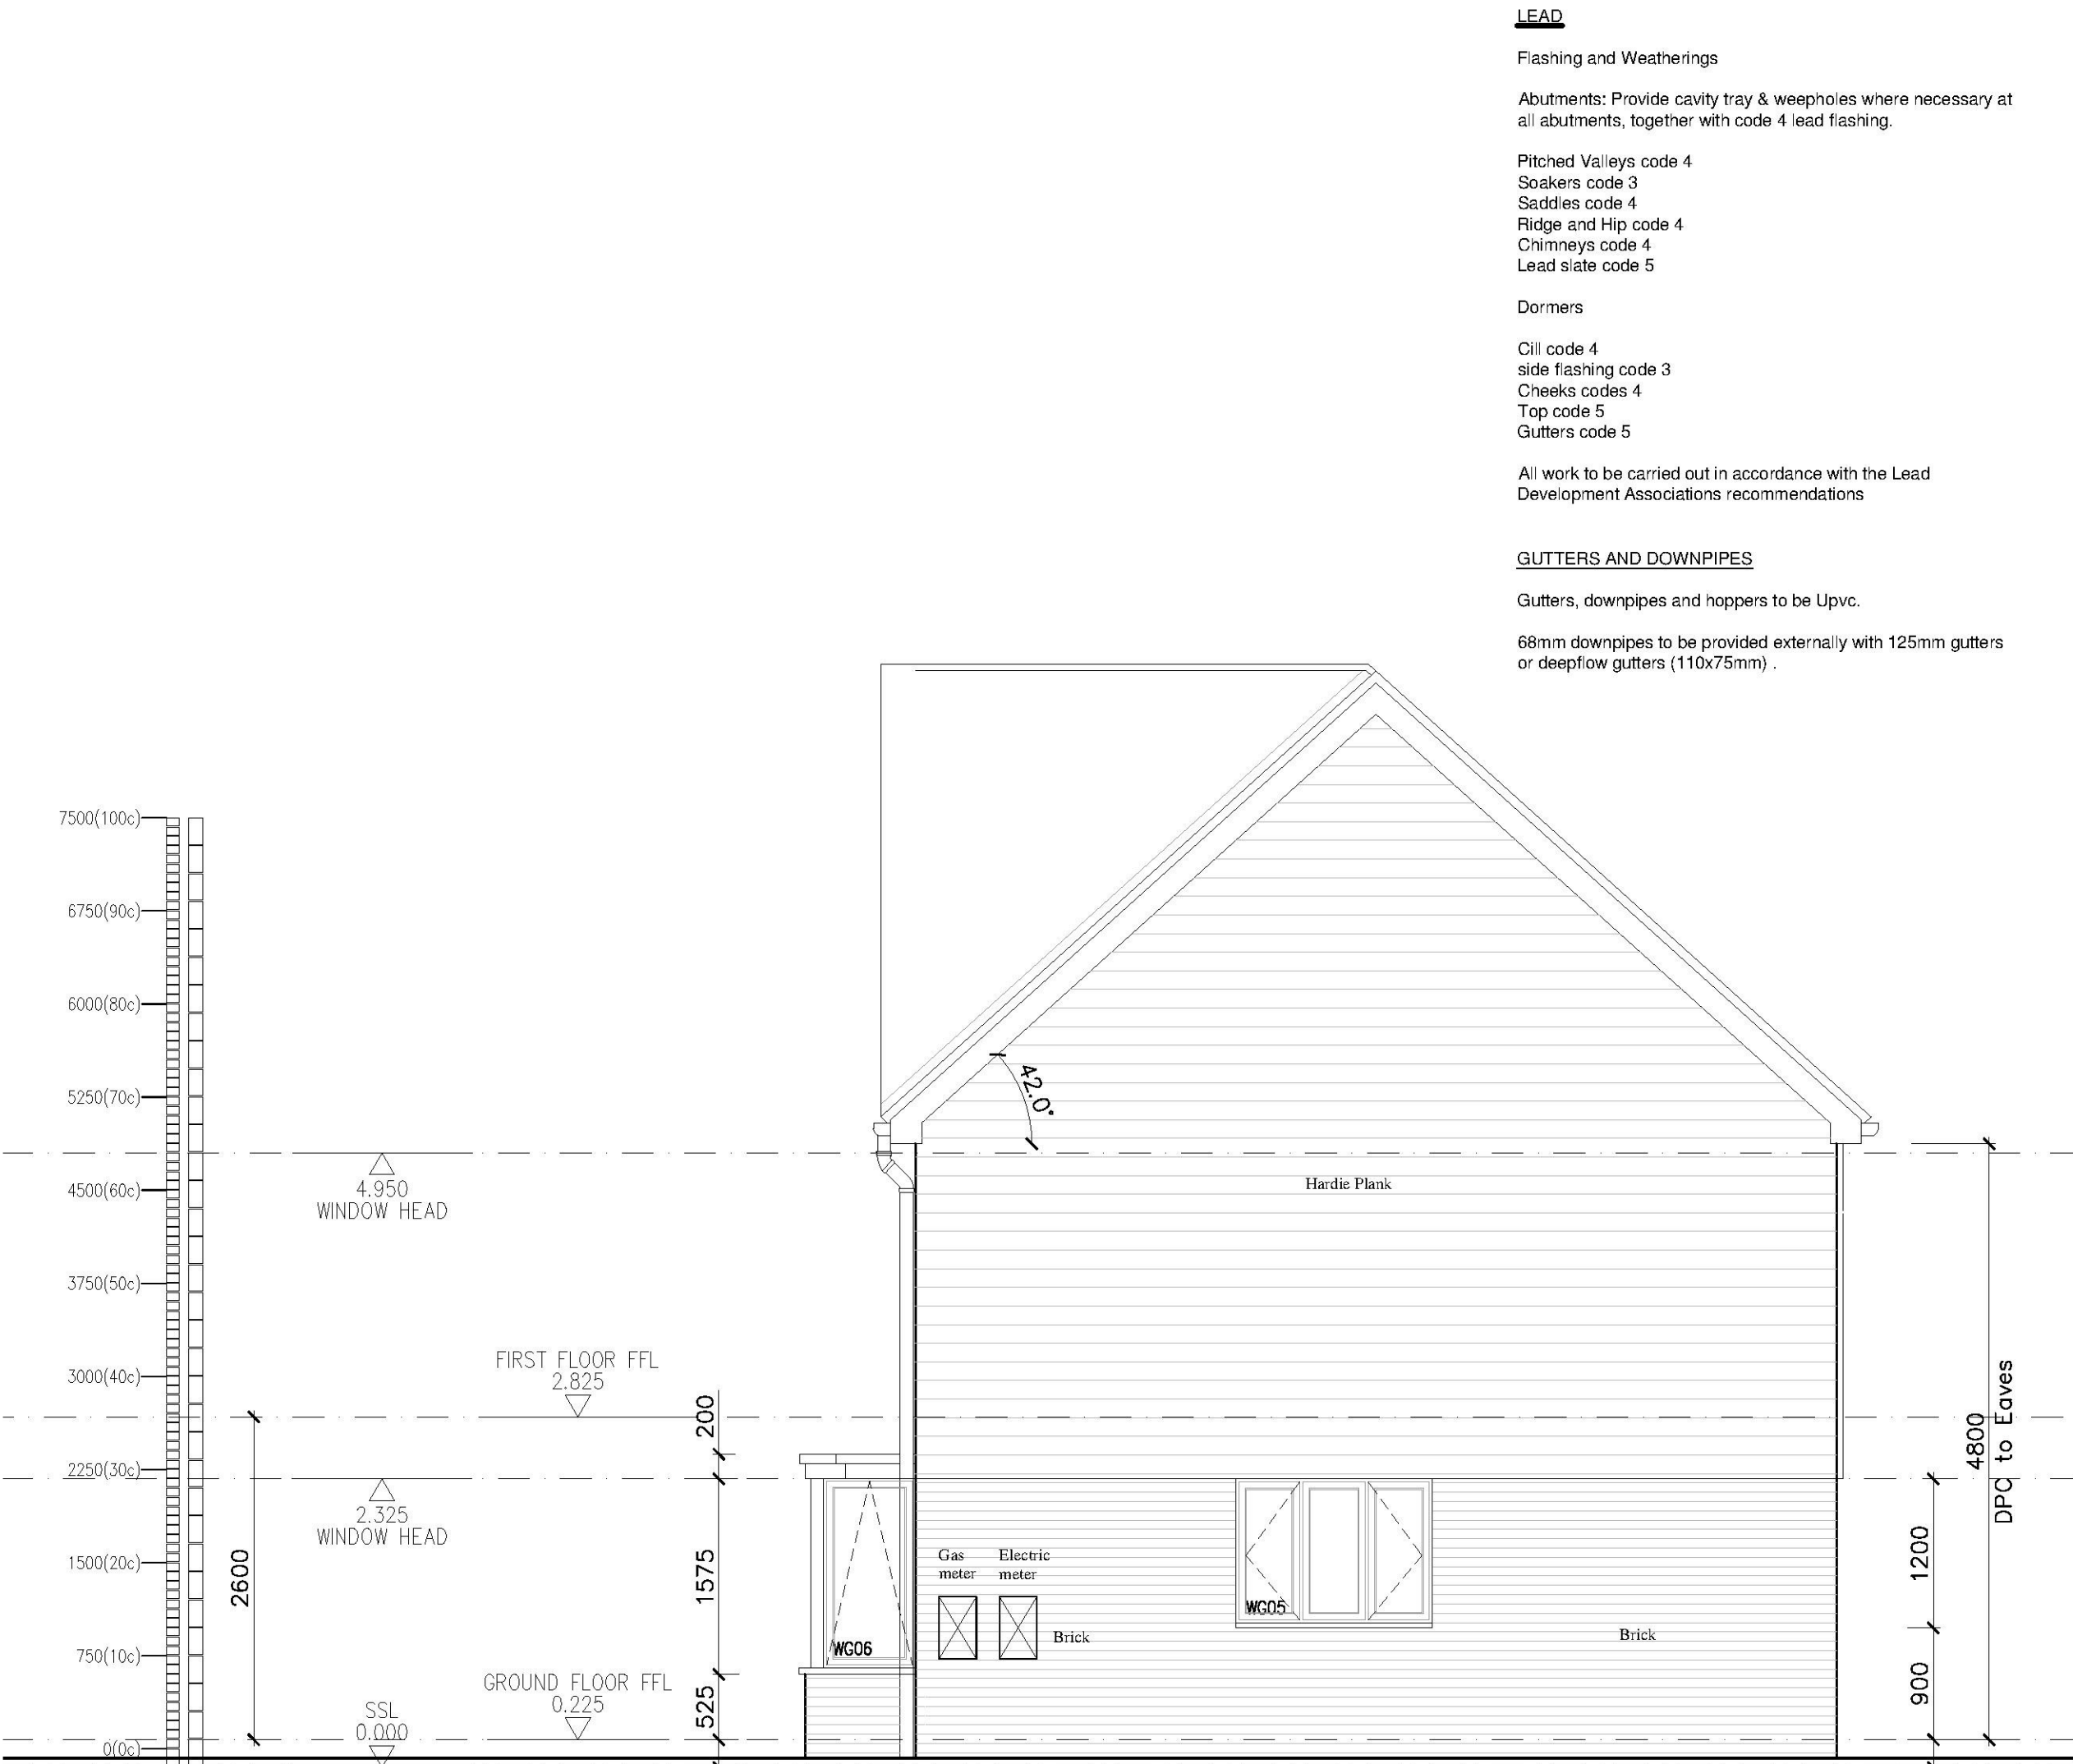


Side Elevation 1



Side Elevation 2

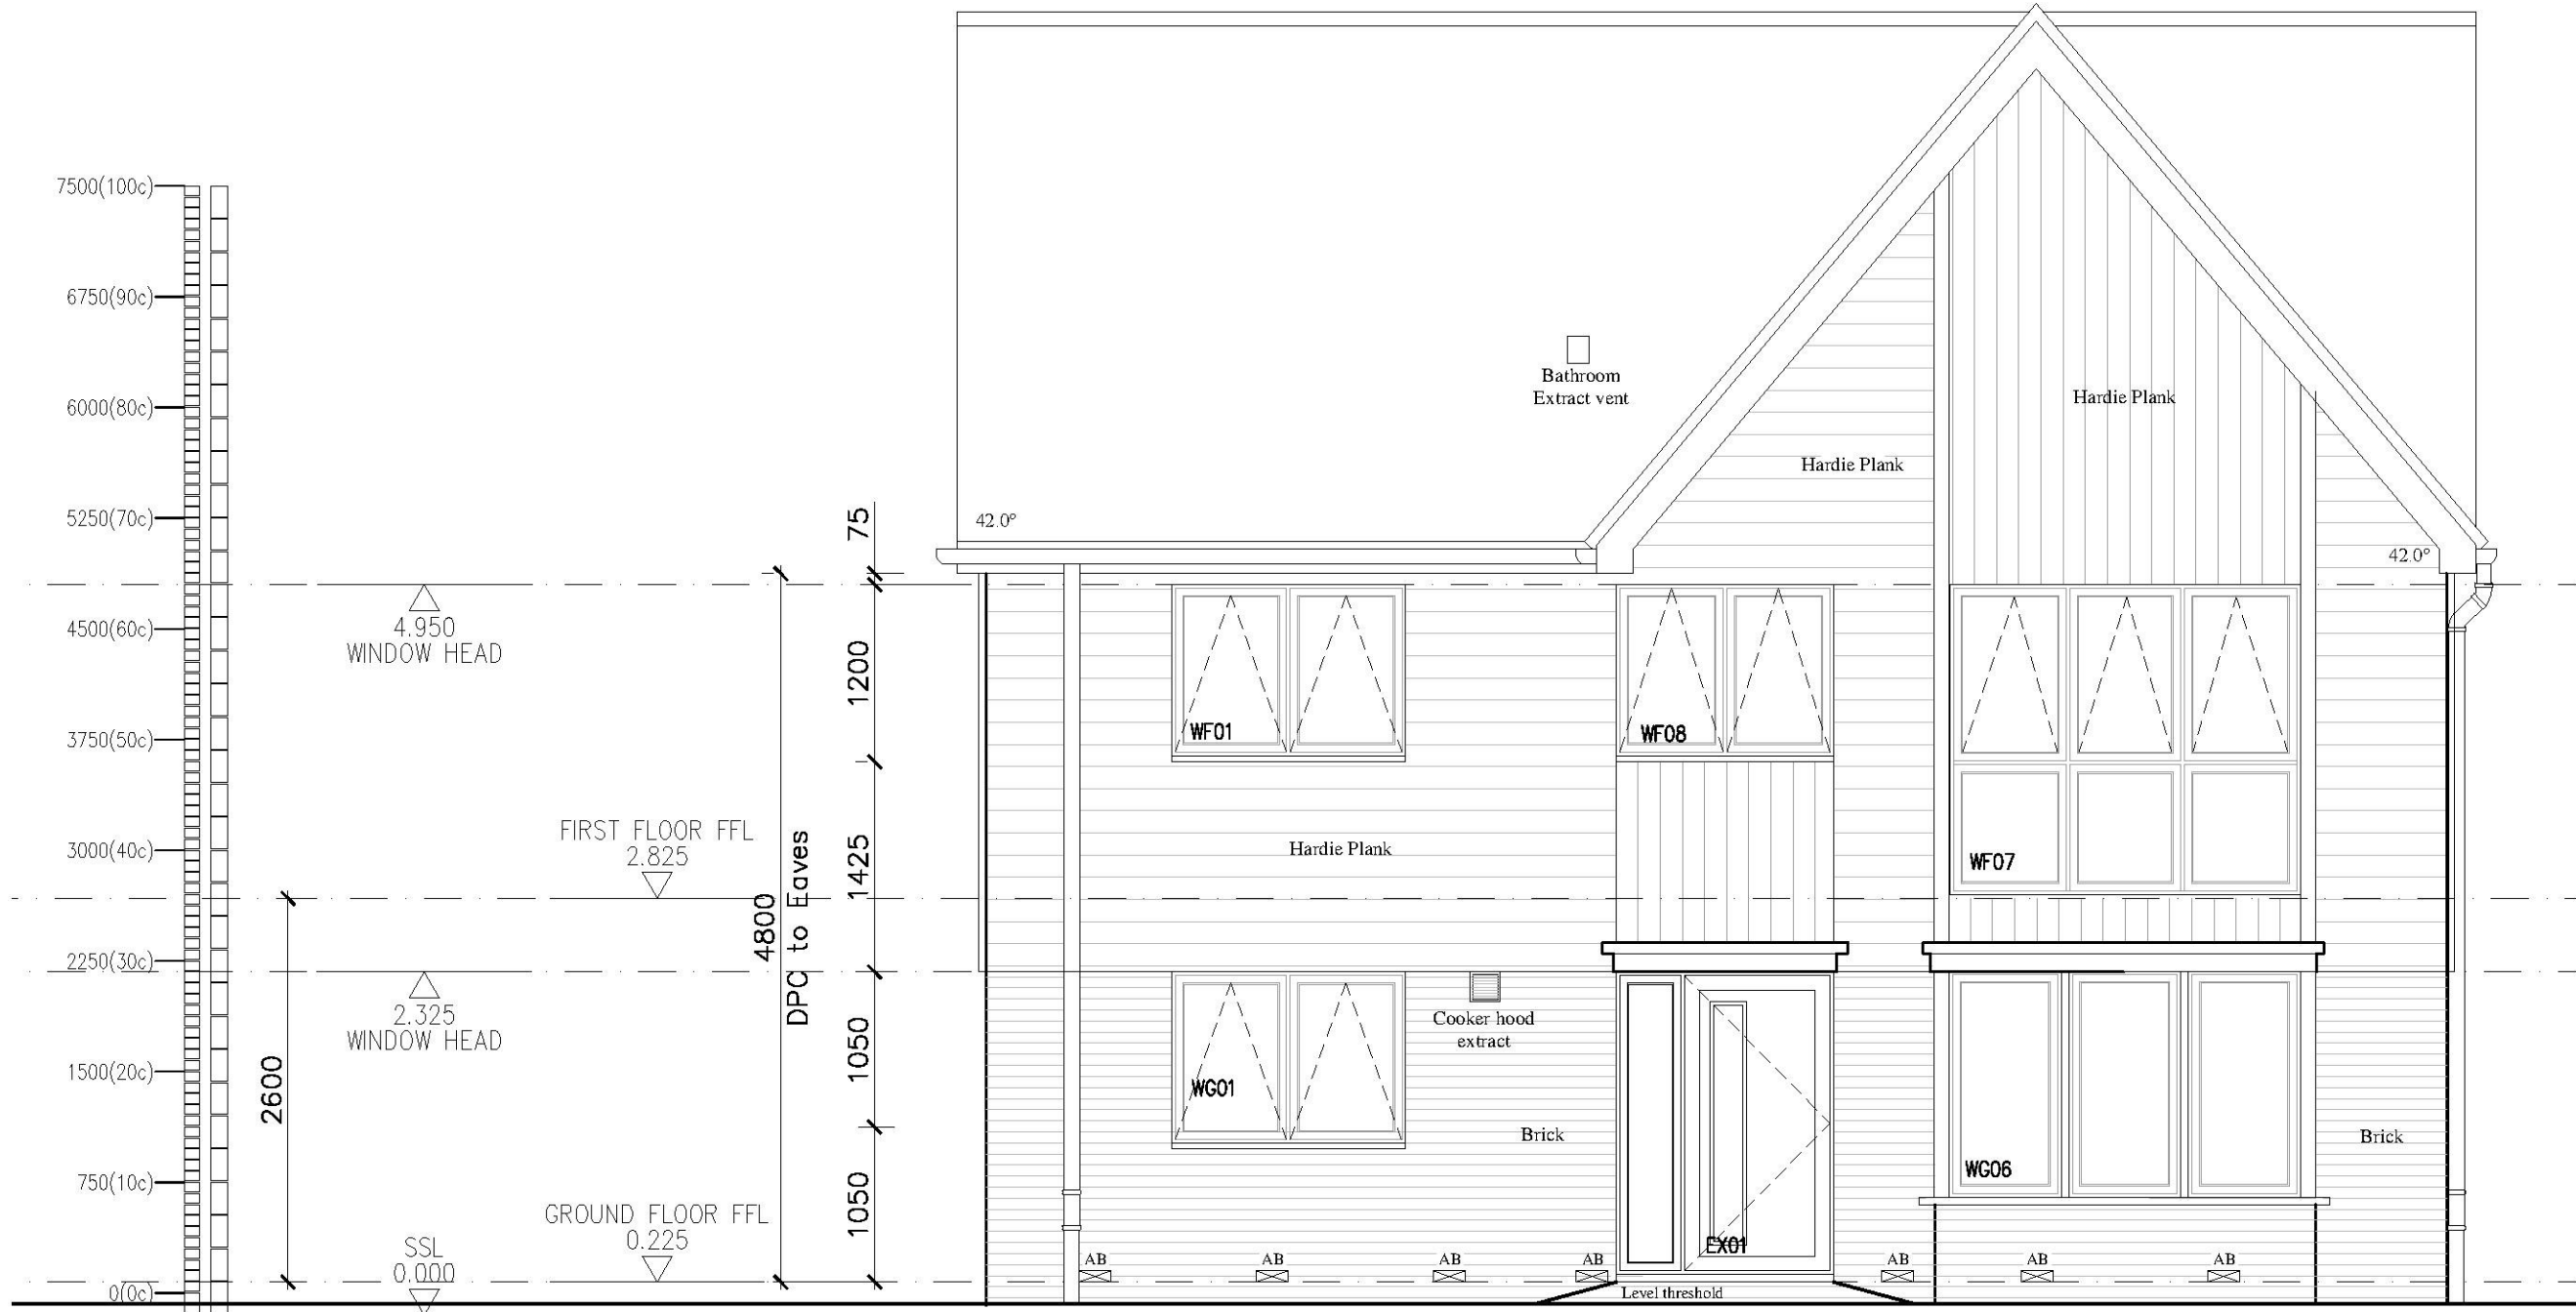

Front Elevation

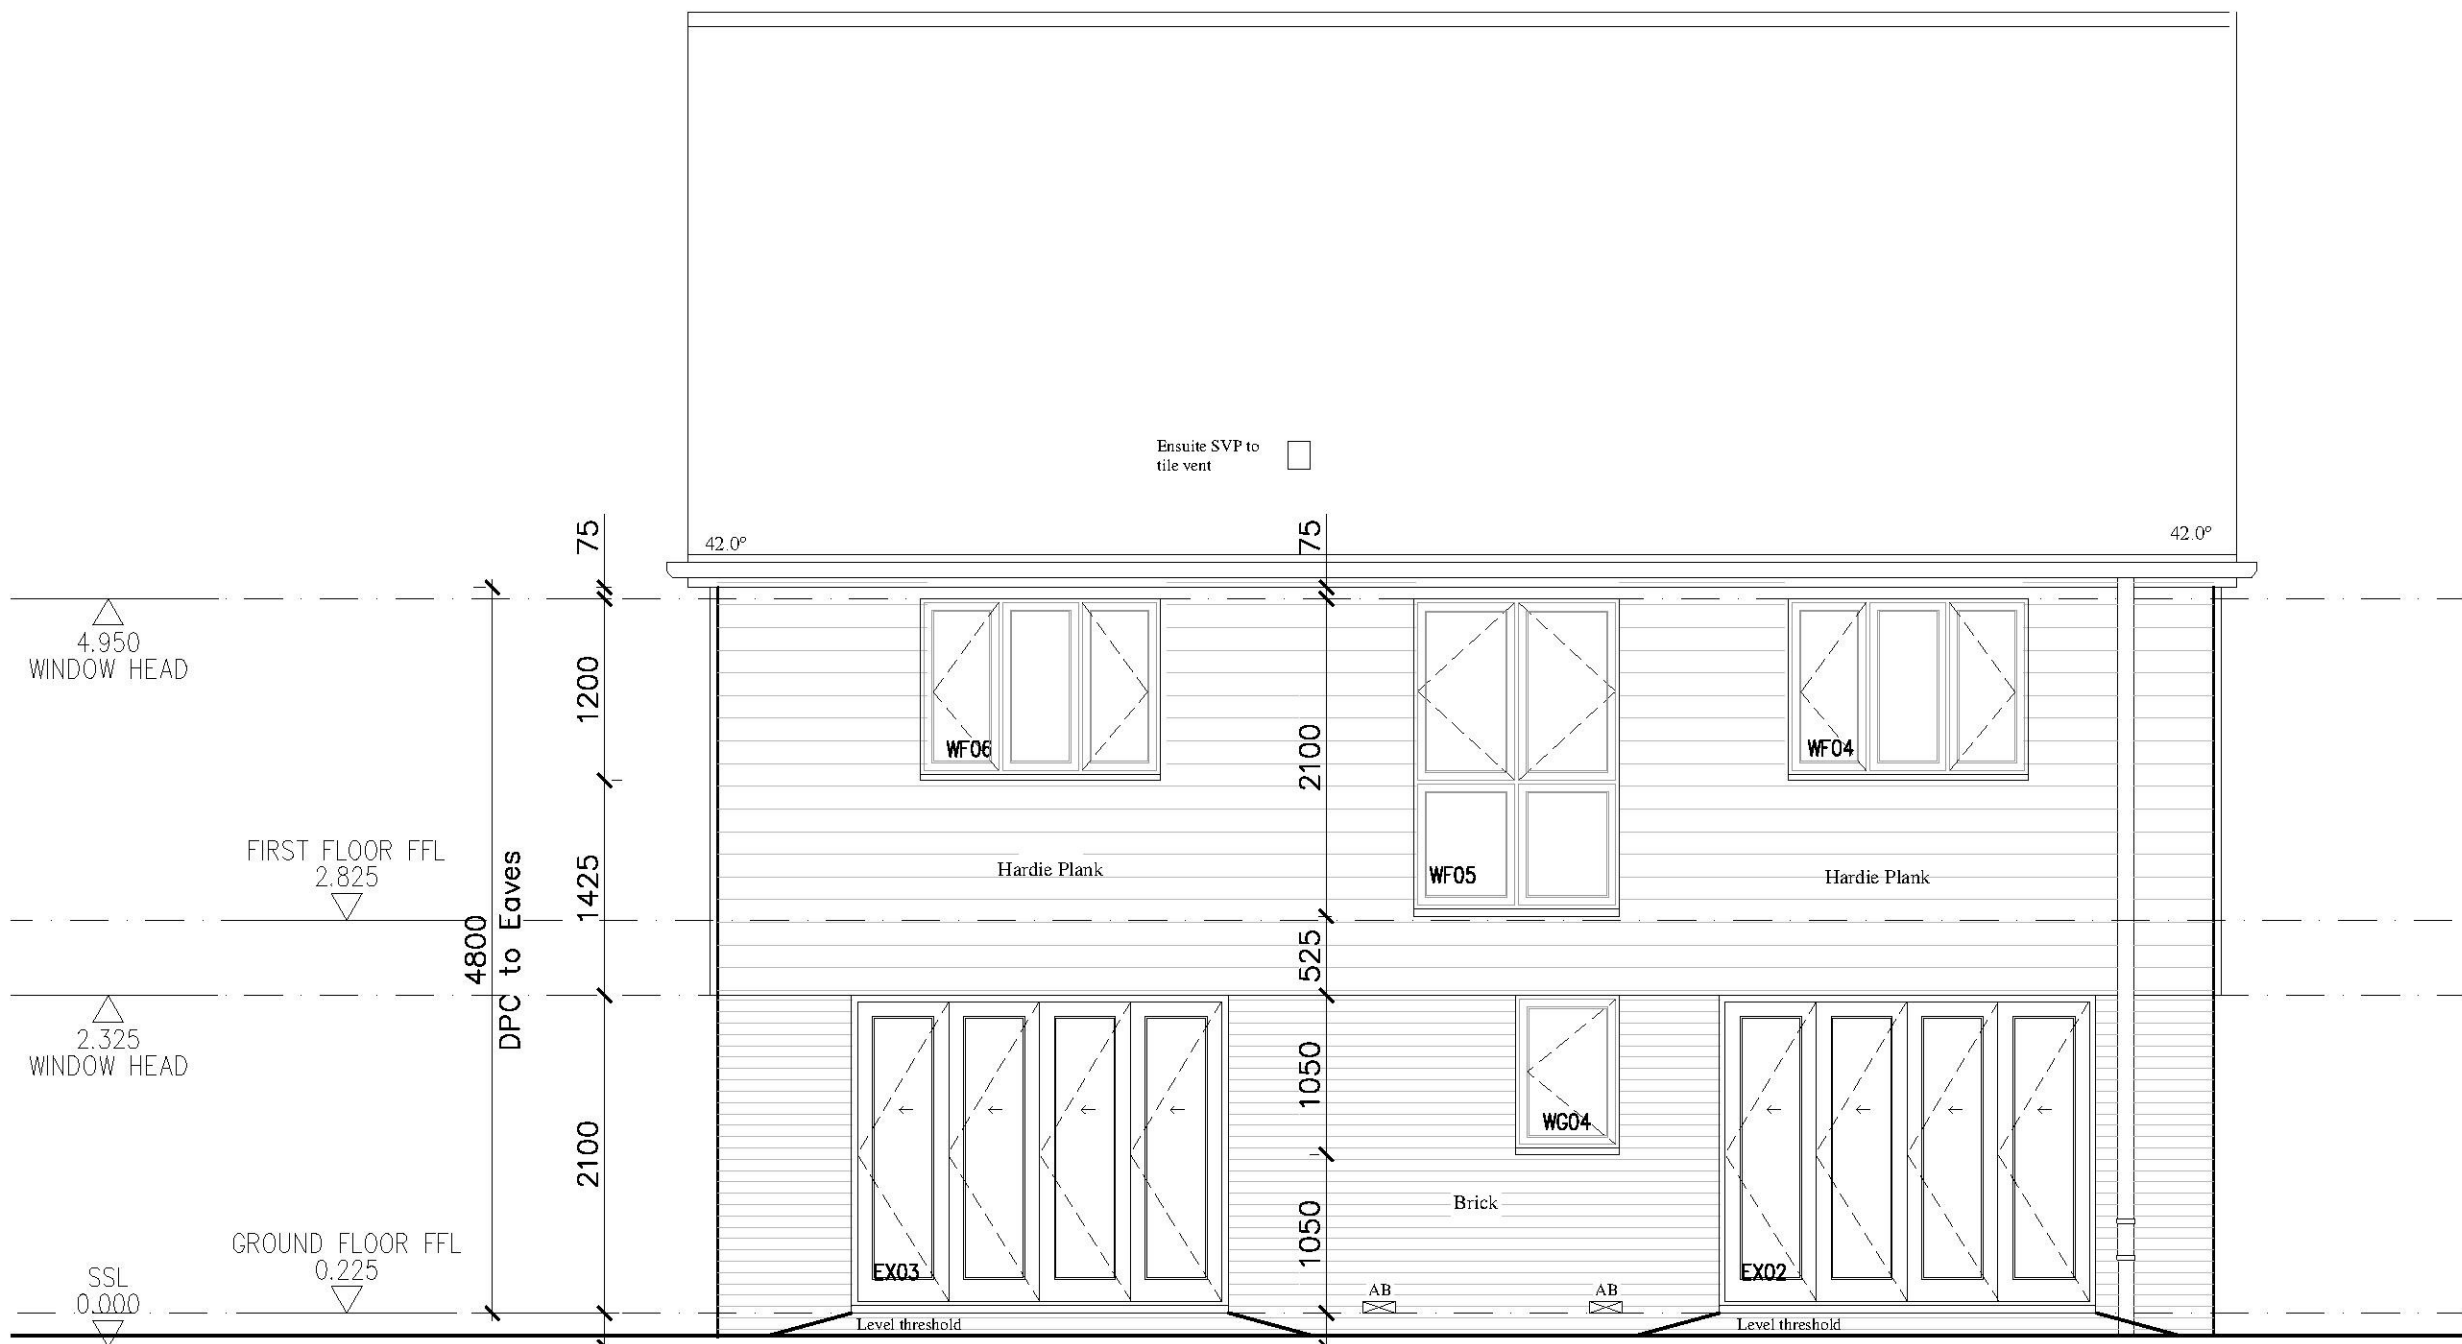

Rear Elevation

LEAD

Flashing and Weatherings

Abutments: Provide cavity tray & weepholes where necessary at all abutments, together with code 4 lead flashing.

Pitched Valleys code 4
Sloakers code 3
Saddles code 4
Ridge and Hip code 4
Chimneys code 4
Lead slate code 5

Dormers

Cill code 4
side flashing code 3
Cheeks codes 4
Top code 5
Gutters code 5

All work to be carried out in accordance with the Lead Development Associations recommendations

GUTTERS AND DOWNPIPES

Gutters, downpipes and hoppers to be Upvc.

68mm downpipes to be provided externally with 125mm gutters or deepflow gutters (110x75mm) .

NOTES:

Do Not Scale.

Report all discrepancies, errors and omissions.

Verify all dimensions on site before commencing any work on site or preparing shop drawings.

All materials, components and workmanship are to comply with the relevant British Standards, Codes of Practice, and appropriate manufacturers recommendations that from time to time shall apply.

For all specialist work, see relevant drawings.

This drawing and design are copyright of Clague LLP
Registration number OC335948.

Rev	Date	Description
A	04/07/16	Levels amended
B	05/07/16	Roof penetrations amended
C	28/07/16	Window Schedule Added
D	31/08/16	Pots renumbered Glazing and openers amended Sideight added to front door WF08 increased width Level thresholds added WG03 configuration amended WG05 configuration amended WF06 configuration amended WF04 configuration amended
E	13/09/16	

KEY

	Opaque Film
	Side Hung
	Top Hung
	Tilt & Turn

PLOT 240

Project Title	Pentland Homes Ltd
Residential Development	Hawkinge Site B
Hurricane Way, Hawkinge	Kent
Drawing Description	House Type Elevations
House Type Elevations	Hawkinge Ha
Elevations	
Scale	1:50@A1
Drawn by	MP
Date	July 16
Checked by	GL

CLAGUE ARCHITECTS

62 Burgate, Canterbury Kent CT1 2BH	01227 762060
1 Kinsbourne Court, Luton Road, Harpenden, Hertfordshire AL5 3BL	01582 765102
4th Floor, 99 Charterhouse Street London EC1M 6HR	0203 597 6112

CANTERBURY	LONDON	HARPENDEN
------------	--------	-----------

Drawing Number	Revision
22774A_195	E