



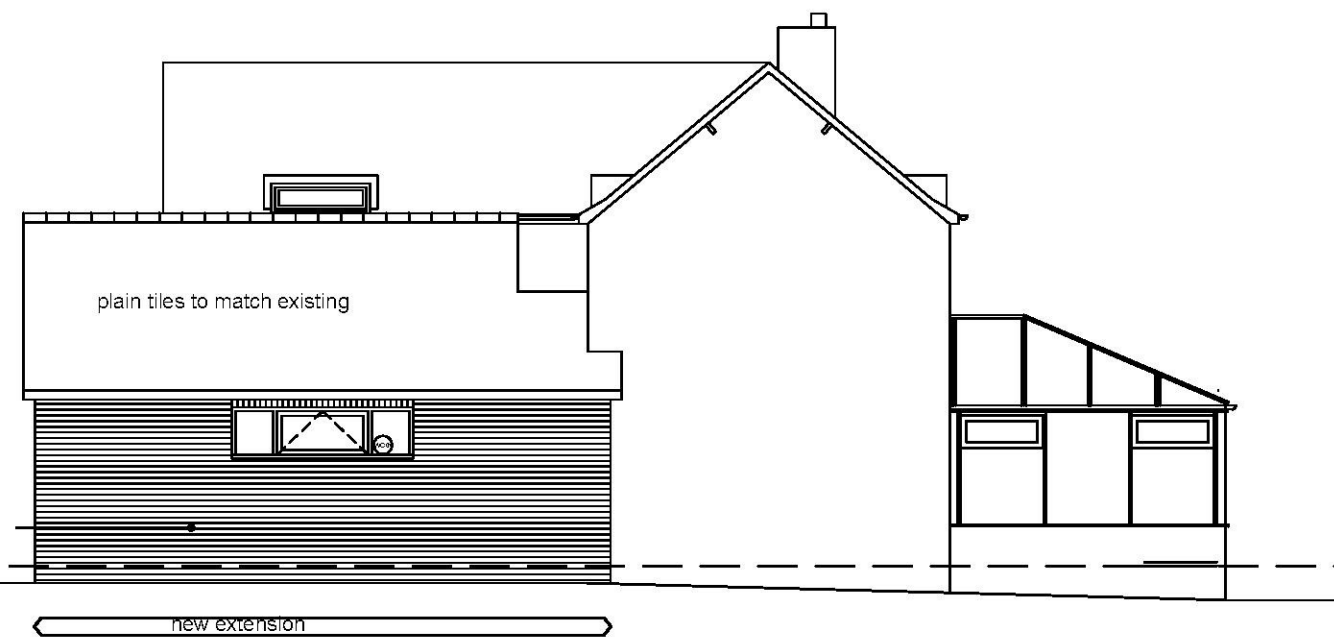

NORTH WEST ELEVATION

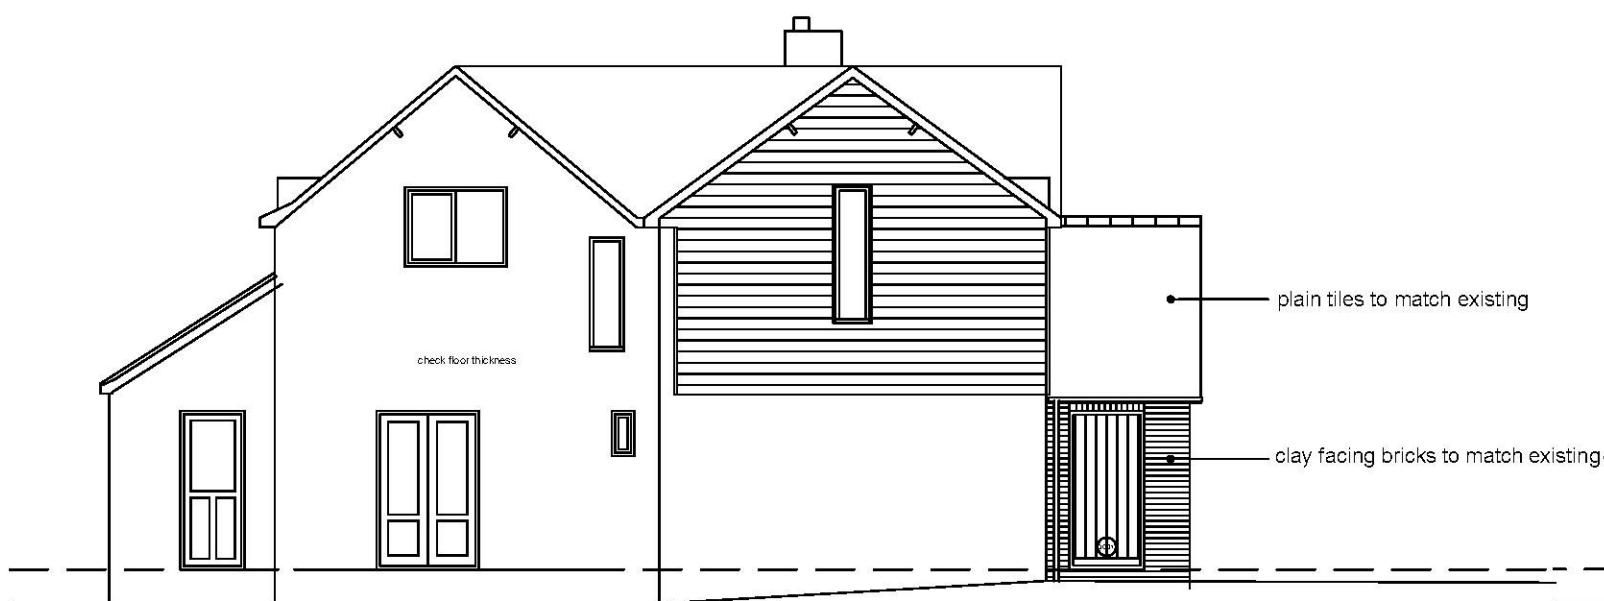

SOUTH WEST ELEVATION



NORTH EAST ELEVATION



SOUTH EAST ELEVATION

0 1 2 3 4 5 6 7 8 9 10M

SCALE: 1:100

DAVID BENGE DESIGN ASSOCIATES. ARCHITECTS
1 Stone Cottages, Kake Street, Waltham, Canterbury CT4 5RY
Tel: 01227 700596. email: davidbenge@dbda.org.uk
Project TIMBERCOMBE, MINNIS LANE. STELLING MINNIS Job No 1681

Dwg Title	PROPOSED ELEVATIONS	Scale	1:100
Date	NOV 2016	Dwg No	A3/P07
		Rev	