



Rear Elevation
Existing




Side Elevation
Existing




Front Elevation
Existing




Side Elevation
Existing

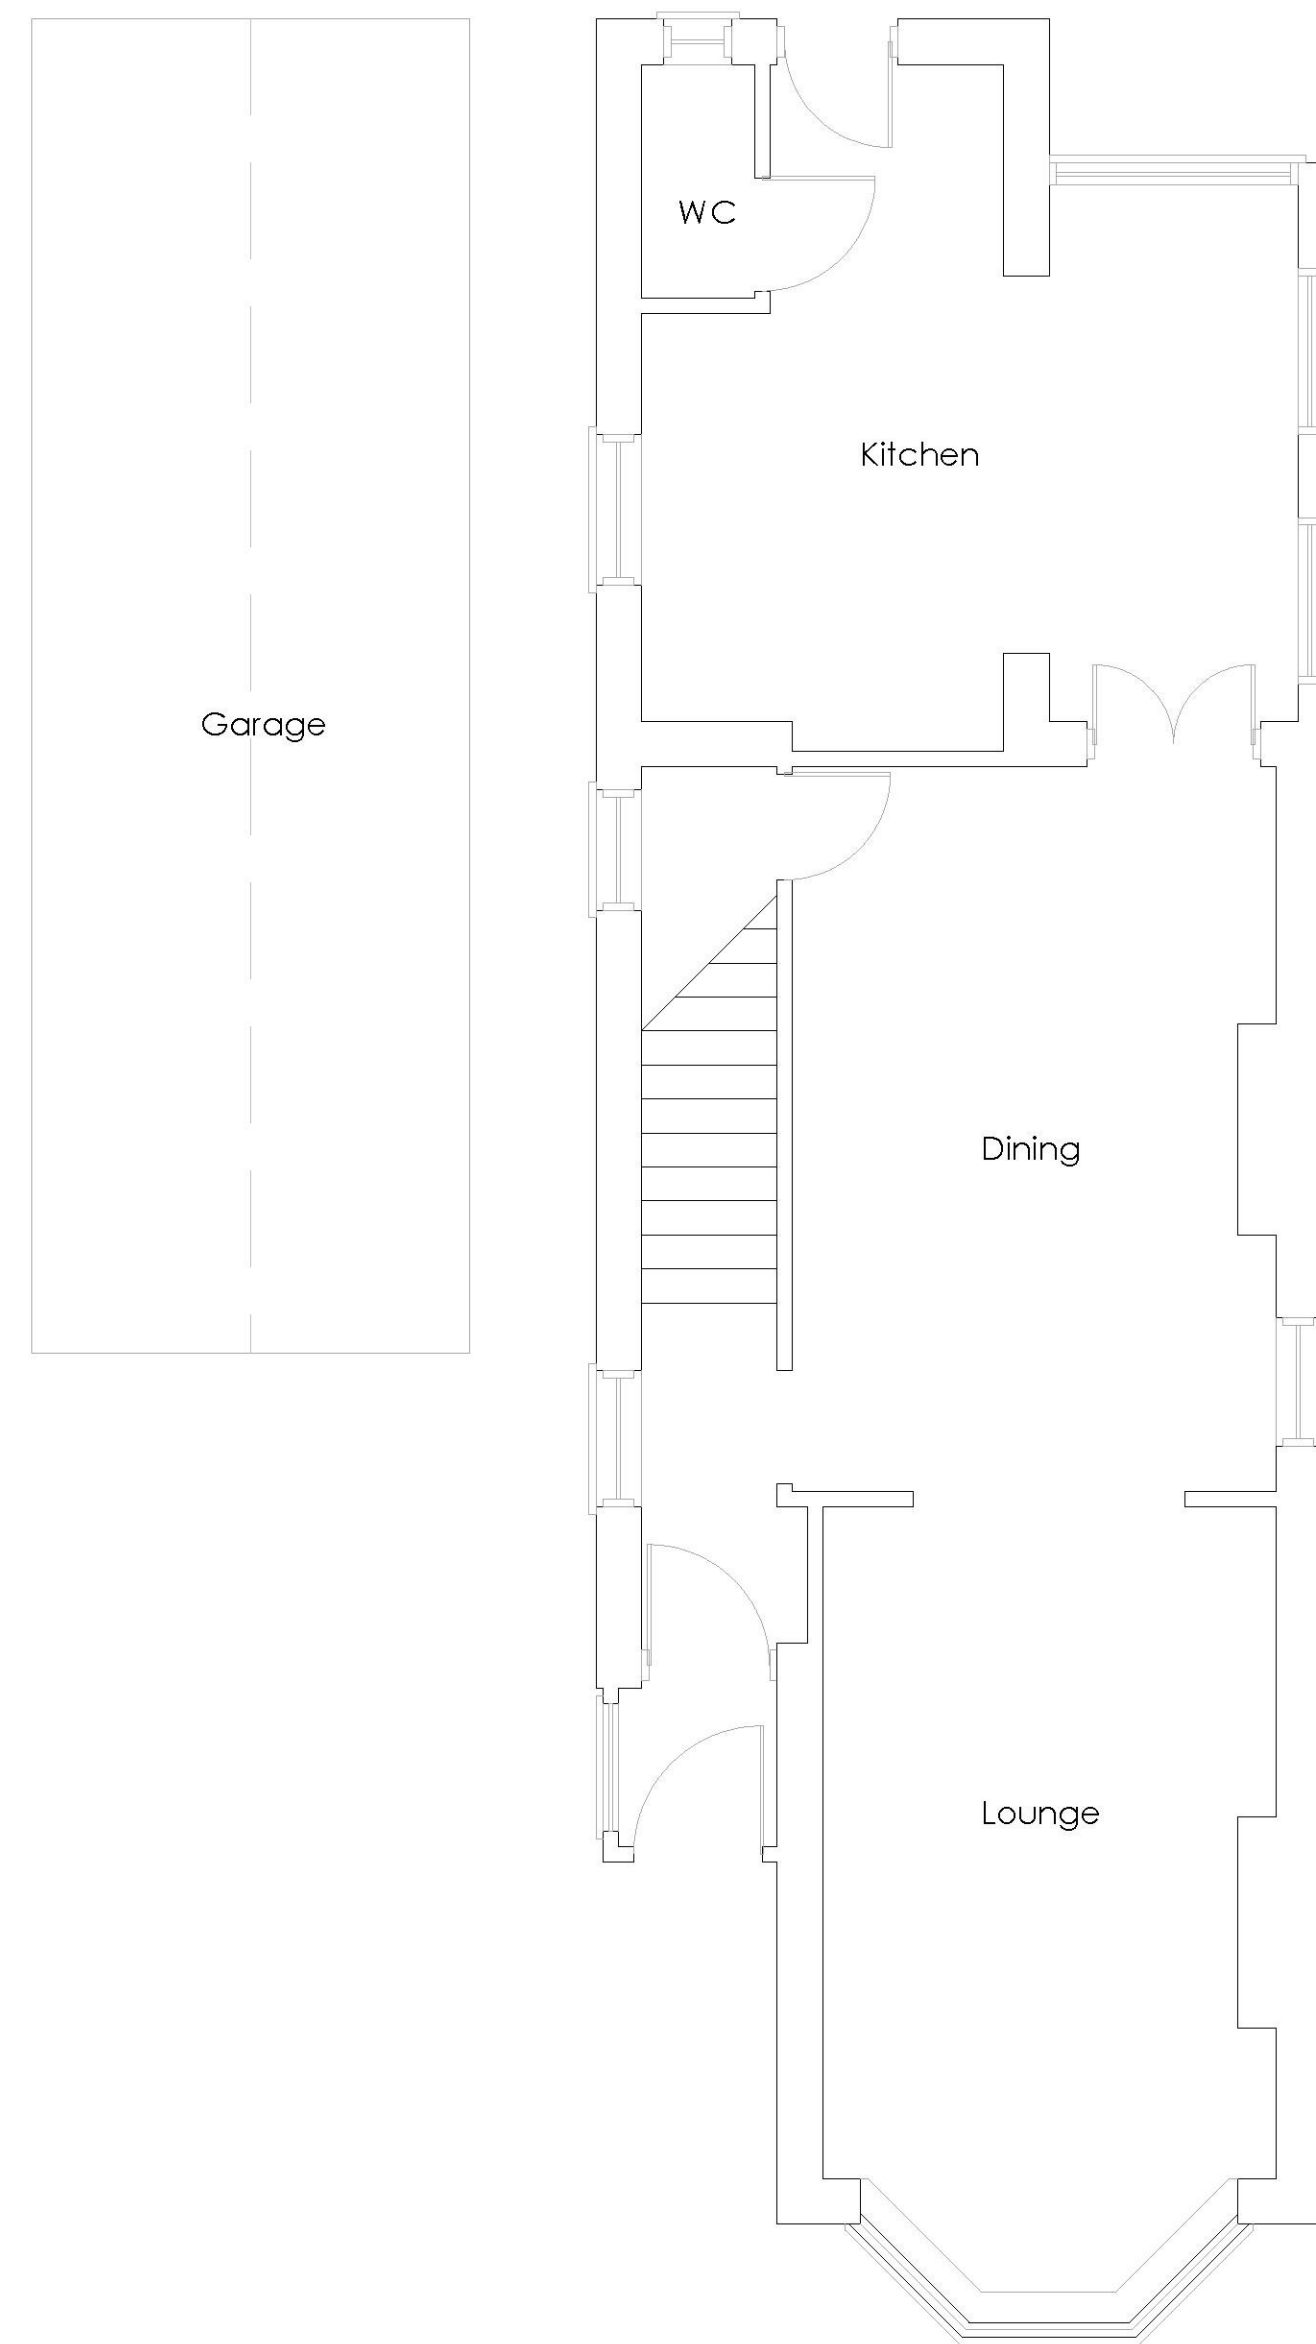


Ground Floor Plan
Existing

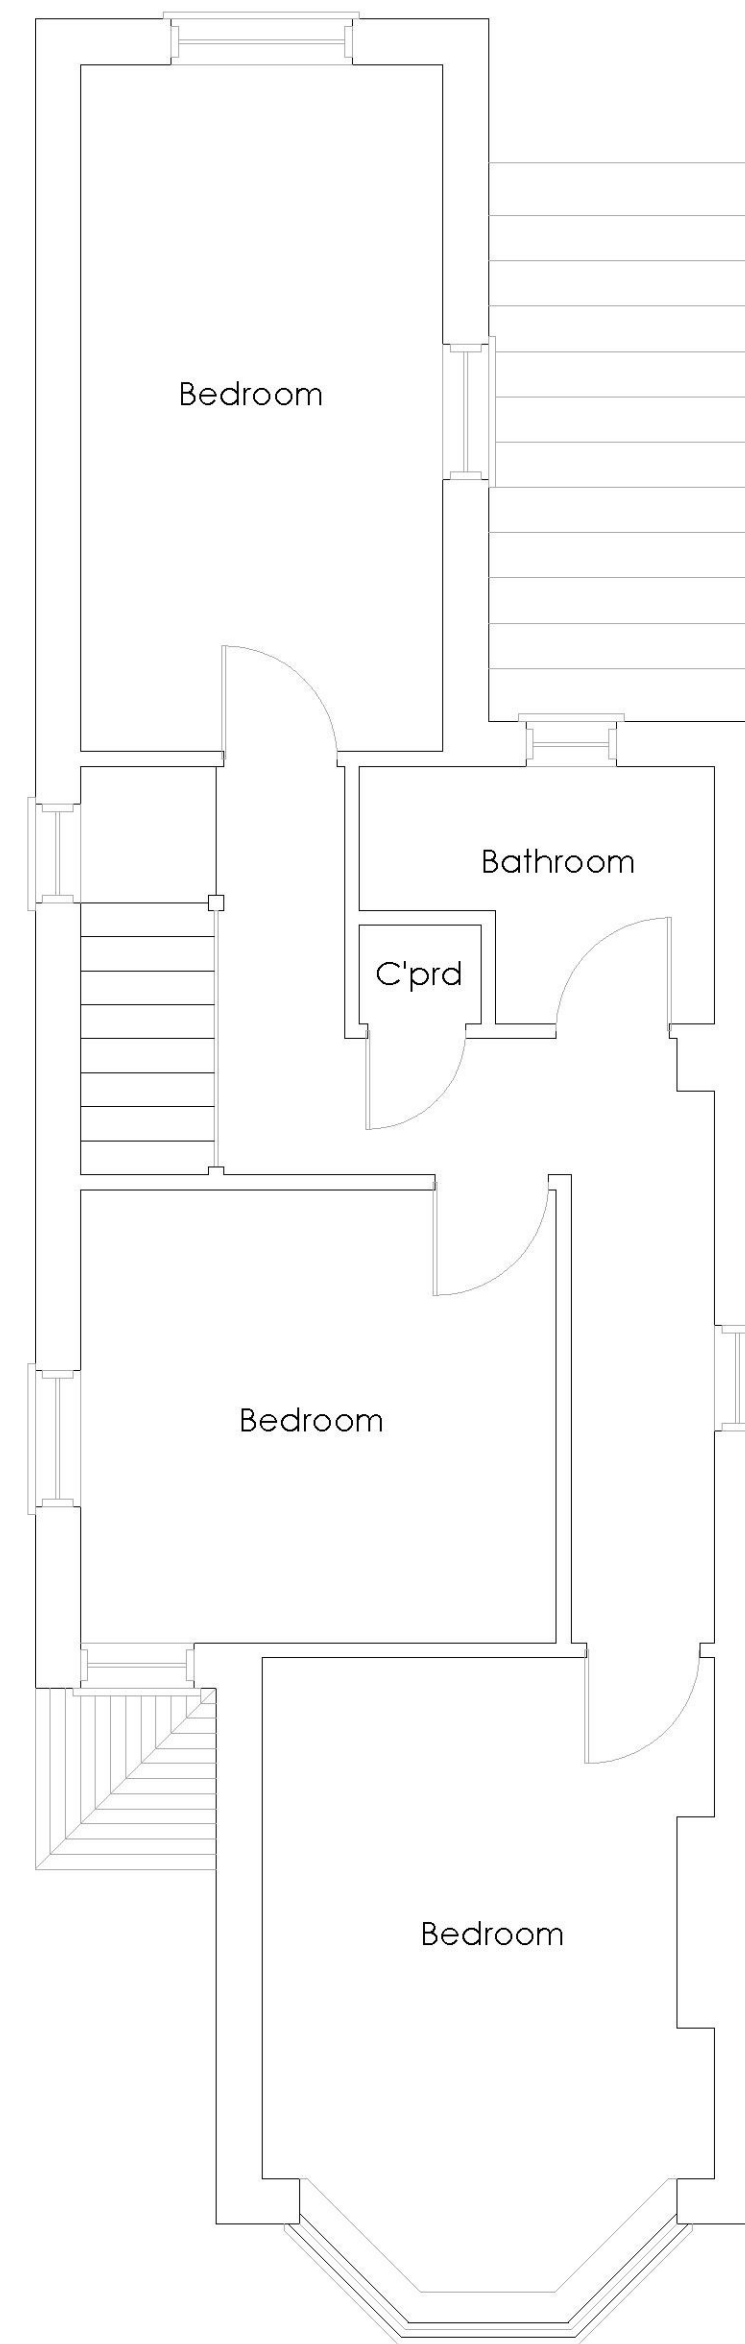

First Floor Plan
Existing

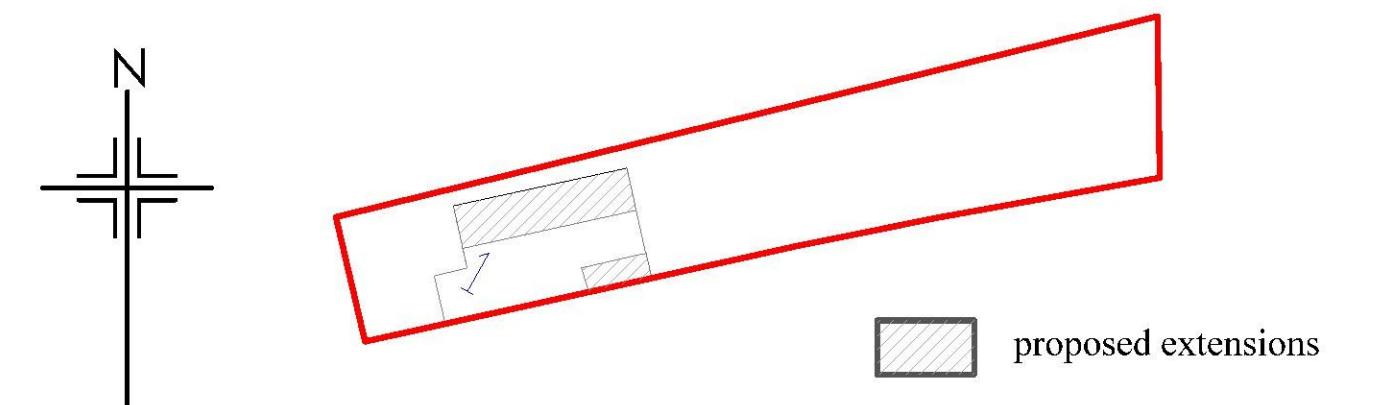

Block Plan
1:500

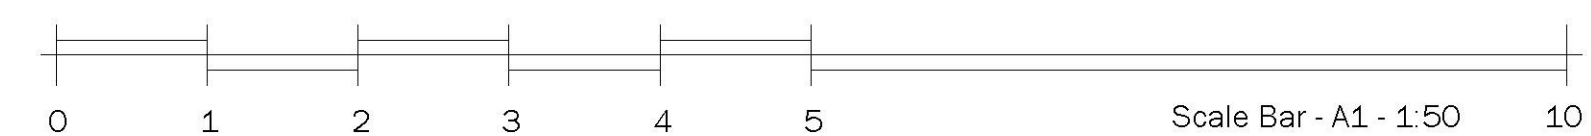

rev.	date	amendment
Brooks & Tomsett Chartered Building Engineers 30 Cherry Garden Avenue Folkestone Kent CT19 5LF tel 01303 656001		
client	Mr R Chittock	
project	1 Earlsfield Road Hythe CT1 5PE	
drawing title	Existing Plans & Elevations	
scale	1:50/100	date 22.11.15 drawn by KT
dwg no.	BT/2015/31/01	rev. 0