


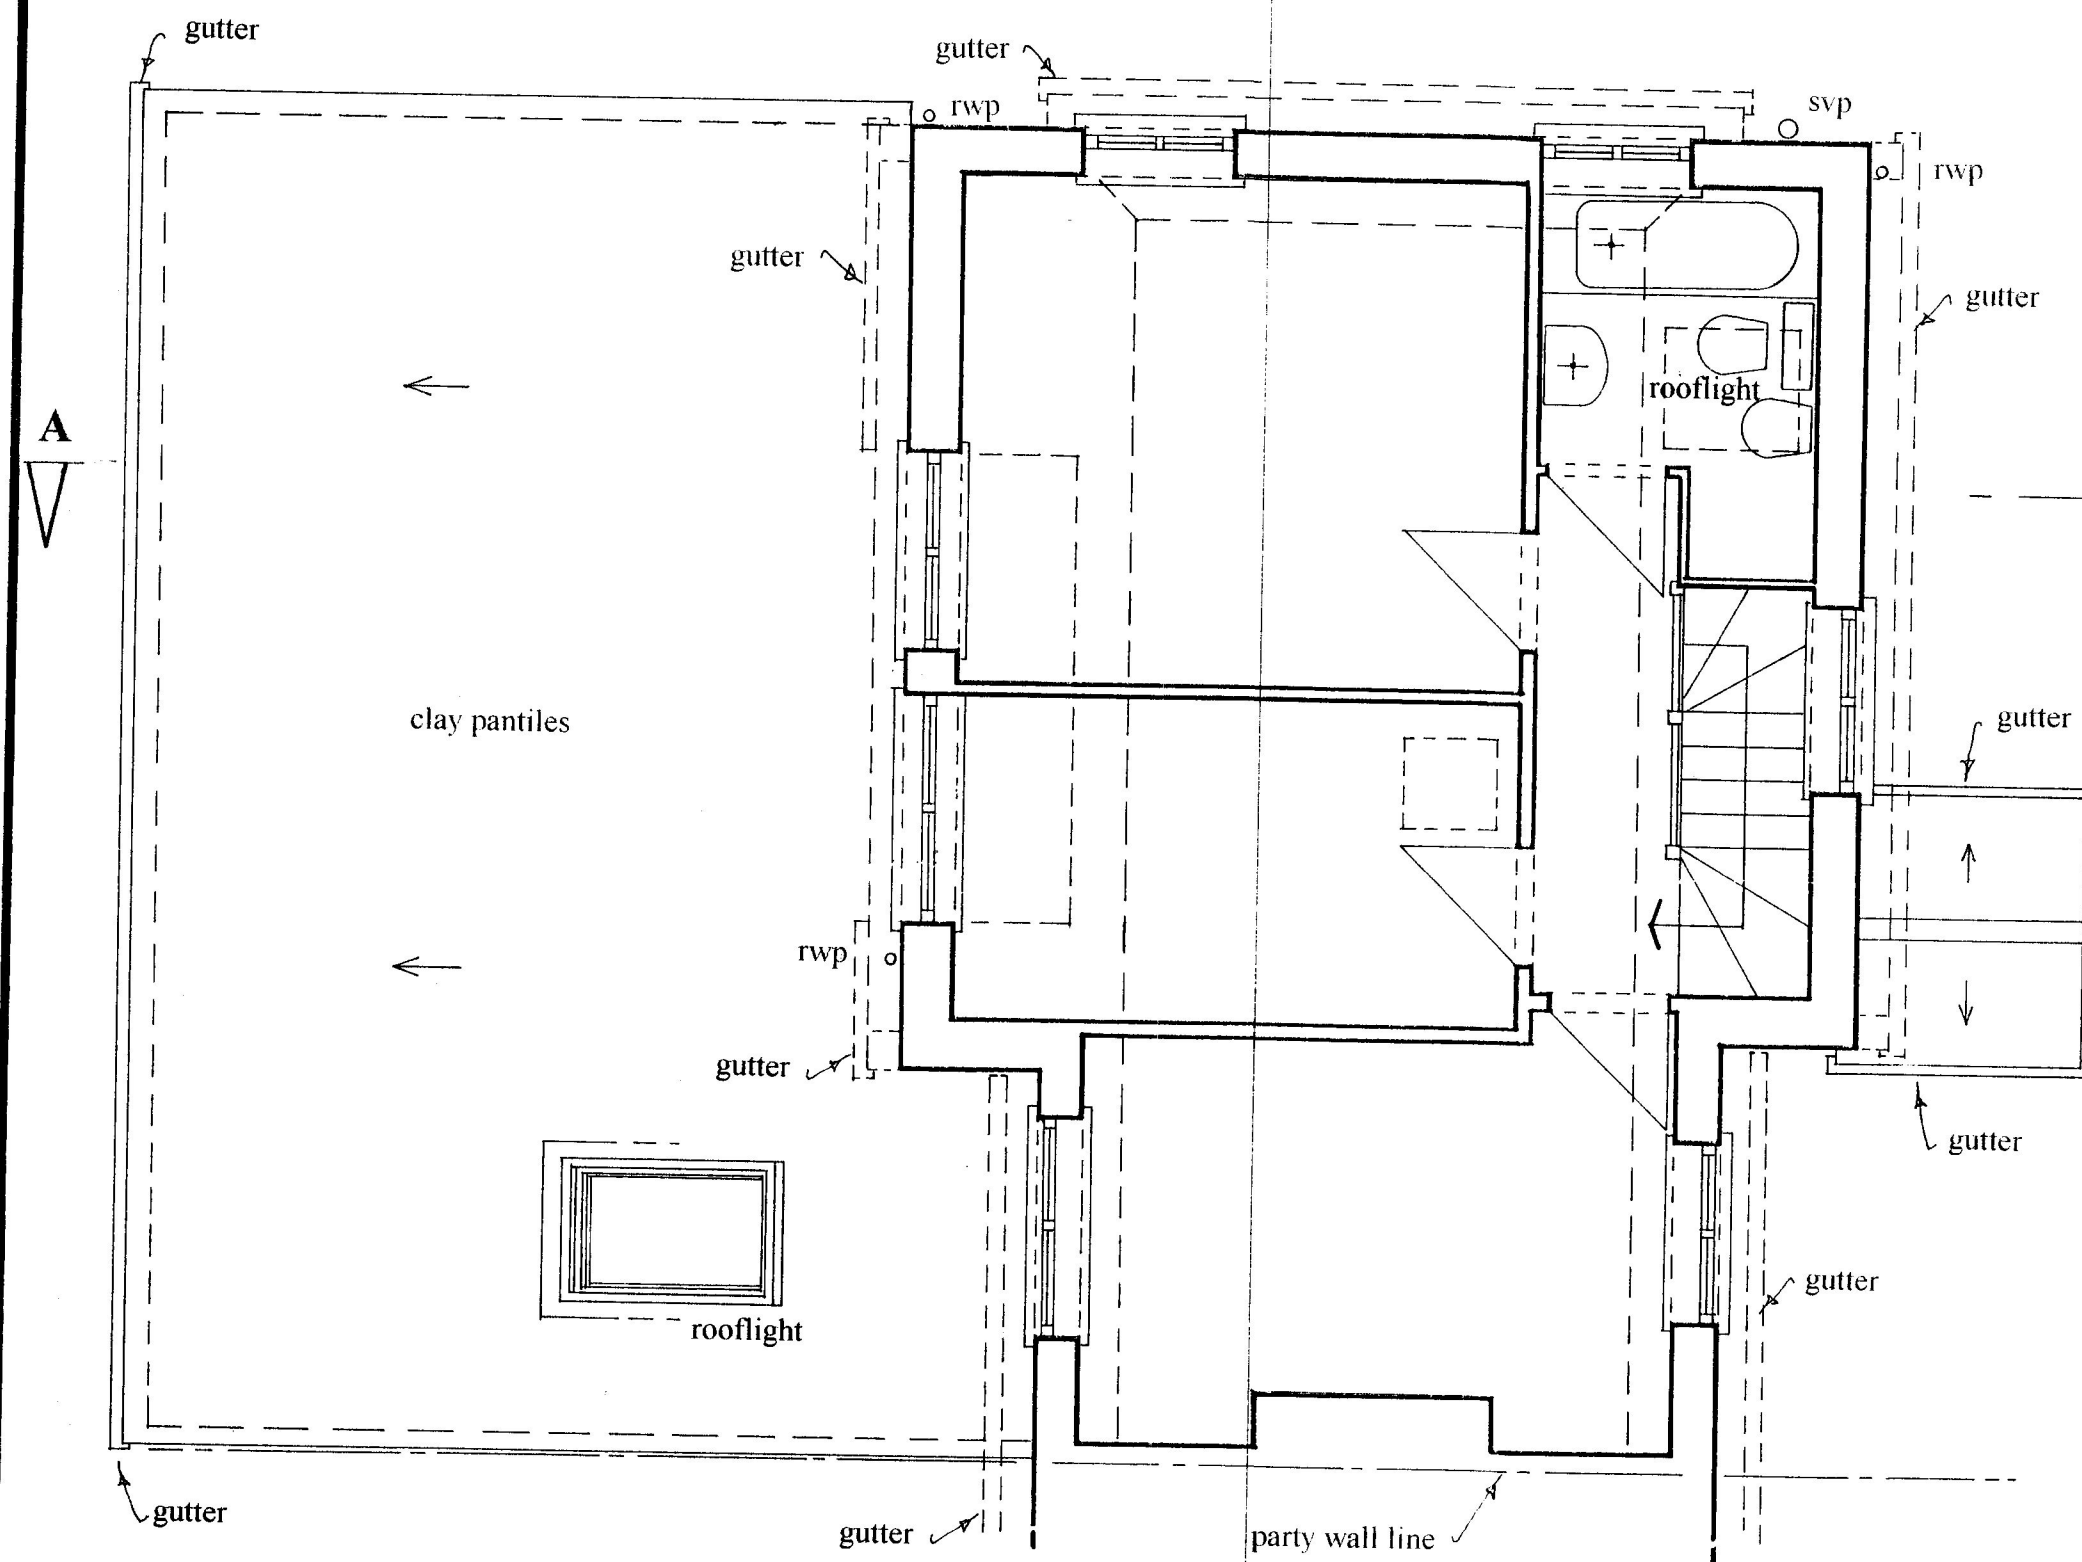


© Paul M Noad Associates


FIRST FLOOR PLAN

NB - In addition to measured survey data, this drawing has been prepared in accordance with information supplied by H M Land Registry, Ordnance Survey and Promap Service, Licence Number 100020449

Any discrepancies are to be reported to the Agent immediately and prior to any checks on site being made by Paul M Noad Associates

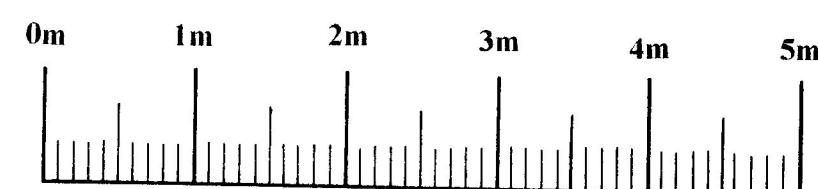

SCALE BAR - 1:50

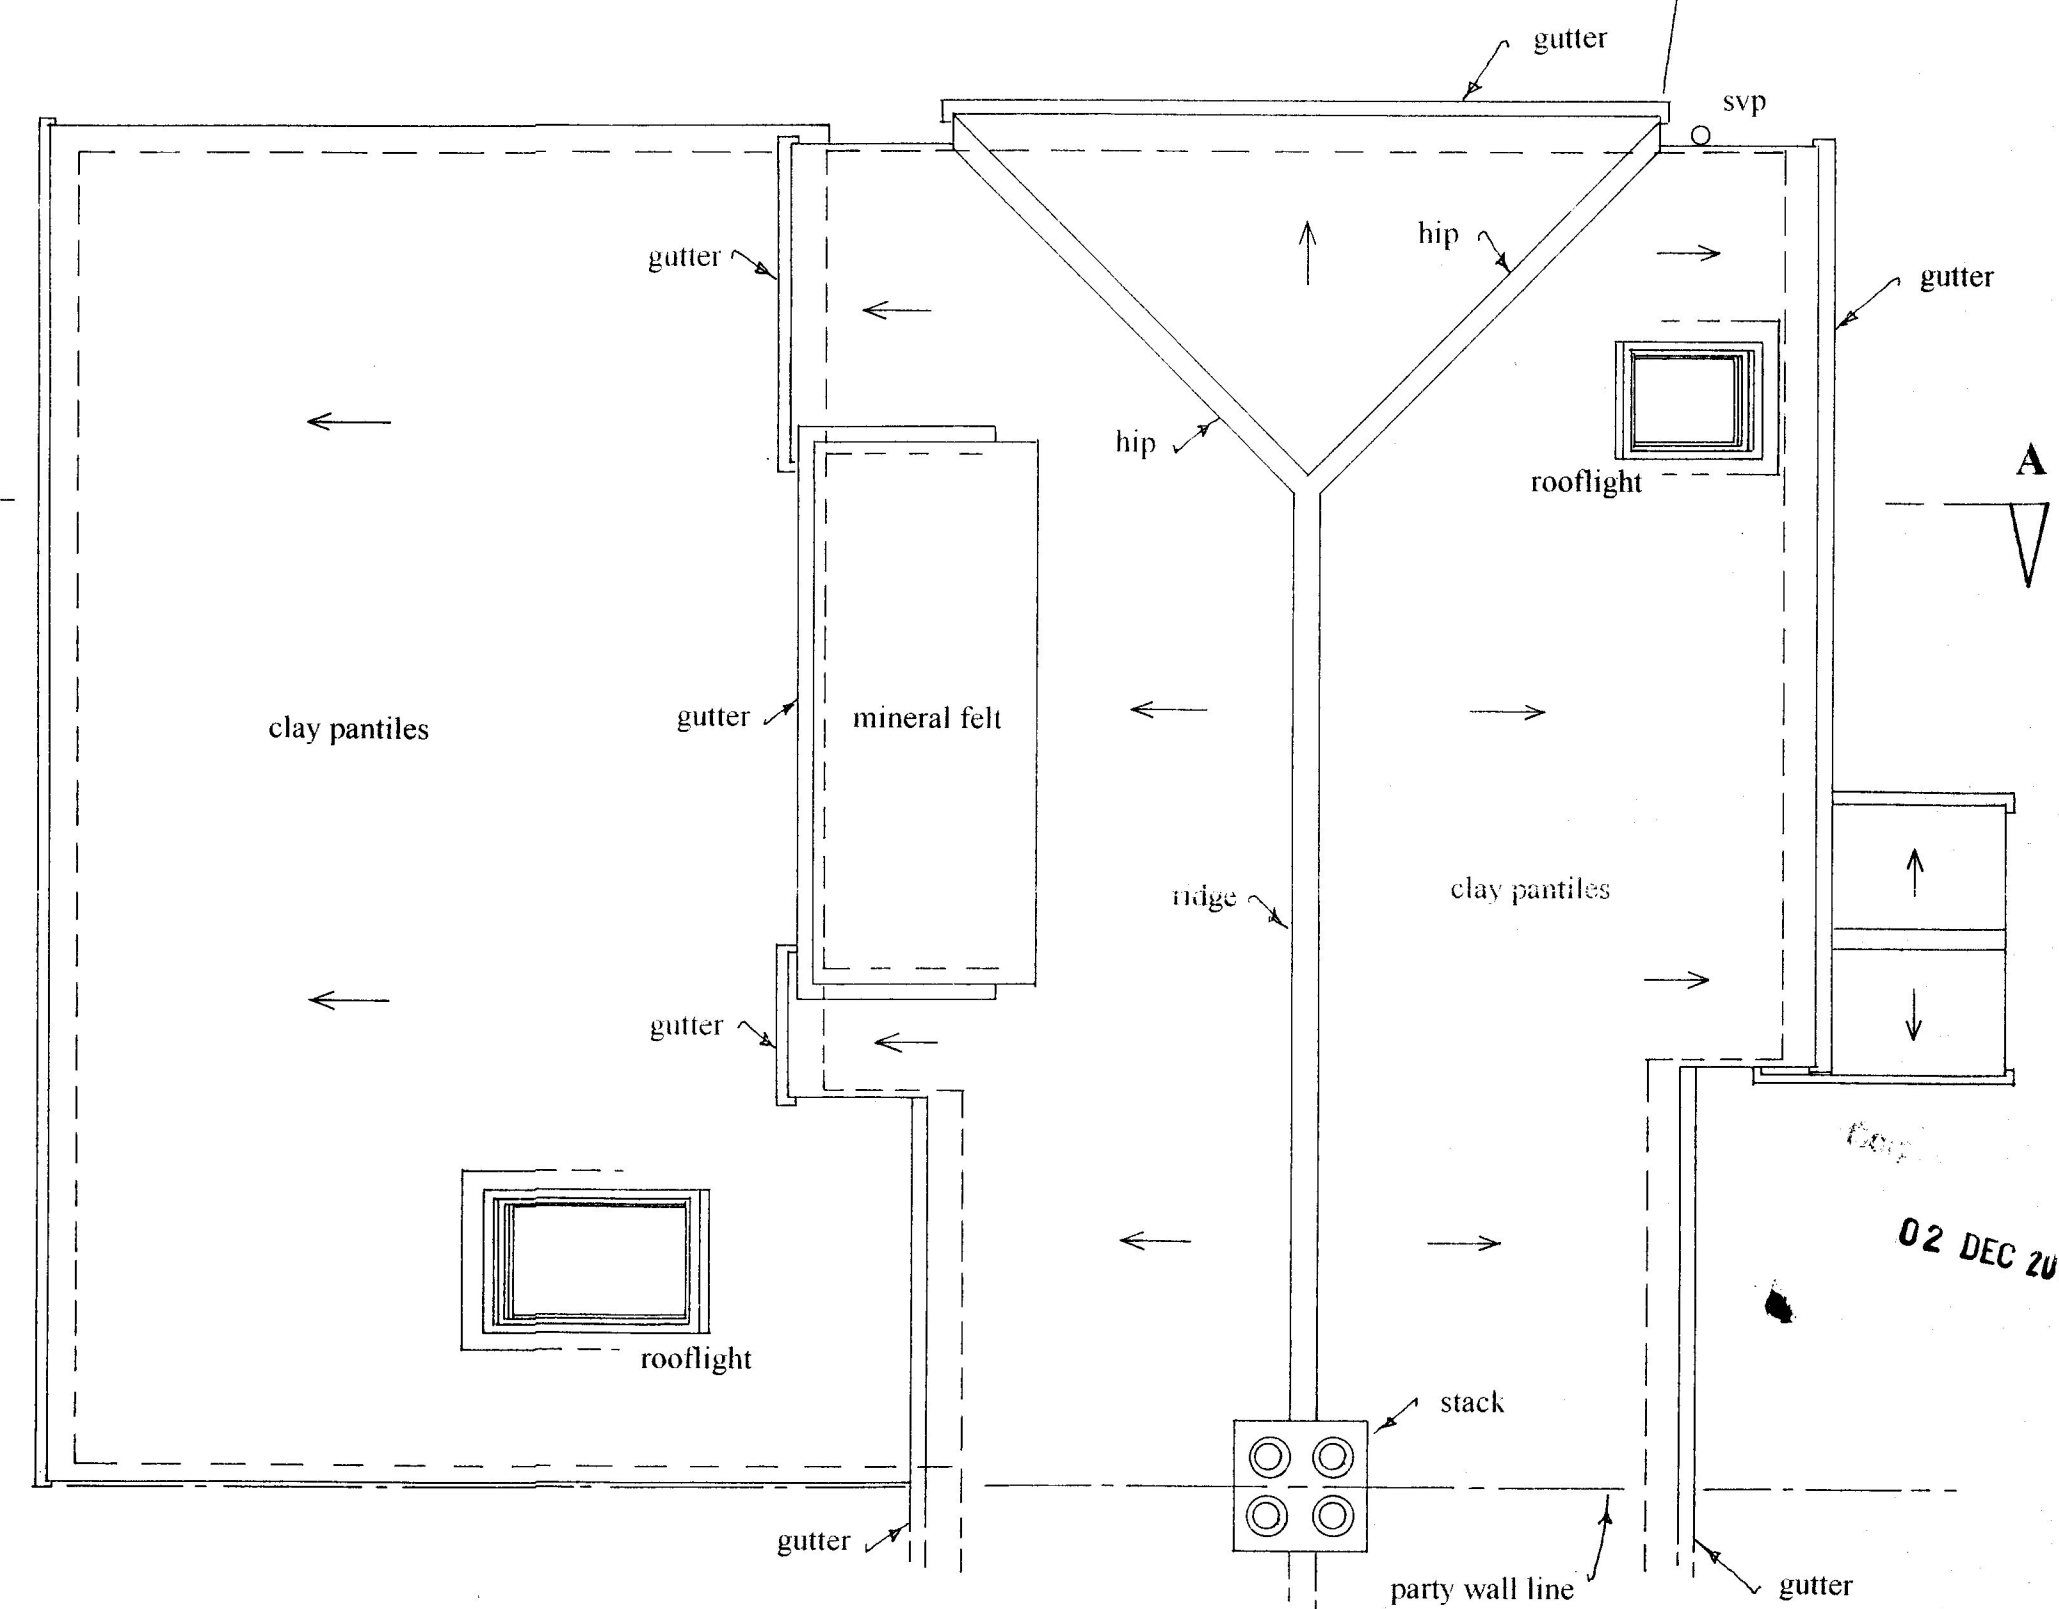

ROOF PLAN

NOTES

Adequate regard has been exercised under Section 13 of the CDM Regulations, although it should be pointed out that Paul M Noad Associates are neither Planning Supervisors, nor Principal Contractors, and that no responsibility can be accepted to this effect. It remains the duty of the Planning Supervisor appointed by the client to provide a suitably developed Health & Safety plan if required.

1. No dimensions are to be scaled from this drawing.
2. All work is to conform with the current editions of the Building Regulations, together with all relevant British Standards and Codes of Practice.
3. All materials and components are to be installed to manufacturer's instructions and recommendations.

Title	PLANS AS EXISTING	
Project	4 TANNERS HILL GARDENS HYTHE KENT CT21 5HY	Scale 1:50
		Date October 2016
		Drawn PMN

PAUL M. NOAD Land and Building Surveyors
 PELICAN HOUSE, 86 HIGH STREET
 HYTHE, KENT CT21 5AJ
 Telephone (01303) 261660

Client Mrs M R Large
 C/O Jennifer Owen & Associates Ltd
 Bargrove Farm, Newington
 Folkestone, Kent CT8 8BH

Drg No.

16.27-04

02 DEC 2016

ANP