


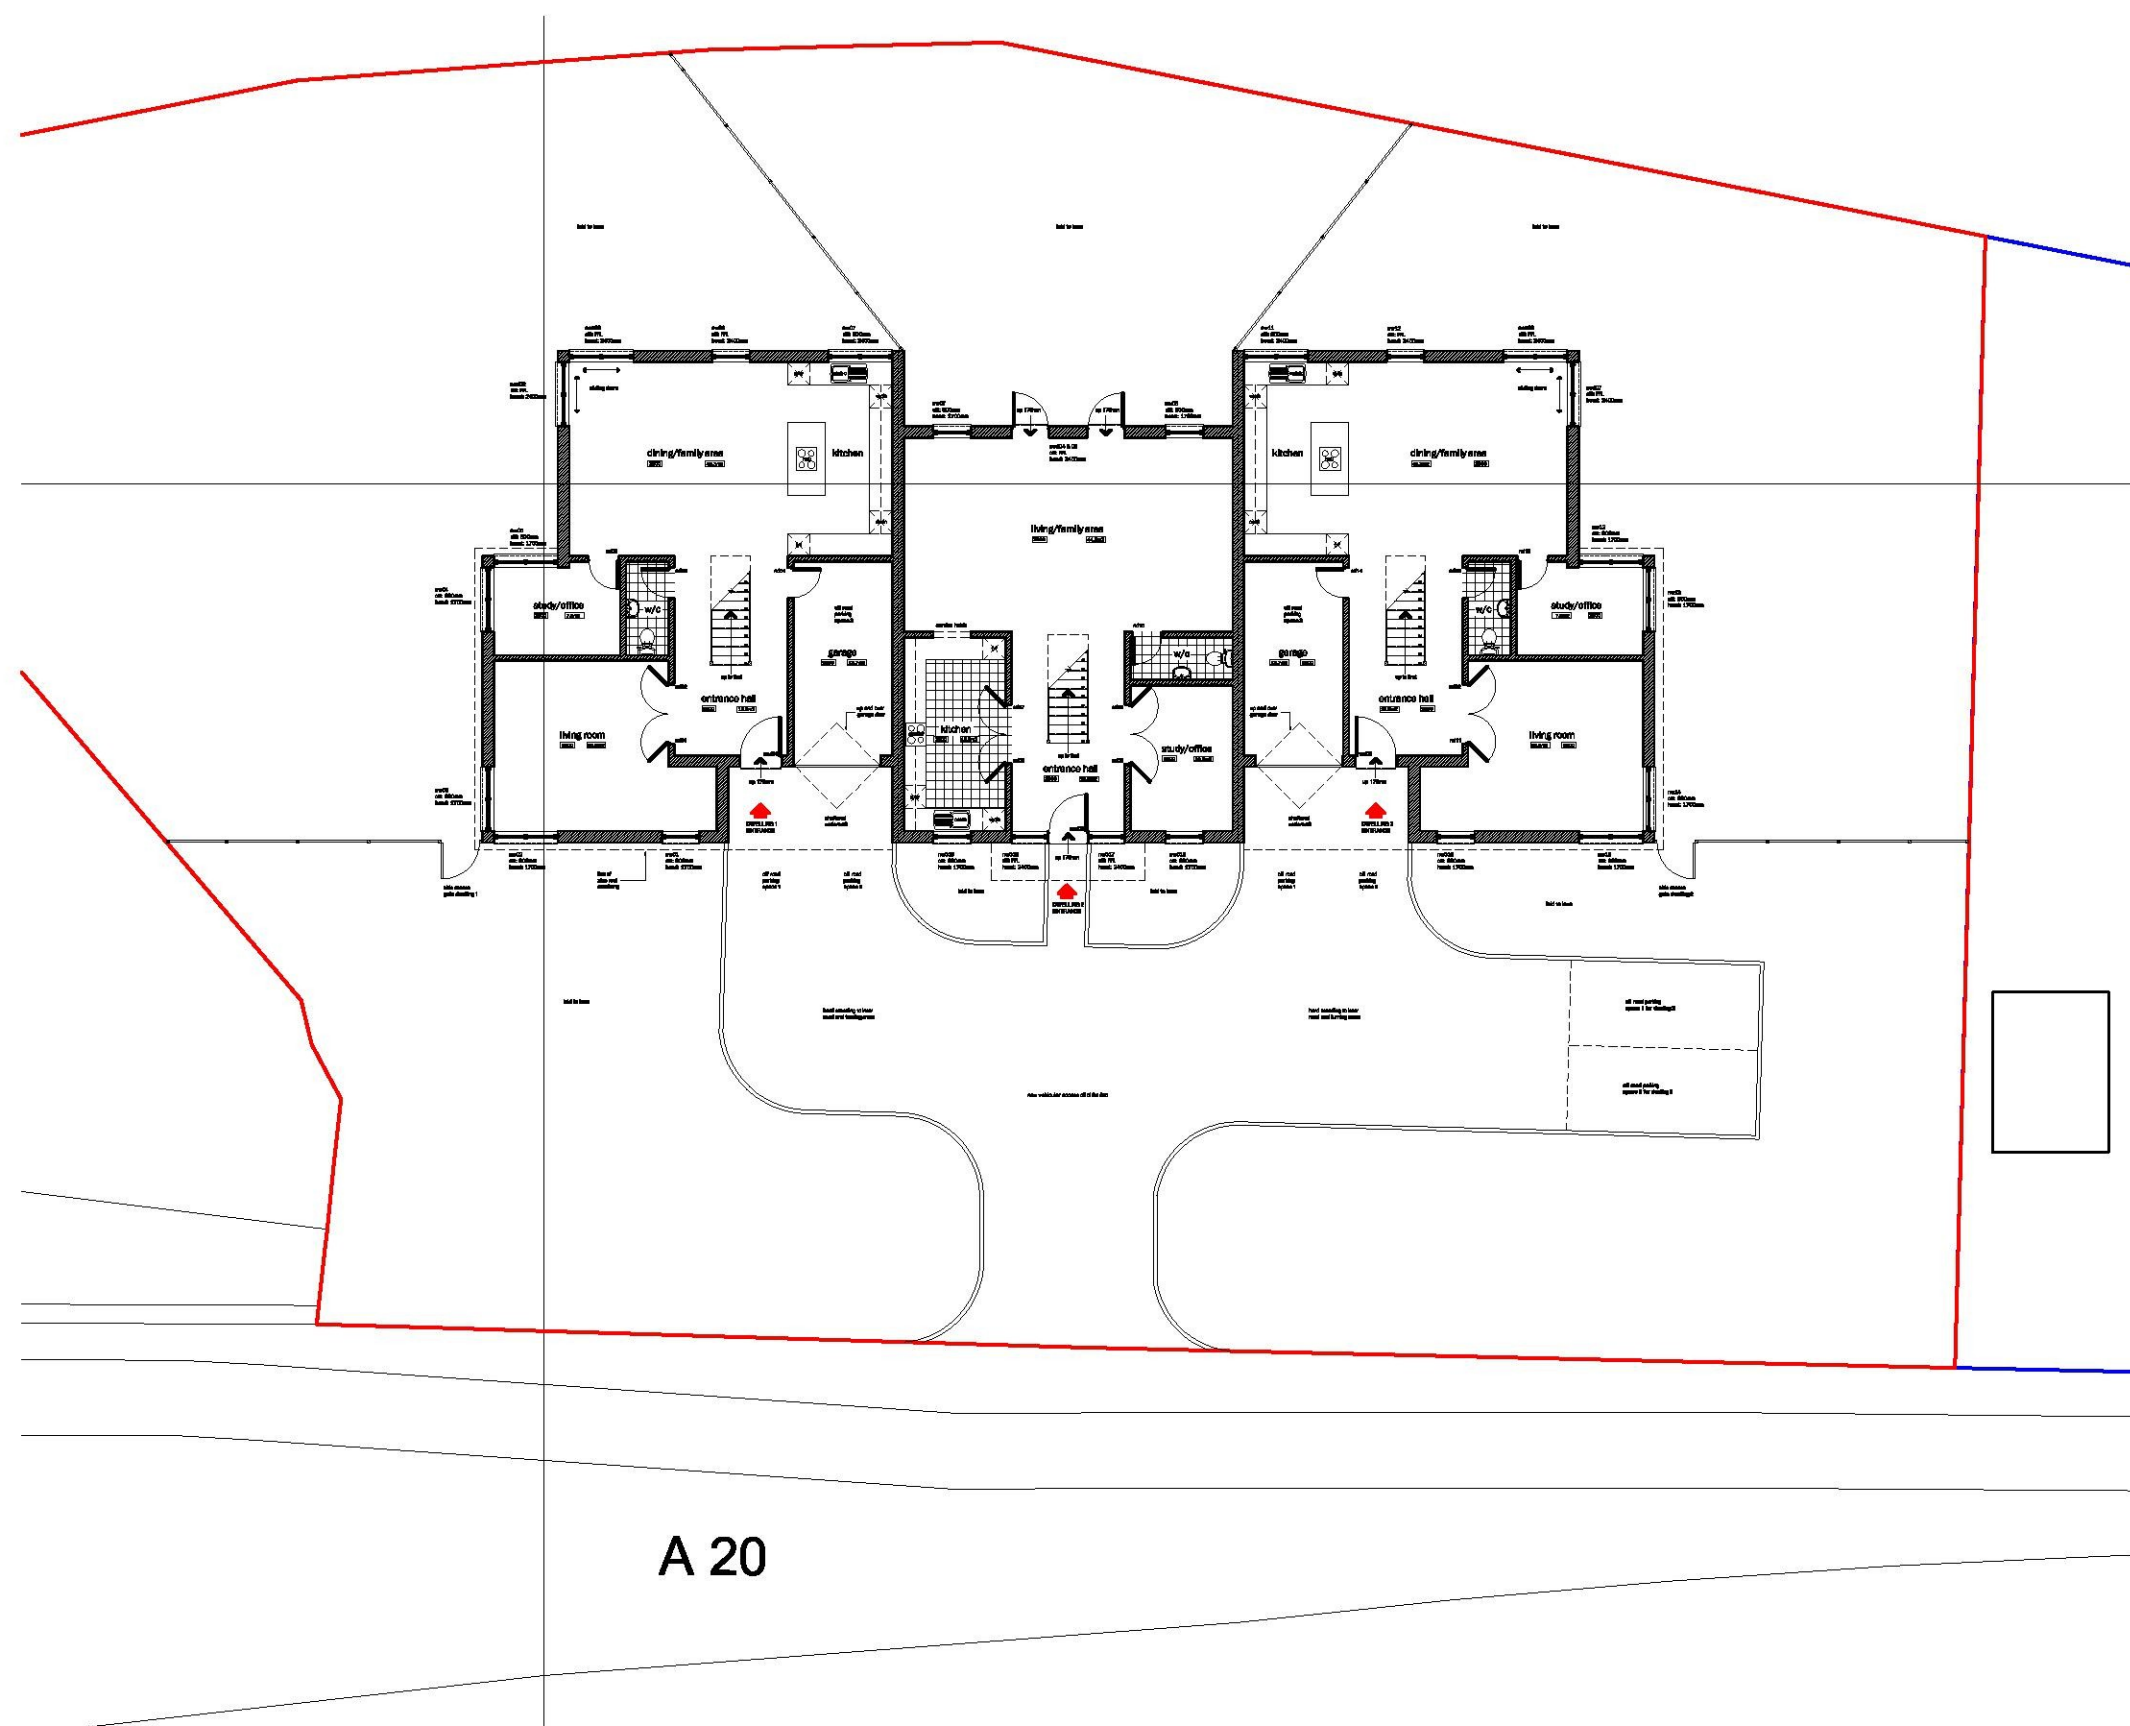

A 20

SITE PLAN

GENERAL NOTES:

This drawing is the property and copyright of XMARC ARCHITECTURE and should not be copied or reproduced without written consent.

Action will be taken against unauthorised use.


All dimensions should be verified and checked on site prior to any work commencing and if required XMARC ARCHITECTURE should be notified of any subsequent discrepancies immediately.

Contractors shall provide their own setting out drawings where deemed necessary.

All structural works are to be detailed, confirmed and approved by a relevant Structural Engineer.

DO NOT SCALE OFF OF THIS DRAWING.

SCALE BAR:

 

SITE AREA:

2,856m² (approx)

NORTH:



CLIENT:

Mr J Bullard

PROJECT DESCRIPTION:

New Build Dwellings

DRAWING STATUS:

Planning Proposal

SITE LOCATION:

Land Adjacent To, 1 Honeywood Cottages,
Hythe, Kent, CT21 4HP

DRAWN BY:

MPF

DRAWING SIZE:

A3

DRAWING TITLE:

Site Plan As Proposed

DRAWING DATE:

December 2016

DRAWING SCALE:

1:200

DRAWING REVISION NOTE:

A: Tree Officer Comments 05.12.2016

DRAWING REVISION:

A

DRAWING NUMBER:

16_03_204