



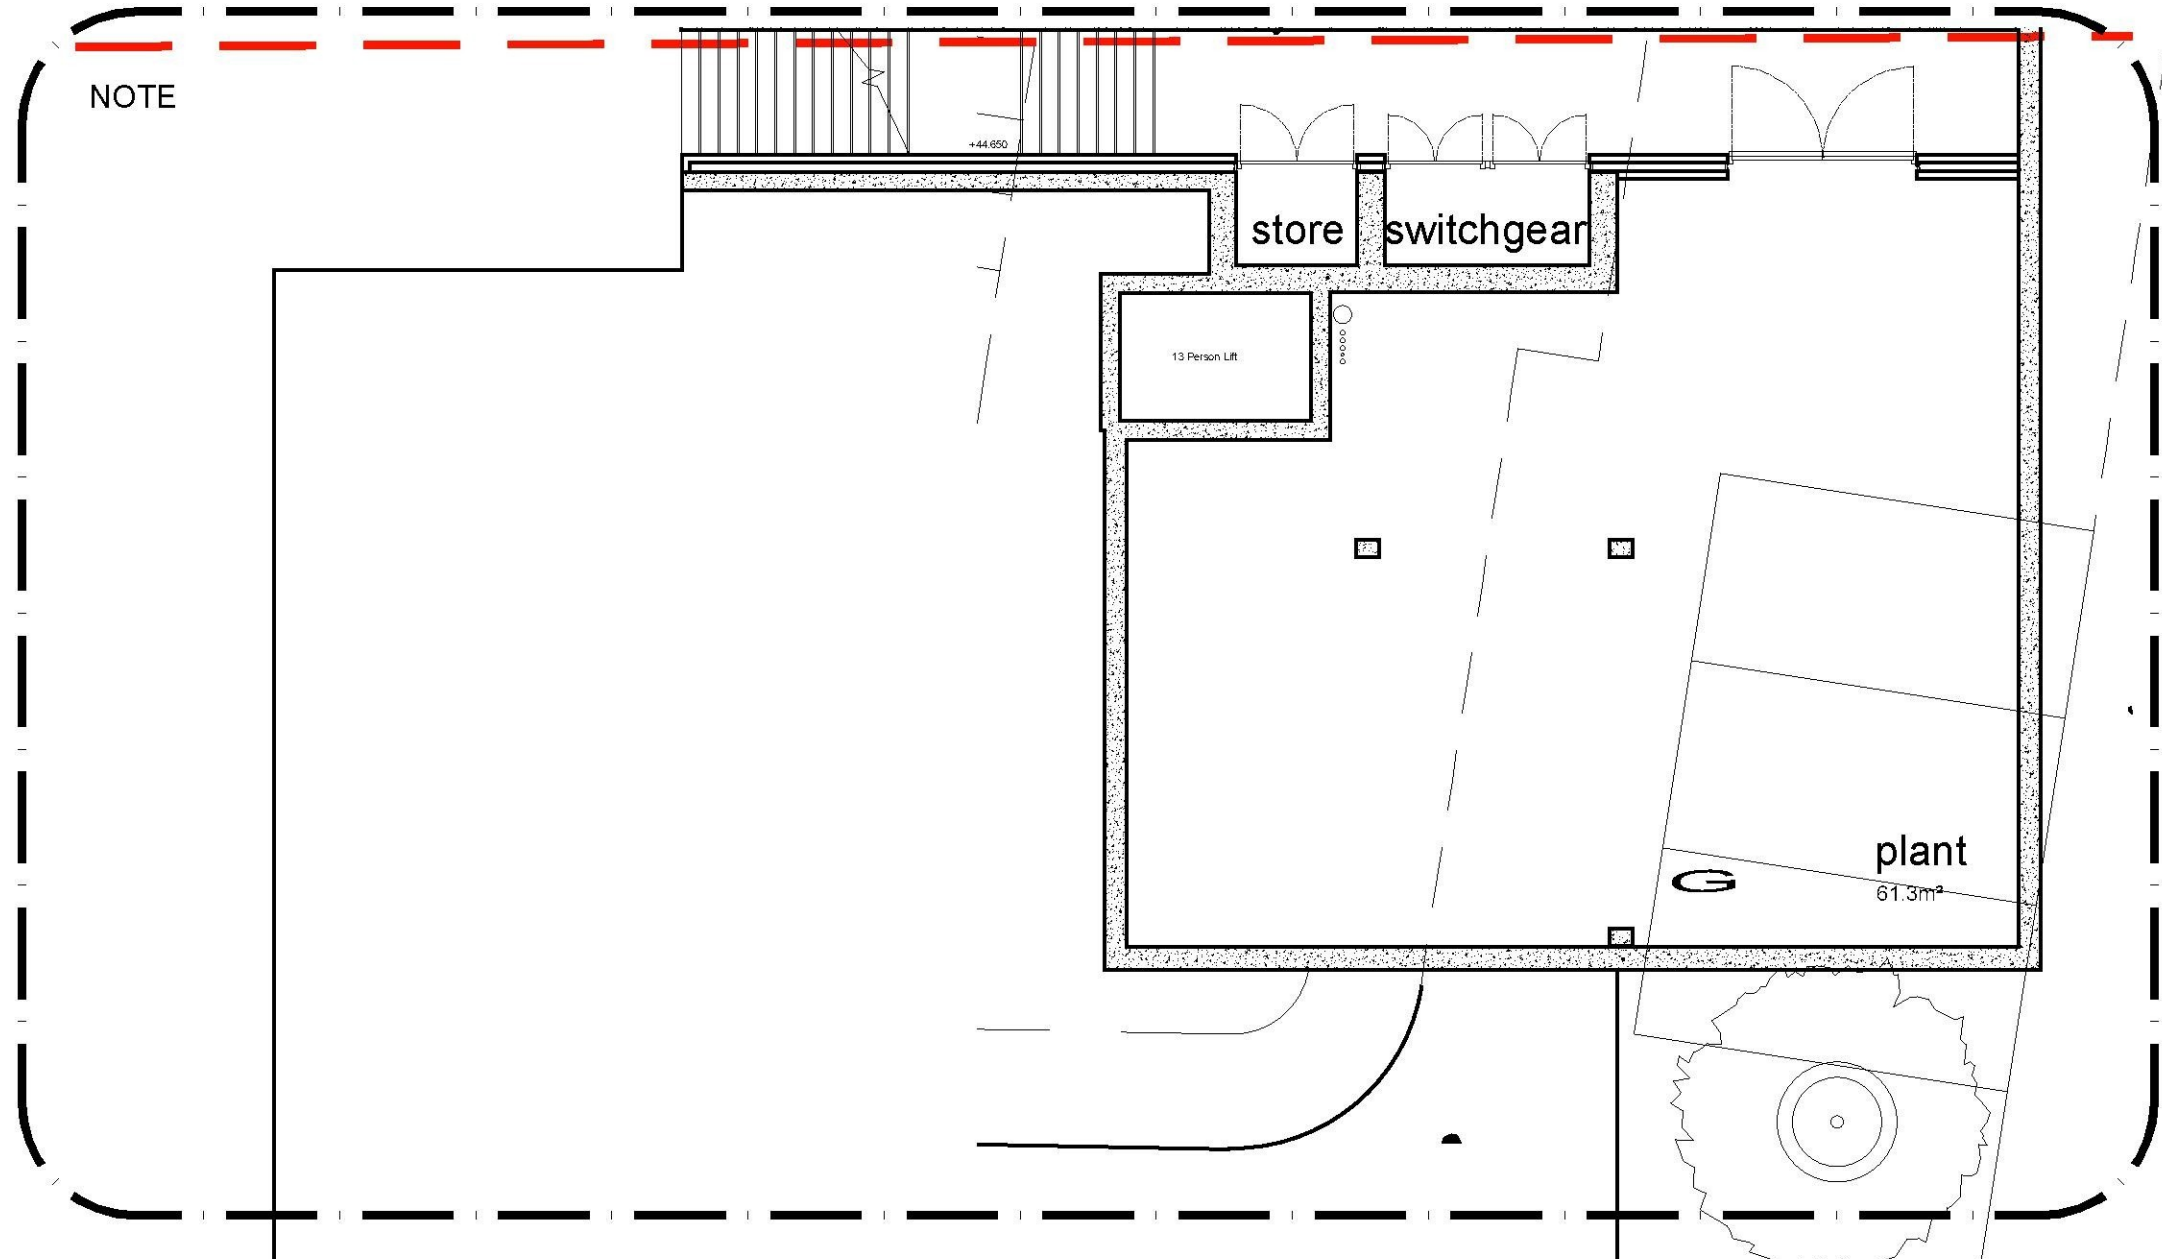

PROPOSED BASEMENT FLOOR PLAN 1:100 @ A1



PROPOSED GROUND FLOOR PLAN 1:100 @ A1

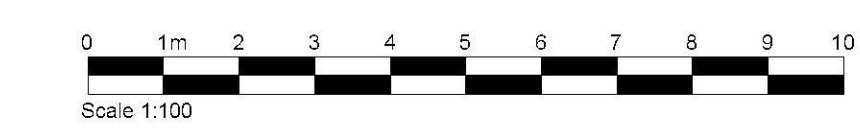

This drawing is the copyright of **guy hollaway** architects and should not be copied reproduced without written consent. All Rights Reserved.
All dimensions are to be checked on site prior to fabrication and the Architect should be notified of any discrepancy.

Revisions		March 2014
A	Planning Application Drawings	08.04.14
B	Eastern lounge set back to increase gap between existing and proposed buildings	13.01.15
C	Entrance layout amended to reflect elevation alteration	17.02.15
D	Amended to reflect construction information	18.05.15
E	Basement Plan included	15.09.15
F	Lounge extended and elevations amended	15.09.15
G	Window adjustments and room configuration, ensuite size and wall type	15.09.15
H		

Project

Reserved Matters Application
Westbrook House Nursing Home, Folkestone

Client

Opus Care Ltd, 5 Fitzroy Square, London, W1T 5HH

Title

Proposed Ground Floor Plan & Basement Plan

Scale

1:100@A1

Date

13.01.15

Drawn

AB

Check

AB

Revision

H

guy hollaway

architects

London | Phoenix Yard | 43 Kings Cross Road | London | WC1X 9LW
T +44 (0)20 7339 4588 F +44 (0)20 7841 7575 E london@guyhollaway.co.uk W www.guyhollaway.co.uk

Kent | The Tramway Stables | Romford Road | Hythe | Kent | CT21 5BG
T +44 (0)1303 260515 F +44 (0)1303 388214 E kent@guyhollaway.co.uk W www.guyhollaway.co.uk

Drawing Number

13.062.02