



POSTLING LODGE

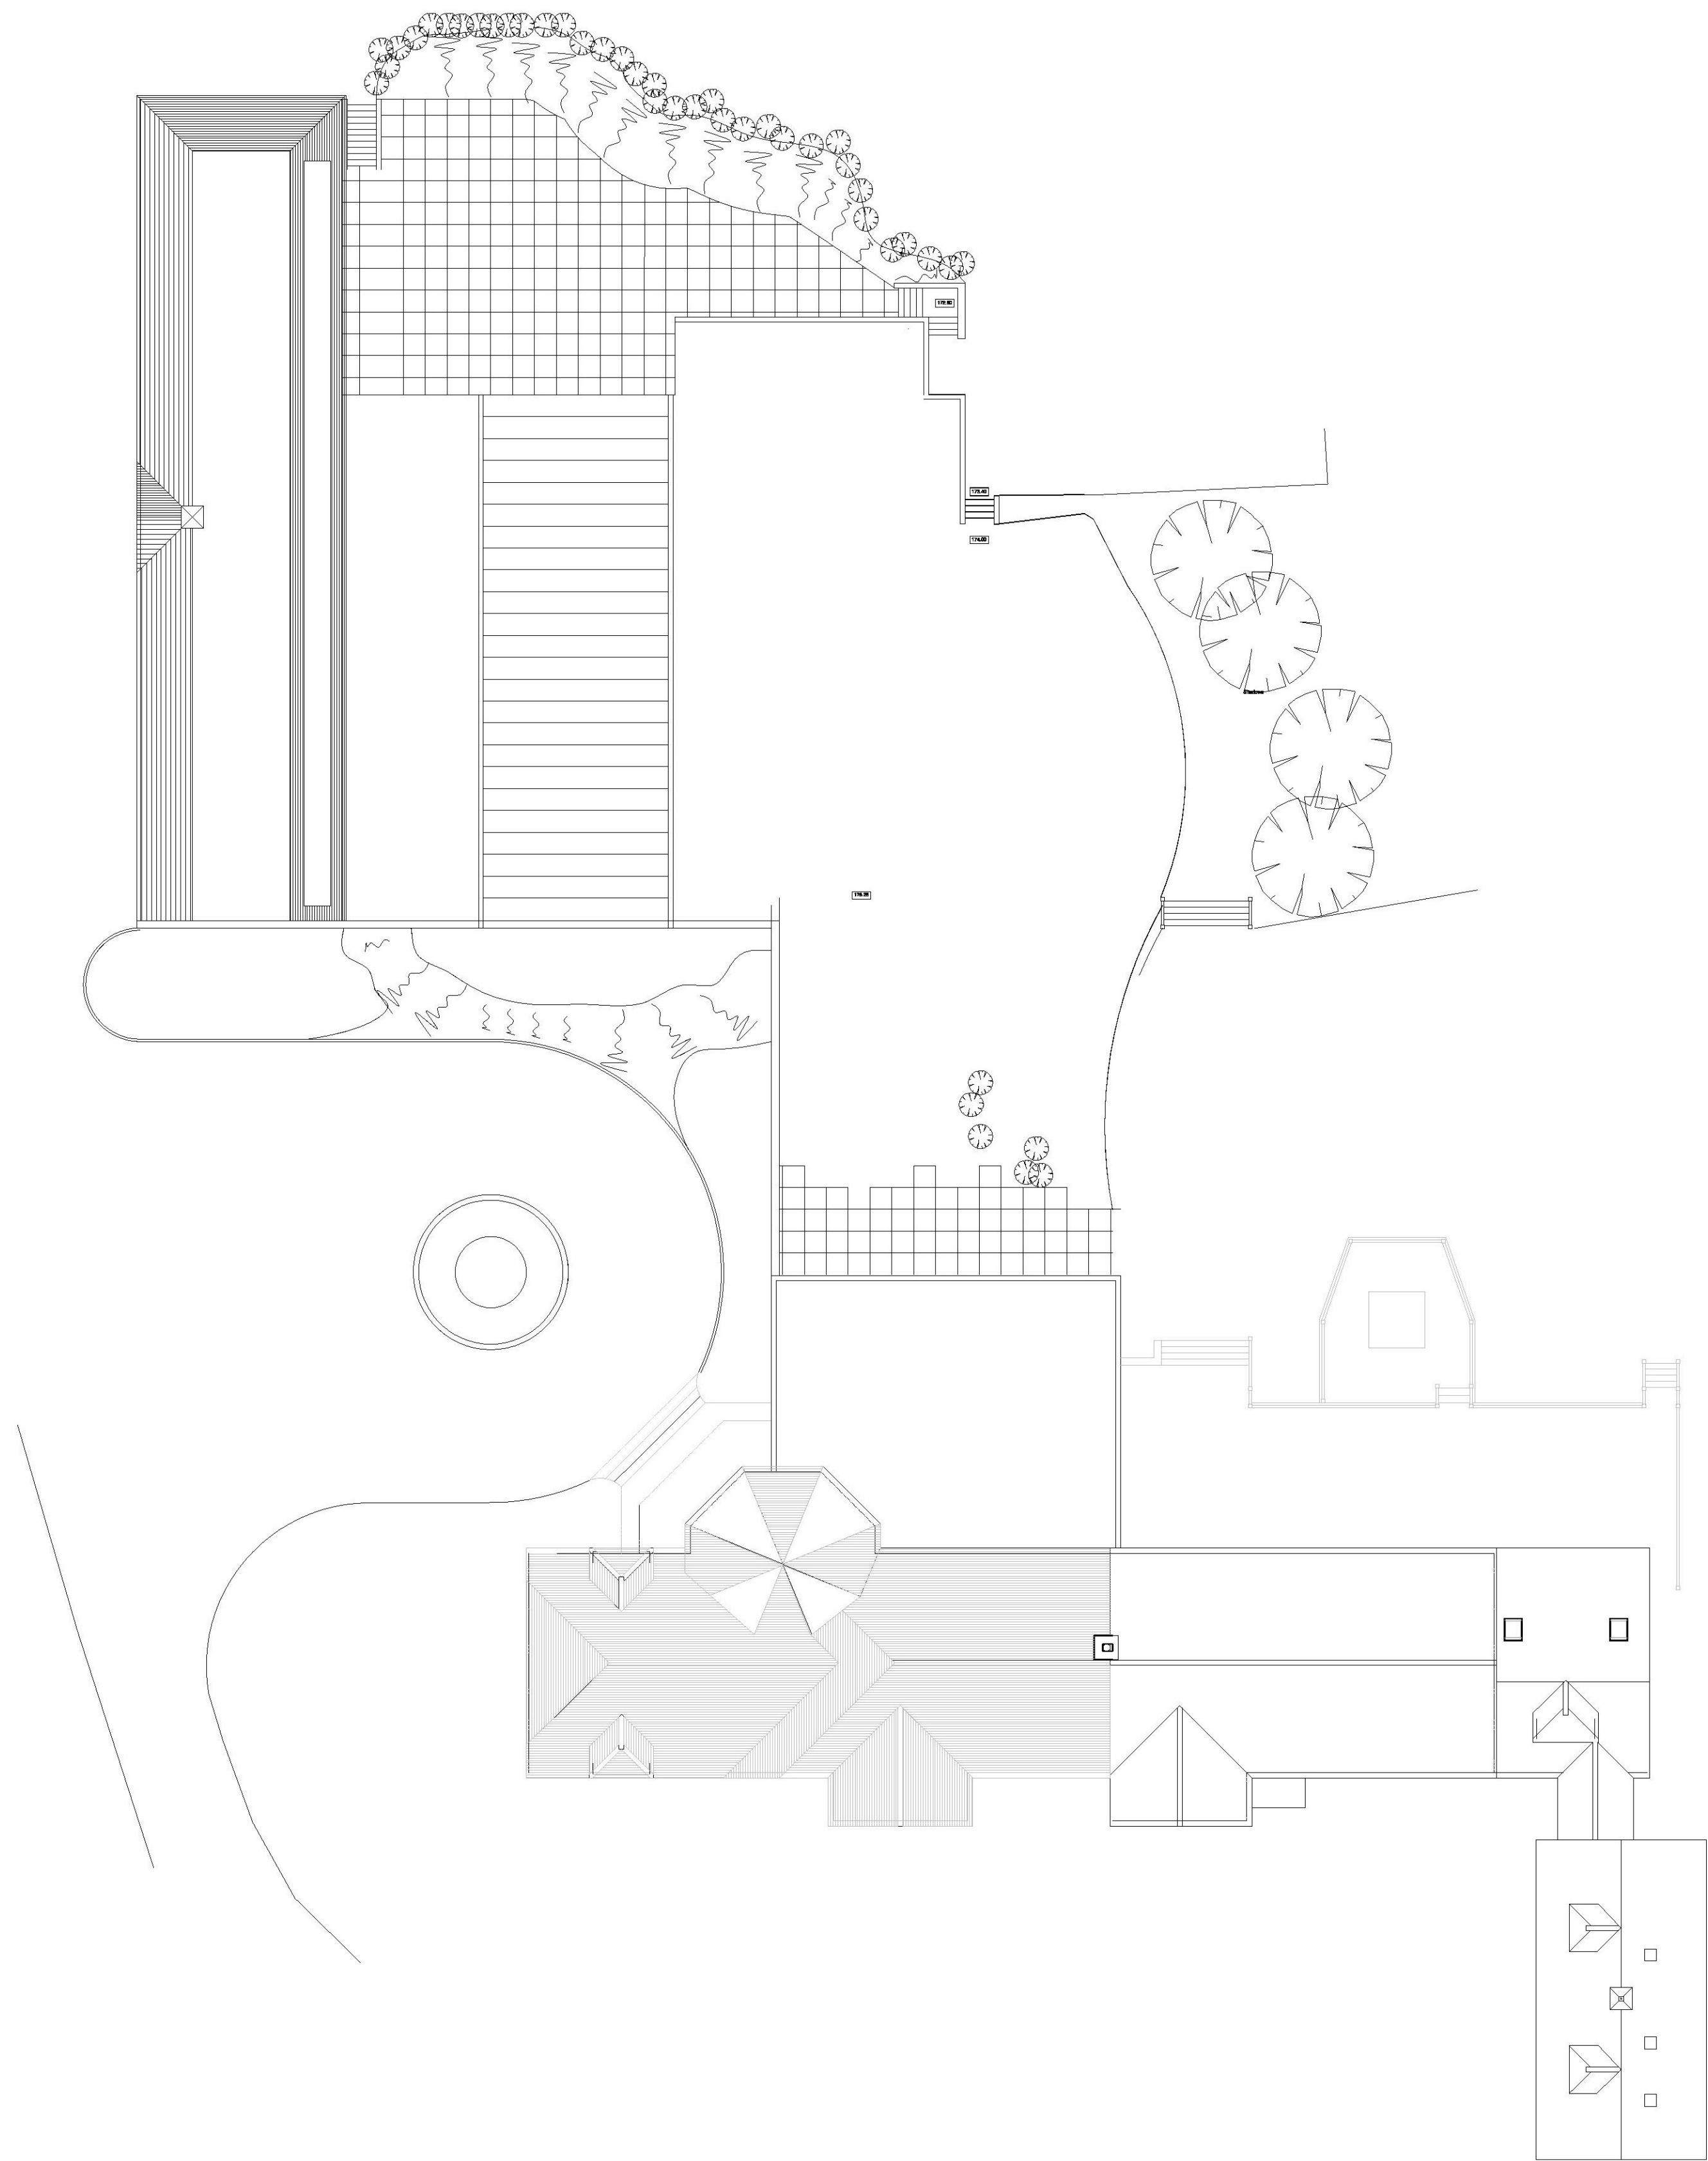

APPROVED ROOF PLAN Y15/0948/SH

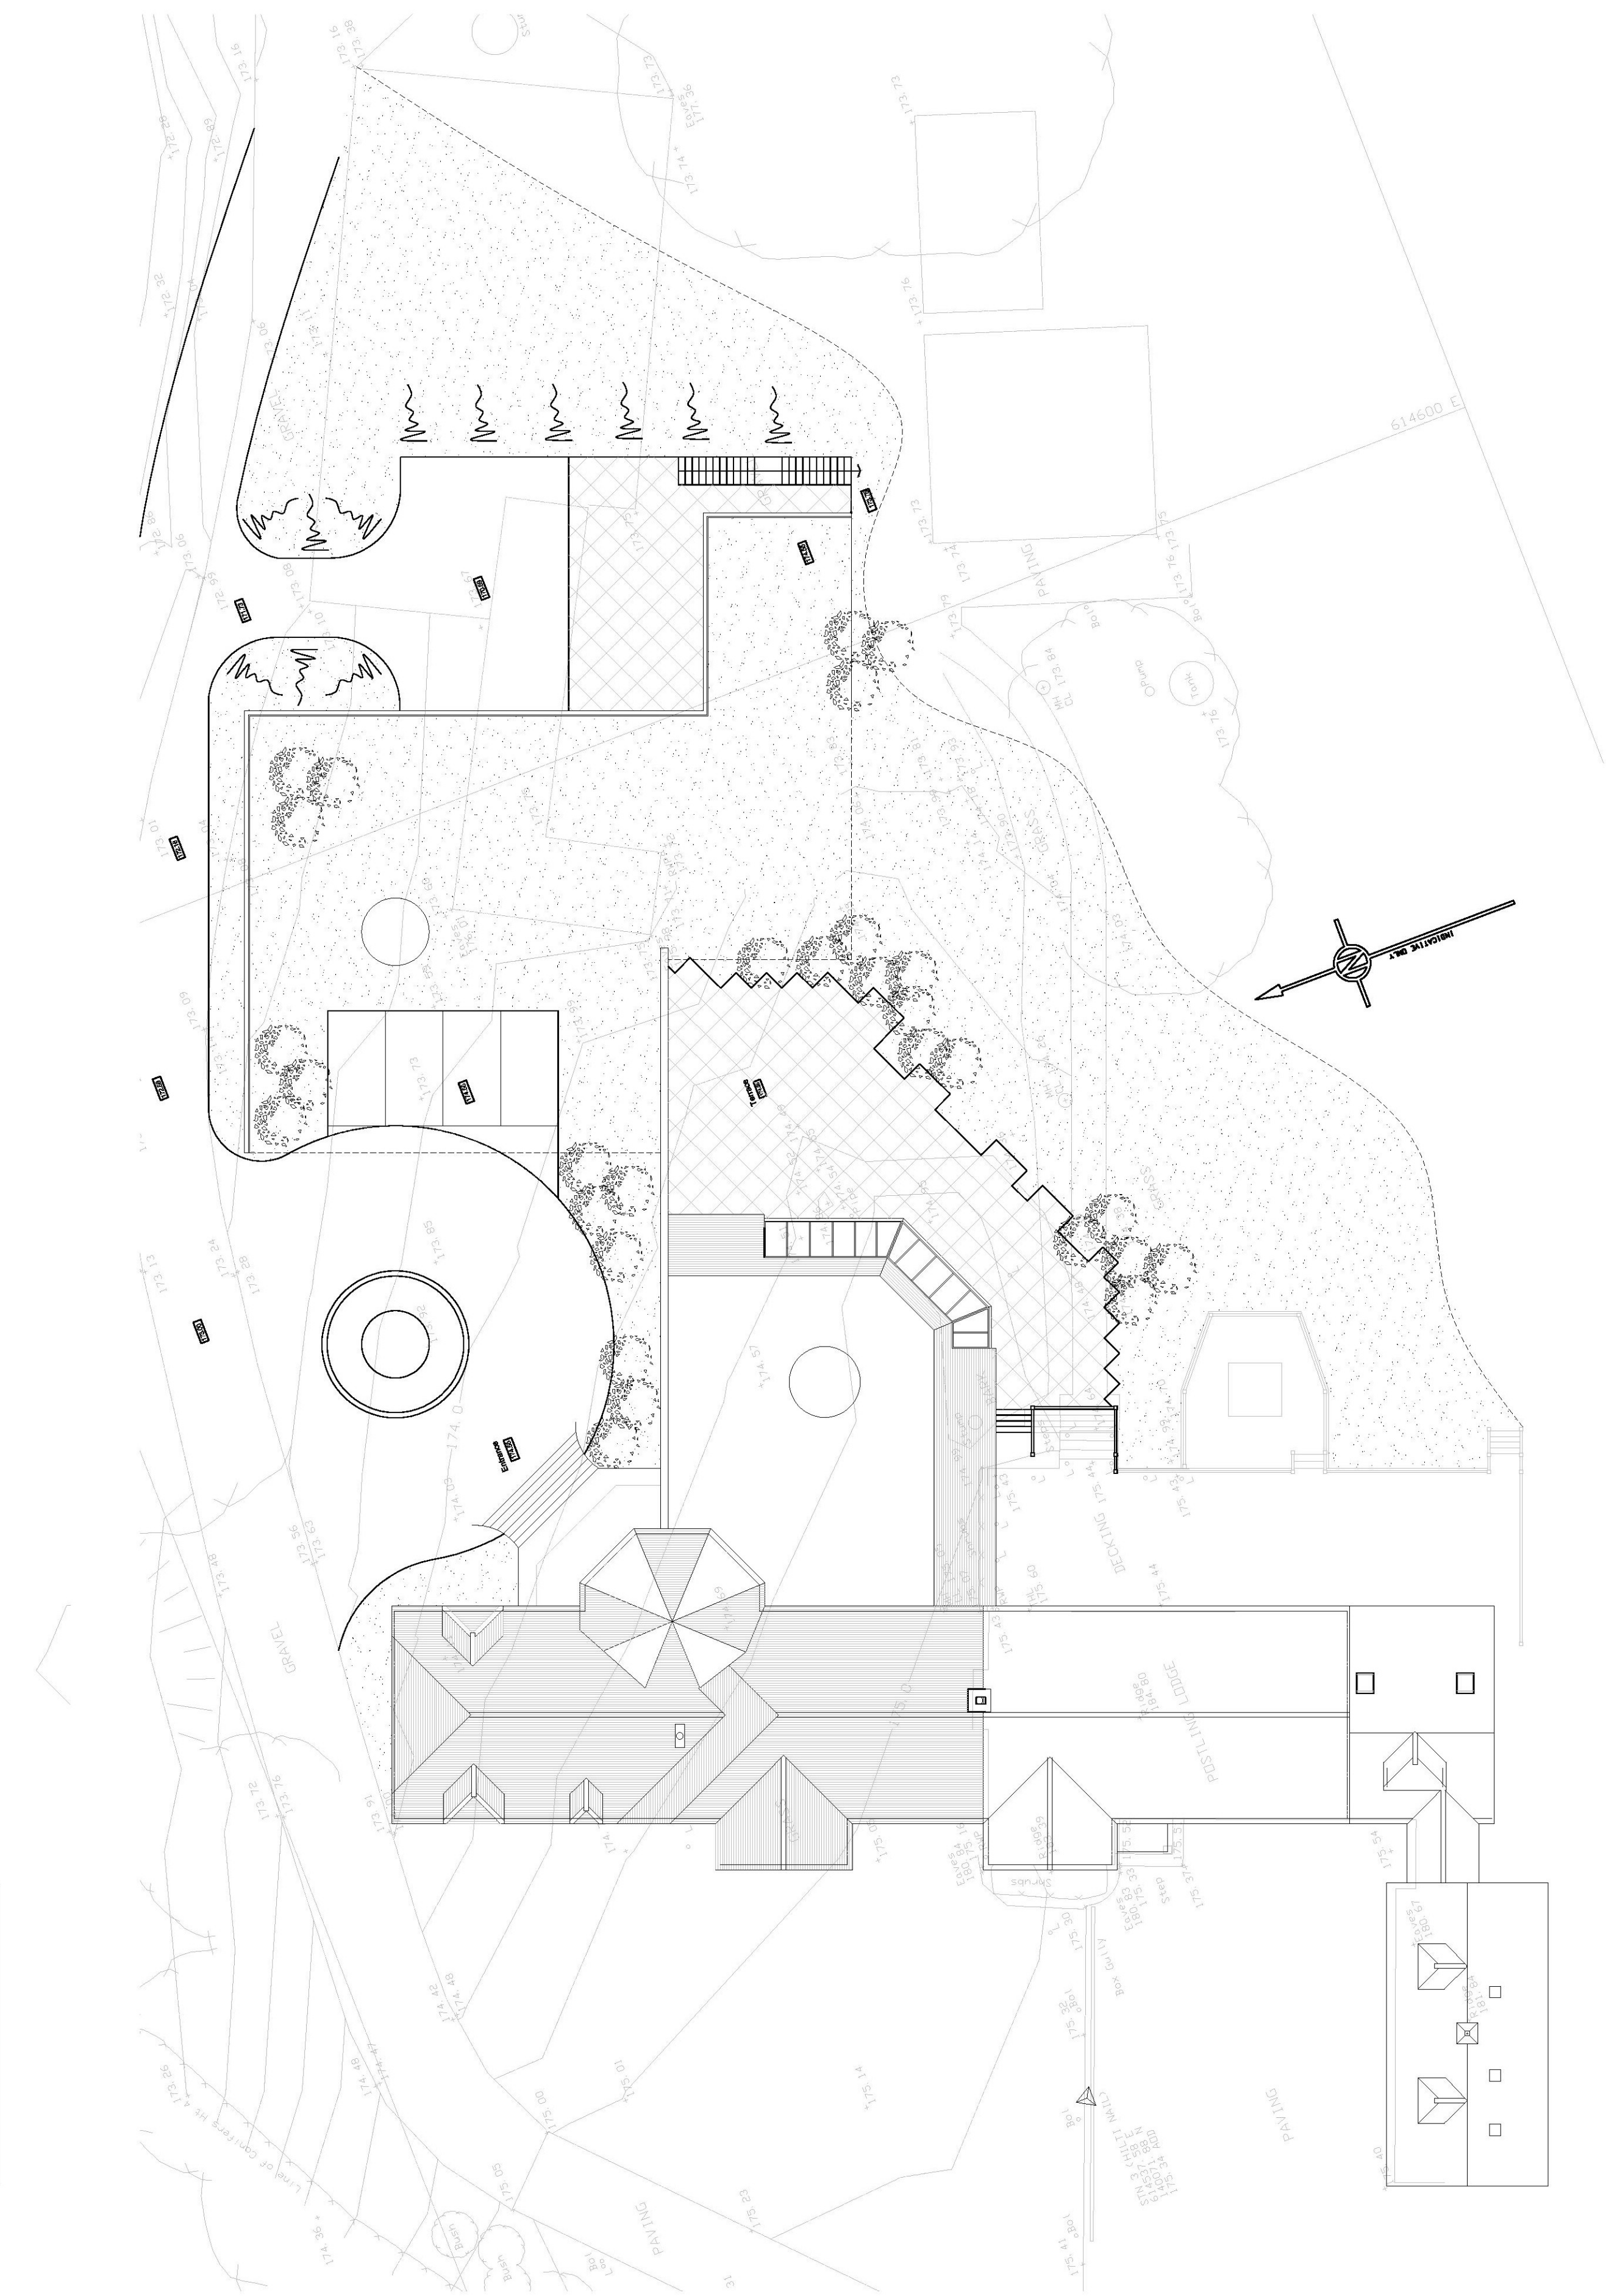

PROPOSED ROOF PLAN

REV	DESCRIPTION	DATE
PLANNING		
 The Oast, Church Farm, Ullcombe Hill, Ullcombe, Maidstone, Kent ME17 1DN tel: 01622 829314 fax: 01622 844464 info@eparchitects.co.uk www.eparchitects.co.uk		
CLIENT Mr P Waddell		
PROJECT Postling Lodge Swimming Pool Extension		
DRAWING Proposed Plans Roof Plan		
DATE	December 2016	DRAWN EPA
SCALE	1:200@ A1	CHECKED
DRAWING NO. 1526.P.507		REV