


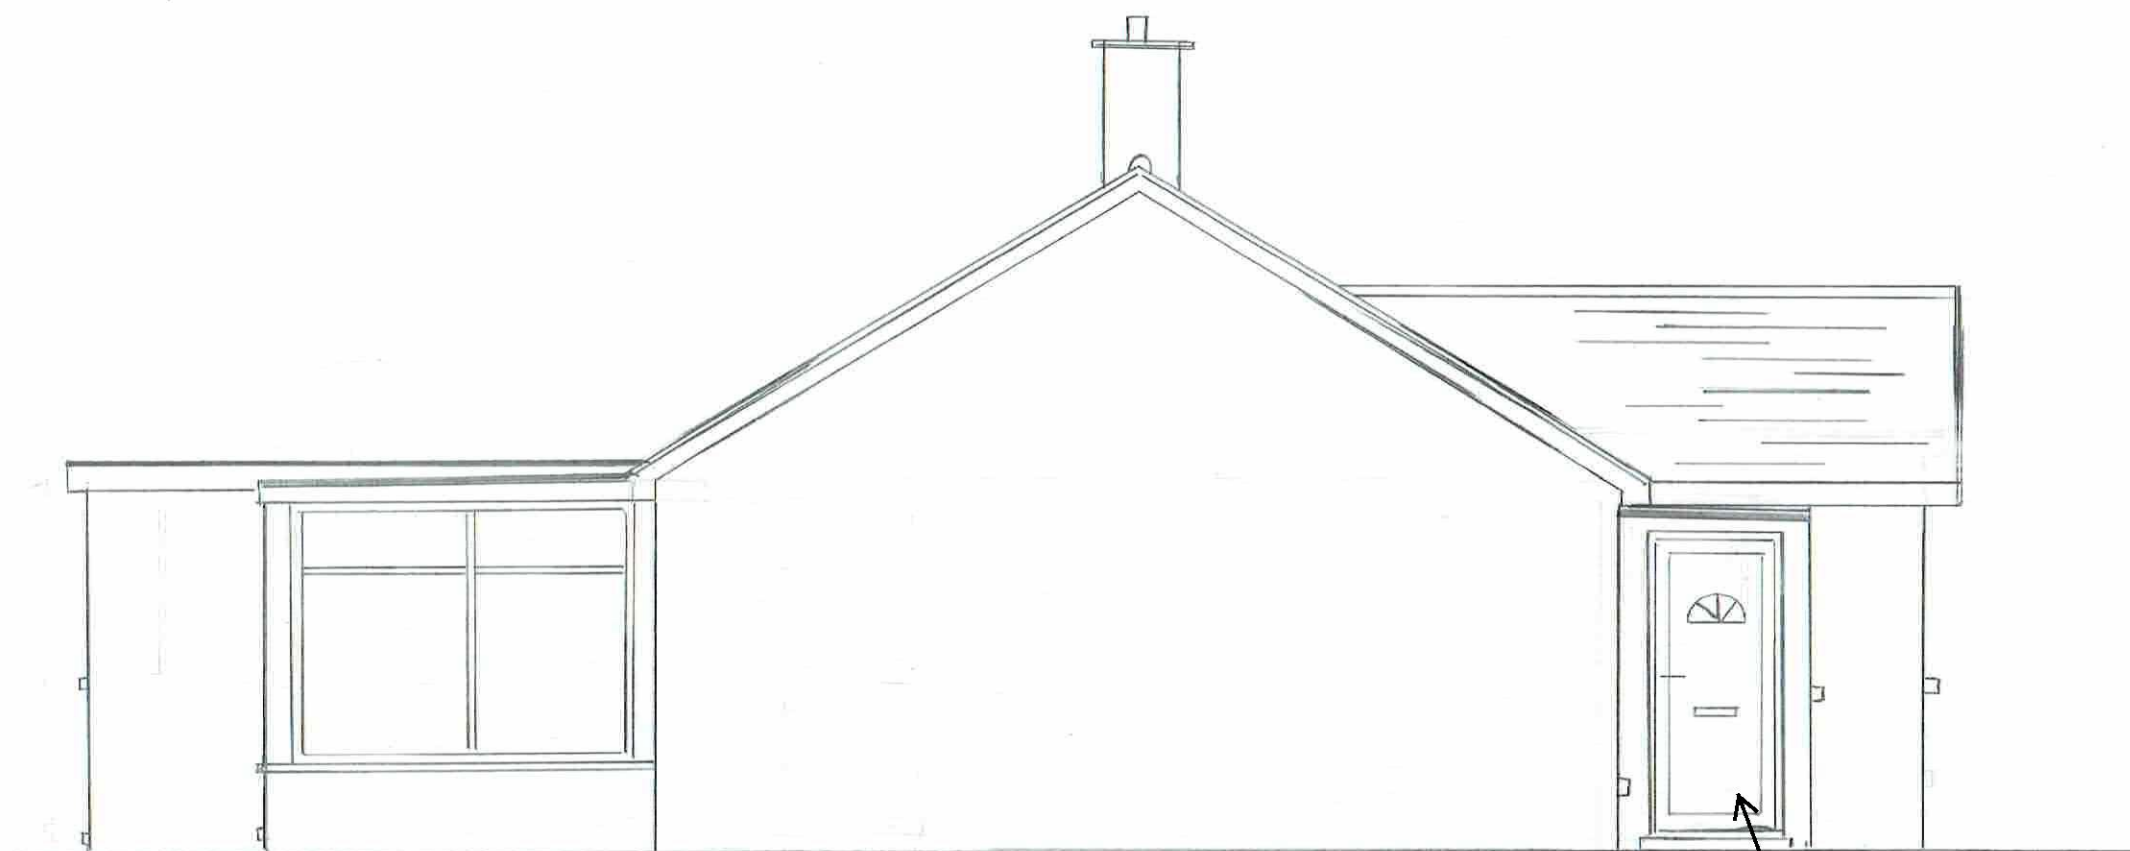

Existing Porch

SCALE BAR



REMOVAL OF FRONT PORCH AND ERECTION
OF REPLACEMENT EXTENSION AT 17
TOURNEY CLOSE, LYMPNE

EXISTING WEST ELEVATION

DRAWING NUMBER: CB-007

SCALE 1:50 @ A3

DATE: 21-12-16

DRAWN BY:
CHRIS BRIAN
CB PLANNING
07810 432 681