






Existing Front Elevation

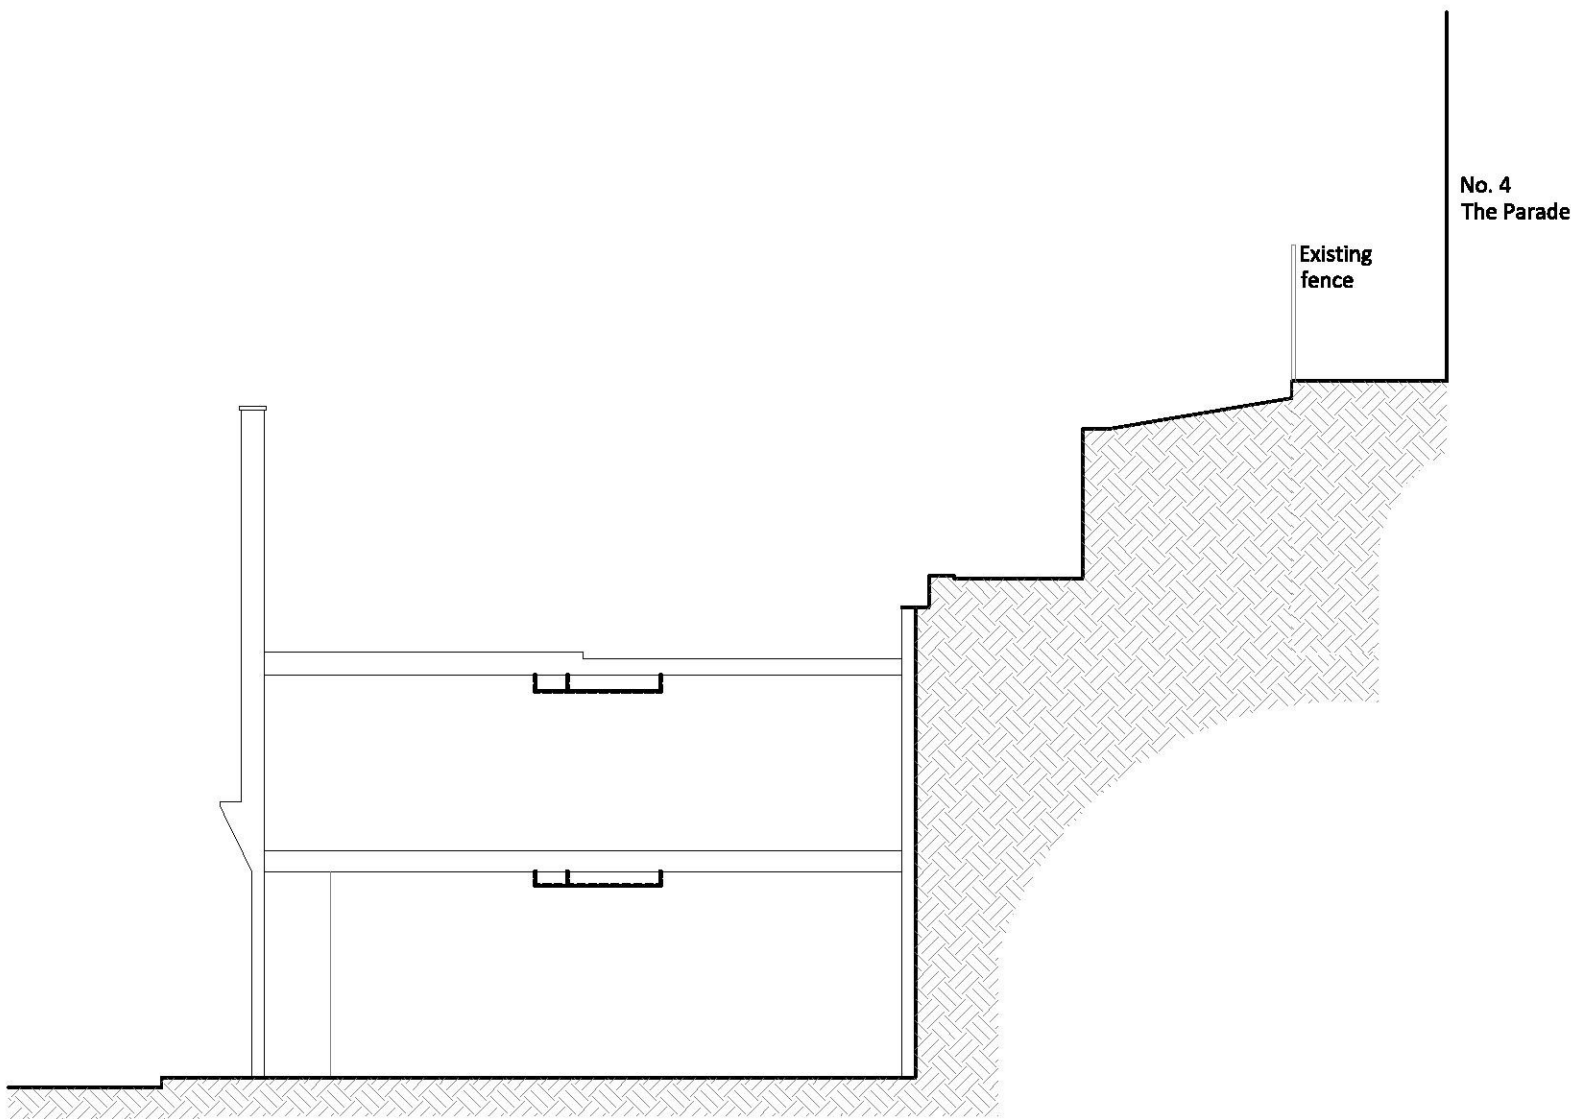


Existing Site Section

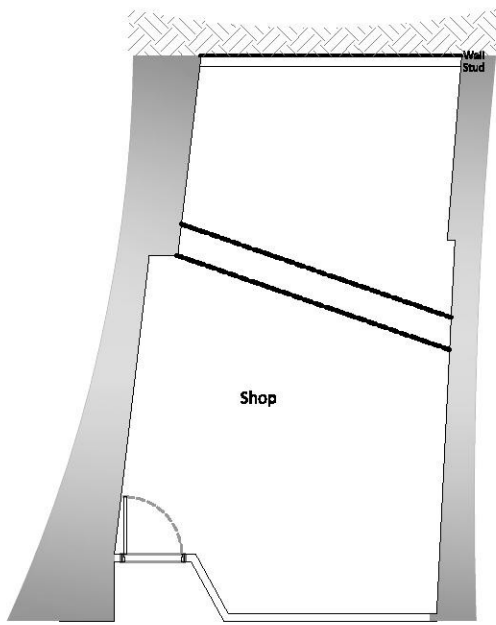


Existing Ground Floor Plan

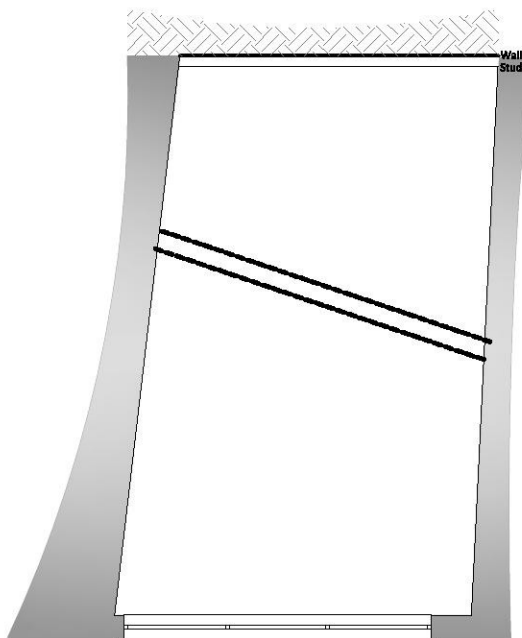

Existing First Floor Plan

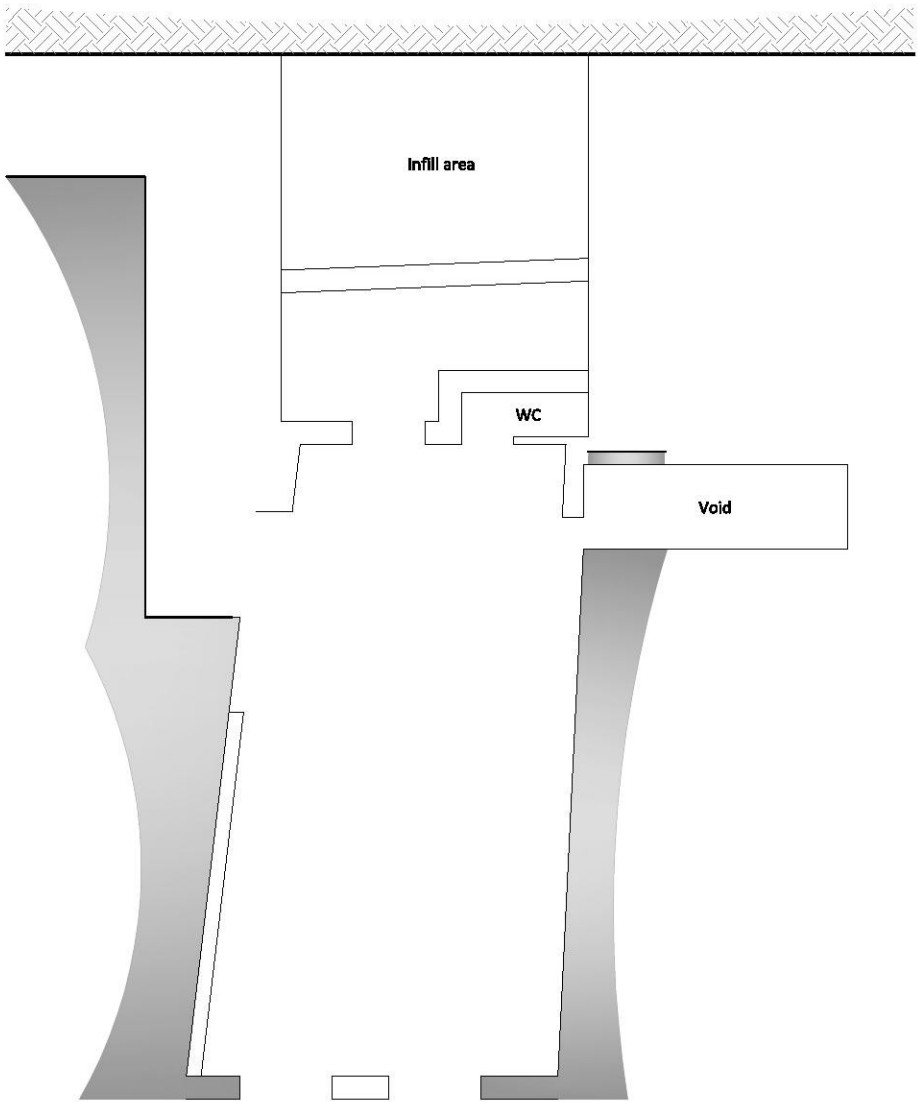

Existing Second Floor Plan

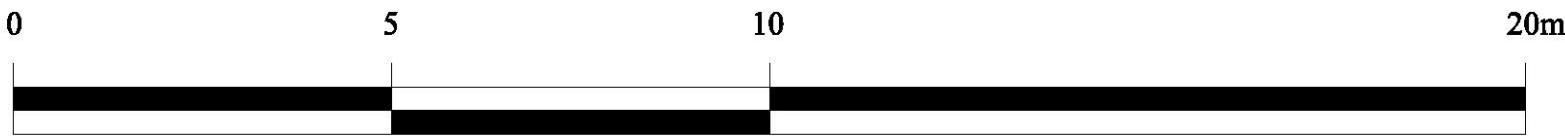

1:100 Scale Bar @ A1

Notes:
Do not scale.
Report all errors, omissions and discrepancies.
Verify all dimensions on site before commencing any work or preparing specialist drawings.
All materials, components and workmanship are to comply with the relevant British Standards, Codes of Practice and appropriate manufacturers recommendations.
This drawing and design are copyright of Martello Building Consultancy.

Client:

MJK Developments
Centre of Peace
The Old High Street
Folkestone
Kent

Drawing title: Existing Plans and Elevations			
Date: November 2016	Scale: 1:100 @ A1	Revision: -	Drawing Number: 2476 - 02

Rev.	Date.	Description.
Studio 9 2 South Street Folkestone Kent CT20 1RW info@martellobc.co.uk  Architecture · Surveying · Cost Consultants		