




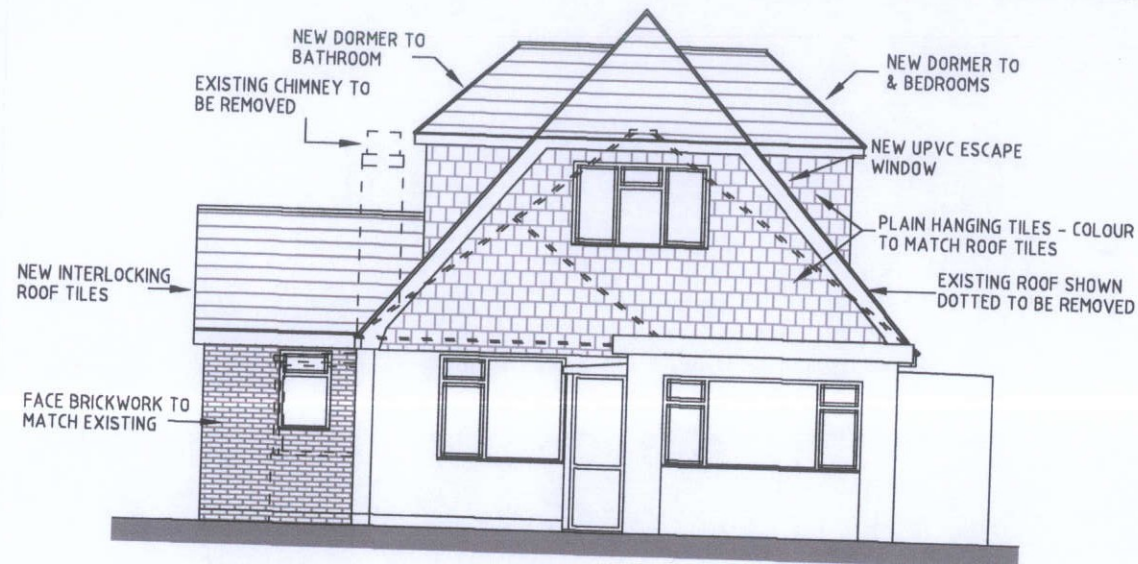


FRONT ELEVATION (proposed)

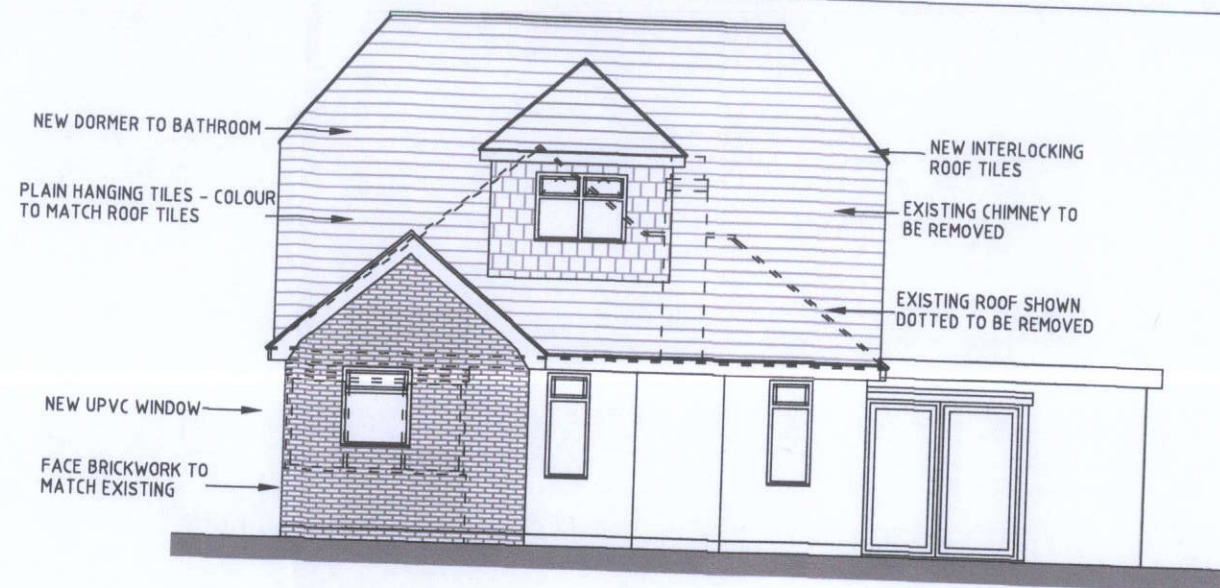

SIDE ELEVATION (proposed)

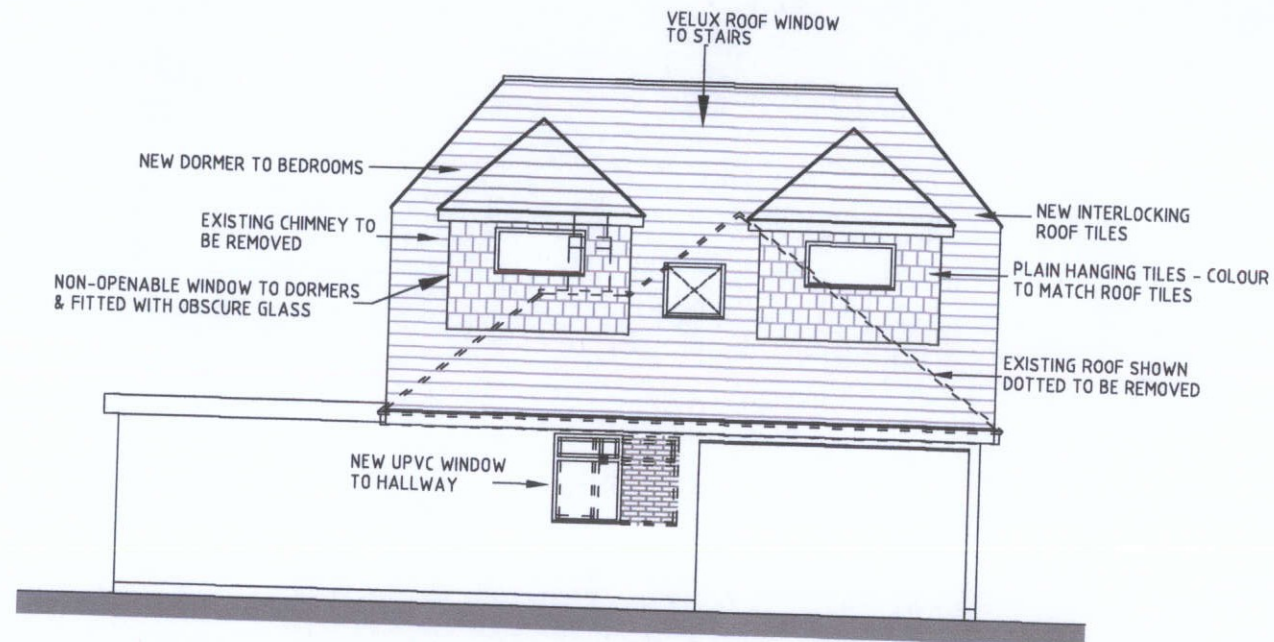

SIDE ELEVATION (proposed)

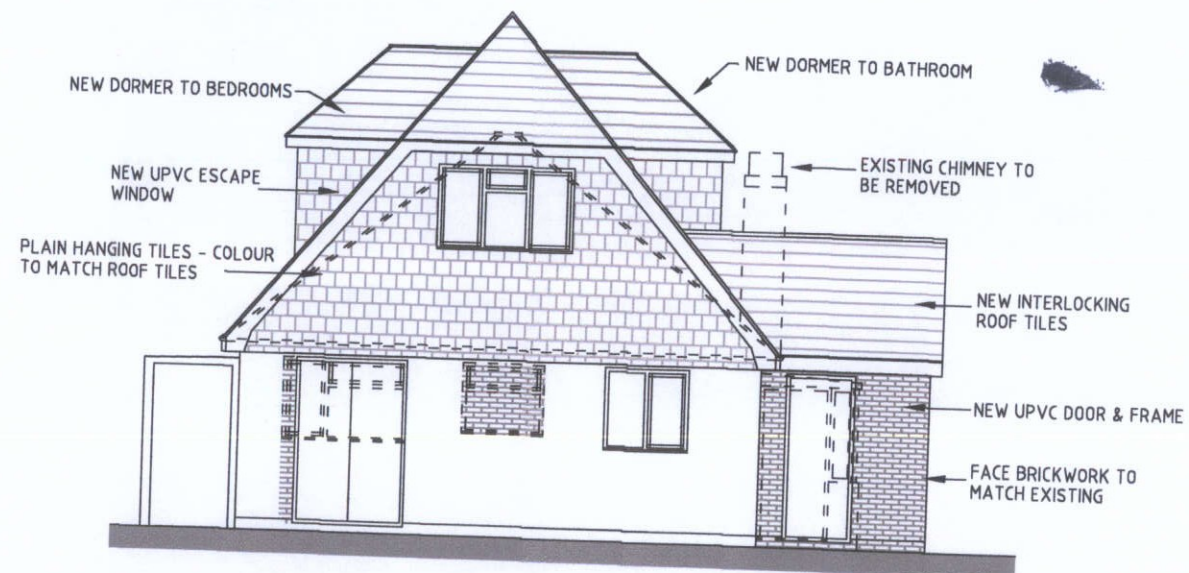


REAR ELEVATION (proposed)

Corporate Room

11 JAN 2017

G 09.01.17 PITCH TO DORMER ROOFS CHANGED
 F 08.01.17 DRAWING UPDATED FOR PLANNING
 E 28.11.16 PLAN CHANGED FOLLOWING DISCUSSION WITH CLIENT
 D 25.11.16 ELEVATIONS CHANGED FOLLOWING DISCUSSION WITH CLIENT
 C 08.11.16 ELEVATIONS CHANGED - EAVES LOWERED - DORMER ADDED
 B 06.09.16 DRAWING UPDATED FOR PLANNING
 A 11.07.16 ELEVATIONS CHANGED TO CLIENTS REQUIREMENTS

Revision

 

Nigel Seymour
 Design Services
 Tel: 01797 363558

Title PROPOSED LOFT CONVERSION 25 HARDY ROAD GREATSTONE NEW ROMNEY KENT	Client Ms. J ELLIS 25 HARDY ROAD GREATSTONE NEW ROMNEY KENT
Type of Drawing PROPOSED ELEVATIONS	Drawn By NS
Date JUNE 2016	Scale 1:100 (Print @ A3)
Drawing No 16015/B/05	Revision G