




GENERAL:
This drawing is for the purposes of gaining Building Regulations and or Planning Permission only.
Do not scale from this drawing.
All dimensions are to be checked on site prior to commencement of work.

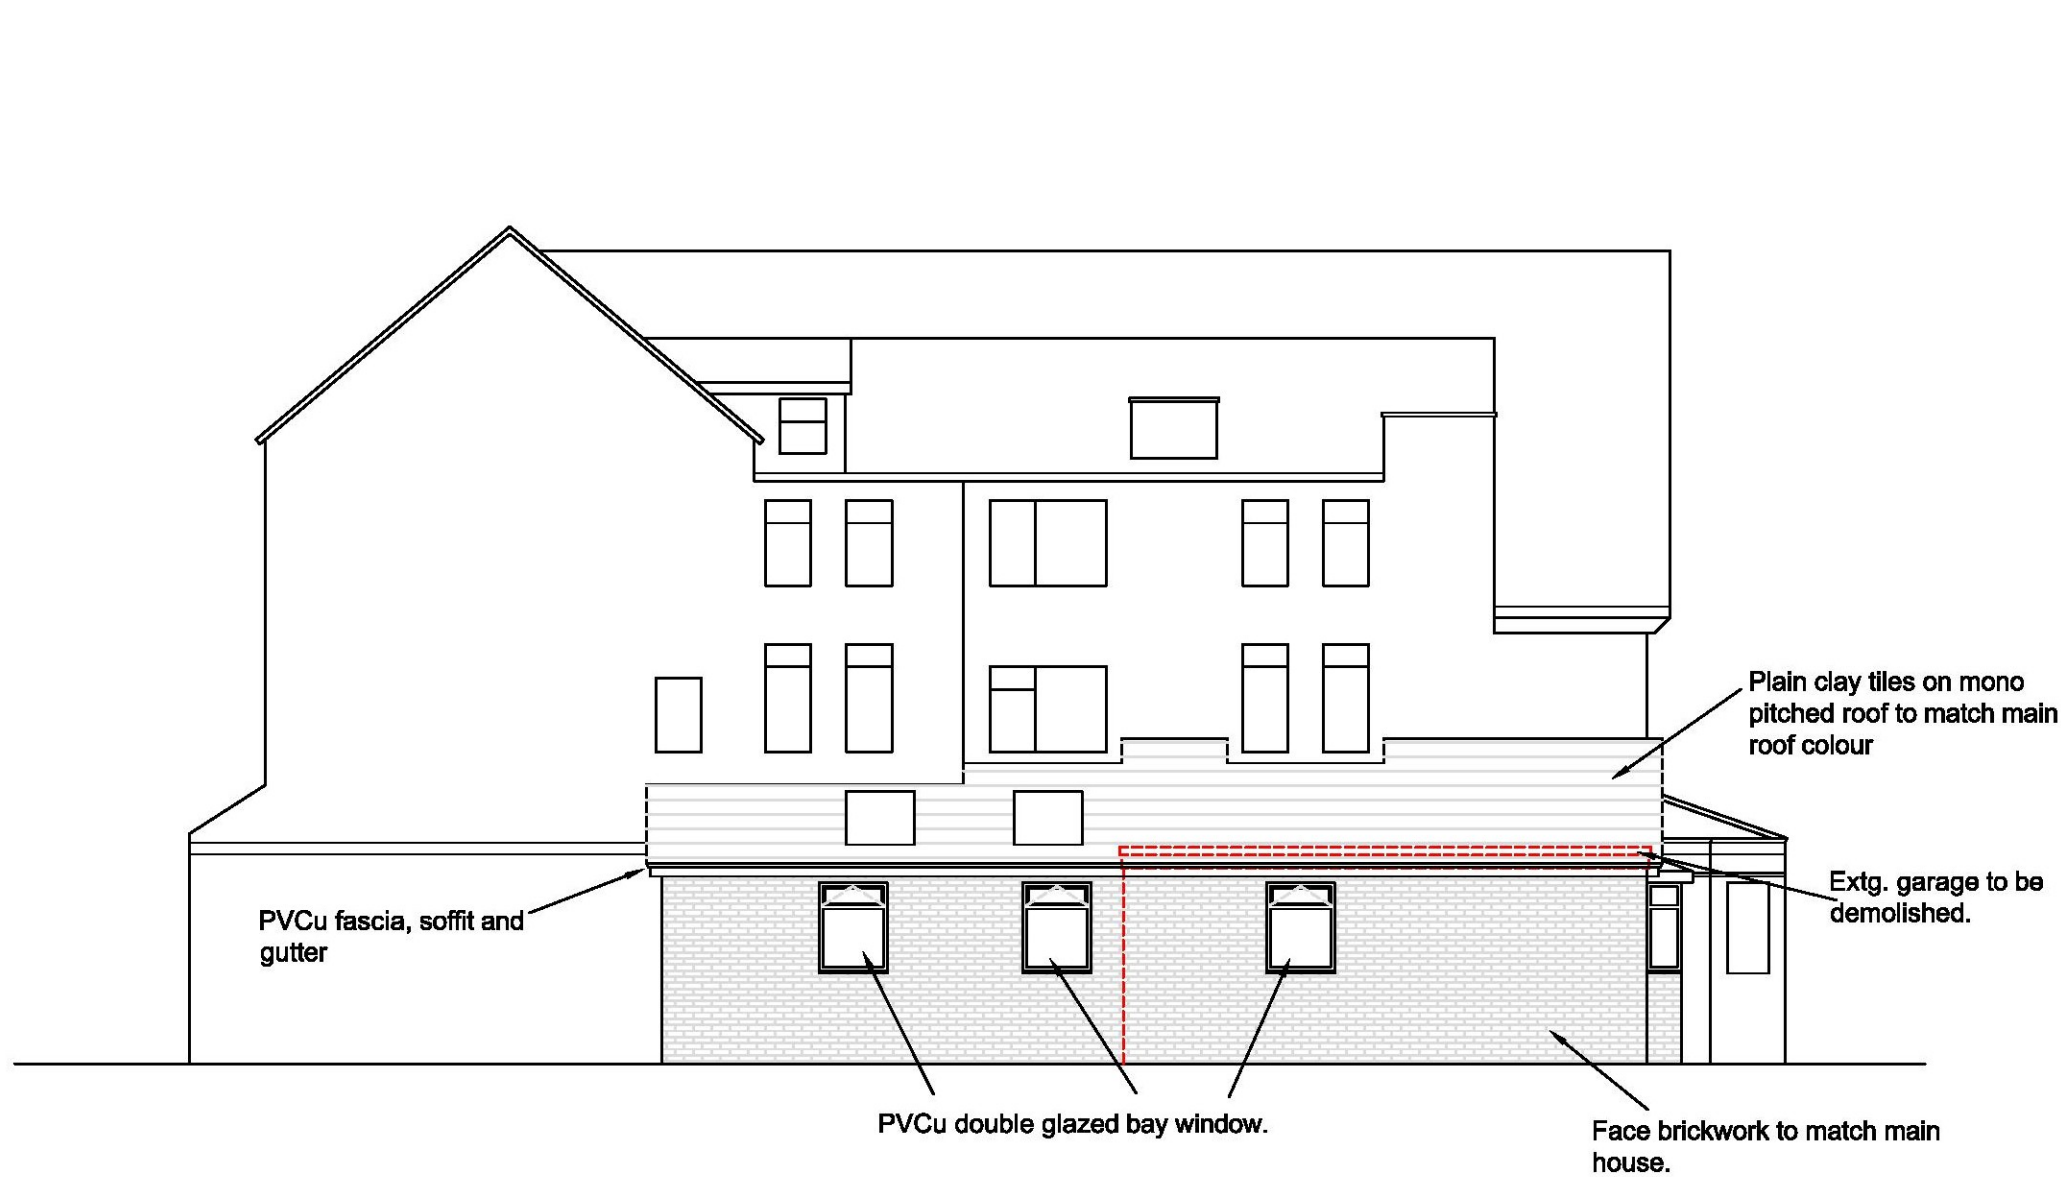


PROPOSED NORTH ELEVATION

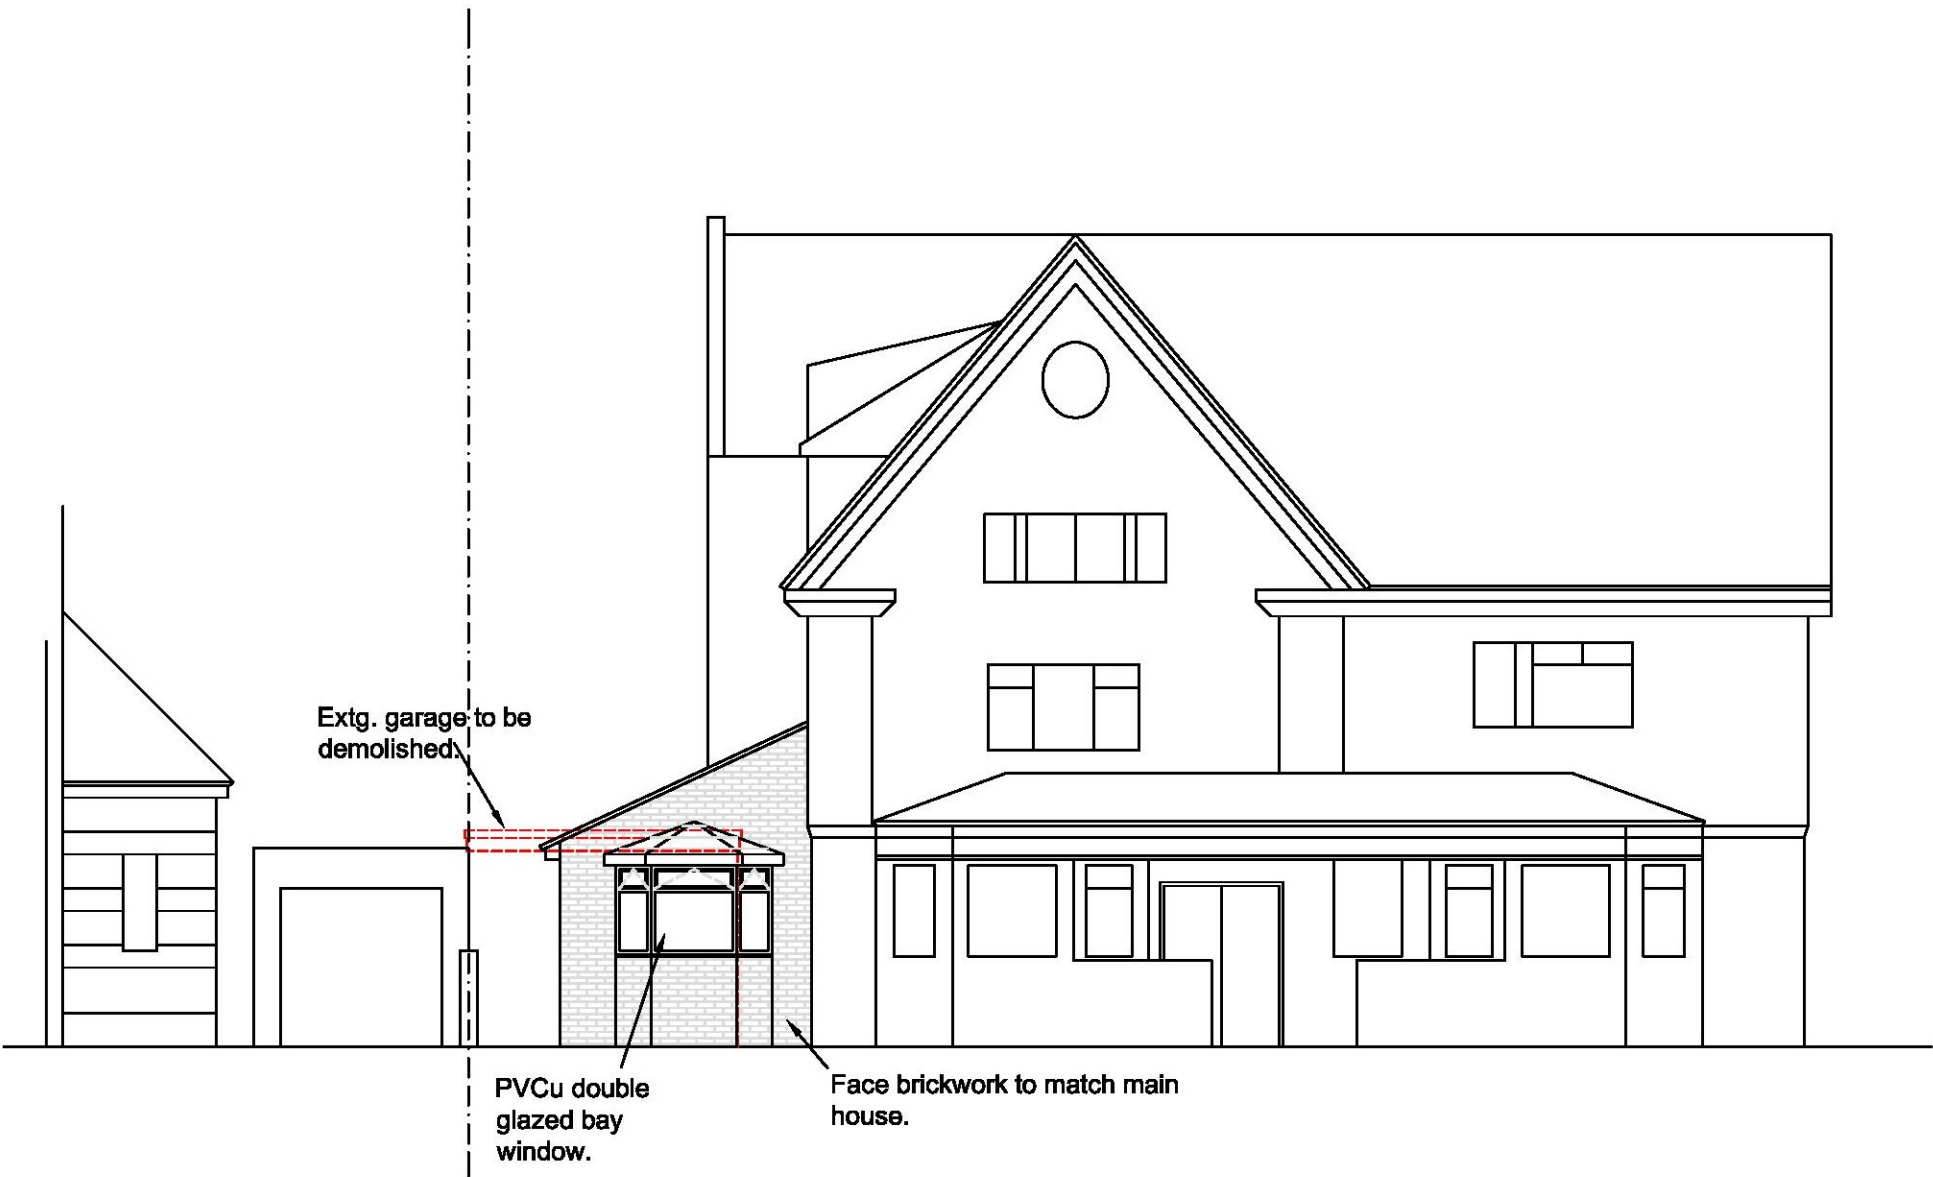

PROPOSED WEST ELEVATION

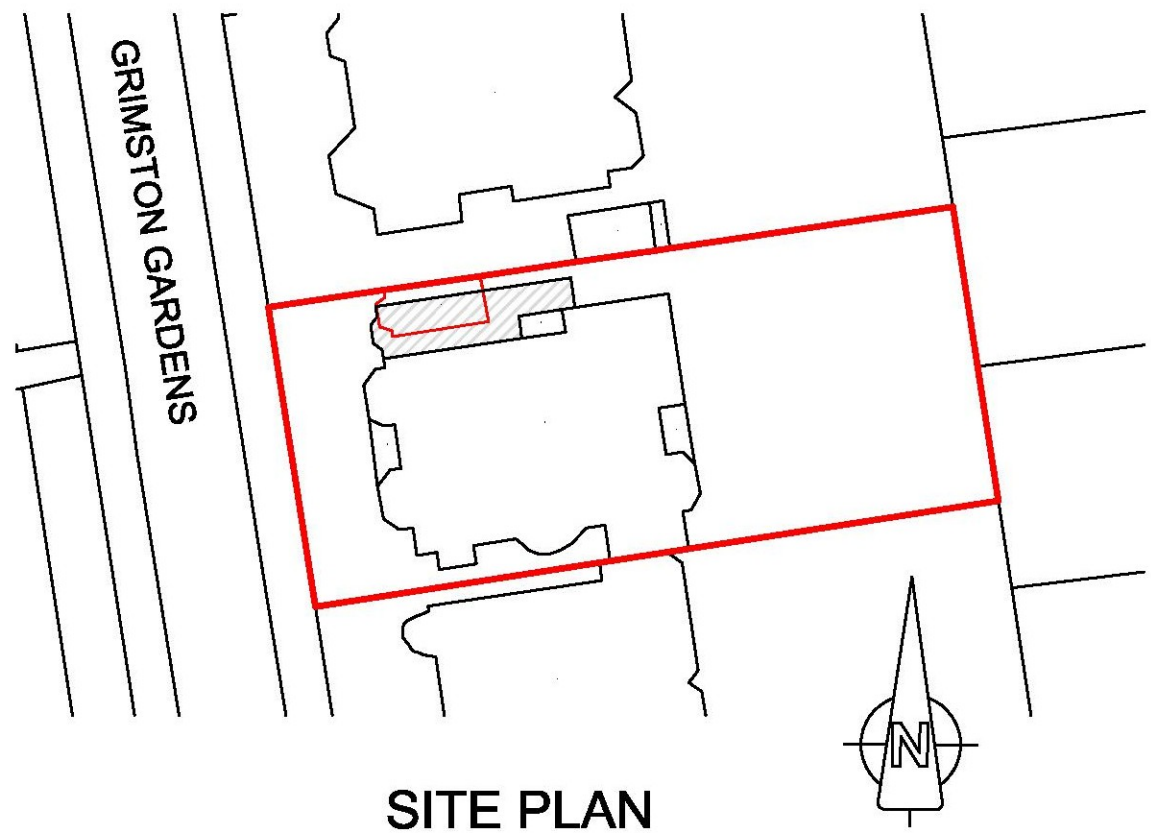

SITE PLAN

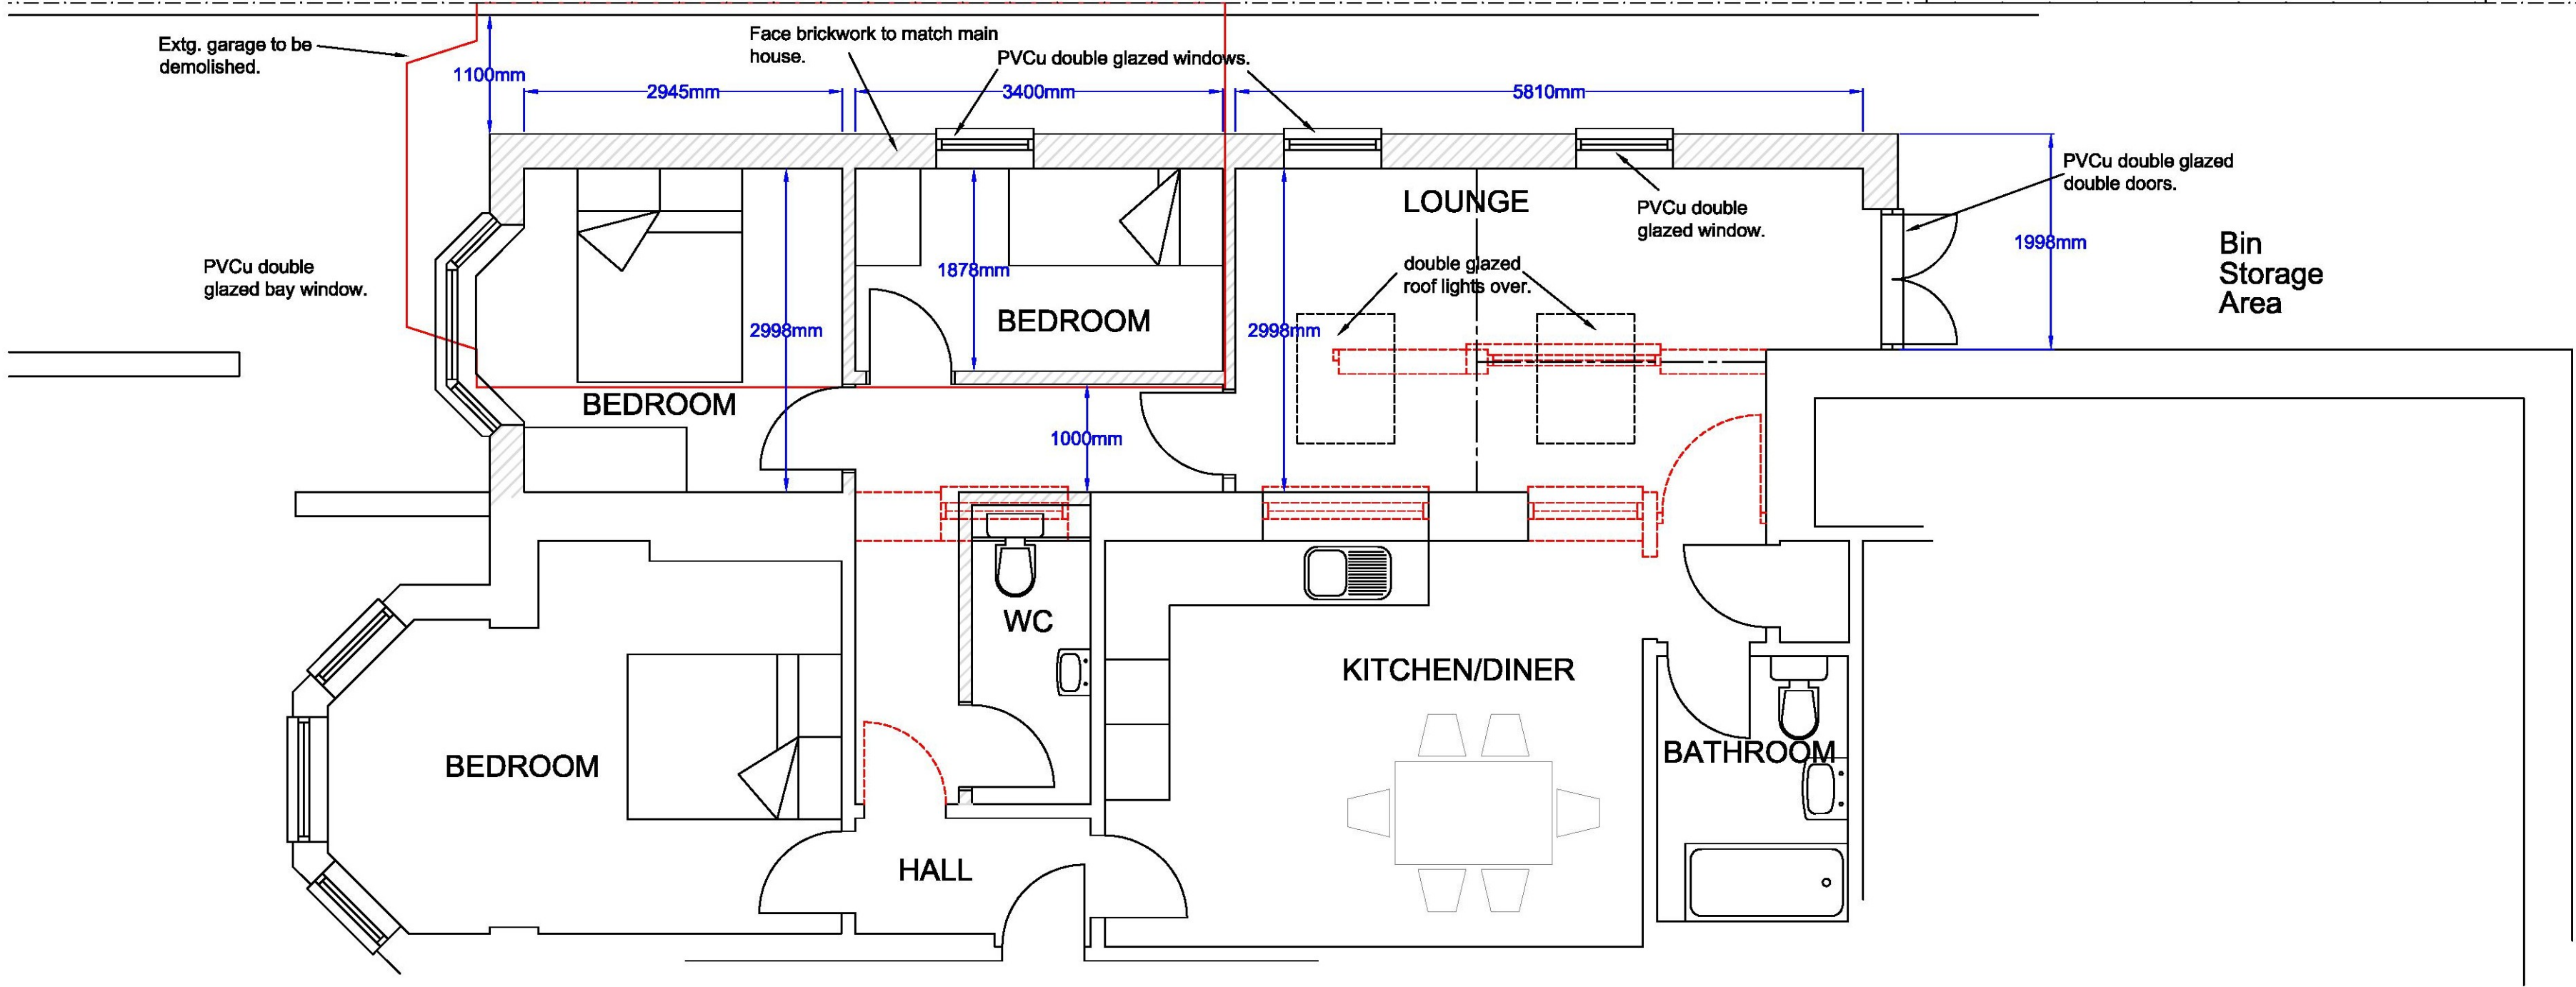

PROPOSED PART GROUND FLOOR PLAN

No.	Description	Date
AMENDMENTS		
Title : Proposed Ground Floor Extension to Flat 1 following Removal of Detached Garage		
Scales :1:50; 1:100 1:500		Date : Jan 2017 Drawn : DJA
Drawing No. DJA/003/17 -2		
Client : Mr J Reynolds Flat 1, 19 Grimston Gardens Folkestone Kent		