




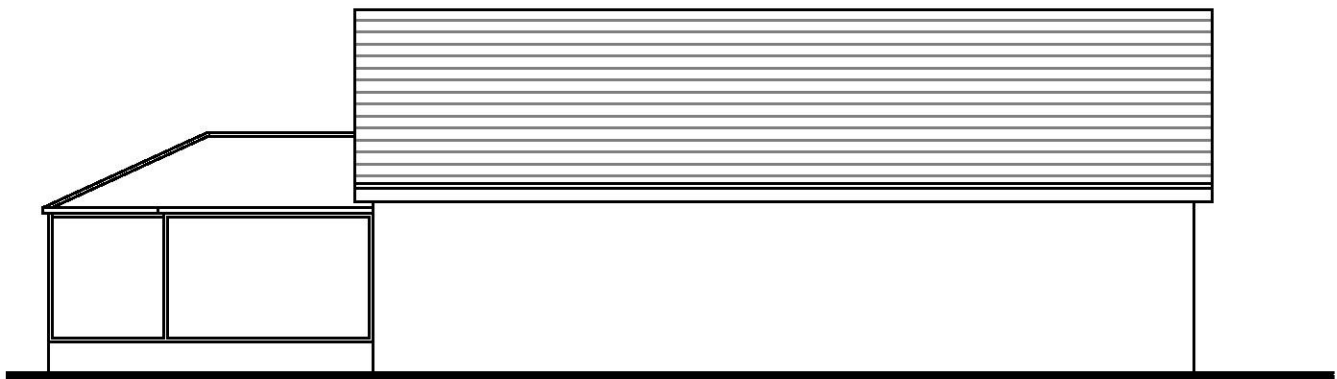


Existing Side Elevation  
Scale 1:100

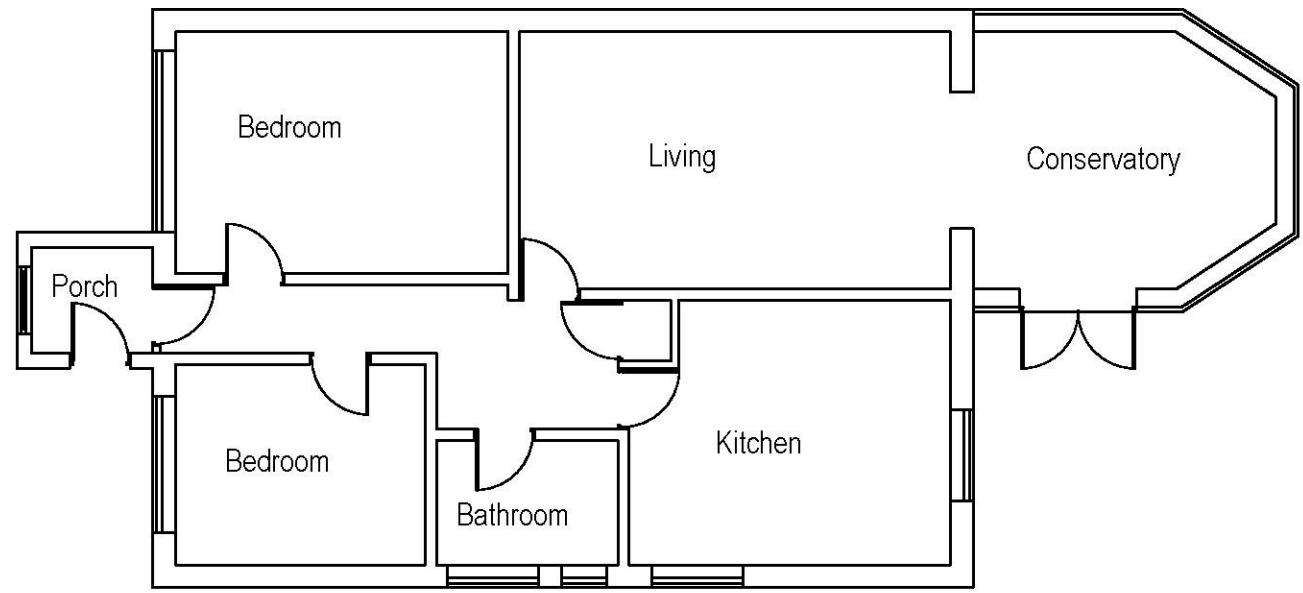

Existing Front Elevation  
Scale 1:100

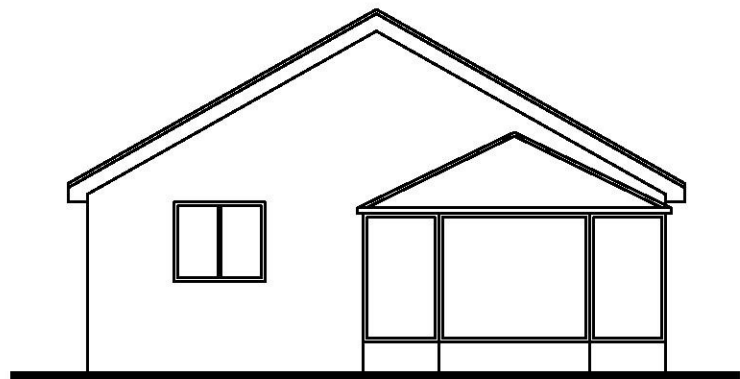


Existing Rear Elevation  
Scale 1:100


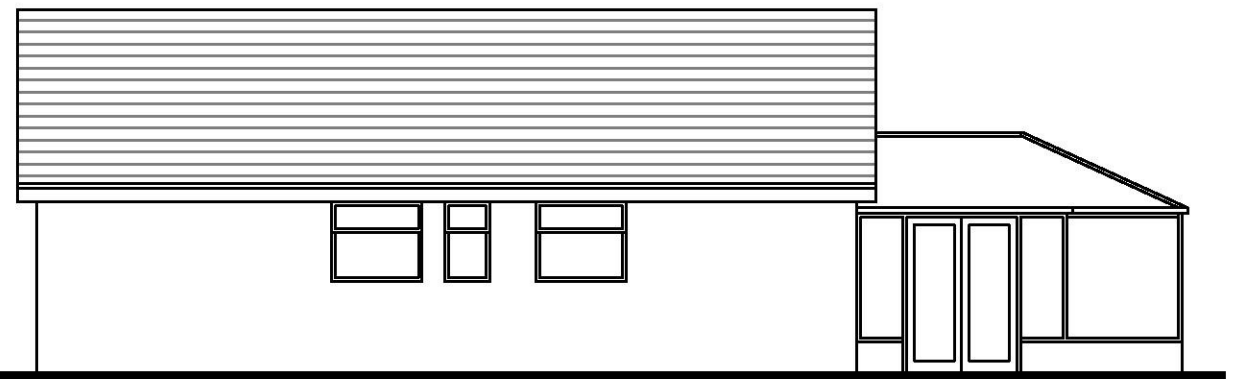


Existing Side Elevation  
Scale 1:100


Existing Plan  
Scale 1:100

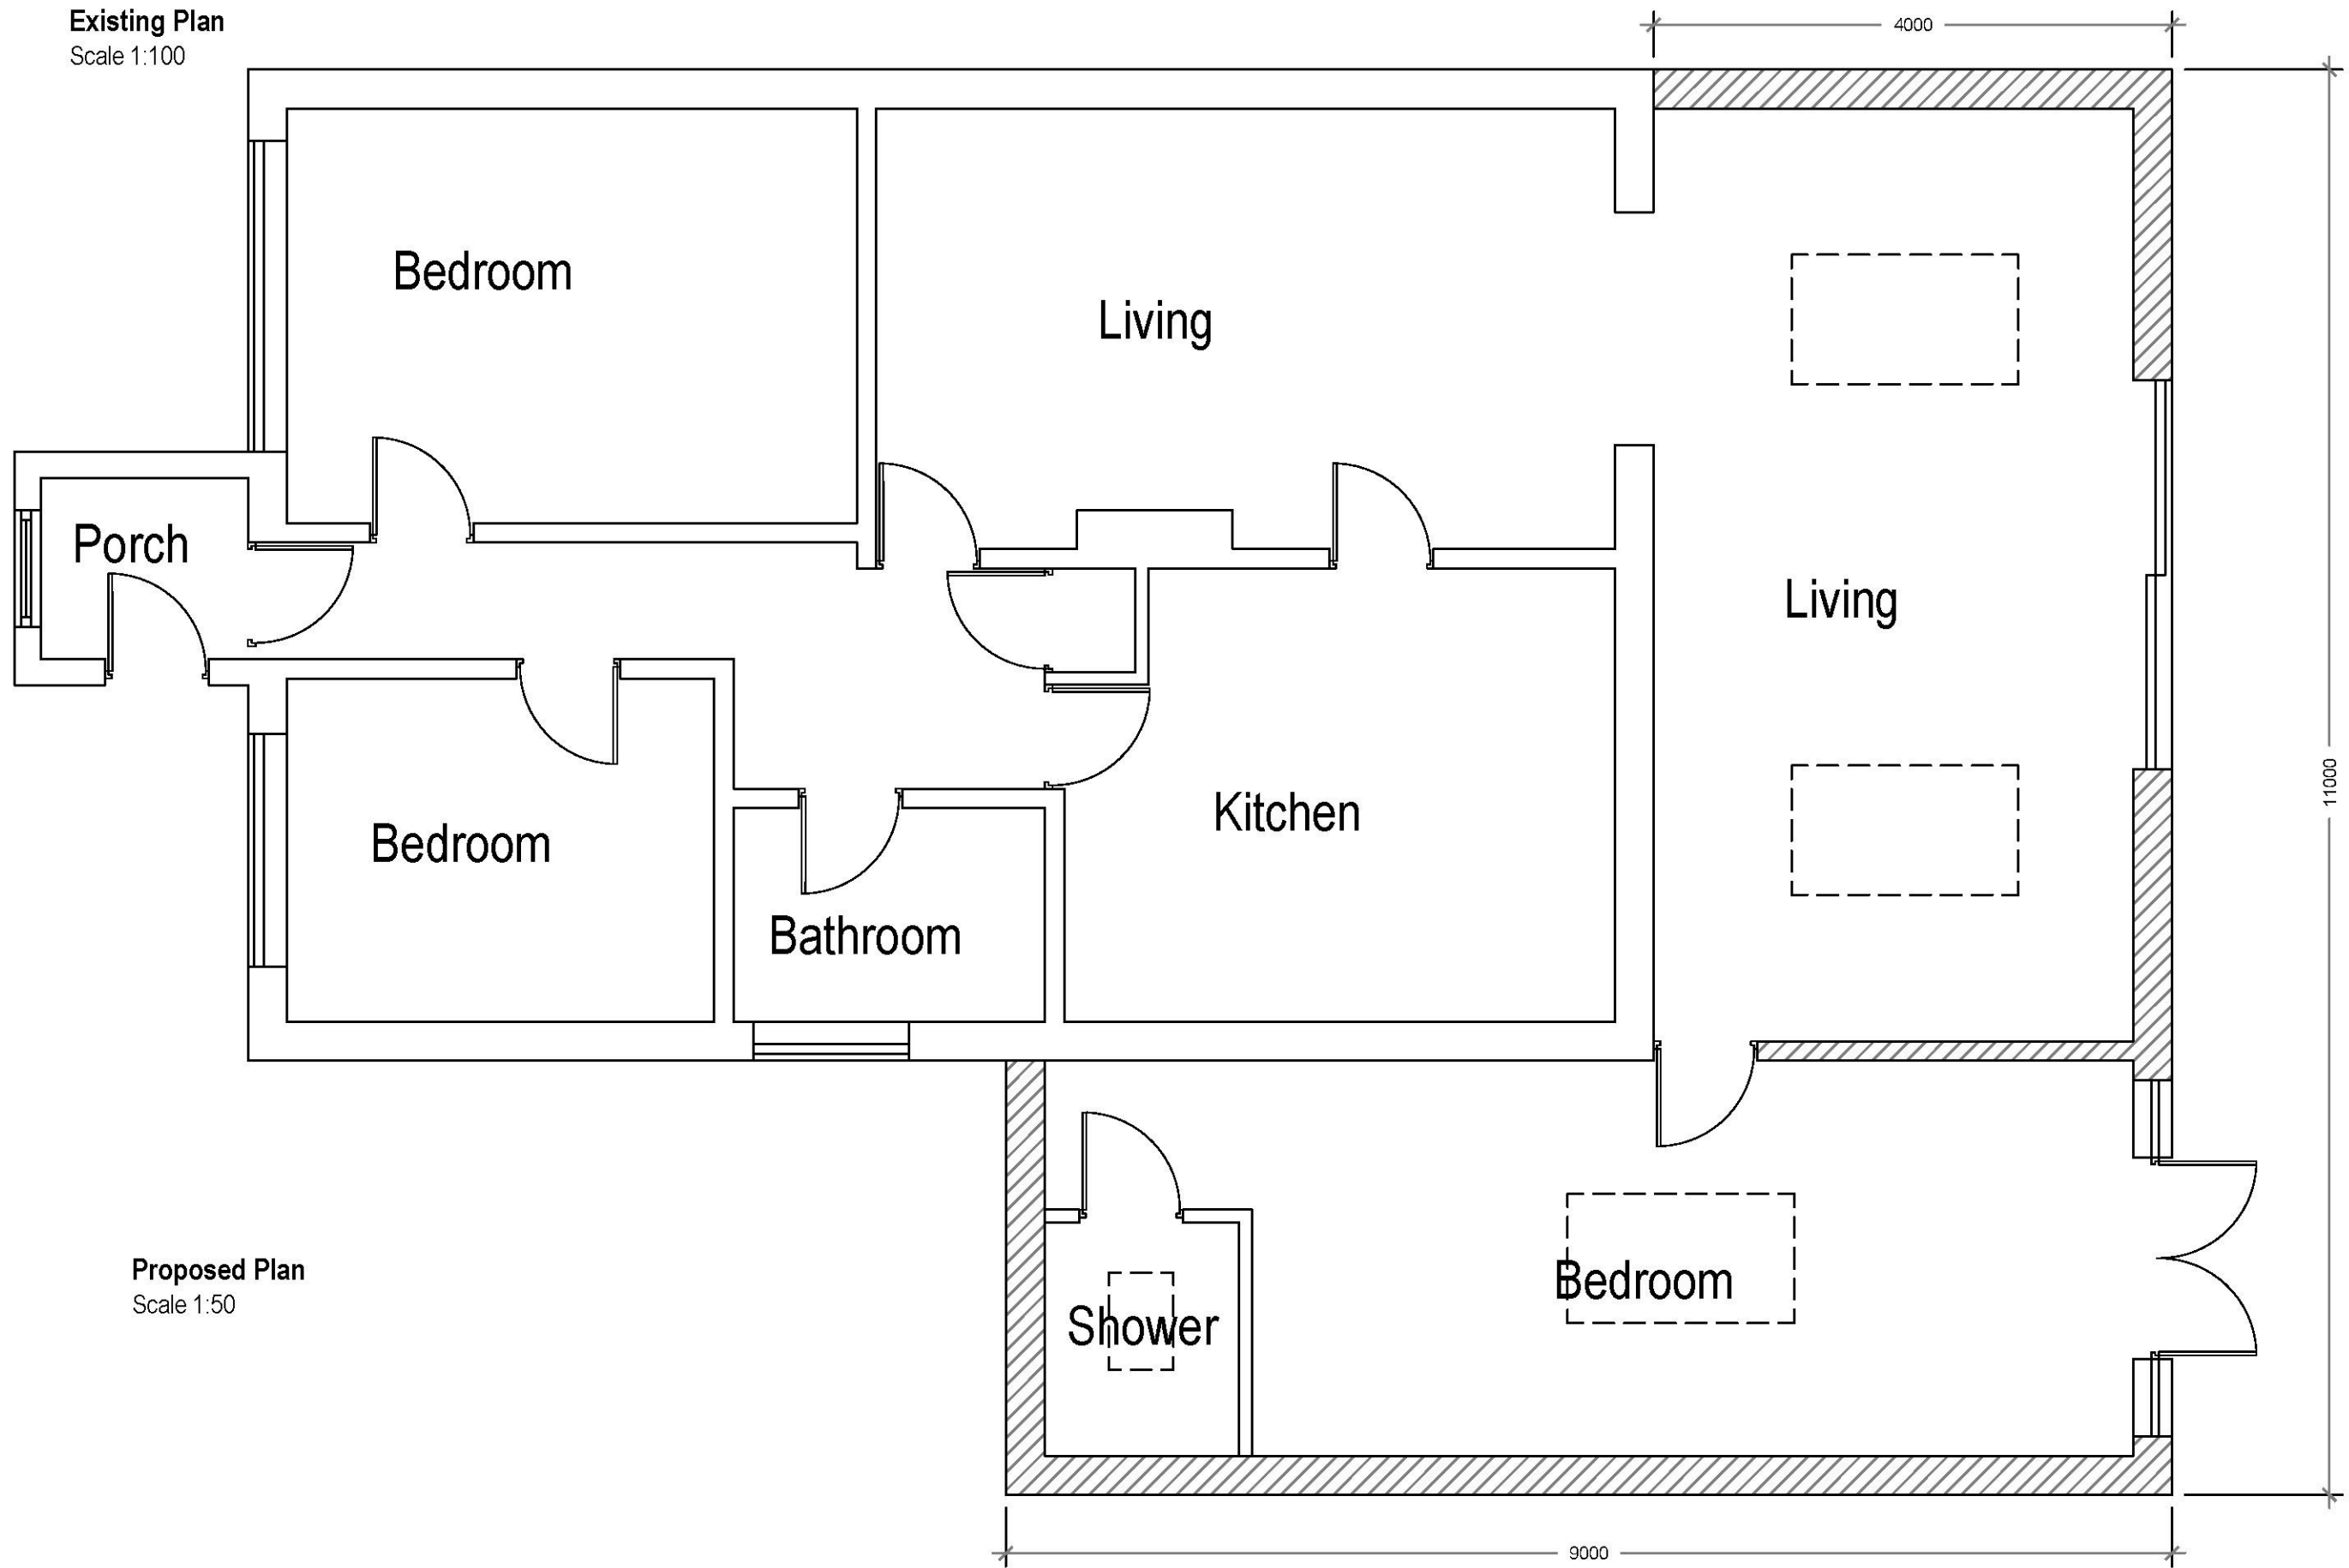

Proposed Plan  
Scale 1:50

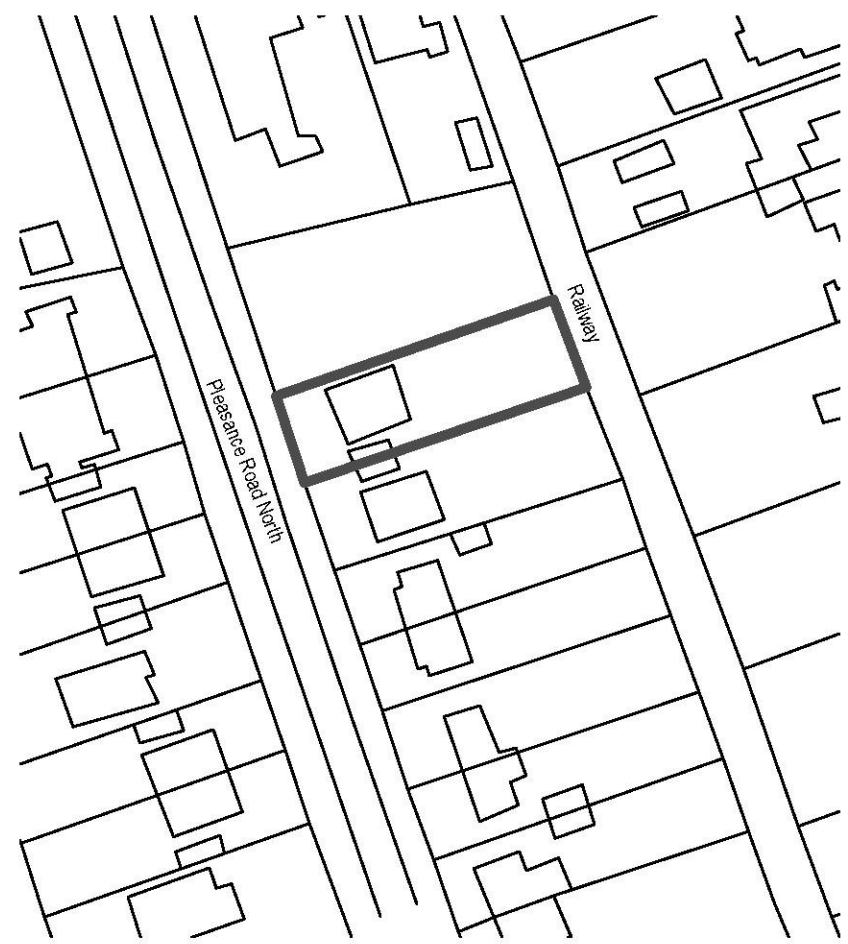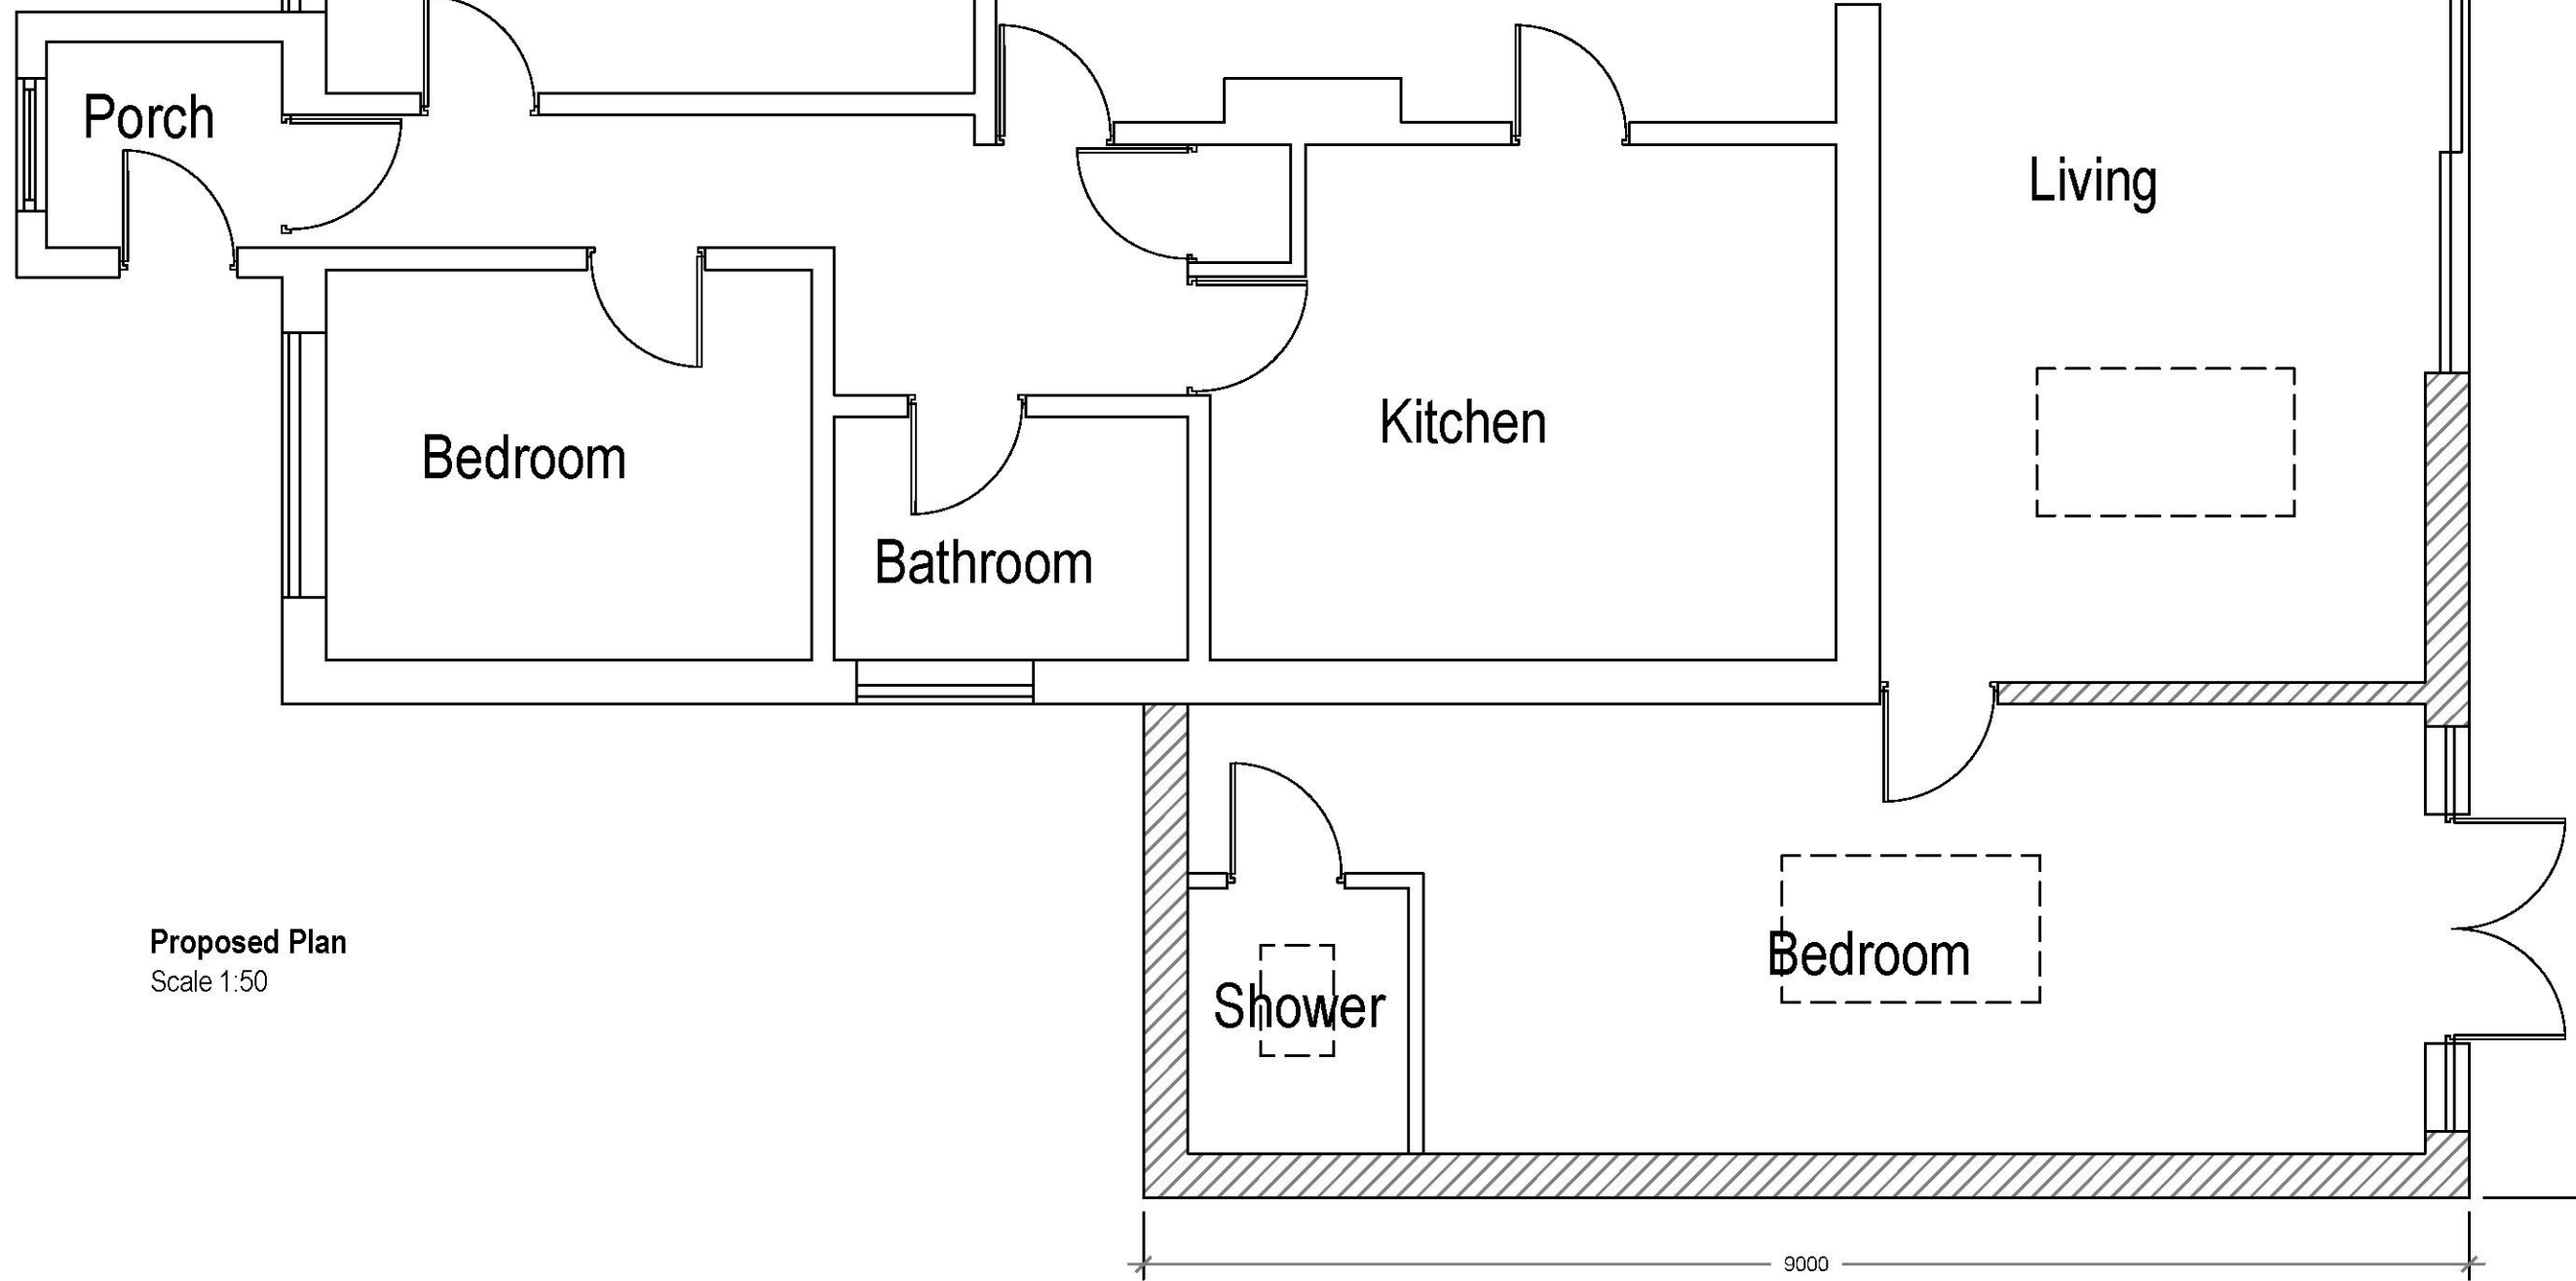


Location Plan  
Scale 1:1250

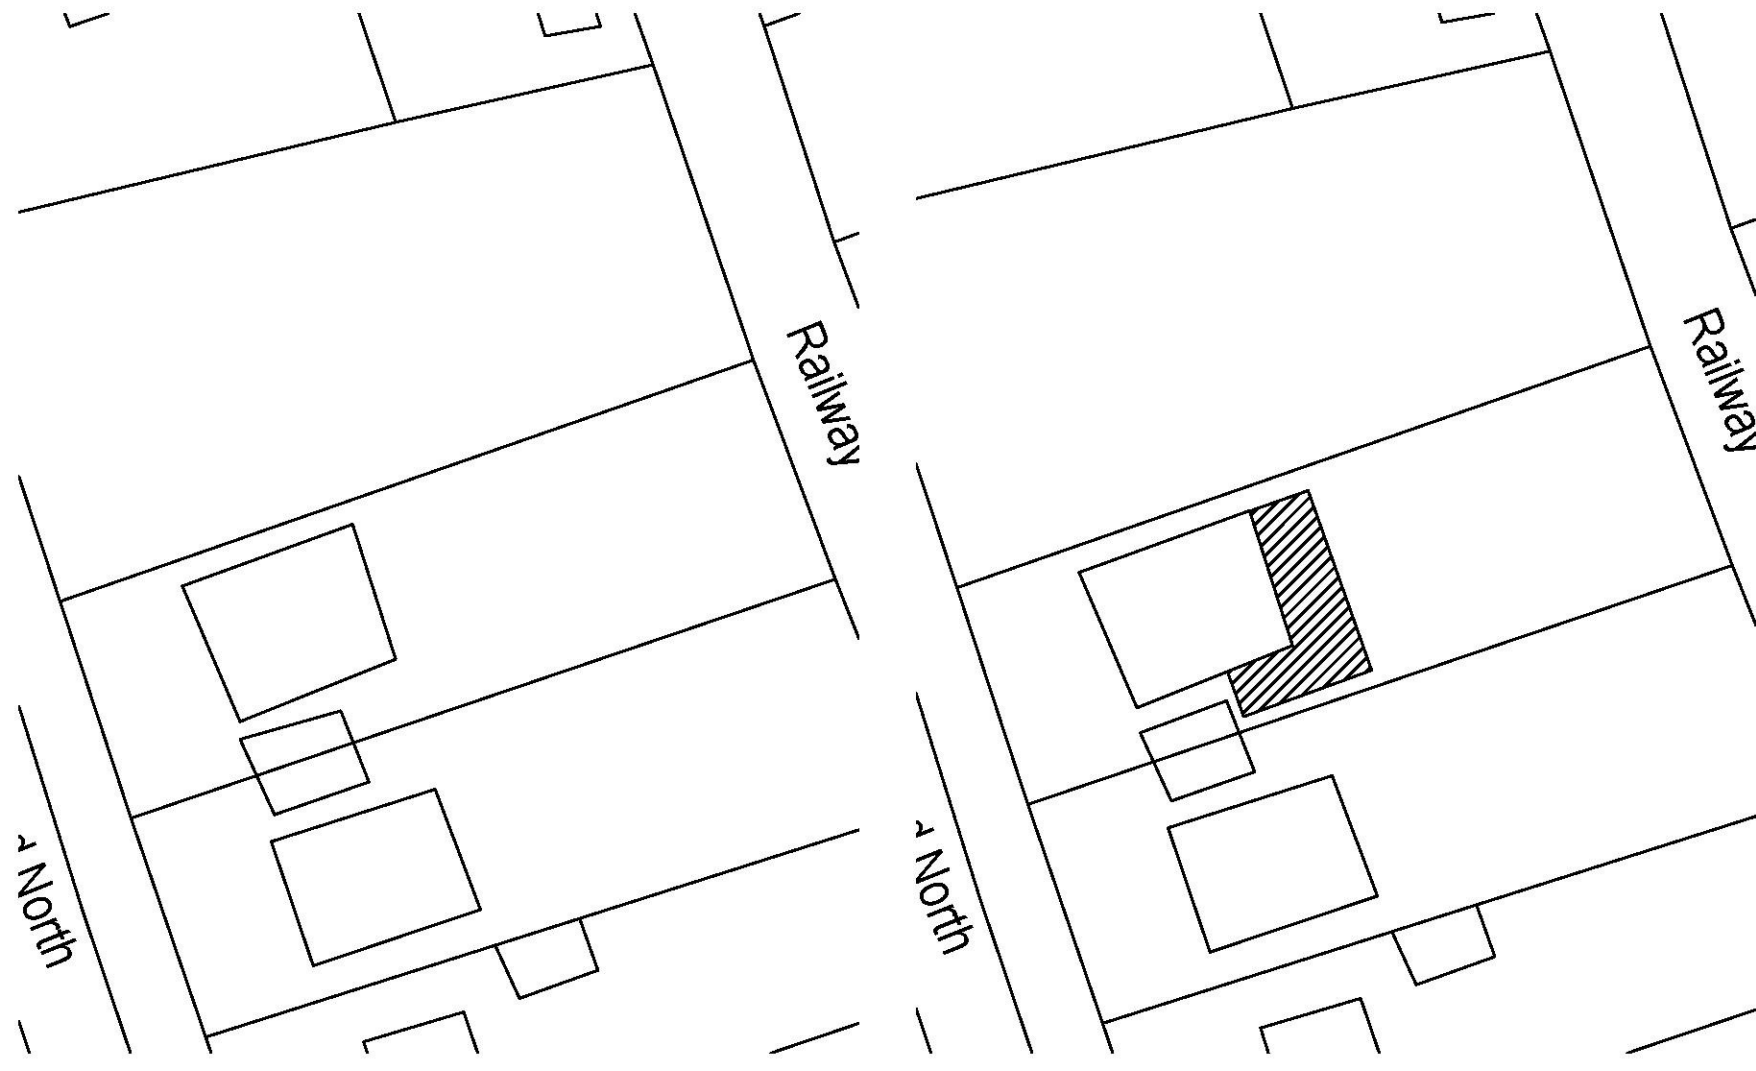


Existing Block Plan  
Scale 1:500


Proposed Block Plan  
Scale 1:500

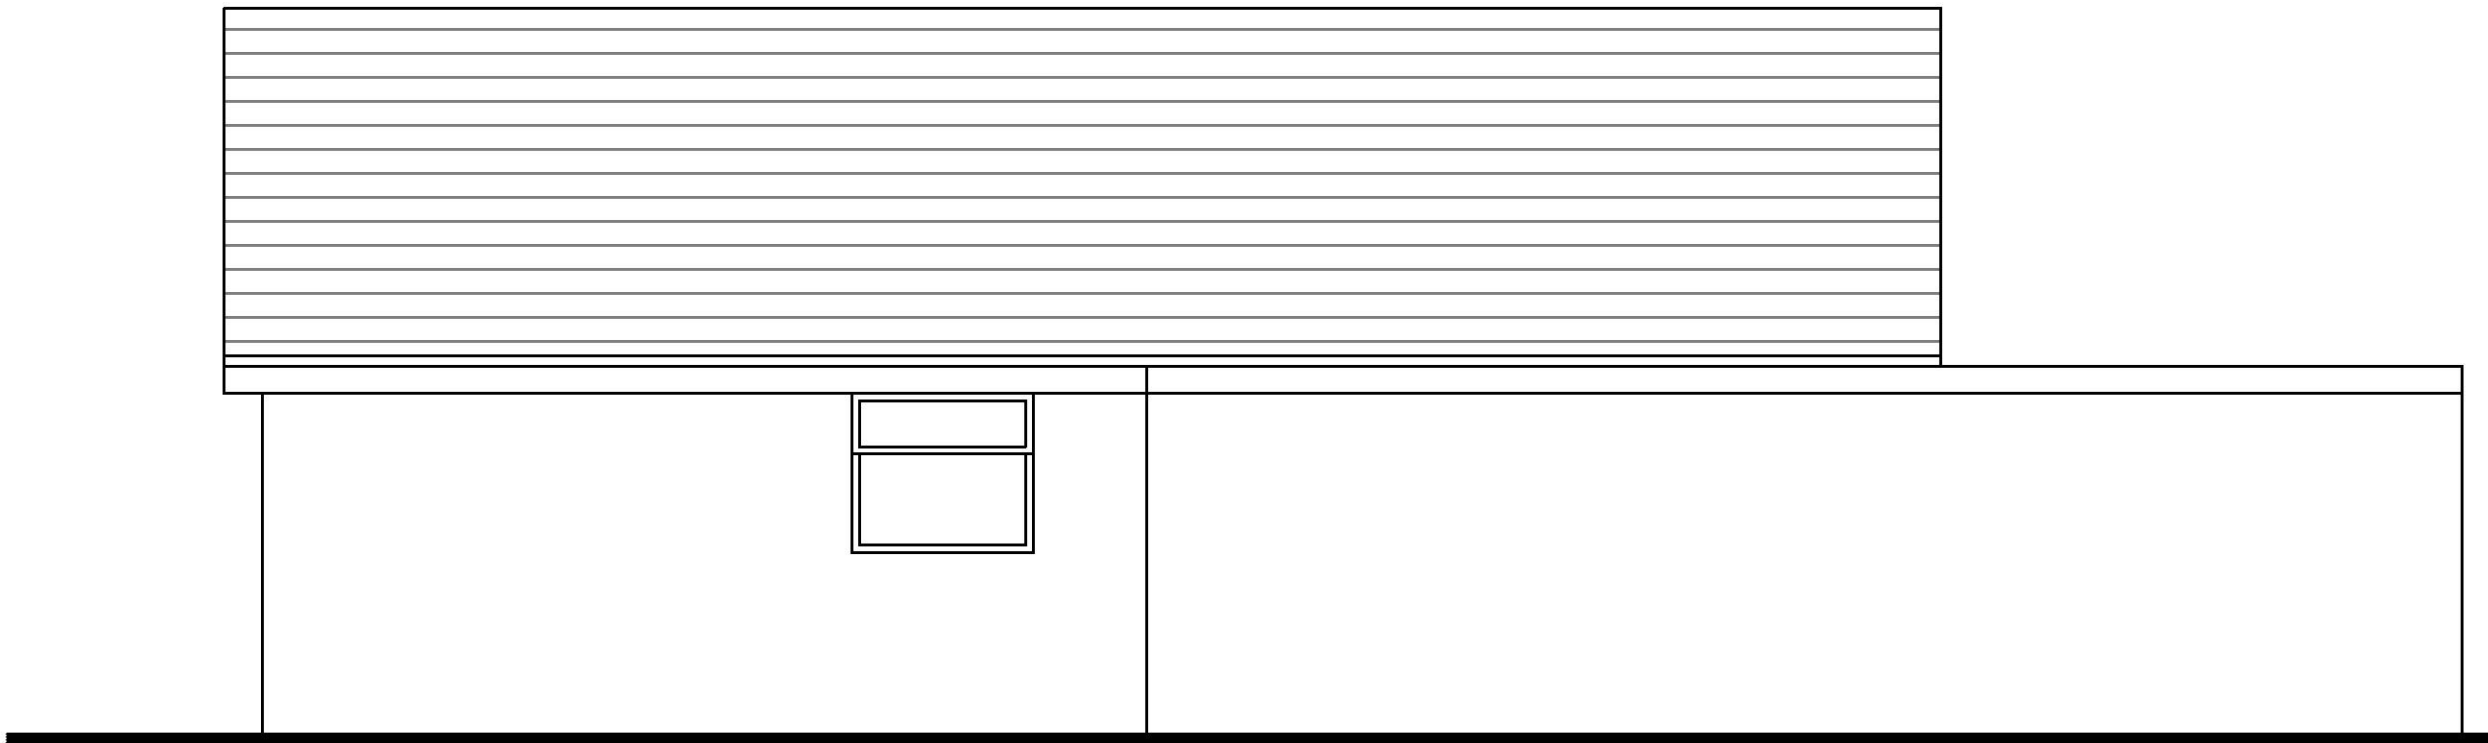


Proposed Side Elevation  
Scale 1:50

 

Proposed Side Elevation  
Scale 1:50

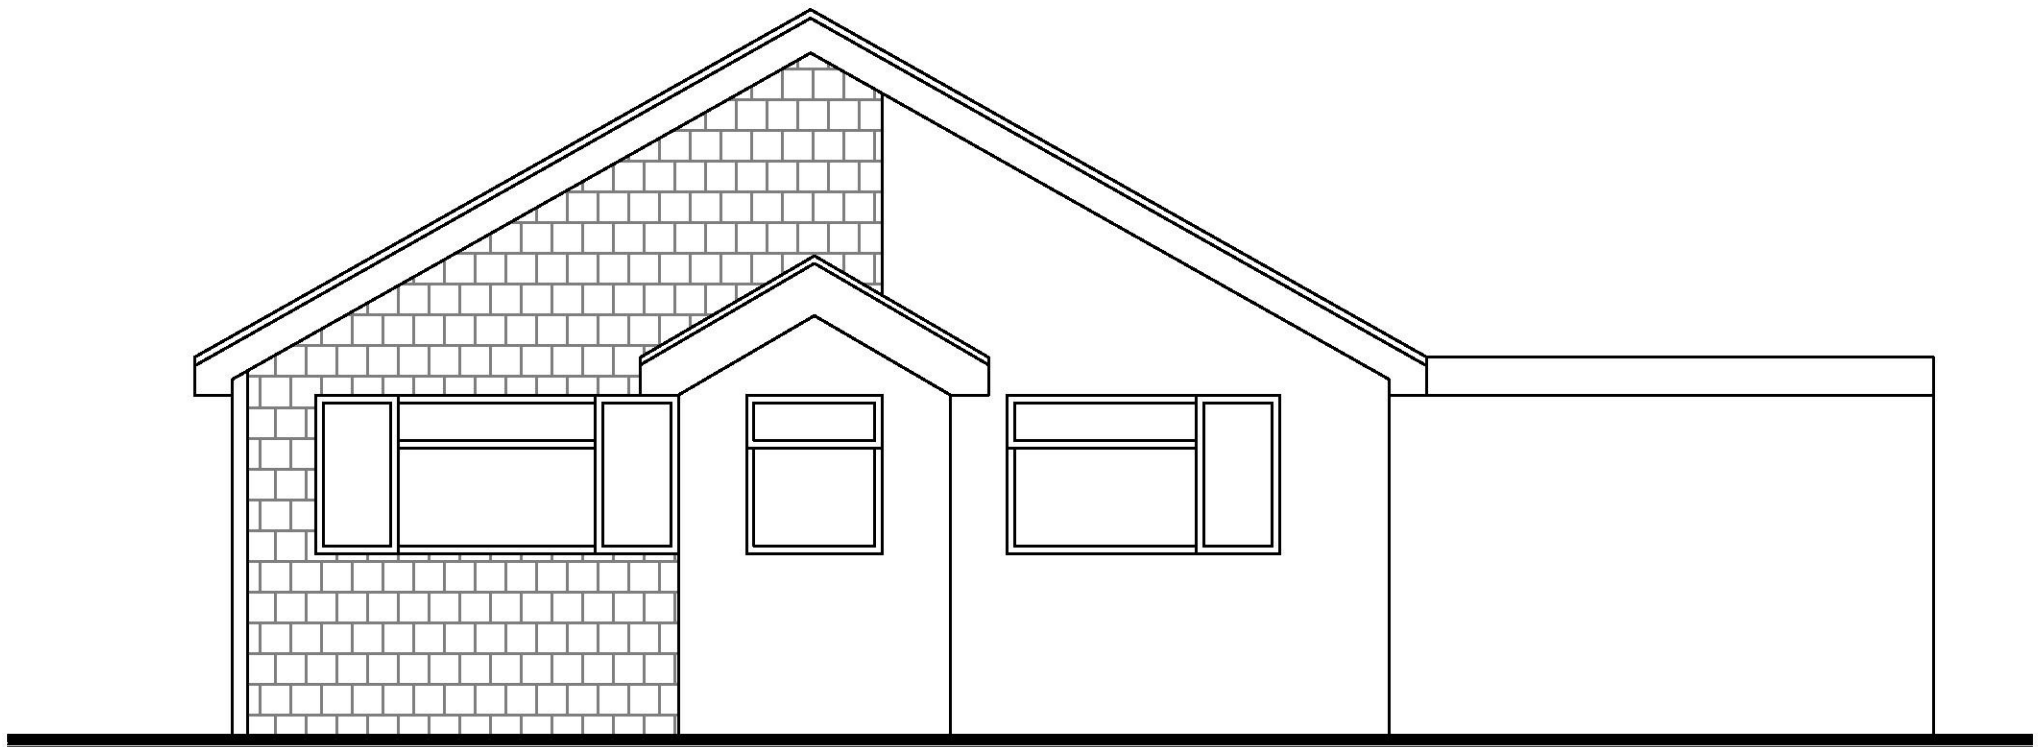

Proposed Front Elevation  
Scale 1:50

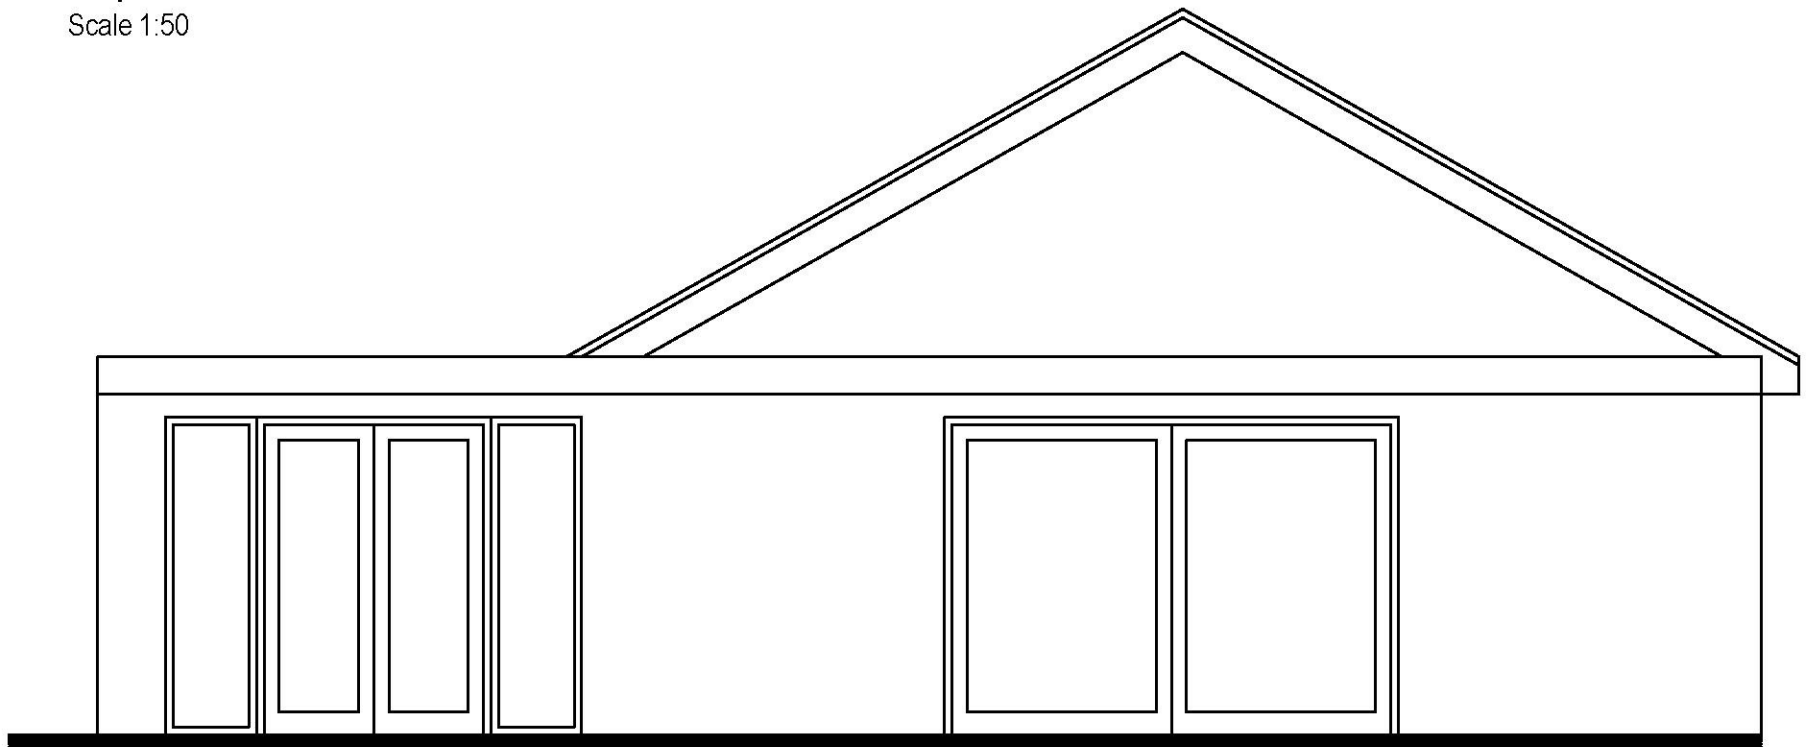

Proposed Rear Elevation  
Scale 1:50