


USE DIMENSIONS ONLY. DO NOT SCALE FROM THIS DRAWING. ALL DIMENSIONS MUST BE CHECKED ON SITE. ANY INCONTRADICTIONS MUST BE REPORTED BACK TO THE ARCHITECT. THIS DRAWING AND ANY DESIGN INDICATED THEREON ARE THE PROPERTY OF BROOKS MURRAY ARCHITECTS. ALL RIGHTS ARE RESERVED. NO PART OF THIS WORK MAY BE REPRODUCED WITHOUT PRIOR PERMISSION IN WRITING FROM BROOKS MURRAY ARCHITECTS. PLANNING AND/OR CONSTRUCTION SHALL NOT BE USED FOR CONSTRUCTION.

REV.	AMENDMENT	BY:	DATE
------	-----------	-----	------

-

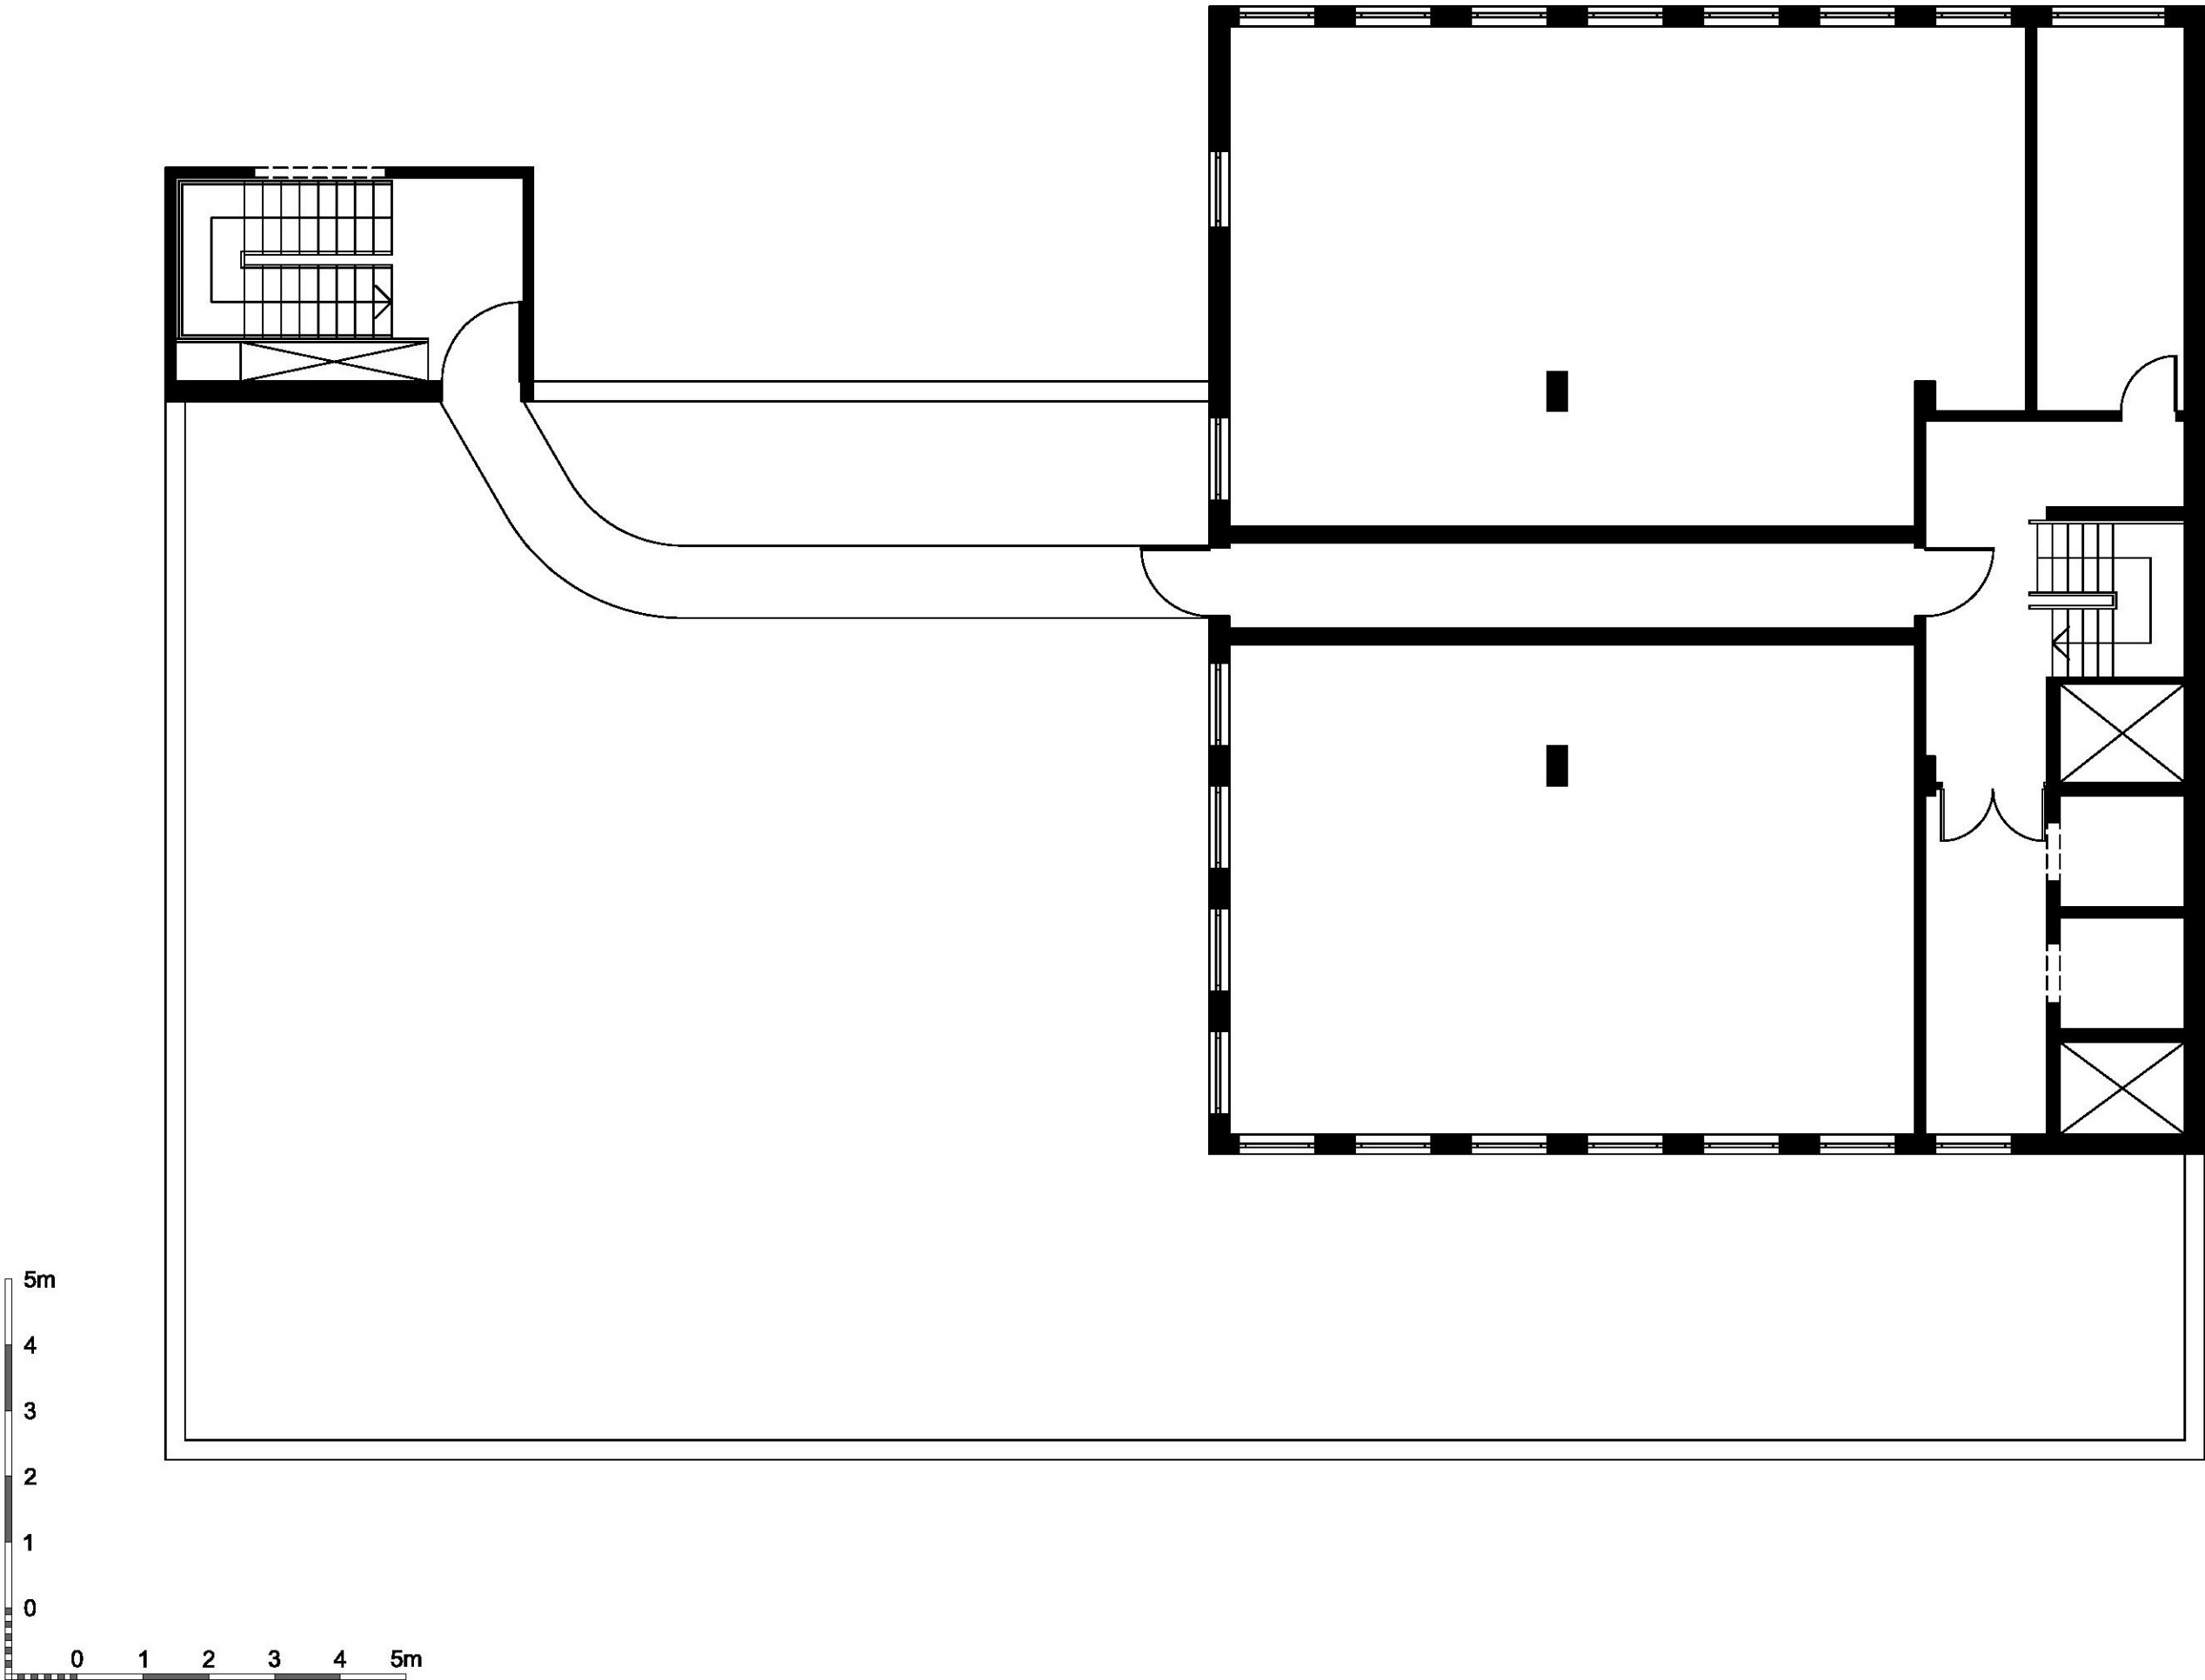

Brooks Murray Architects
8-10 New North Place, London EC2A 4JA
+44 (0)2077399955 architects@brooksmurray.com

**brooks
murray**

CLIENT:
BROOKS MURRAY

JOB:
**EUROPA HOUSE
49-55 SANDGATE ROAD
FOLKESTONE, CT20 1RX**

DRAWING TITLE:
**EXISTING FIFTH
FLOOR PLAN**

SCALE:
1:100 @ A3

DATE:
JAN 2017

STATUS:
PD

DRAWING NUMBER:	REV:	ISSUED BY:
1096.13 - 015		ES