




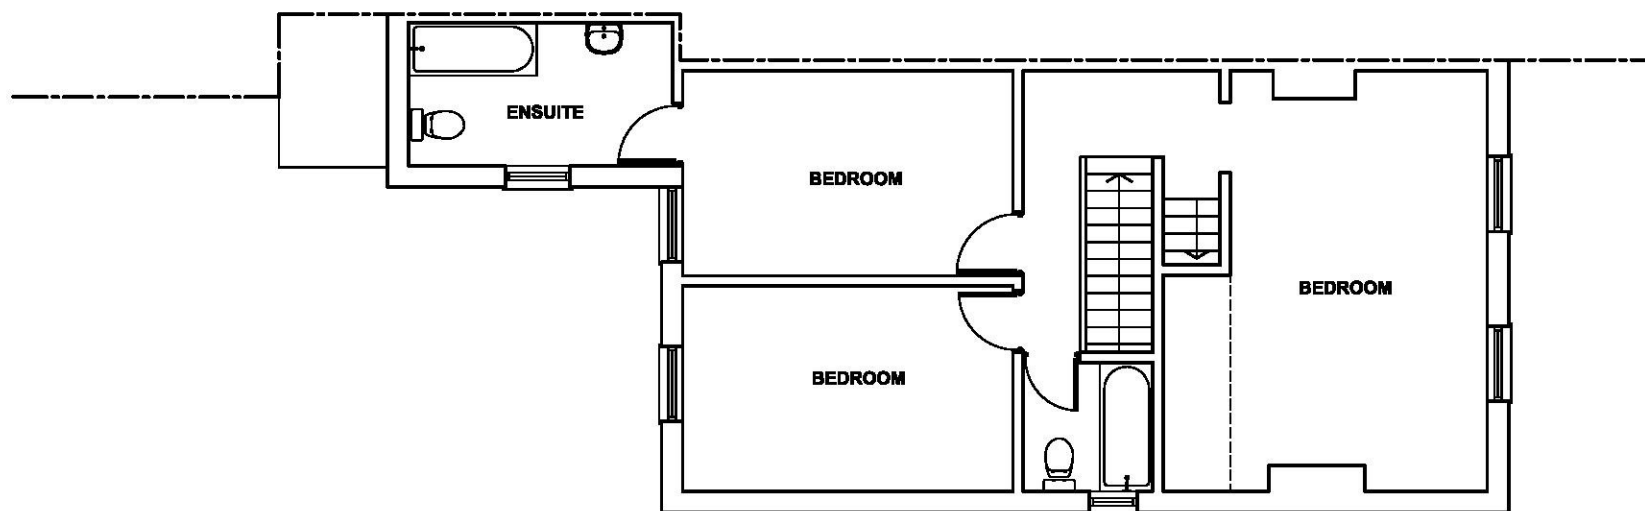


PROPOSED FIRST FLOOR PLAN

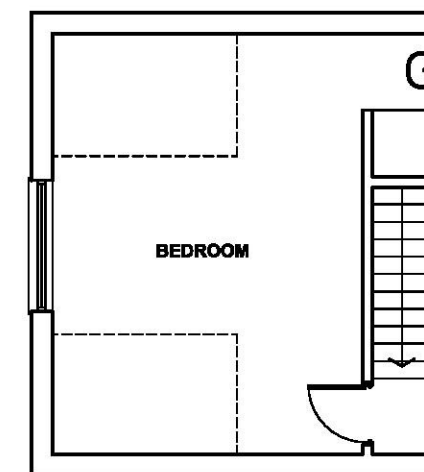

PROPOSED SECOND FLOOR PLAN

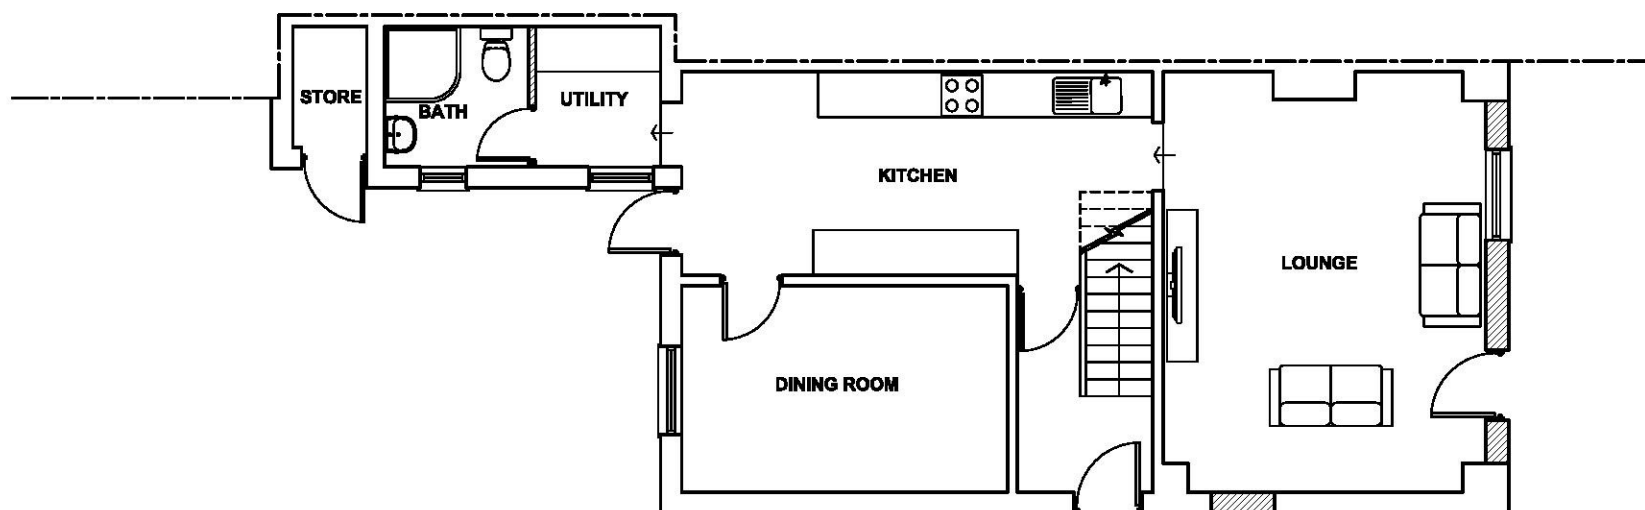

PROPOSED GROUND FLOOR PLAN

 

ckcdesign^{ltd}

28 Bromley Gardens BR2 0ET
TEL : +44 (0)7943 328270
E-MAIL : info@ckcdesign.co.uk
WEB: www.ckcdesign.co.uk

ANNBANK
HIGH STREET
LYMINGE
FOLKSTONE
CT18 8EL

PROPOSED
PLANS

Date	JAN 17	Scale	1:100@A3
Drawn by	CH		
Drawing No.	1613/PL/01	Rev	