


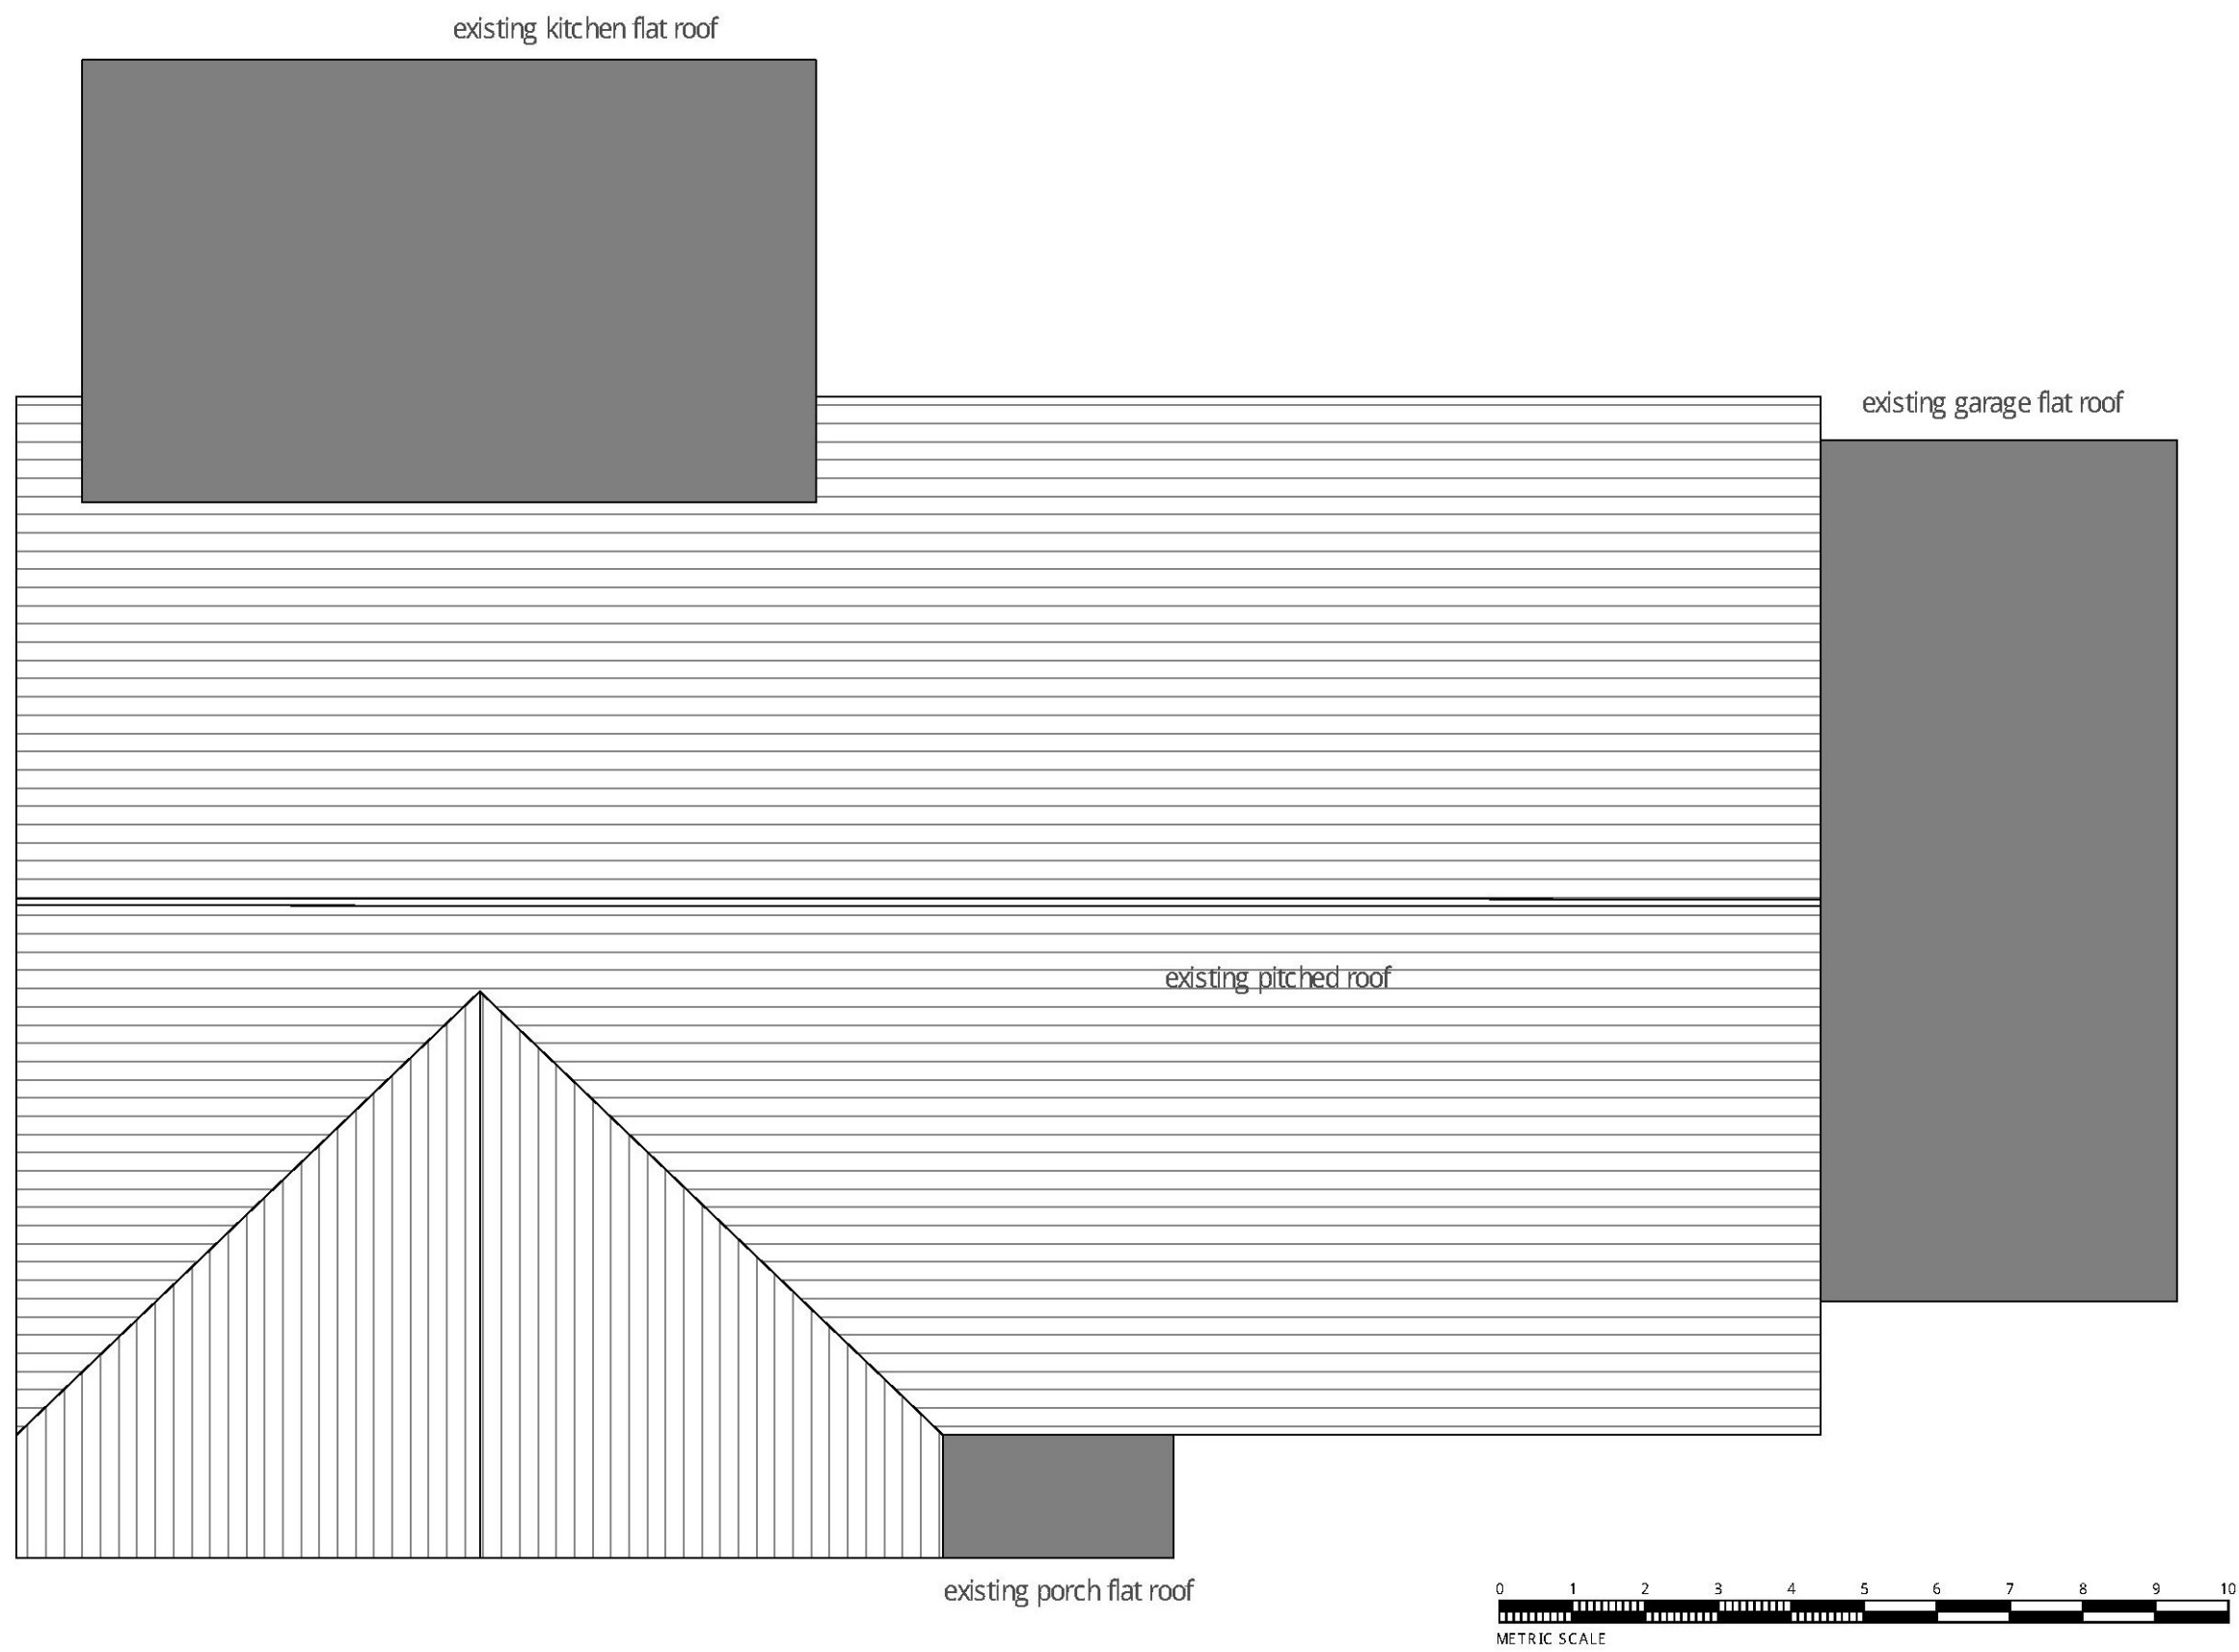

Existing Roof Plan 1:50

This drawing is the copyright of Eva Benito Architect Limited and should not be copied or reproduced without written consent

All dimensions are to be checked on site prior to fabrication and the Architect should be notified of any discrepancy

Do not scale from this drawing unless scale bars are shown

Revisions

Project
6 Beacon Way
Lympe CT21 4LJ
Client
Mr & Mrs Miller
Title
Existing Roof Plan

Scale
1:50

Paper size
A3

Date
Sep 2016

Drawn by
..

Eva Benito Architect
Dukes Lodge, 102 Stade Street, Hythe, Kent CT21 6DY
Telephone : 01303 261 761 email : benitoarchitect@aol.com

Drawing Number
16.14.201

Revision