




Proposed Front Elevation (South East)

Scale 1:100

Existing garage door. Lower section of opening blocked up to form new smaller opening for proposed window.

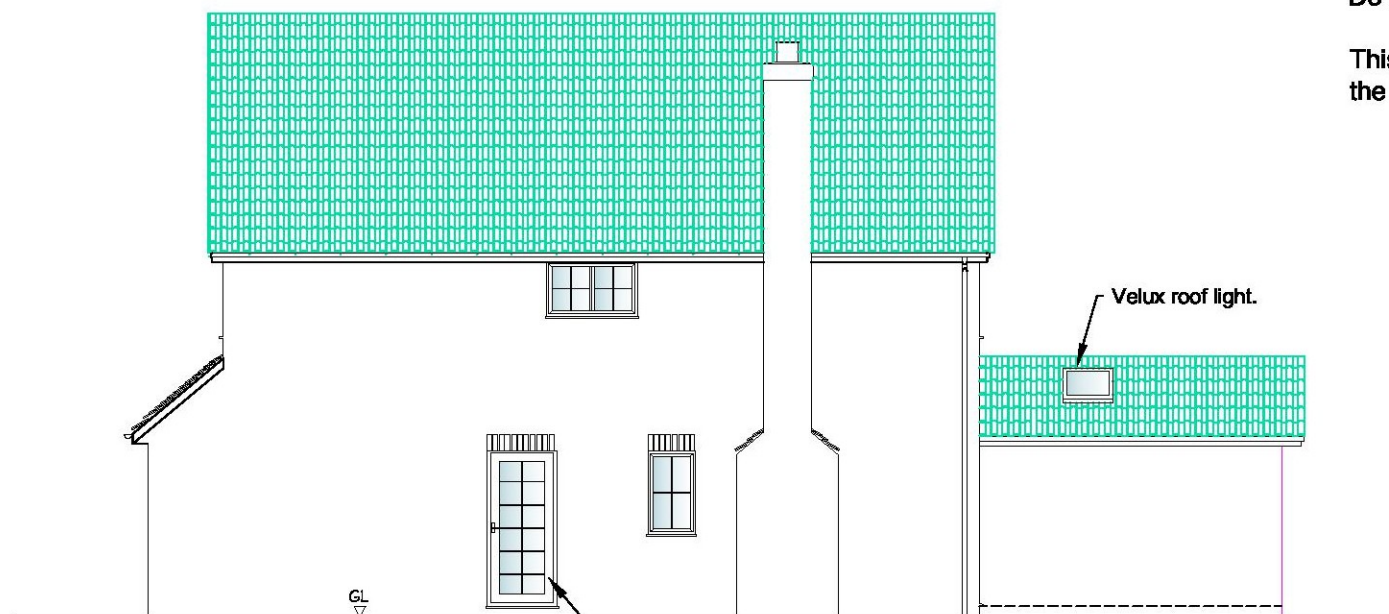

Proposed Side Elevation (North East)

Scale 1:100


Notes:

Do not Scale.

This drawing shall be read in conjunction with the specification of works.


**Proposed External Finishes:
Single Storey Rear Extension**

Walls	- Face brickwork to match house (as close as possible)
Windows	- UPVC, white
Doors	- UPVC, white
Fascia	- UPVC, white
Roof	- Concrete interlocking tiles (to match main house)
RWP	- Black plastic

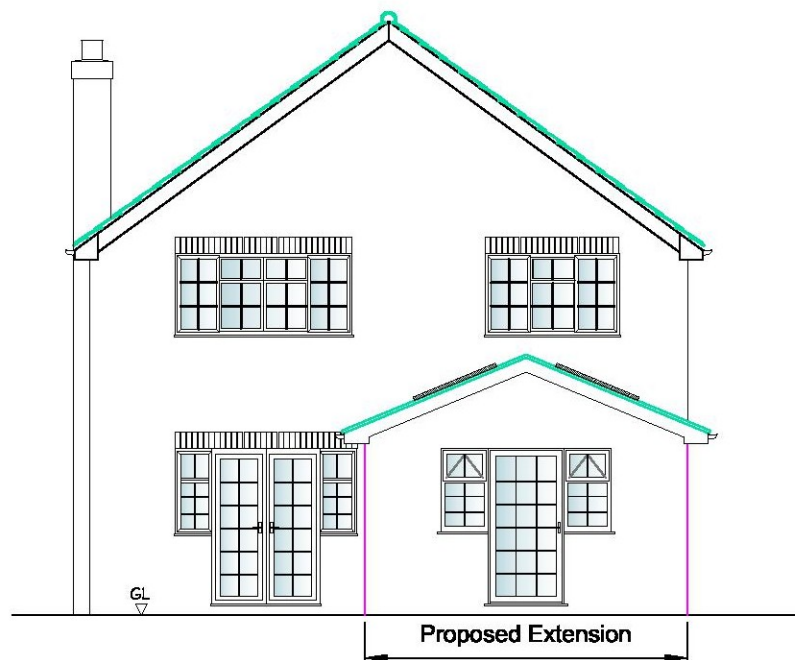

Proposed Rear Elevation (North West)

Scale 1:100

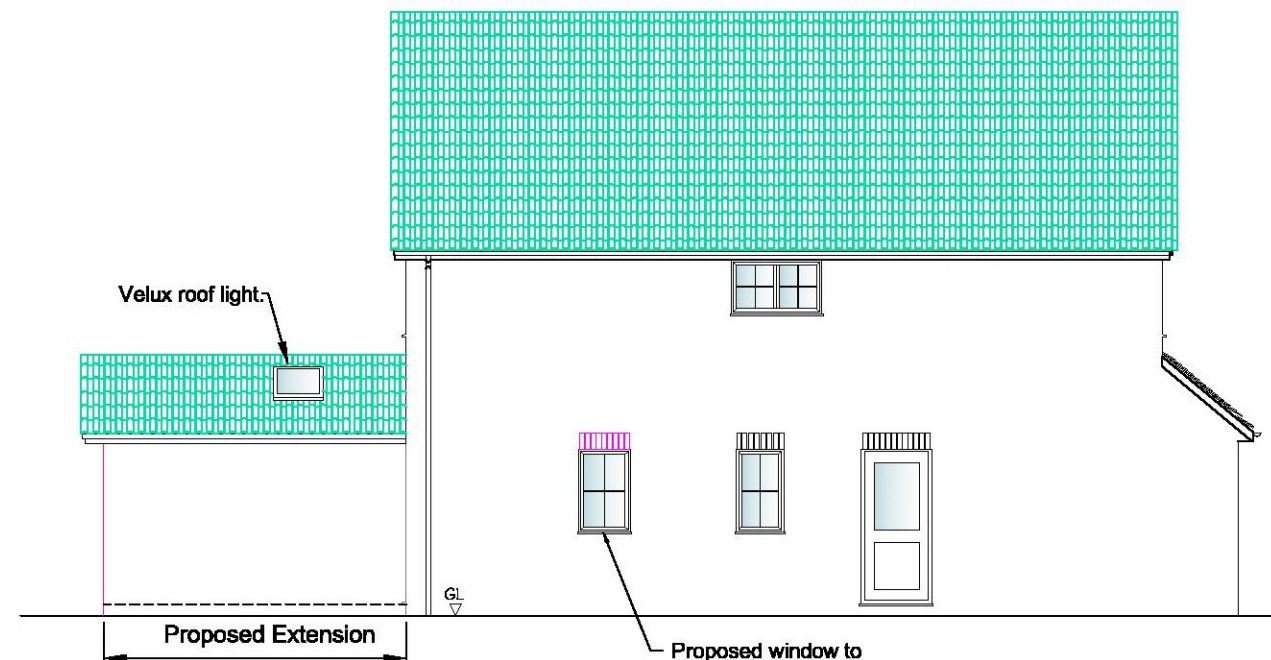

Proposed Side Elevation (South West)

Scale 1:100

Revisions
Drawing Status

Planning

S.C.Green Ltd.
Consulting Structural Engineers
Honeywood House
Honeywood Rd, Whitfield
Dover
Kent
CT16 3EH
tel: 01304 827883
email: info@scgreen.co.uk

Client **Canterbury Oast Trust**

Project Title
**Ground Floor Extension to No. 2 Warren Mews,
to Form Self Contained Annexe**

Drawing Title
Proposed Elevations

Scale 1:100
Date January 2017

Drawing Number
3916/A3/205

