




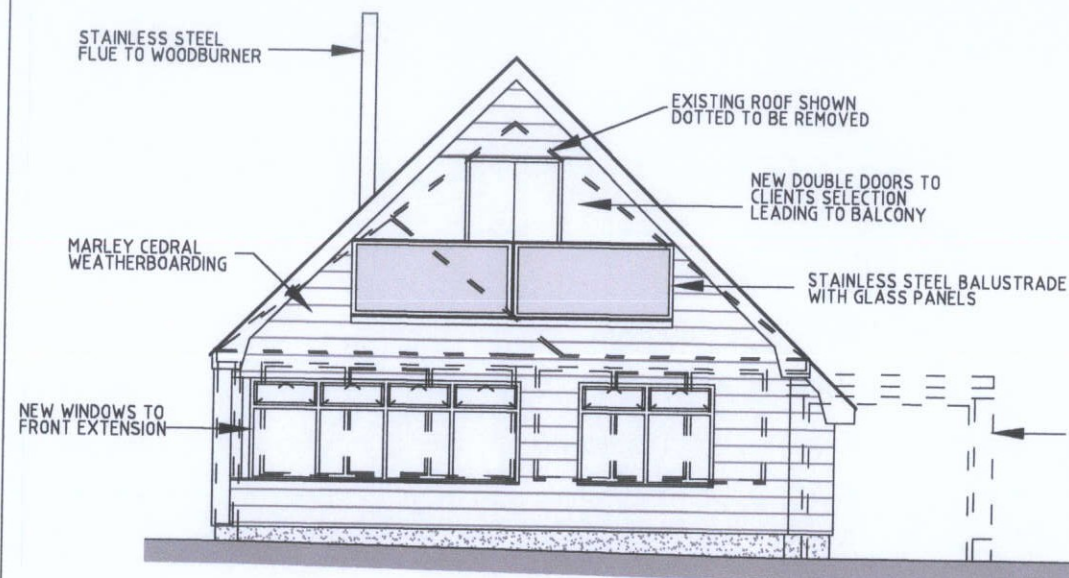


FRONT ELEVATION (proposed)

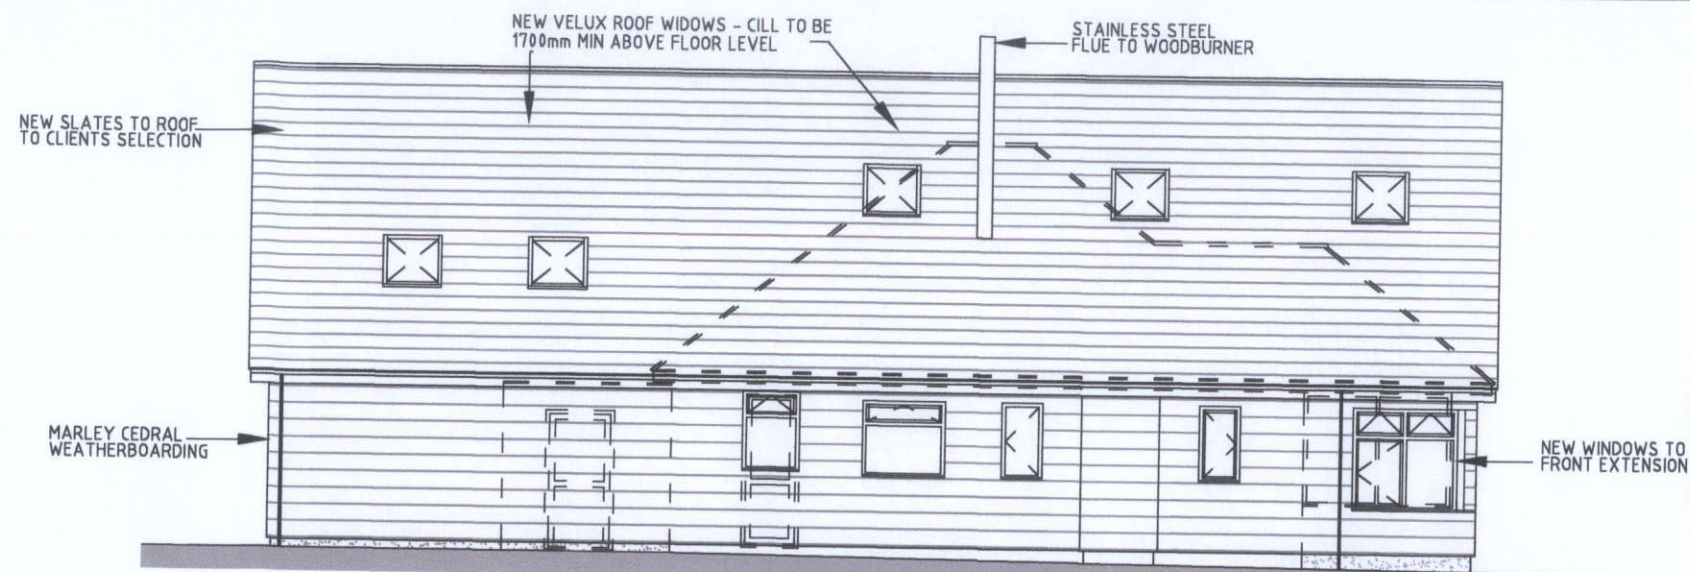

SIDE ELEVATION (proposed)

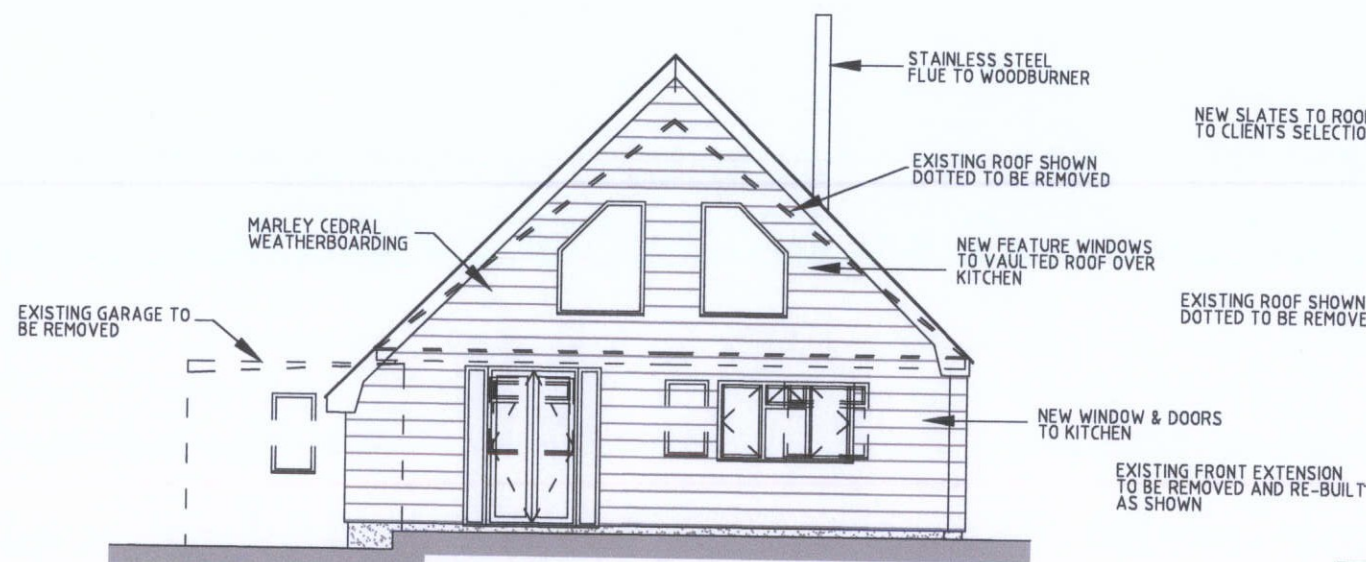

REAR ELEVATION (proposed)

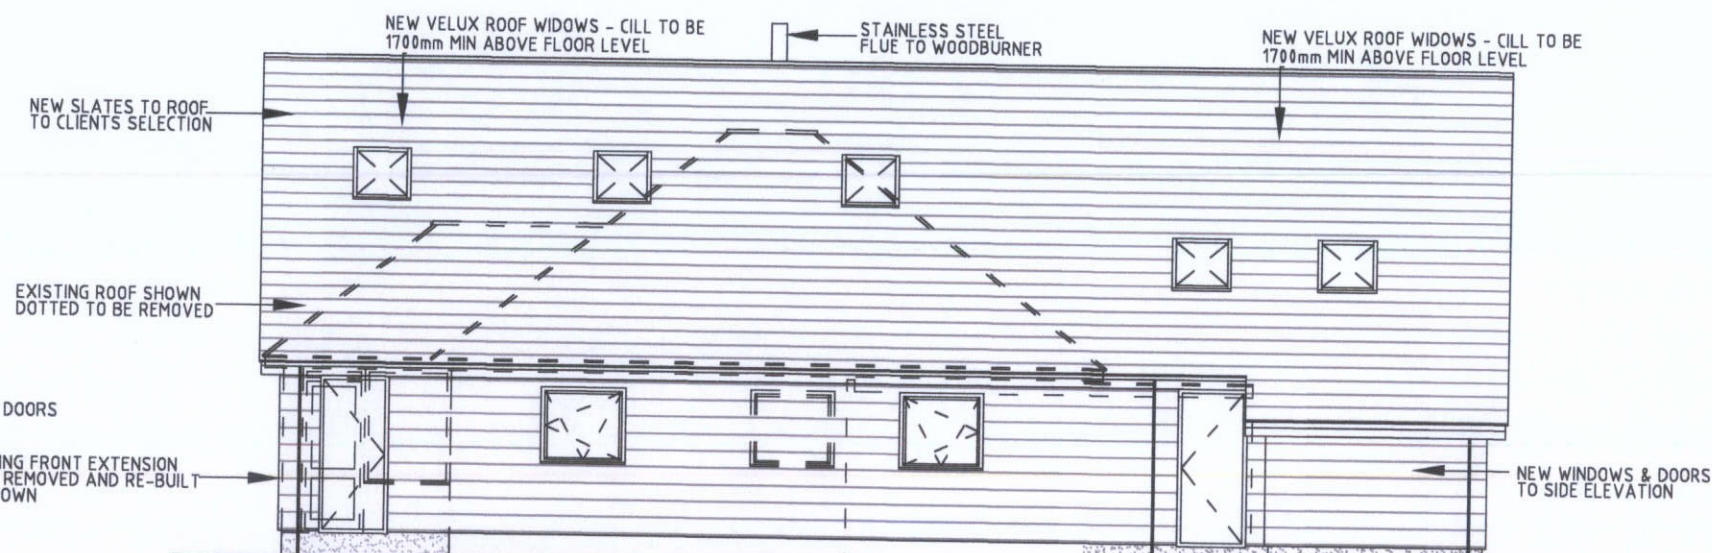

SIDE ELEVATION (proposed)

NOTES


ALL DIMENSIONS SHOWN MUST BE CHECKED ON SITE PRIOR TO CONSTRUCTION

ROOF FINISH - NEW ROOF FINISH TO BE SLATES AND TO CLIENTS SELECTION

EXTERNAL WALL CLADDING - EXTERNAL CLADDING TO BE MARLEY ETERNIT CEDRAL - COLOUR SILVER GREY

DOORS & WINDOWS - DOORS & WINDOWS TO BE POWDER COATED ALUMINIUM COLOUR GREY TO CLIENTS SELECTION

ROOF PITCH - NEW ROOF PITCH TO BE 45deg

 

SCALE (metres) - 1:100

06 FEB 2017

A 27.01.17 ELEVATIONS CHANGED FOLLOWING CHANGES TO LAYOUT
Revision

Nigel Seymour

Design Services
Tel: 01797 363558

Title
PROPOSED ALTERATIONS & EXTENSIONS
98 COAST DRIVE
LYDD ON SEA
ROMNEY MARSH
KENT

Type of Drawing
PROPOSED ELEVATIONS

Date
JANUARY 2017

Drawing No
16027/B/04

Client
MR A GRANT
110 COAST DRIVE
LYDD ON SEA
ROMNEY MARSH
KENT

Drawn By
NS

Scale
1:100 (Print @ A3)

Revision
A