



MATERIAL KEY:




Brick Wall



Concrete Roof Tiles



Existing Rear Elevation - East Scale 1:100

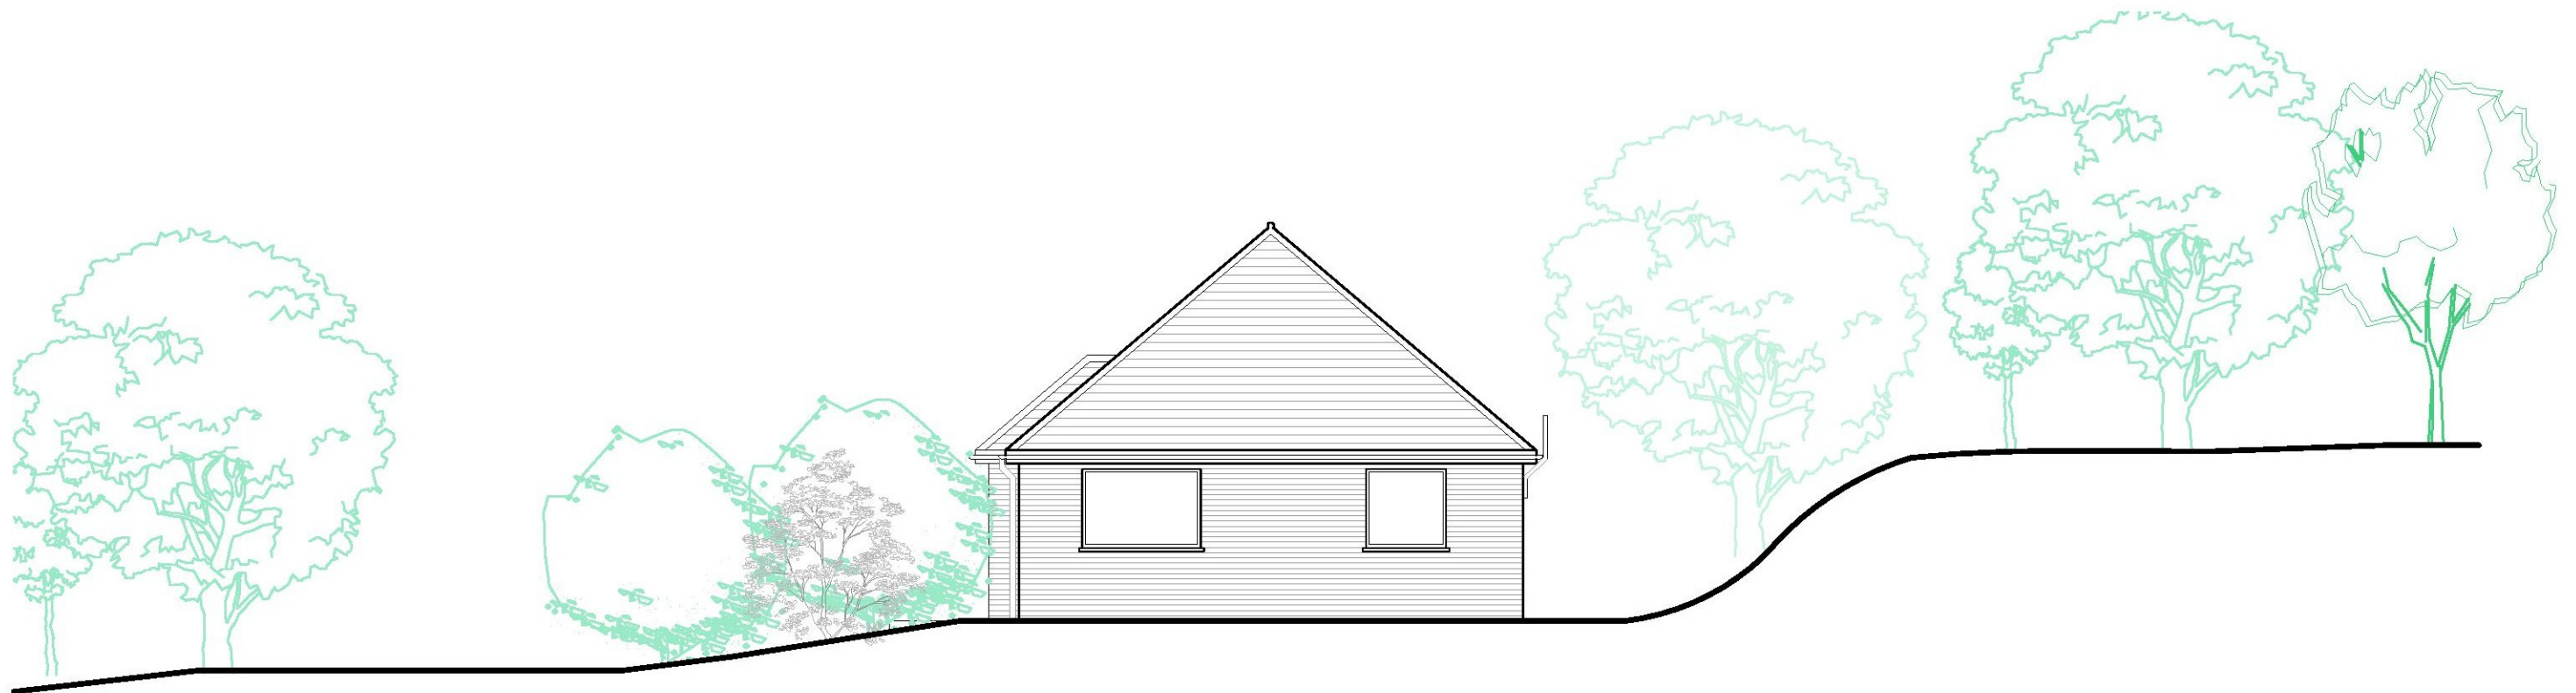

Existing Side Elevation - South Scale 1:100

DRAWING:—

Existing Elevations (2 of 2)

CLIENT:—

Mr and Mrs T Brooks
Santa Maria, Canterbury Road,
Folkestone, Kent, CT18 7EQ

PROJECT&TITLE:—

Rear and first floor extensions
to Santa Maria, Canterbury Road
Folkestone, CT18 7EQ

SCALE:—

1:100@A3

DWG NO:—

PL04 / 16039

DATE:—

Feb 2017

REVISION:—

CLArchitects

127 Sandgate Road,
Folkestone, Kent, CT20 2BH
Ph: 01303 647 233 www.clarchitects.co.uk