


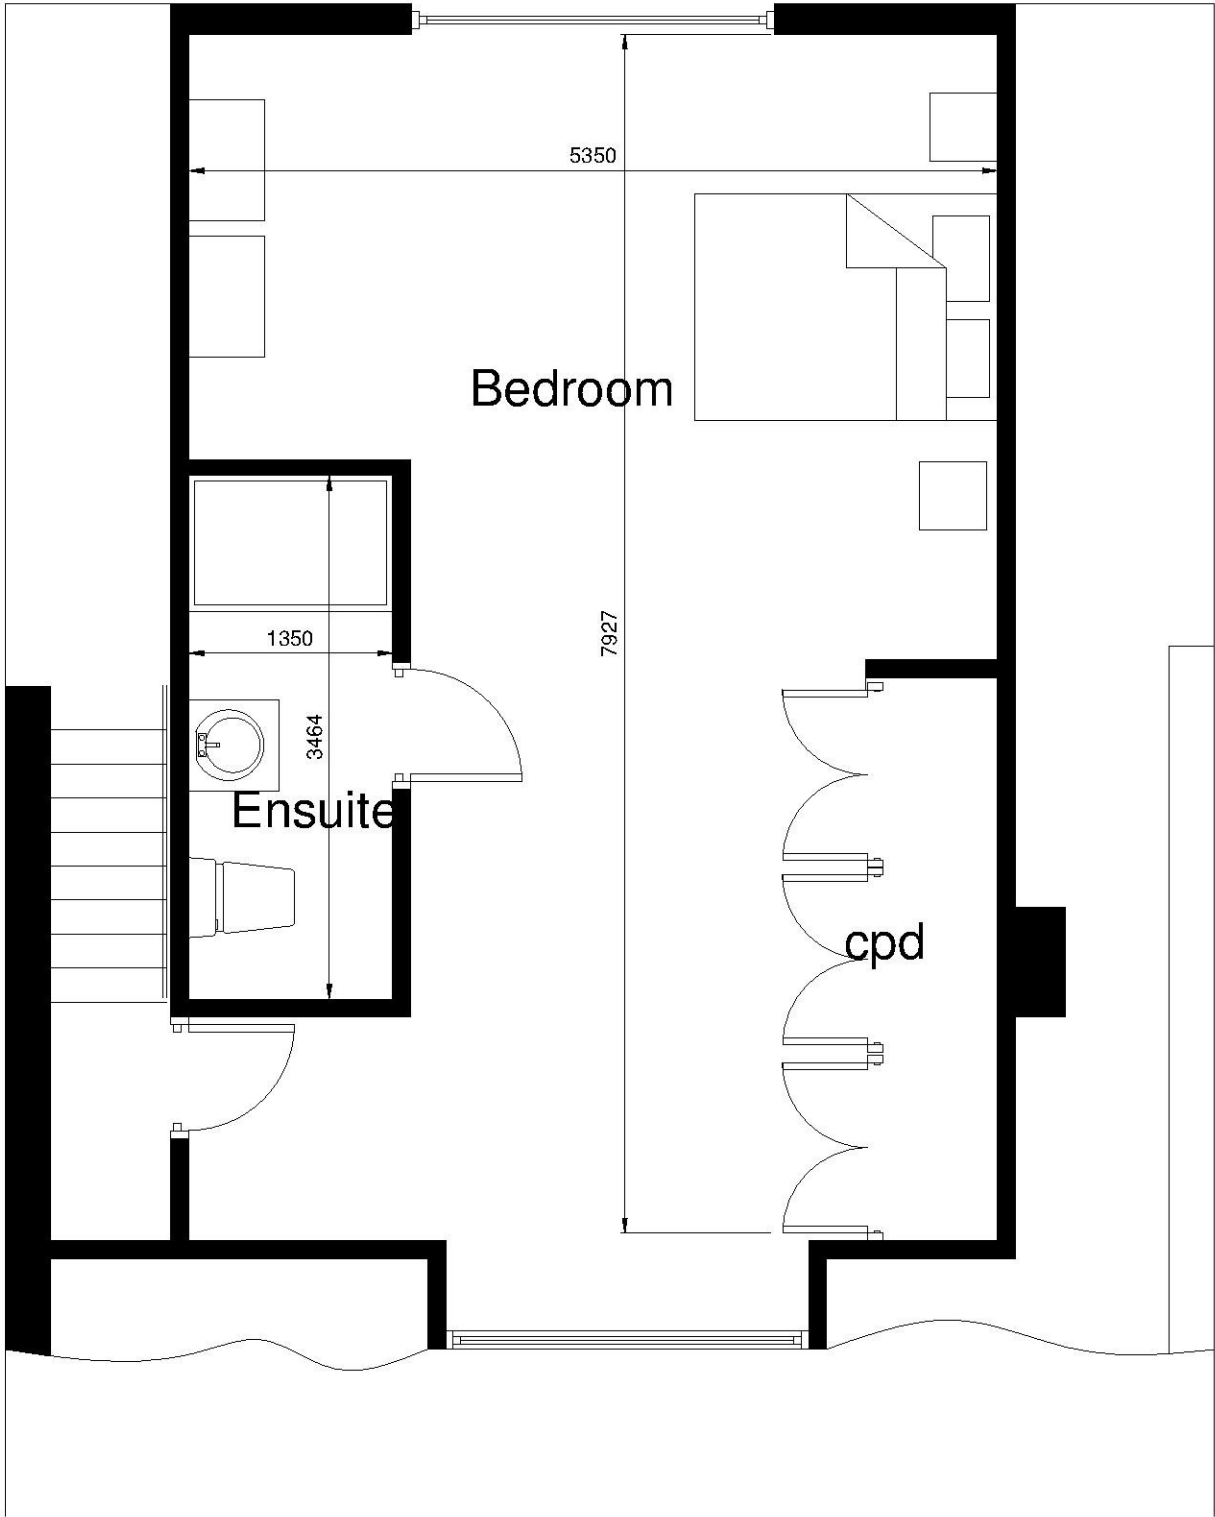

This drawing is the copyright of Rubicon Building Consultancy Ltd and should not be copied or reproduced without written consent. All dimensions are to be checked on site prior to fabrication and RBC Ltd notified of any discrepancy. Do not scale from this drawing.

revisions

project 404 Canterbury Road Densole Kent				 RUBICON Building Consultancy One Step Beyond Westfield Lane, Etchinghill Kent CT18 8BT Tel 01303863320	
client Mr & Mrs J Huxtable					
title Proposed First Floor Plans				drawing no 1702.P6L	rev
scale @A3 1:50	date Jan 2017	drawn TSP	chk'd		