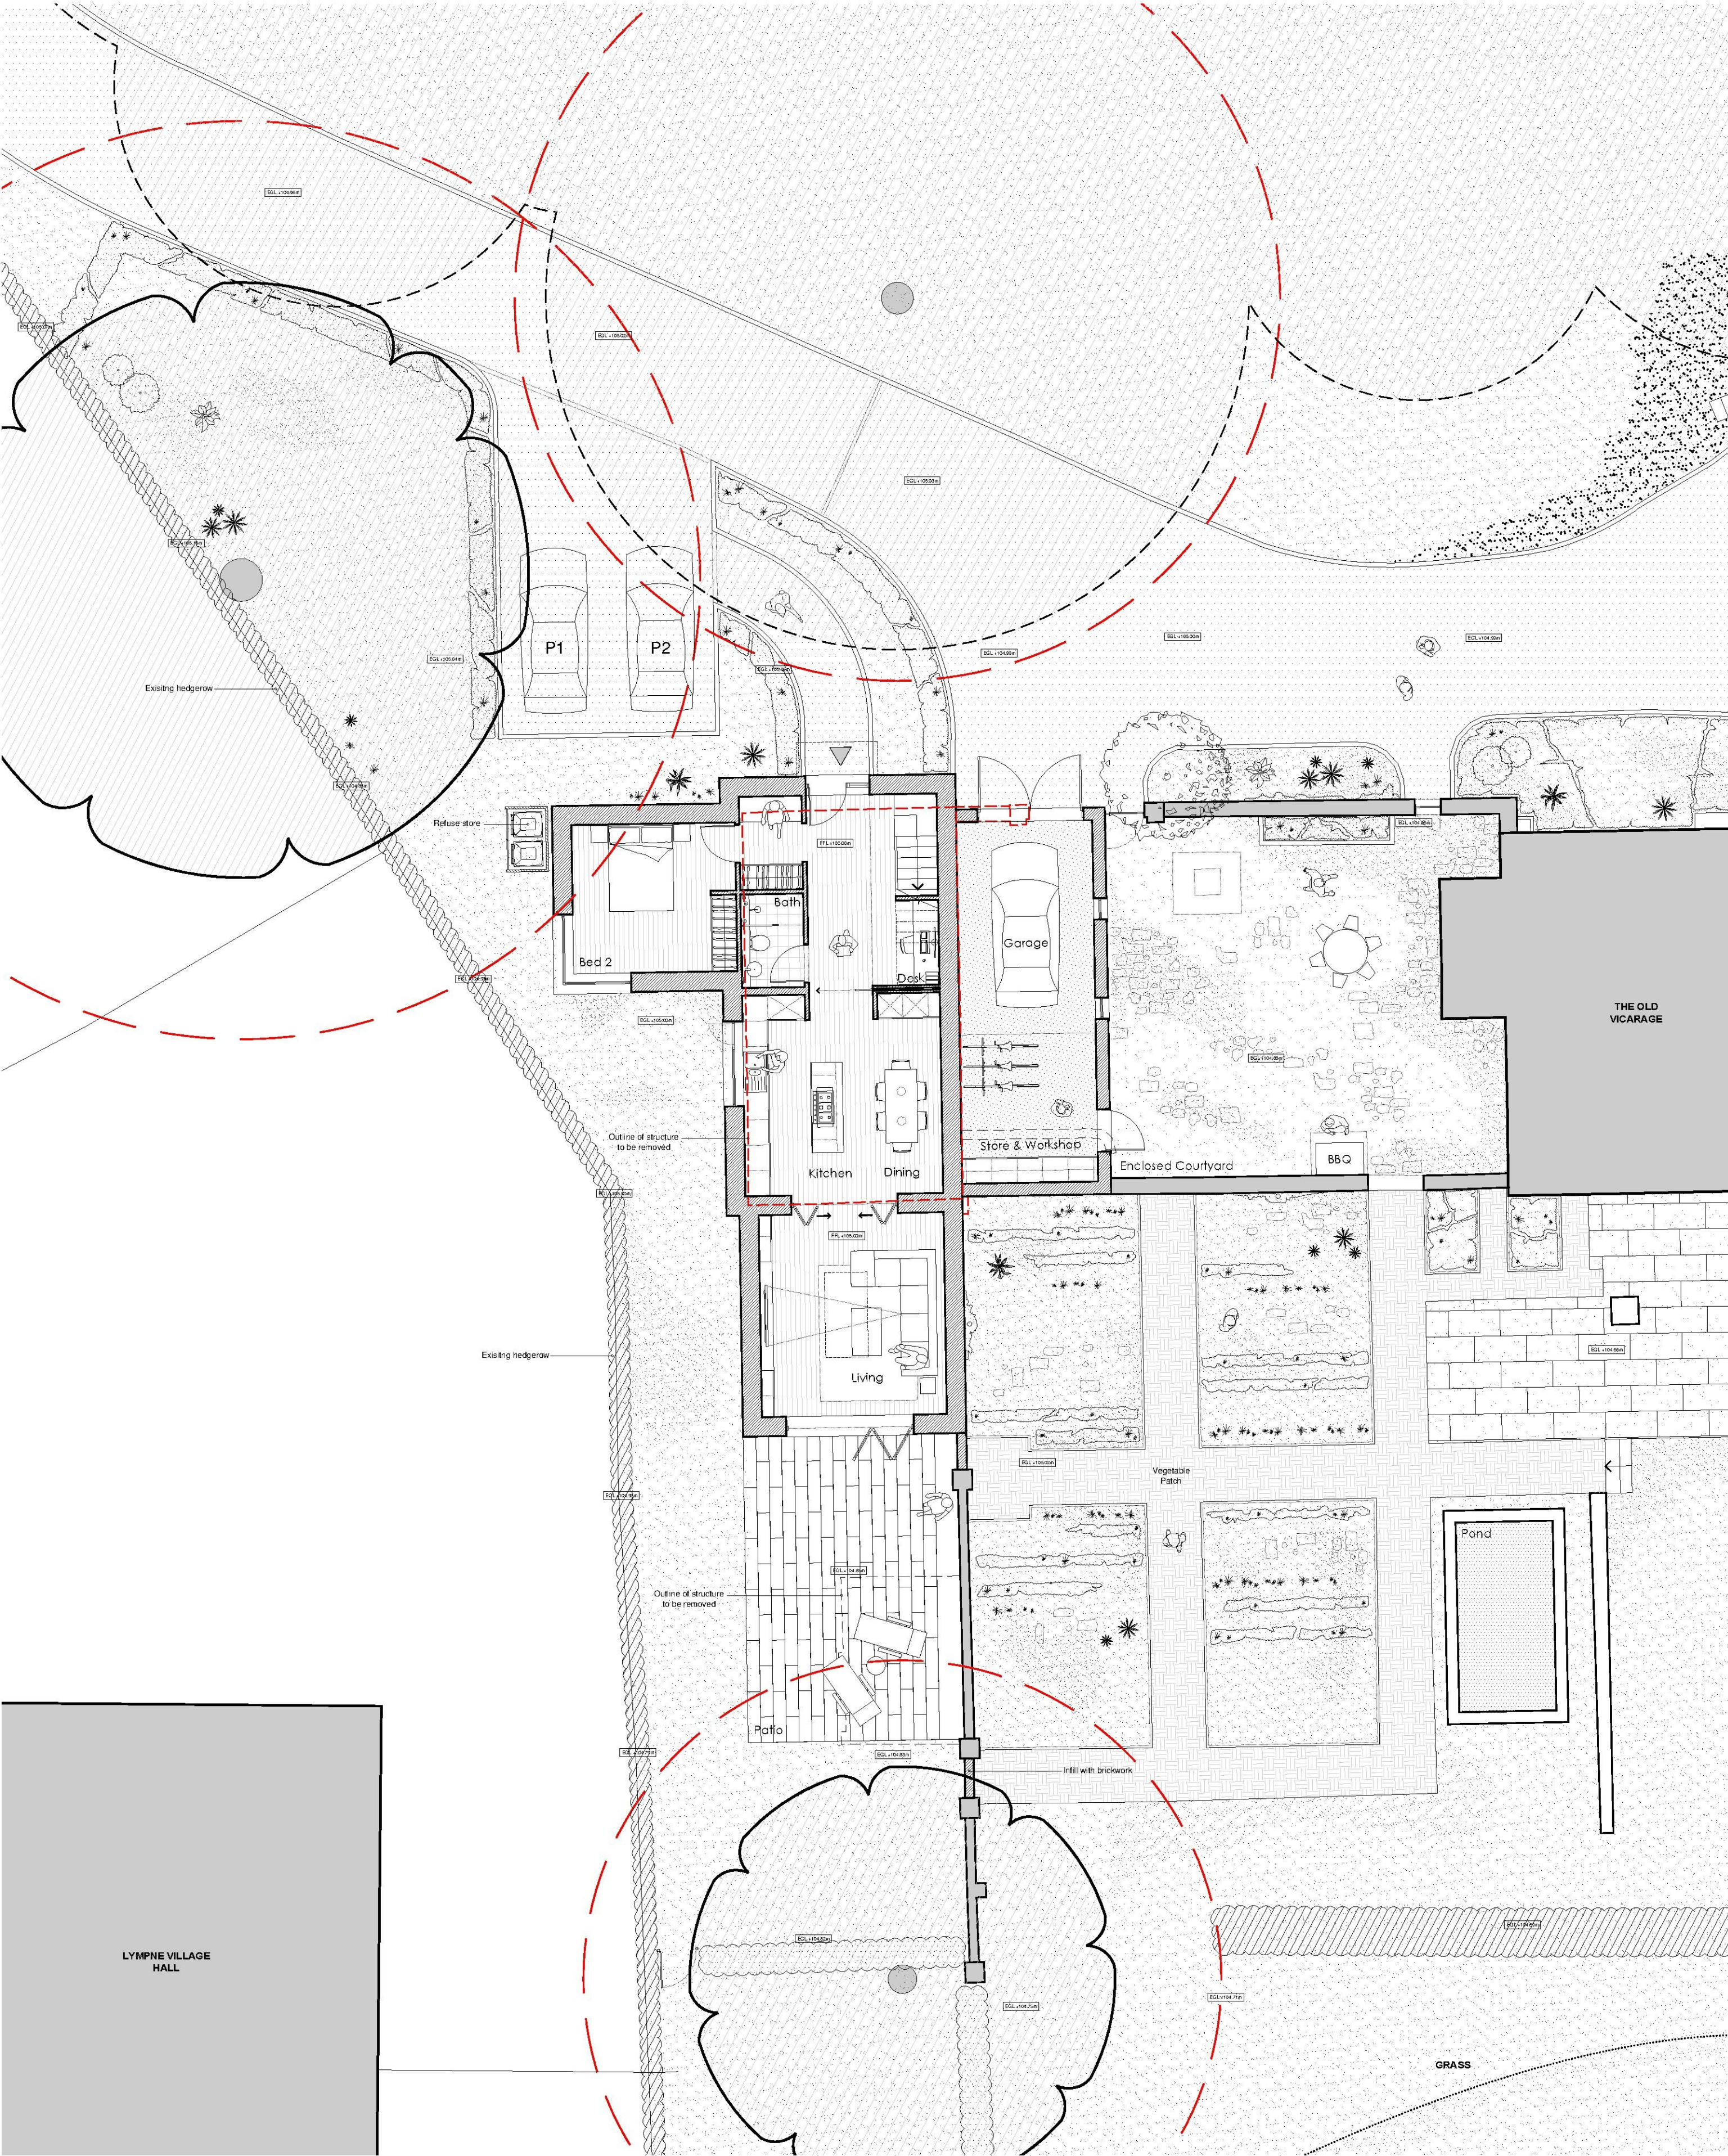


THE COACH HOUSE

GROUND FLOOR PLAN

©This drawing is the copyright of **guy hollaway** architects and should not be copied reproduced without written consent. All Rights Reserved.

All dimensions are to be checked on site prior to fabrication and the Architect should be notified of any discrepancy.

Do not scale from this drawing

Revisions

A Amendments to parking area

BL 16.02.2017

Project | The Coach House
Aldington Road, Lympe, Hythe, CT21 4LE

Client | Charlotte, John & Judith East

Title | Proposed Ground Floor Plan in Context

Status | **PLANNING DRAWINGS**

Scale@A2 | 1:100 Date | 22.11.2016 Drawn | BL Chkd | MW

guy hollaway
ARCHITECTS

London | Fourth Floor | 251 Pentonville Road | London | NI 9NG
T +44 (0) 20 7014 4900 F +44 (0)1303 268 214 E london@guyhollaway.co.uk W www.guyhollaway.co.uk

Kent | The Tramway Stables | Rampart Road | Hythe | Kent | CT21 5BG
T +44 (0)1303 260 515 F +44 (0)1303 268 214 E kent@guyhollaway.co.uk W www.guyhollaway.co.uk

Project Number 16.039 Drawing Number 004 Revision A

Bin Number