




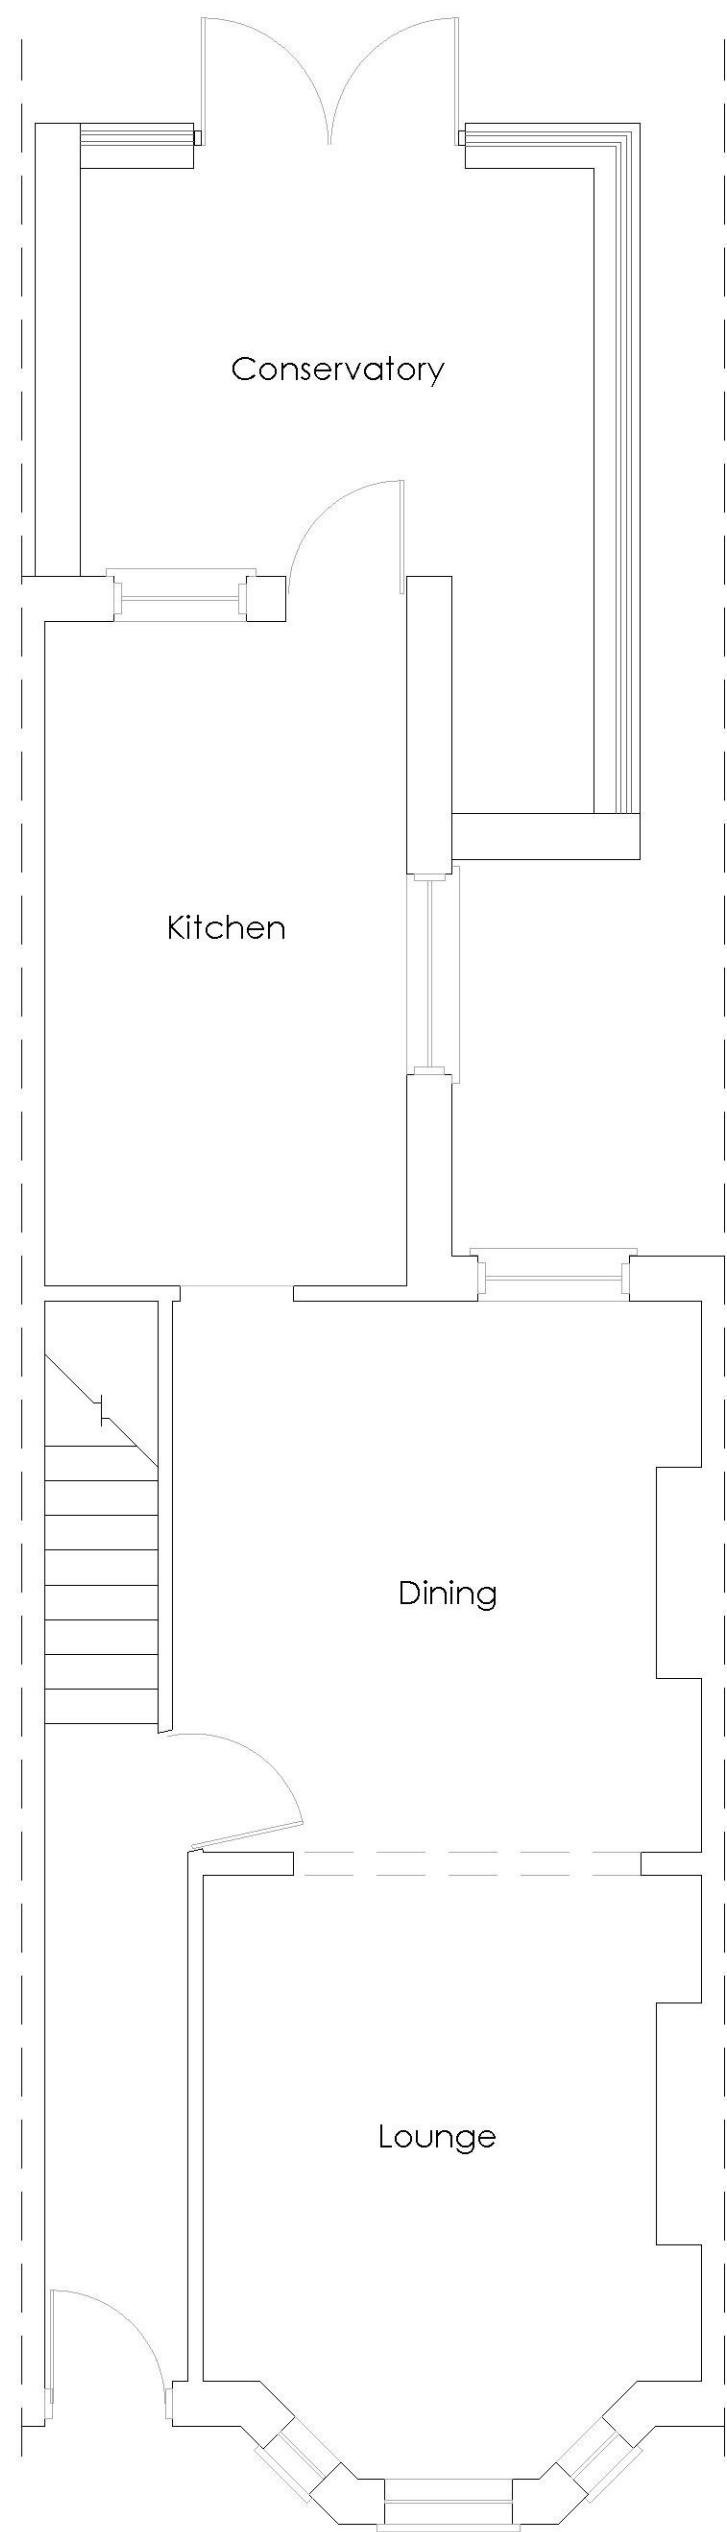


Ground Floor Plan
Existing

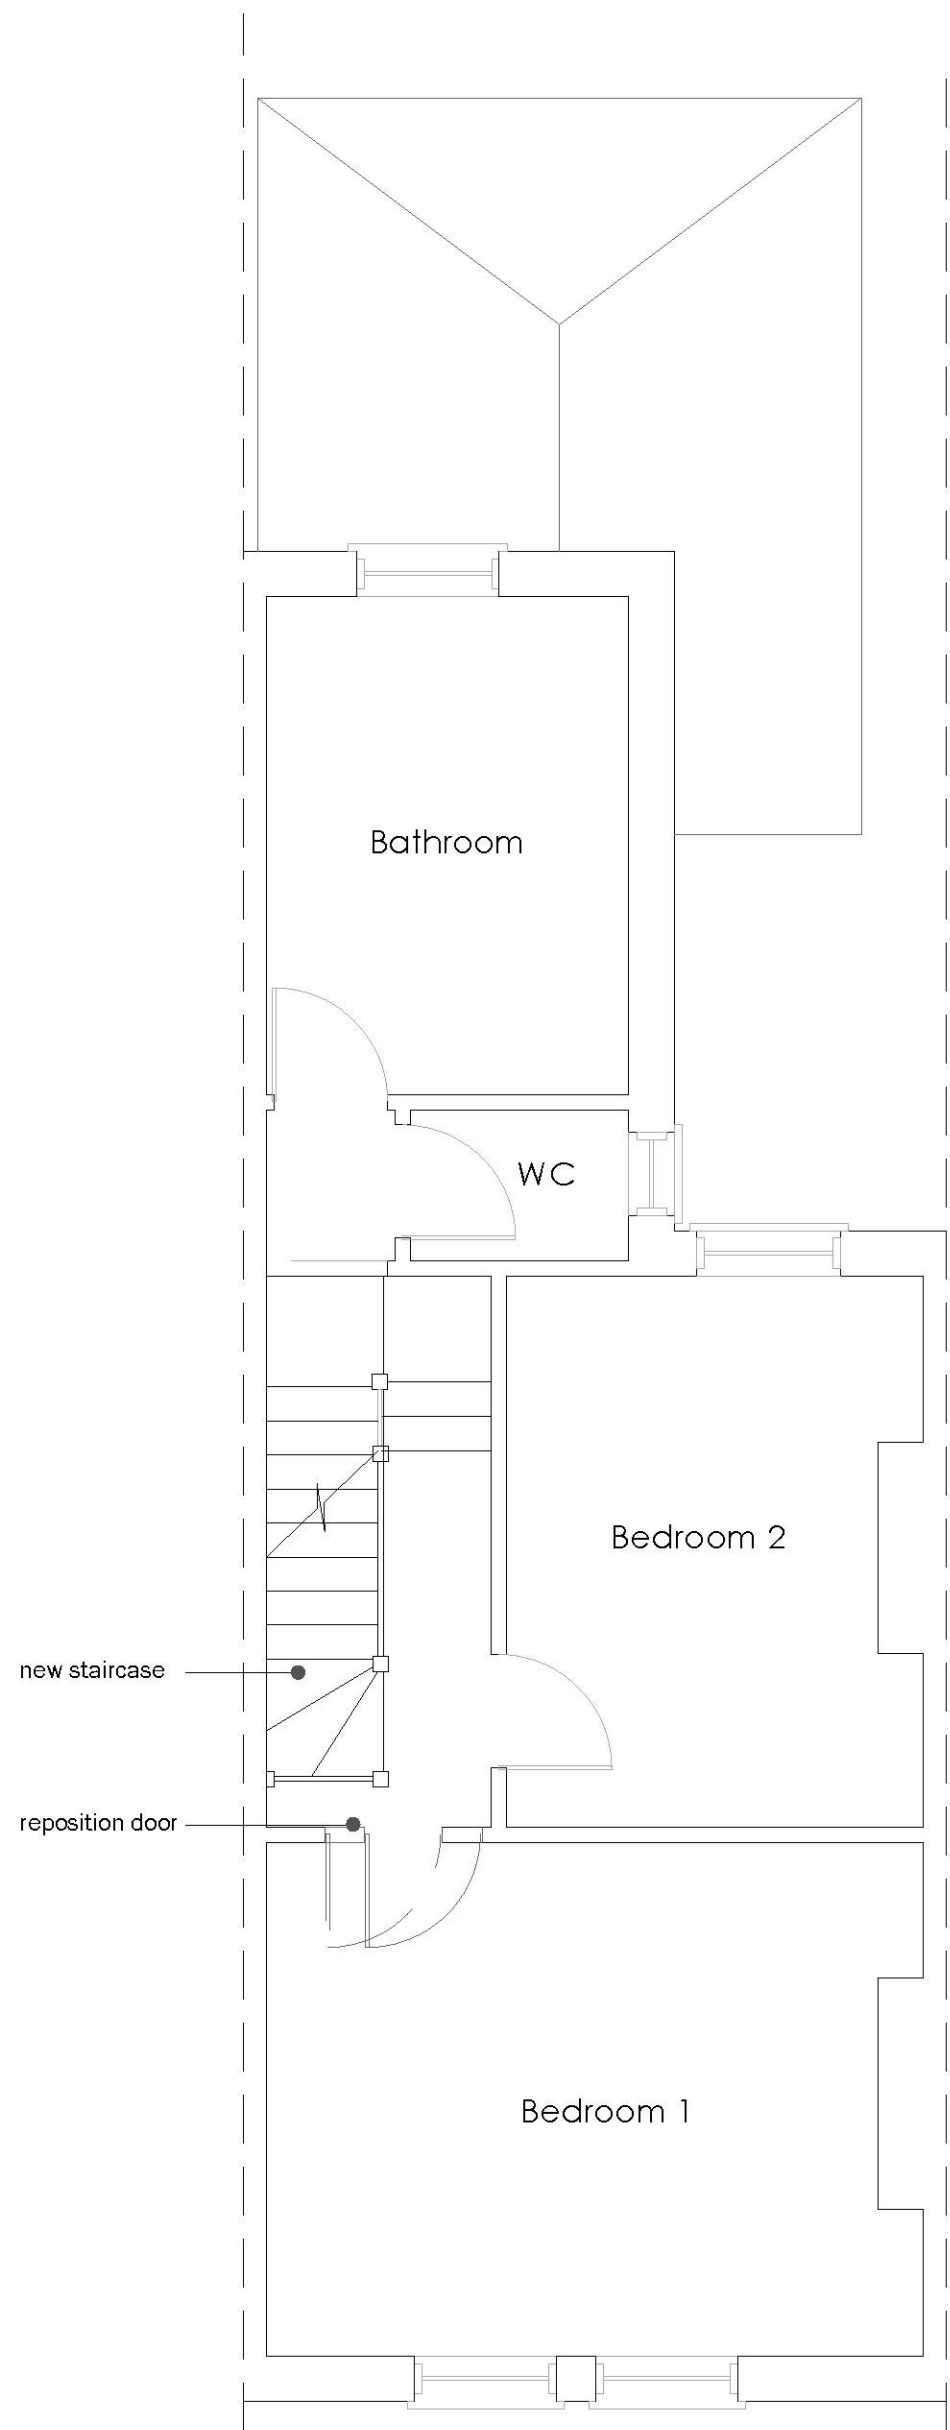


First Floor Plan
Proposed

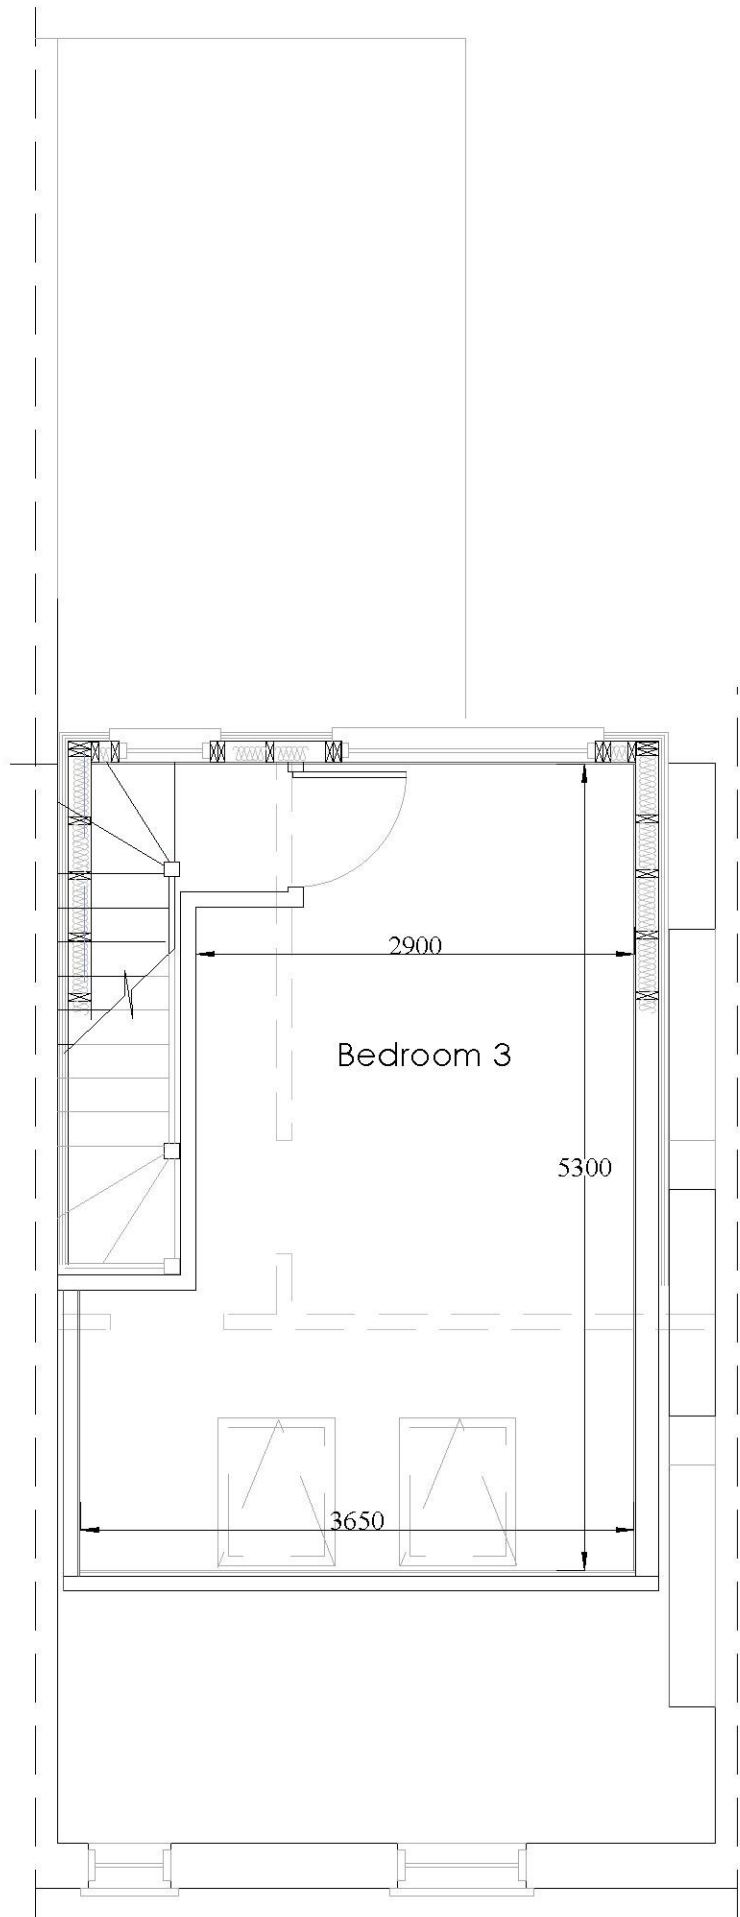


Second Floor Plan
Proposed

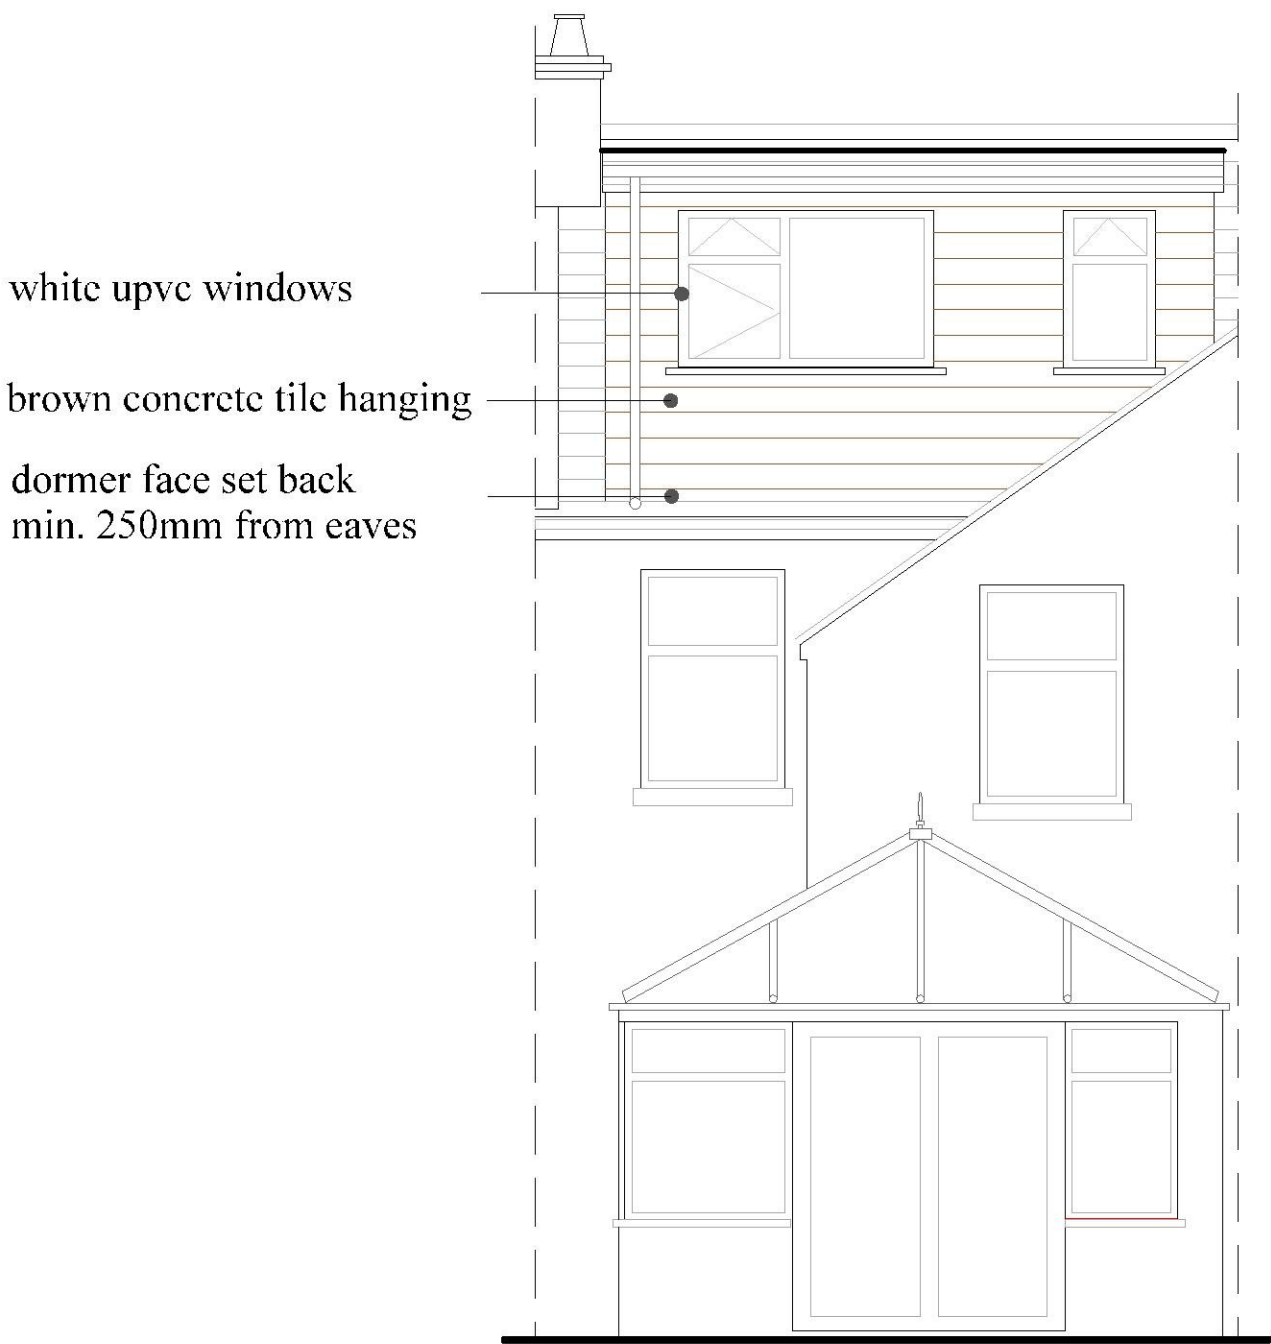

Rear Elevation
Proposed

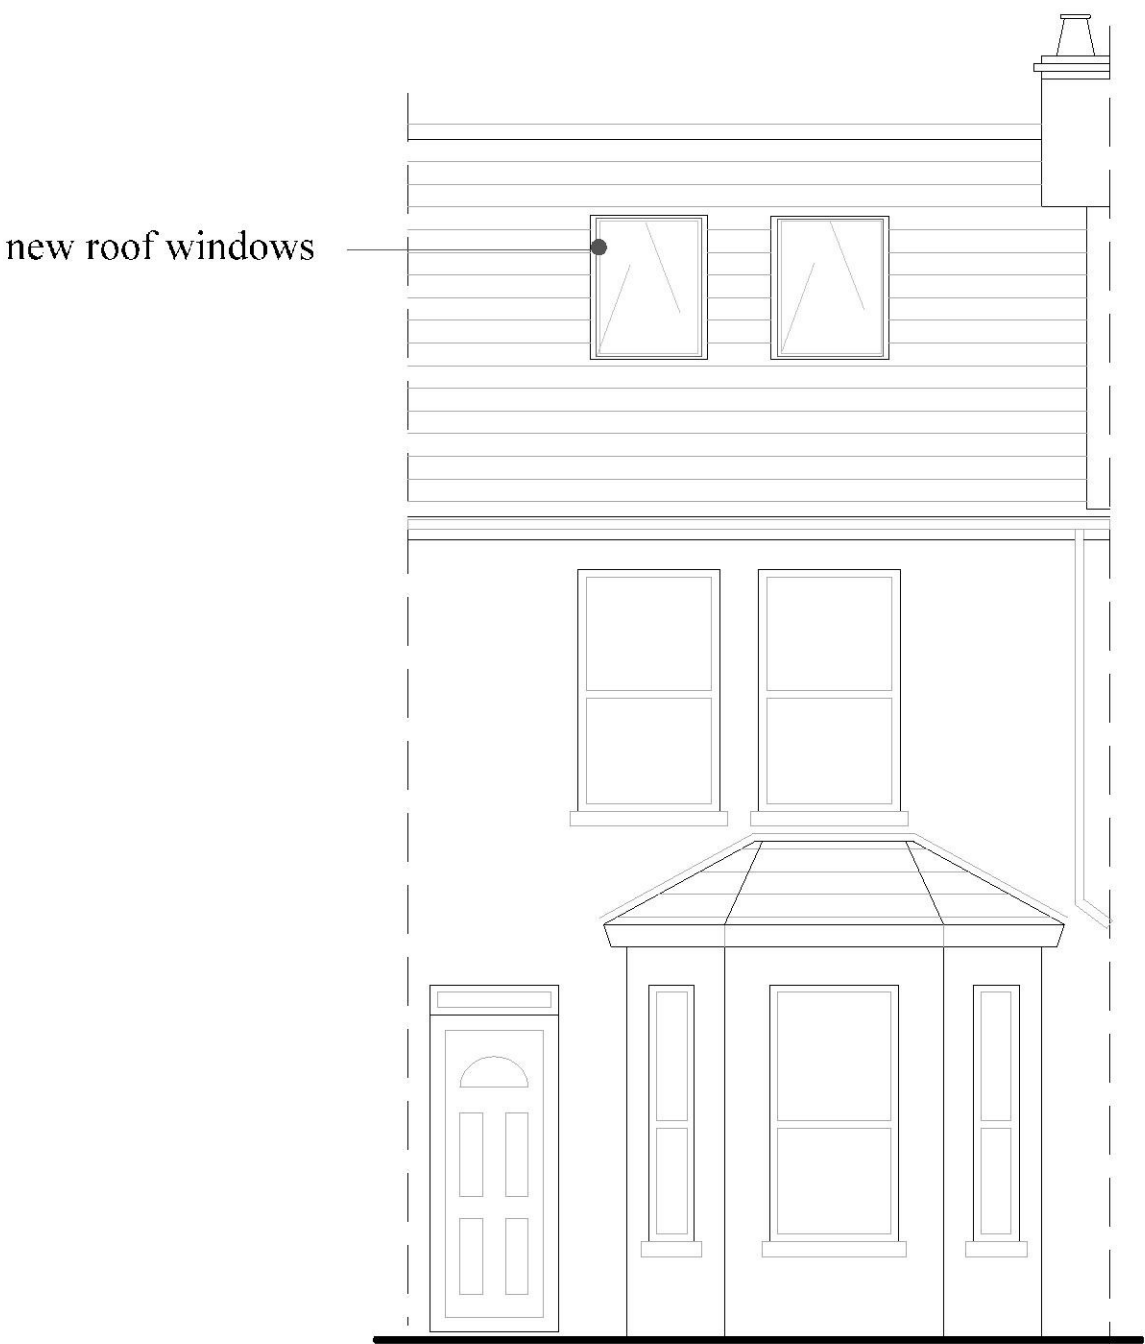

Front Elevation
Proposed

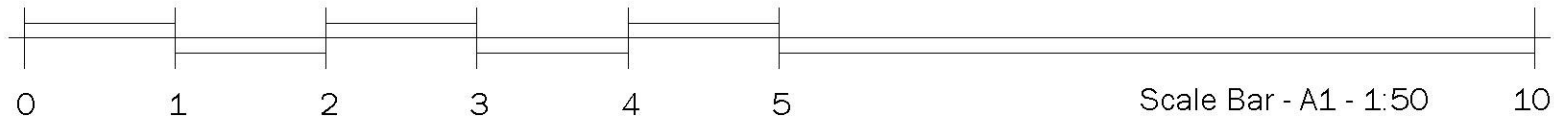

rev.	date	amendment
Brooks & Tomsett Chartered Building Engineers 30 Cherry Garden Avenue Folkestone Kent CT19 5LF tel 01303 656001		
client	Jaime Thompson	
project	43 Fort Road Hythe CT21 6JS	
drawing title	Loft Conversion Proposed Plans & Elevations	
scale	1:50	date 17.02.17 drawn by JB
dwg no.	BT/2017/05/02	rev. 0