


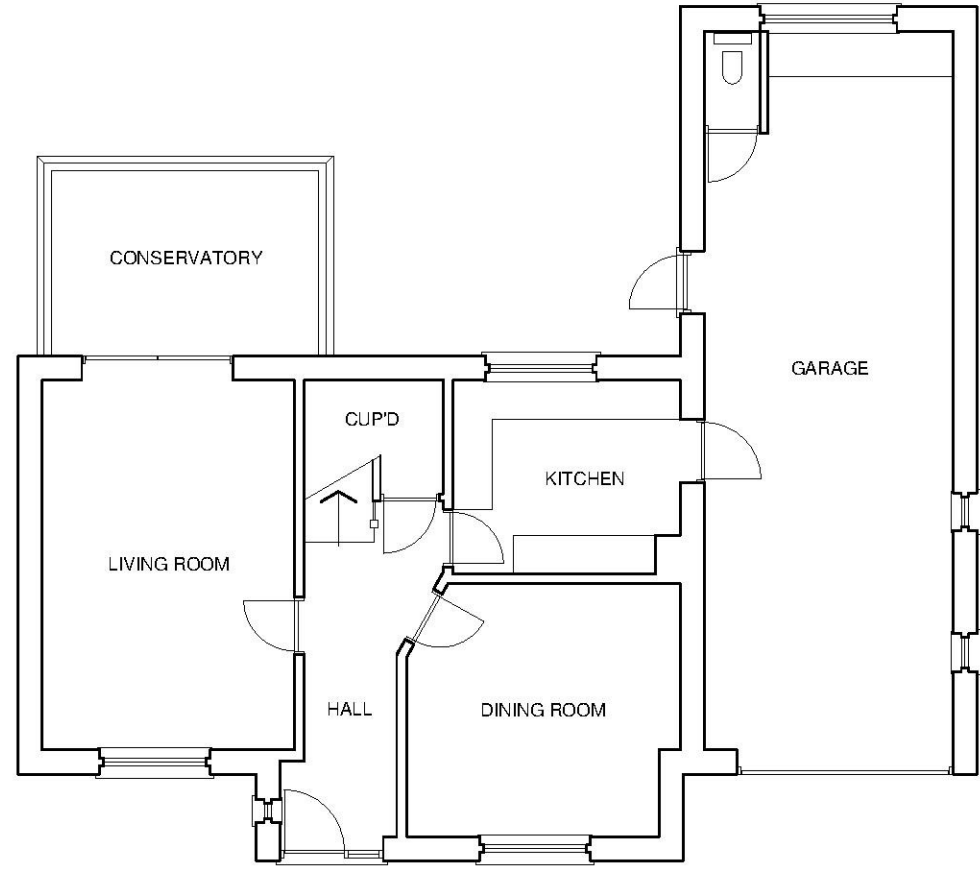


 


EXISTING GROUND FLOOR PLAN

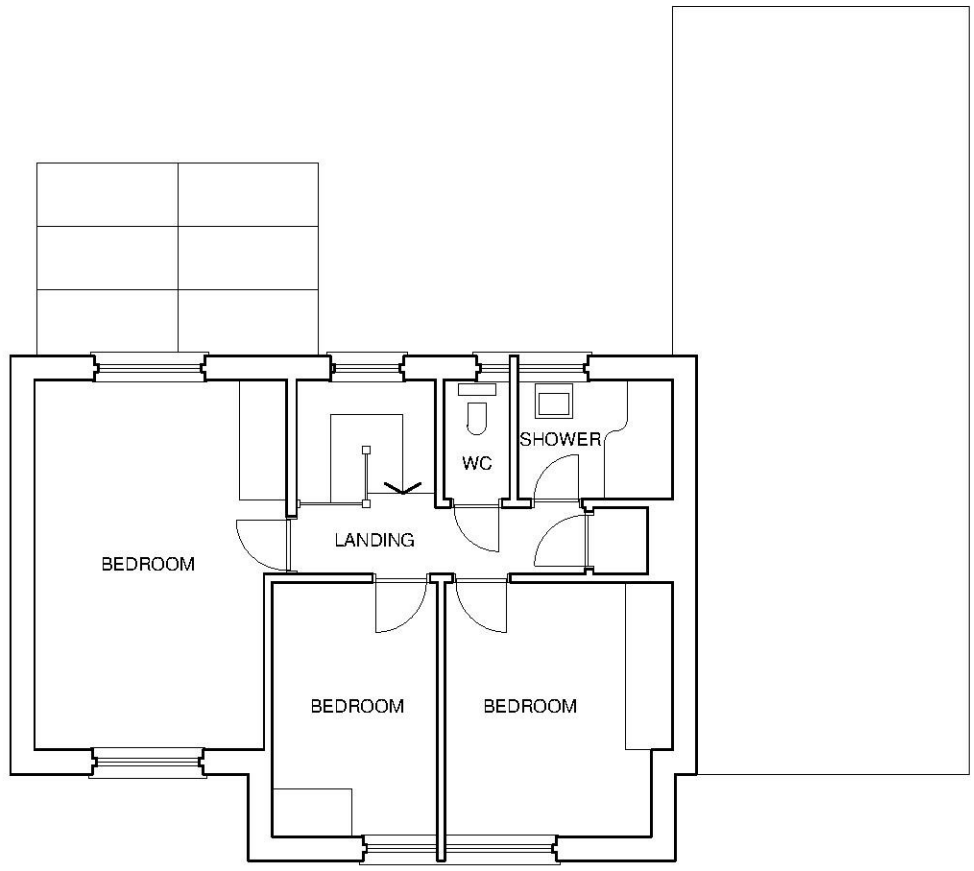

EXISTING FIRST FLOOR PLAN

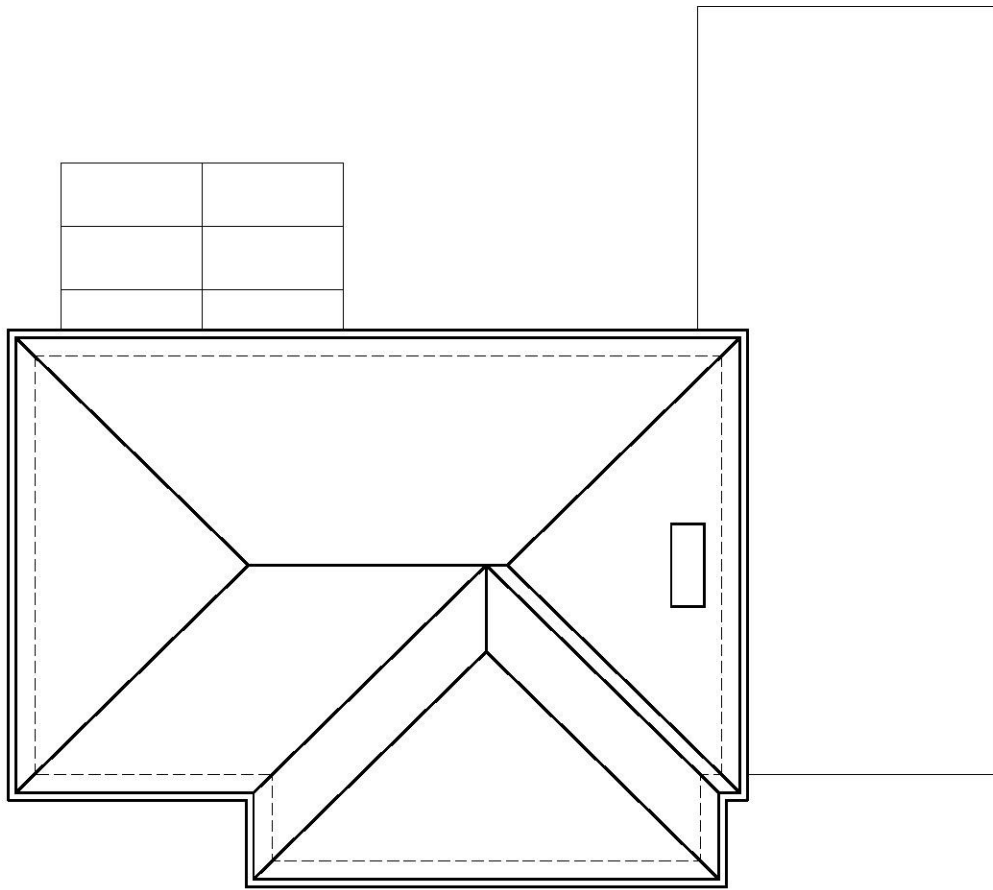

EXISTING ROOF PLAN

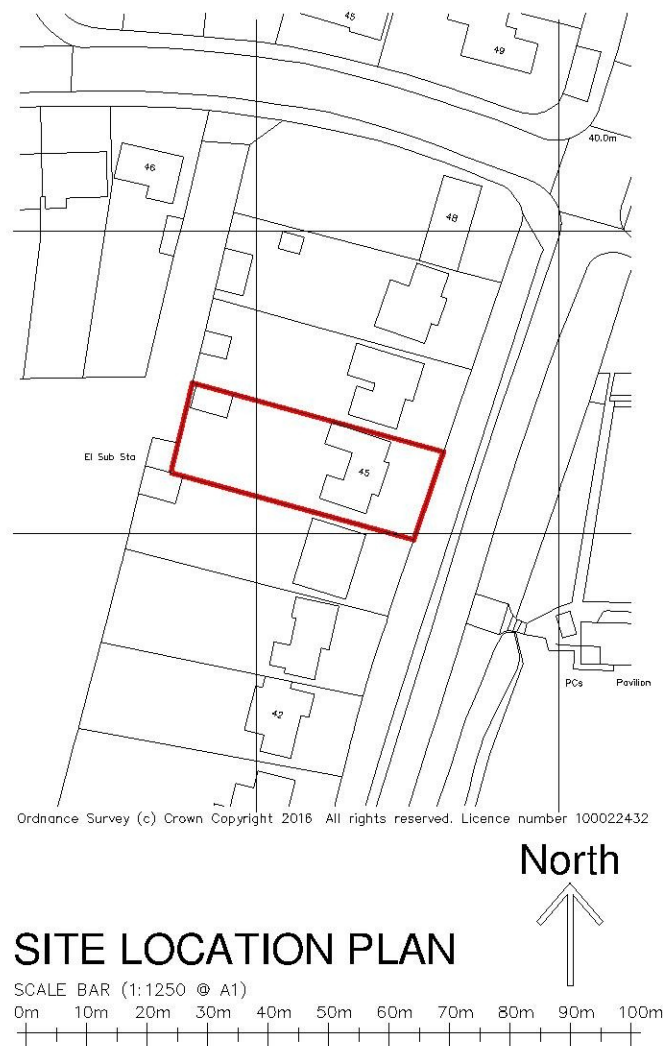

SITE LOCATION PLAN




Example of Finish for Drive Resurfacing



Example of Profile & Finish for New Railings to Existing Boundary Wall




EXISTING EAST ELEVATION

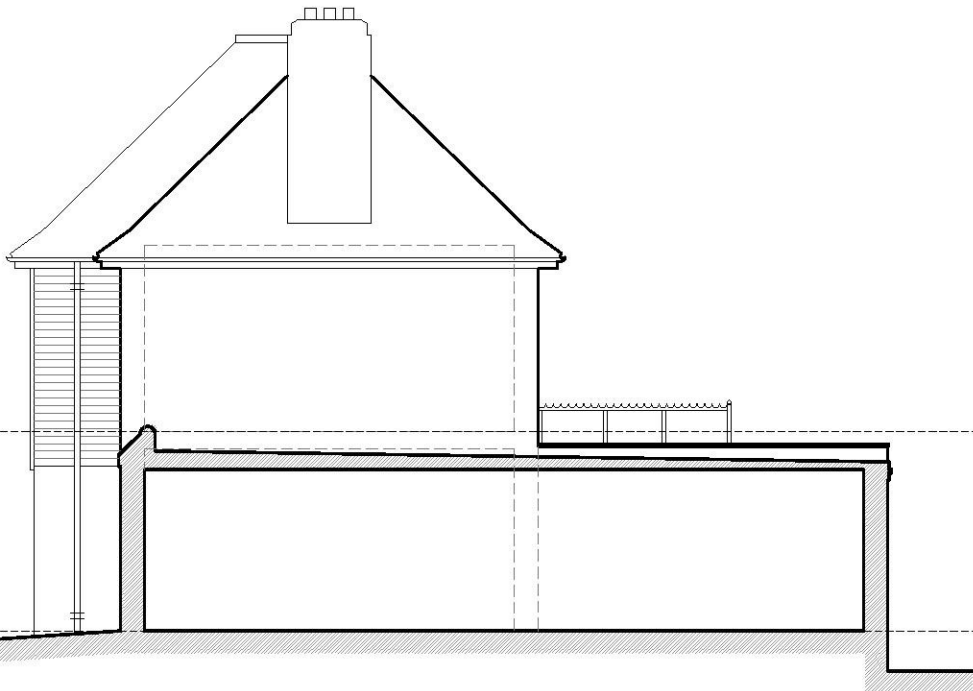


EXISTING NORTH ELEVATION




EXISTING WEST ELEVATION

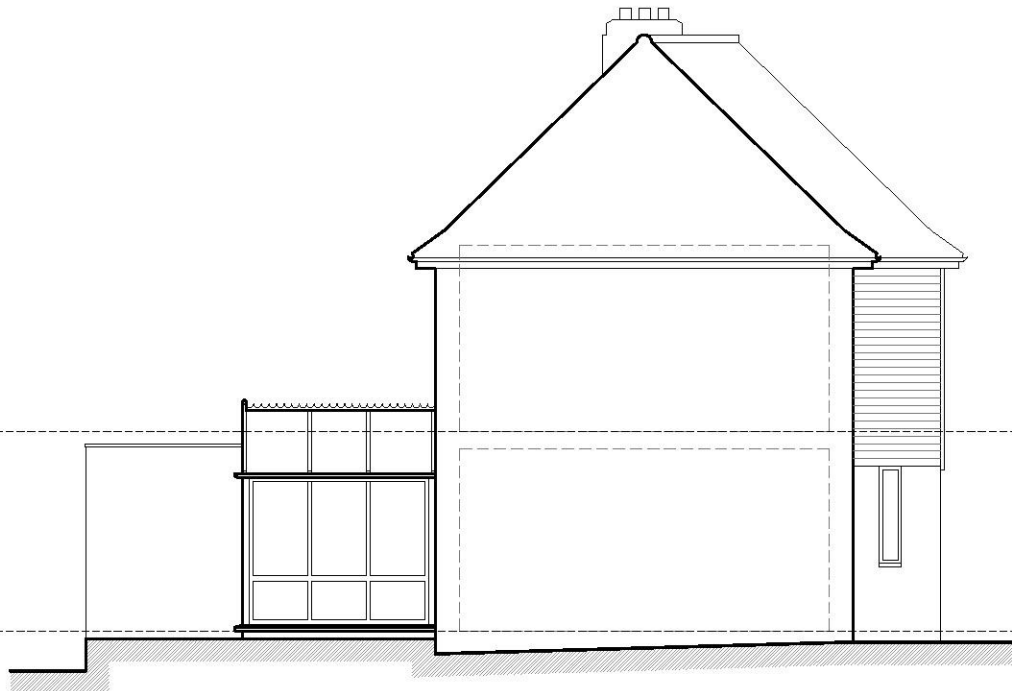


EXISTING SOUTH ELEVATION

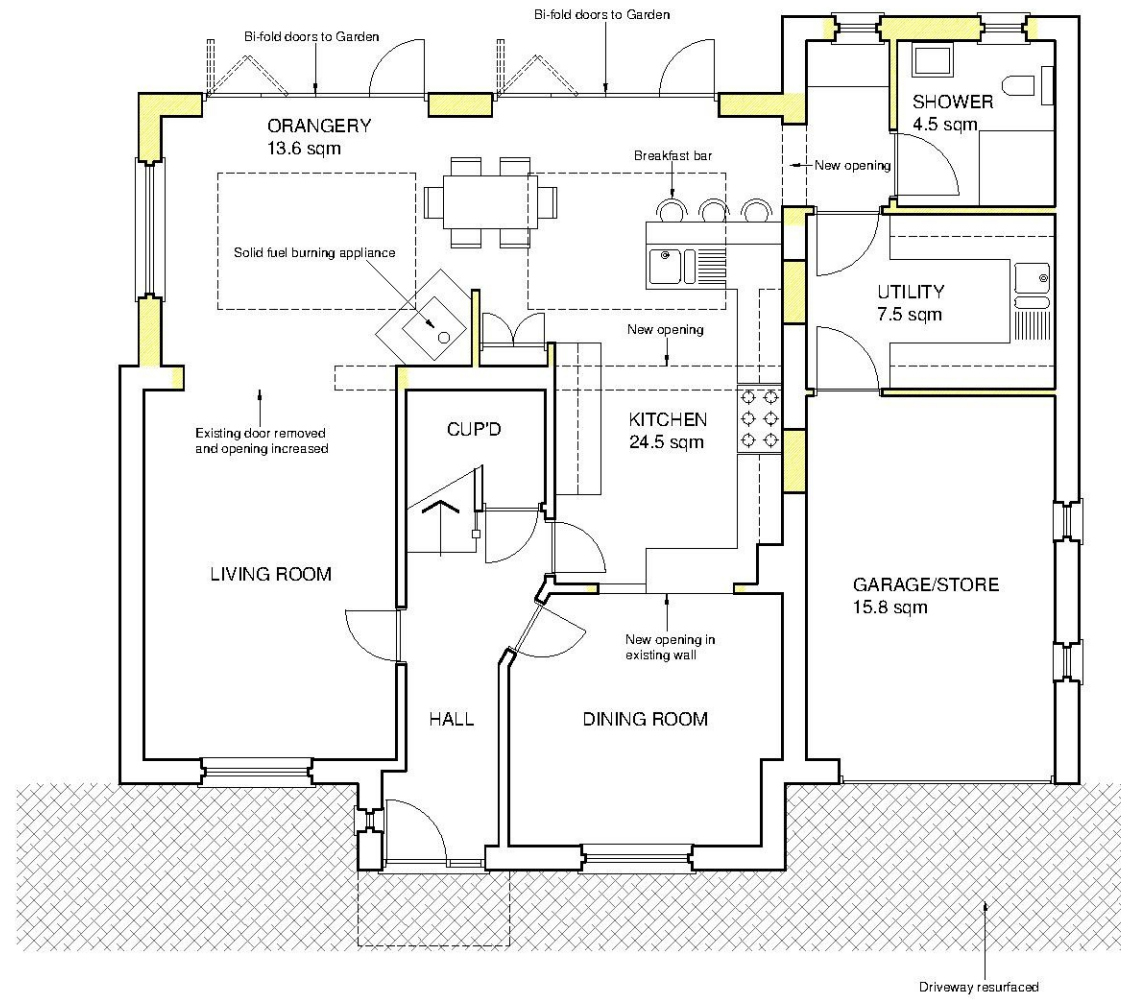


PROPOSED GROUND FLOOR PLAN

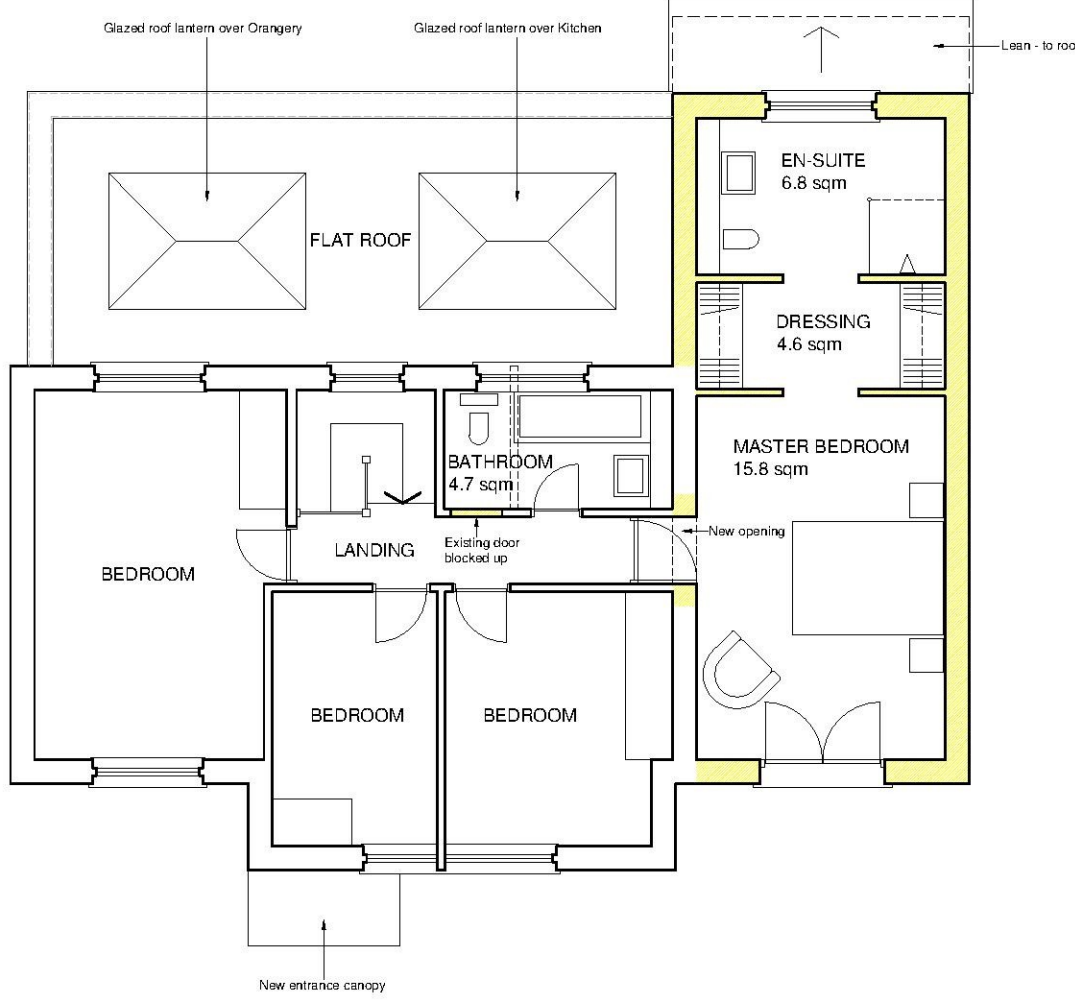

PROPOSED FIRST FLOOR PLAN

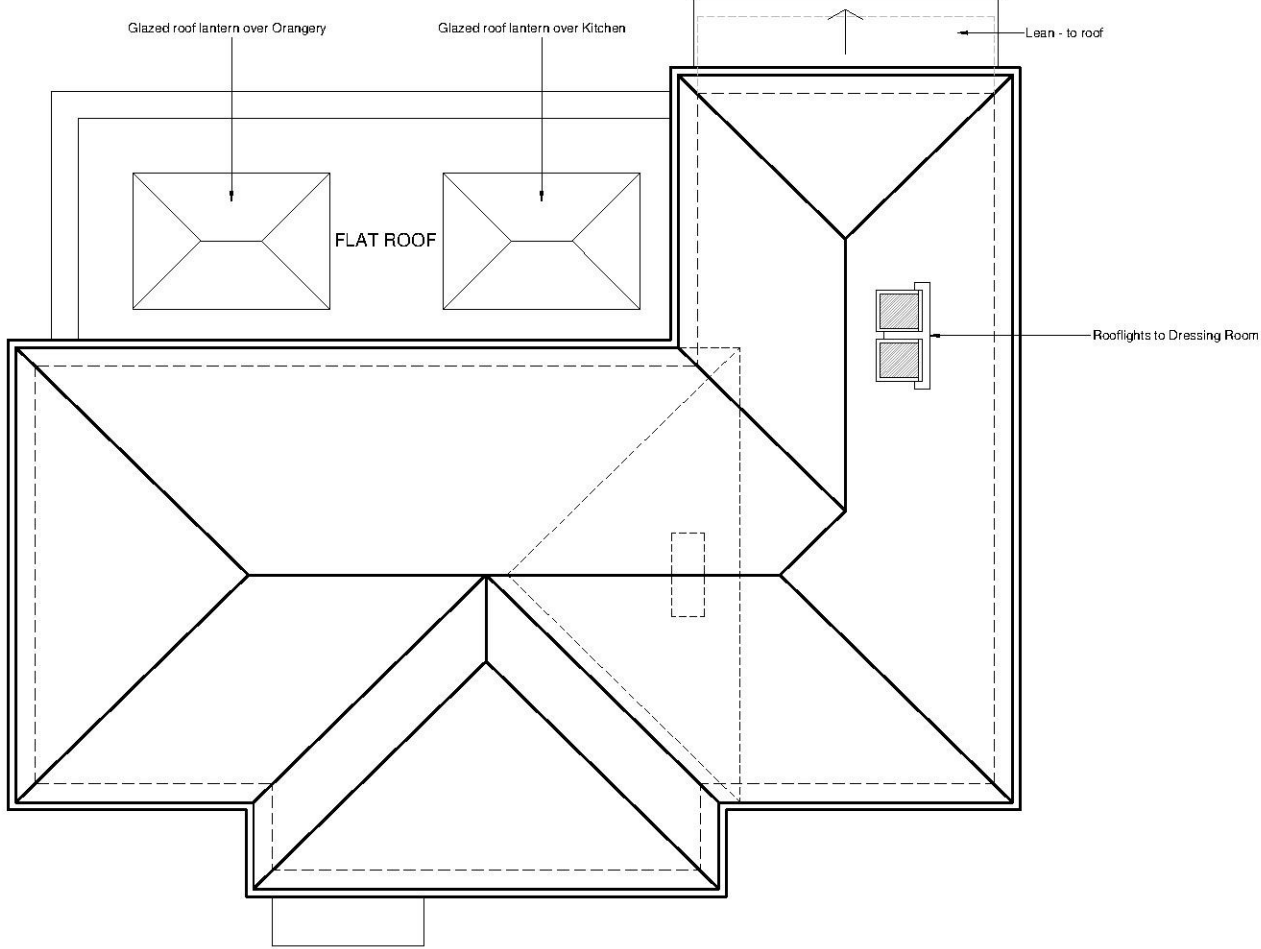

PROPOSED ROOF PLAN

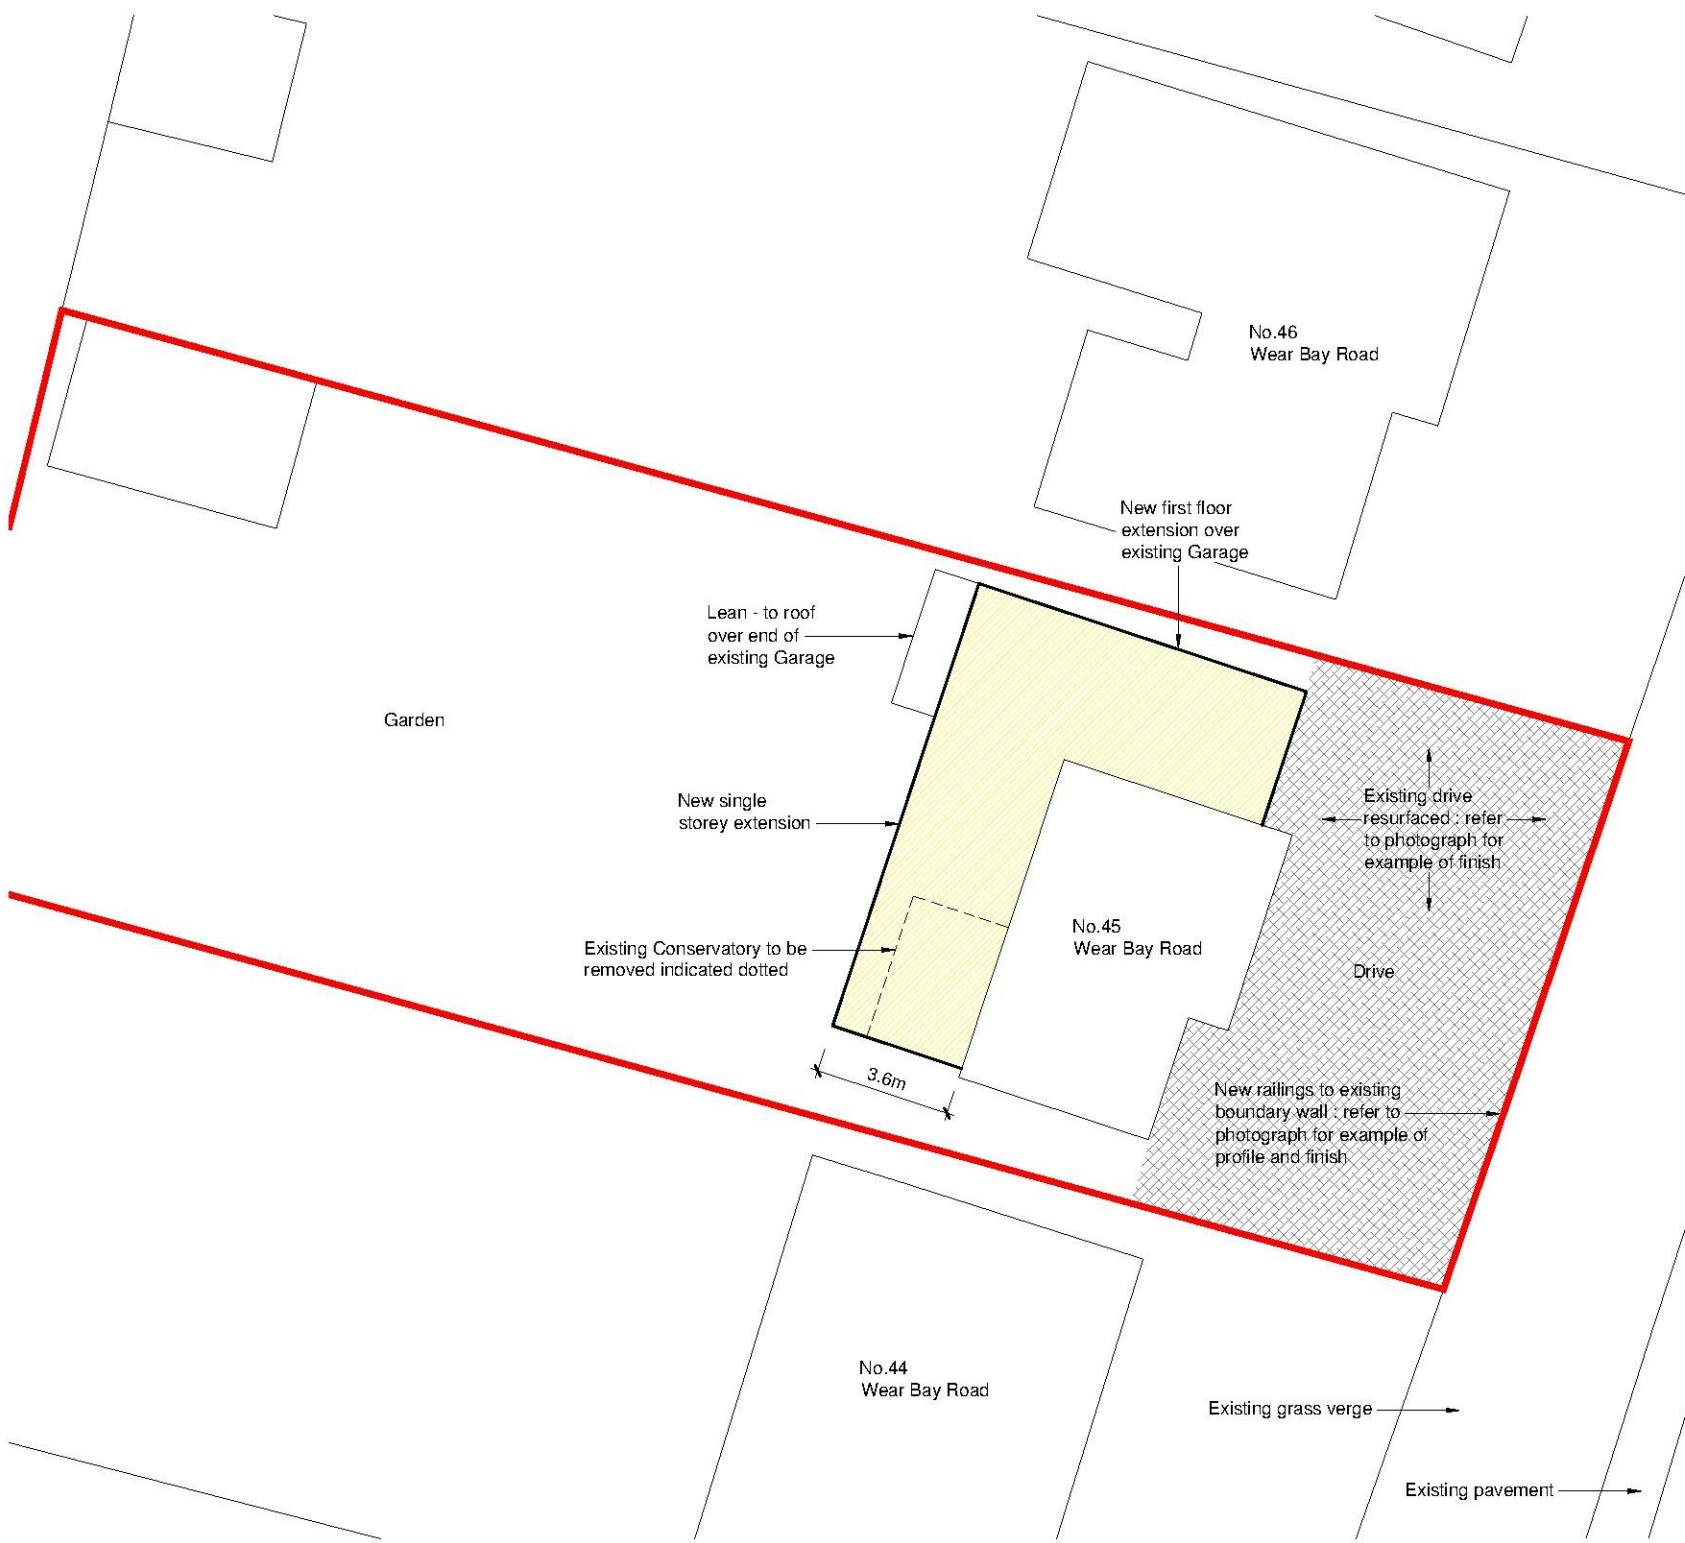


PROPOSED BLOCK PLAN


SCALE BAR 1:200 @ A1




PROPOSED EAST ELEVATION

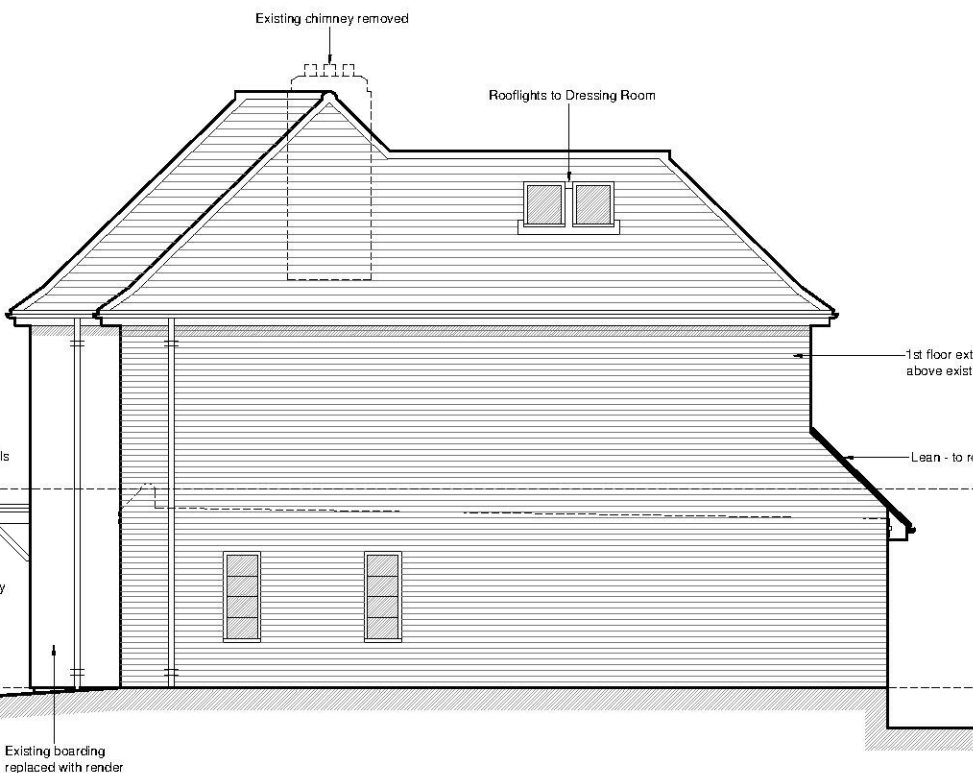

PROPOSED NORTH ELEVATION

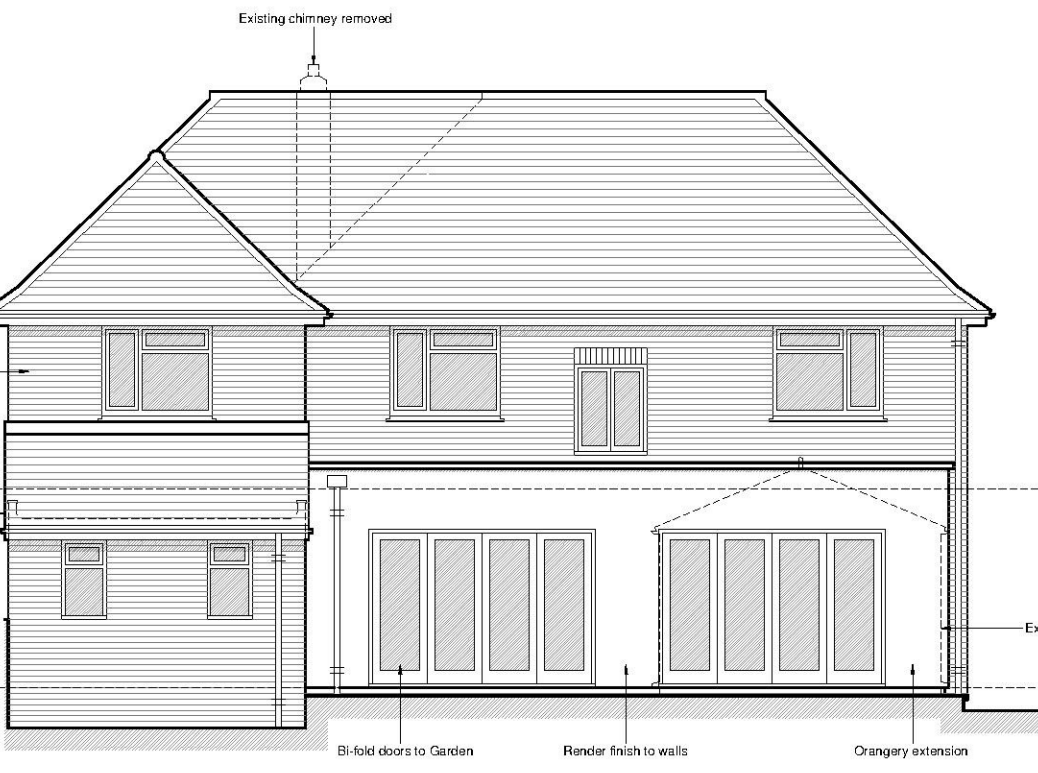

PROPOSED WEST ELEVATION

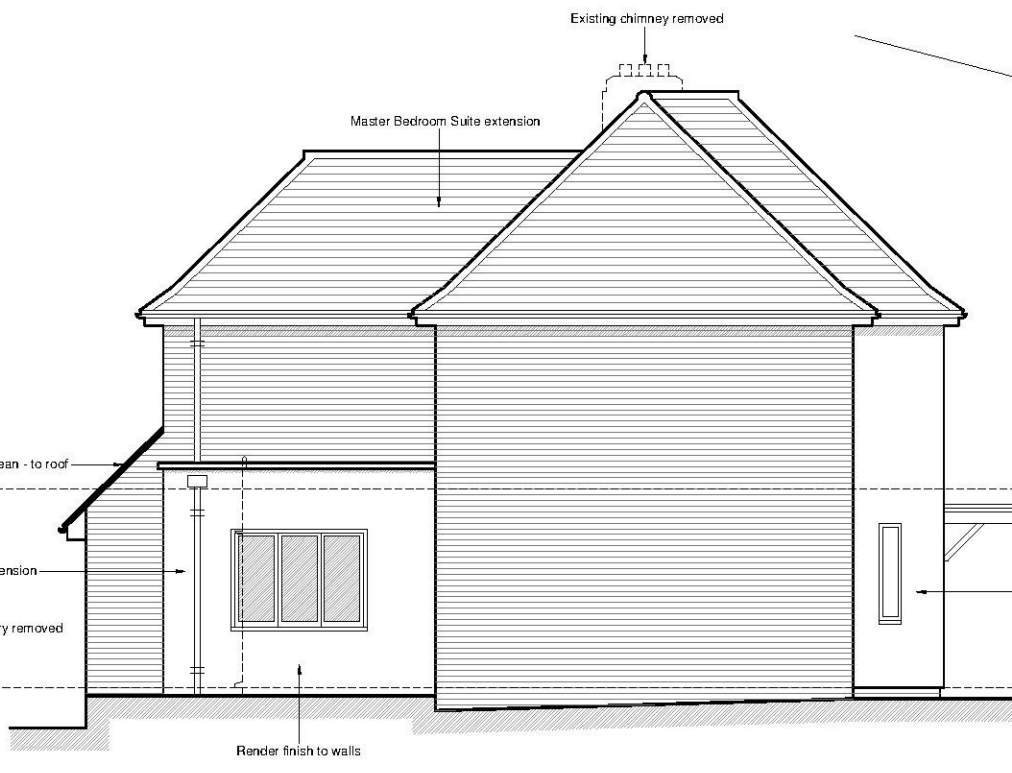

PROPOSED SOUTH ELEVATION

ABBEY DESIGN
ARCHITECTURAL SERVICES LTD

Canterbury Innovation Centre
University Road
Canterbury
Kent, CT2 7FS
Tel: 01222 250085

Project 45 WEAR BAY ROAD FOLKESTONE KENT CT19 6PY	Client MR & MRS J STANLEY	Drawing Title EXISTING AND PROPOSED PLANS AND ELEVATIONS	Scale @ A1 1:100	Scale @ A3 NTS	Drawn by LRW	Checked by CRE
Issue Status PLANNING	Project number 16/387	Date OCT 16	Revision A	Drawing number 06		