




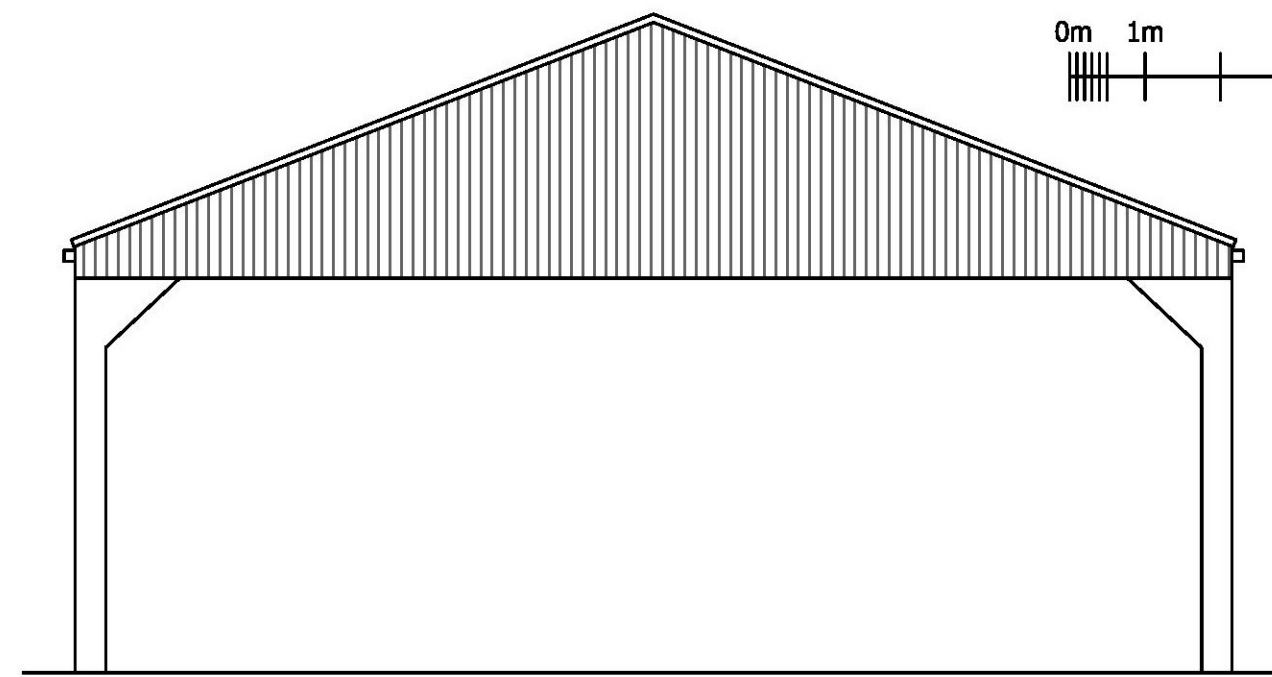

East Elevation / West Elevation (handed)

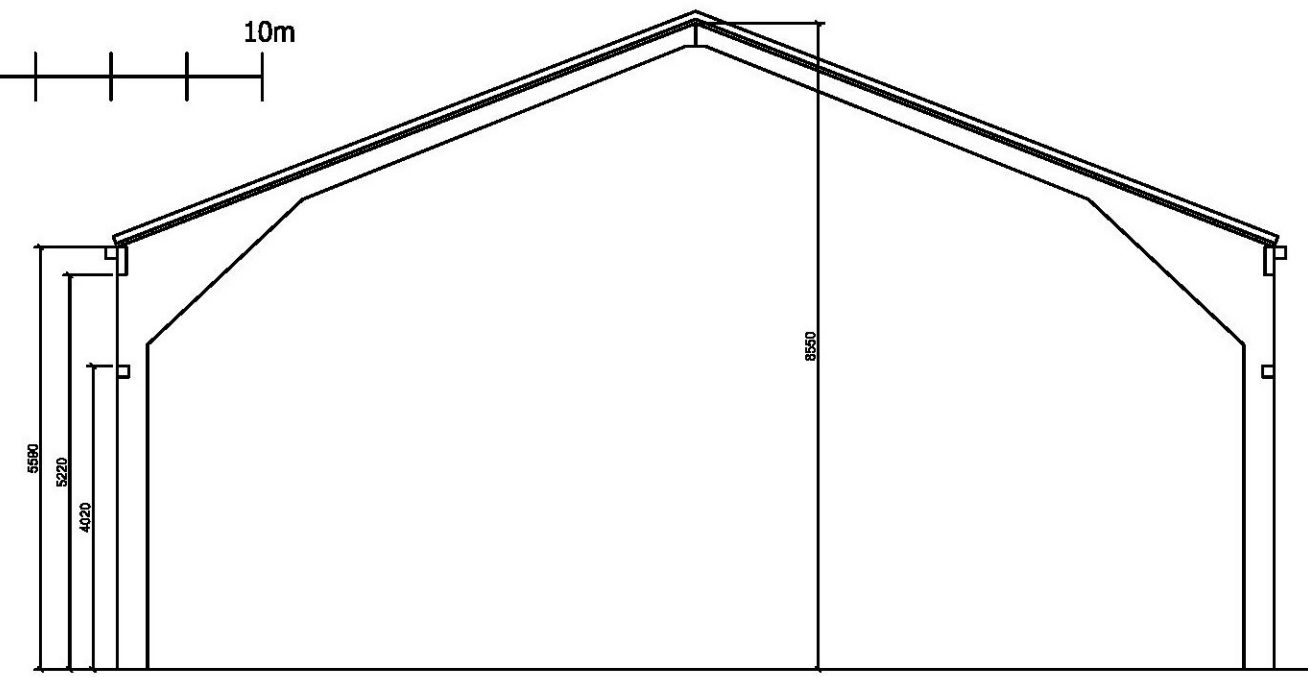

Typical section through building

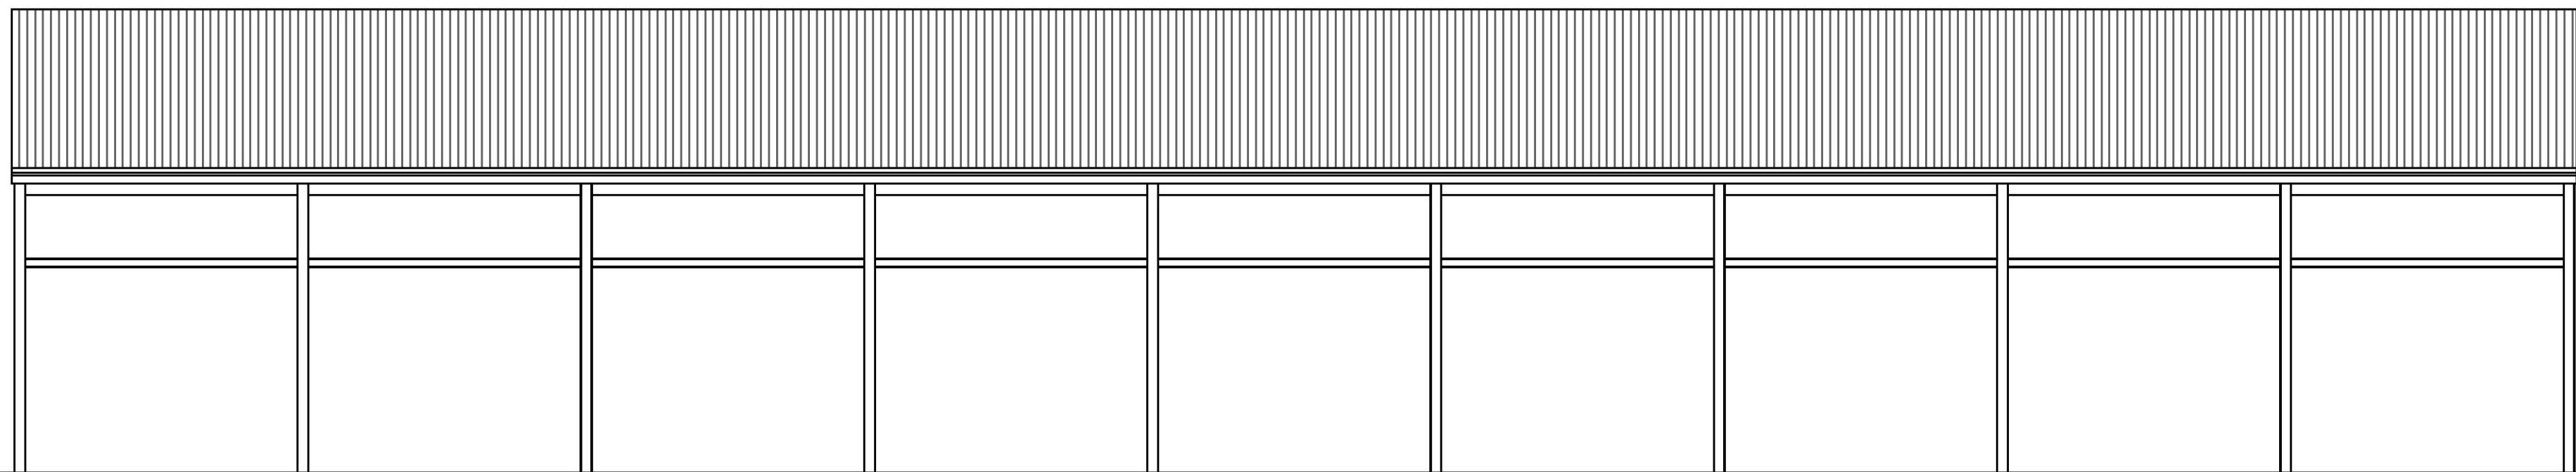

South Elevation / North Elevation (handed)



Plan



CLIENT Chapel Farm Eastbridge Road Burmarsh Romney Marsh TN29 0HZ		
PROJECT PROPOSED DWELLINGS		
PRIOR NOTIFICATION DRAWING		
EXISTING FLOOR PLAN AND ELEVATIONS		
SCALE 1:100@A3	DRAWN BY MW	DATE 12.11.16
DRAWING No. 161112-E-001		REV