


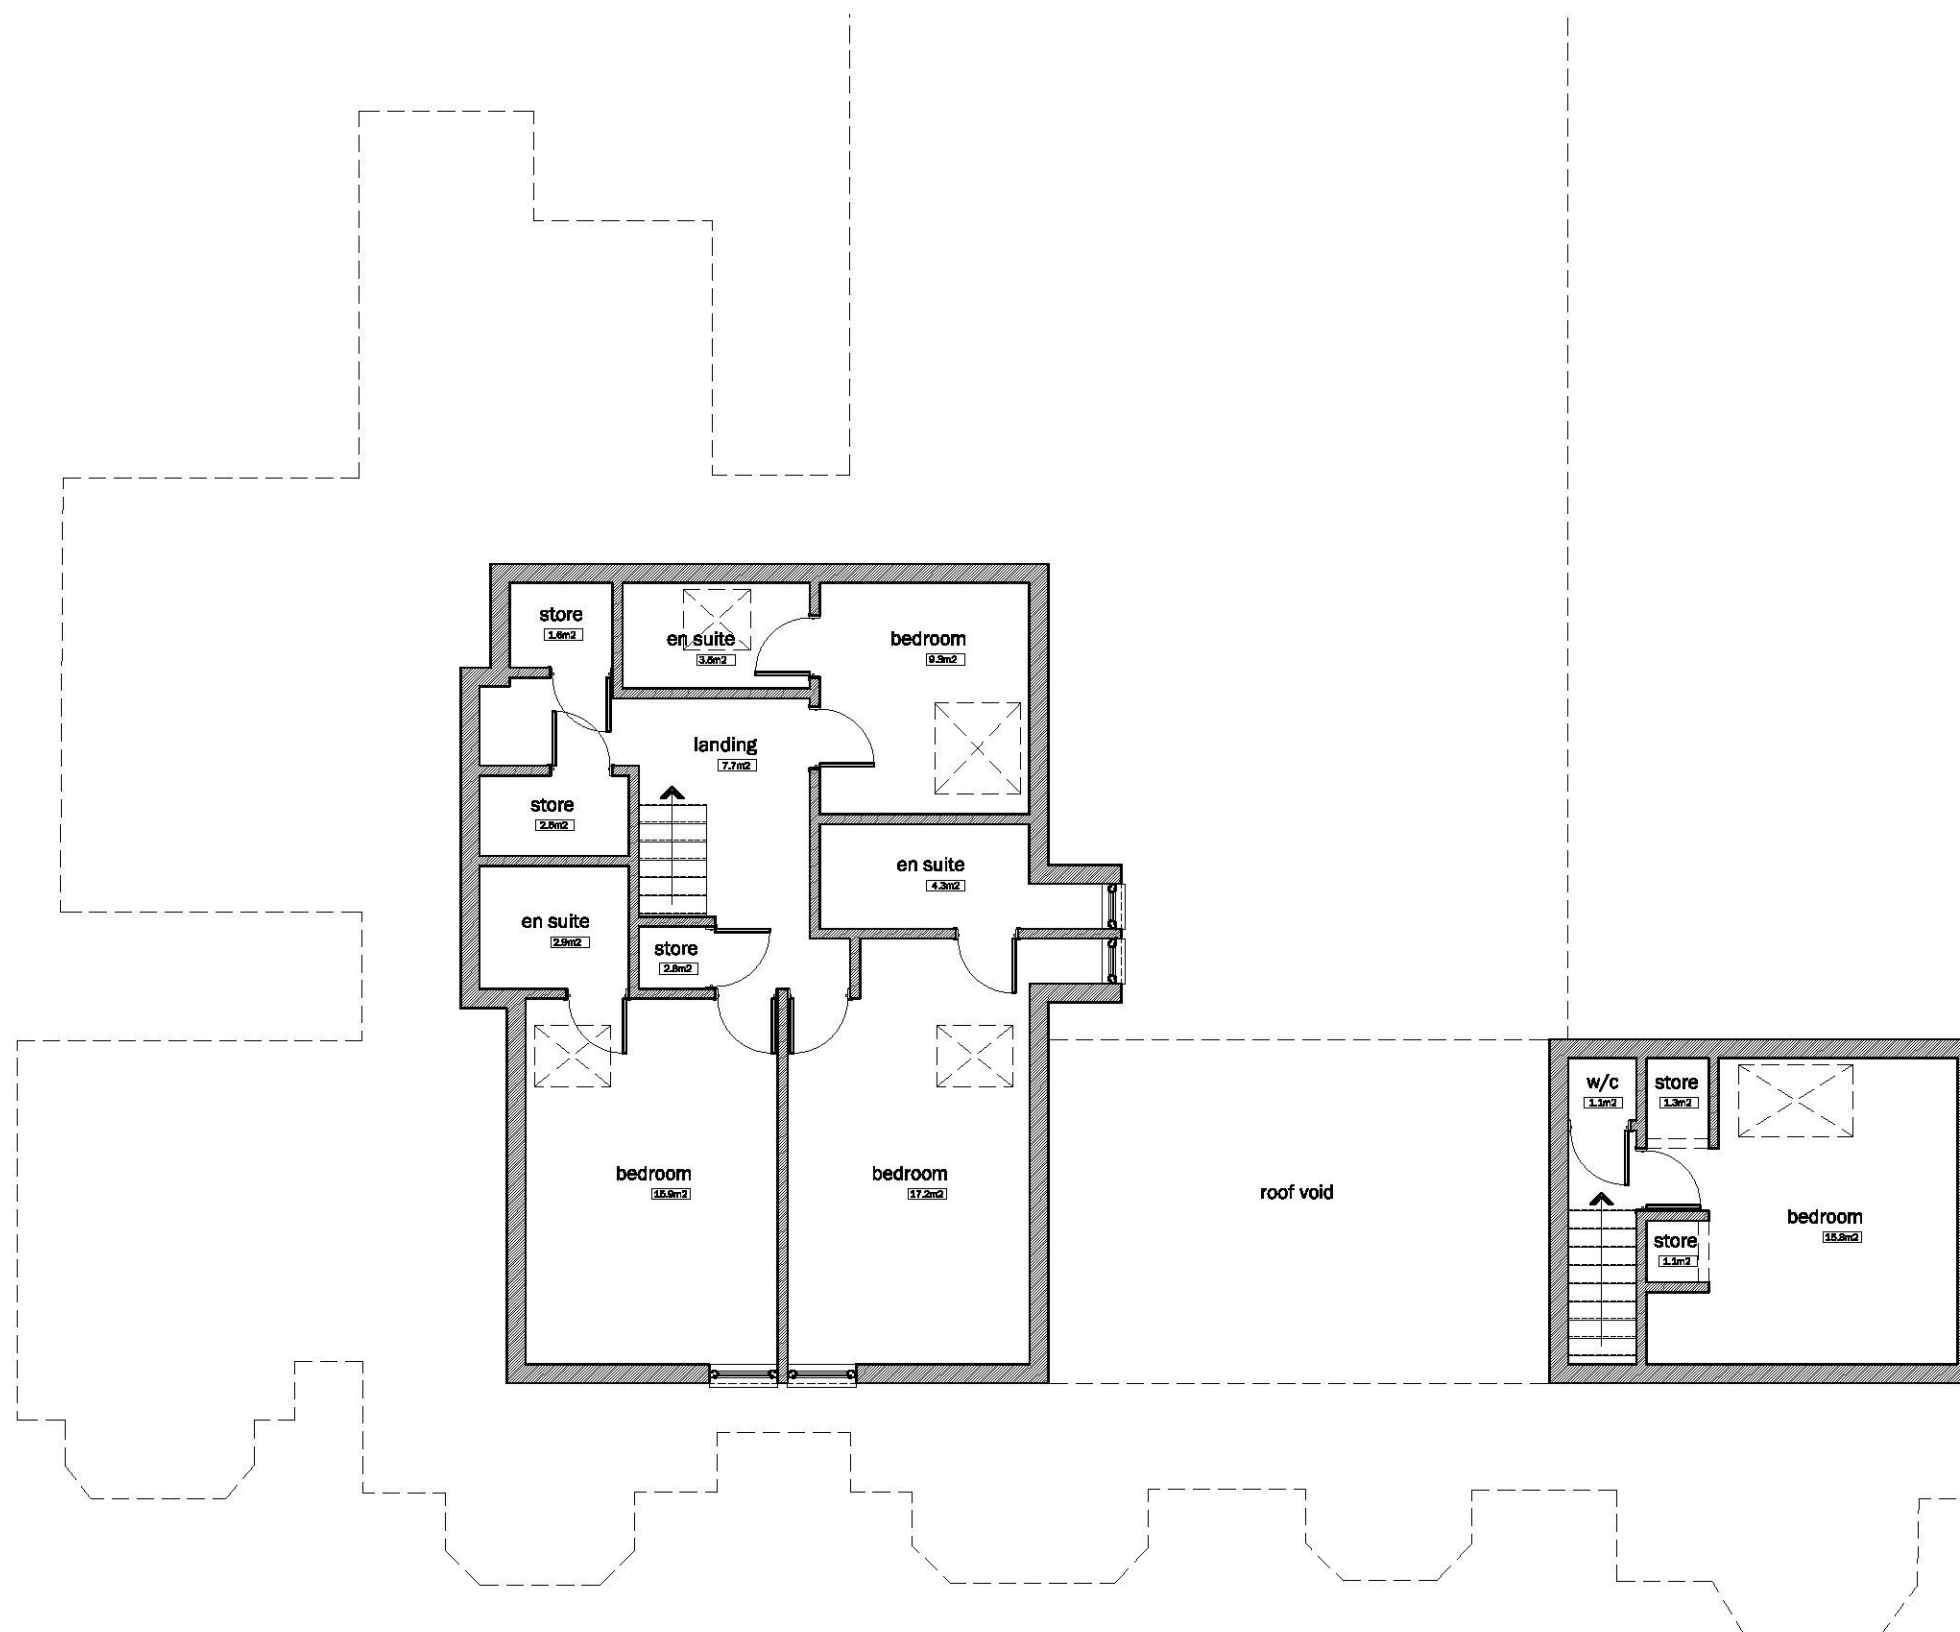

FIRST FLOOR PLAN

GENERAL NOTES:

This drawing is the property and copyright of XMARC ARCHITECTURE and should not be copied or reproduced without written consent.

Action will be taken against unauthorised use.


All dimensions should be verified and checked on site prior to any work commencing and if required XMARC ARCHITECTURE should be notified of any subsequent discrepancies immediately.

Contractors shall provide their own setting out drawings where deemed necessary.

All structural works are to be detailed, confirmed and approved by a relevant Structural Engineer.

DO NOT SCALE OFF OF THIS DRAWING.

SCALE BAR:

 

SITE AREA:

1761m2 (approx)

NORTH:



CLIENT:

Proactive Developments

PROJECT DESCRIPTION:

Change Of Use

DRAWING STATUS:

Measured Survey

SITE LOCATION:

The Garden Lodge, 324 Canterbury Road,
Densole, Kent, CT18 5BB

DRAWN BY:

MPF

DRAWING SIZE:

A3

DRAWING TITLE:

First Floor Plan As Existing

DRAWING DATE:

February 2017

DRAWING SCALE:

1:100

DRAWING REVISION NOTE:

Not Applicable

DRAWING REVISION:

N/A

DRAWING NUMBER:

16_10_106