


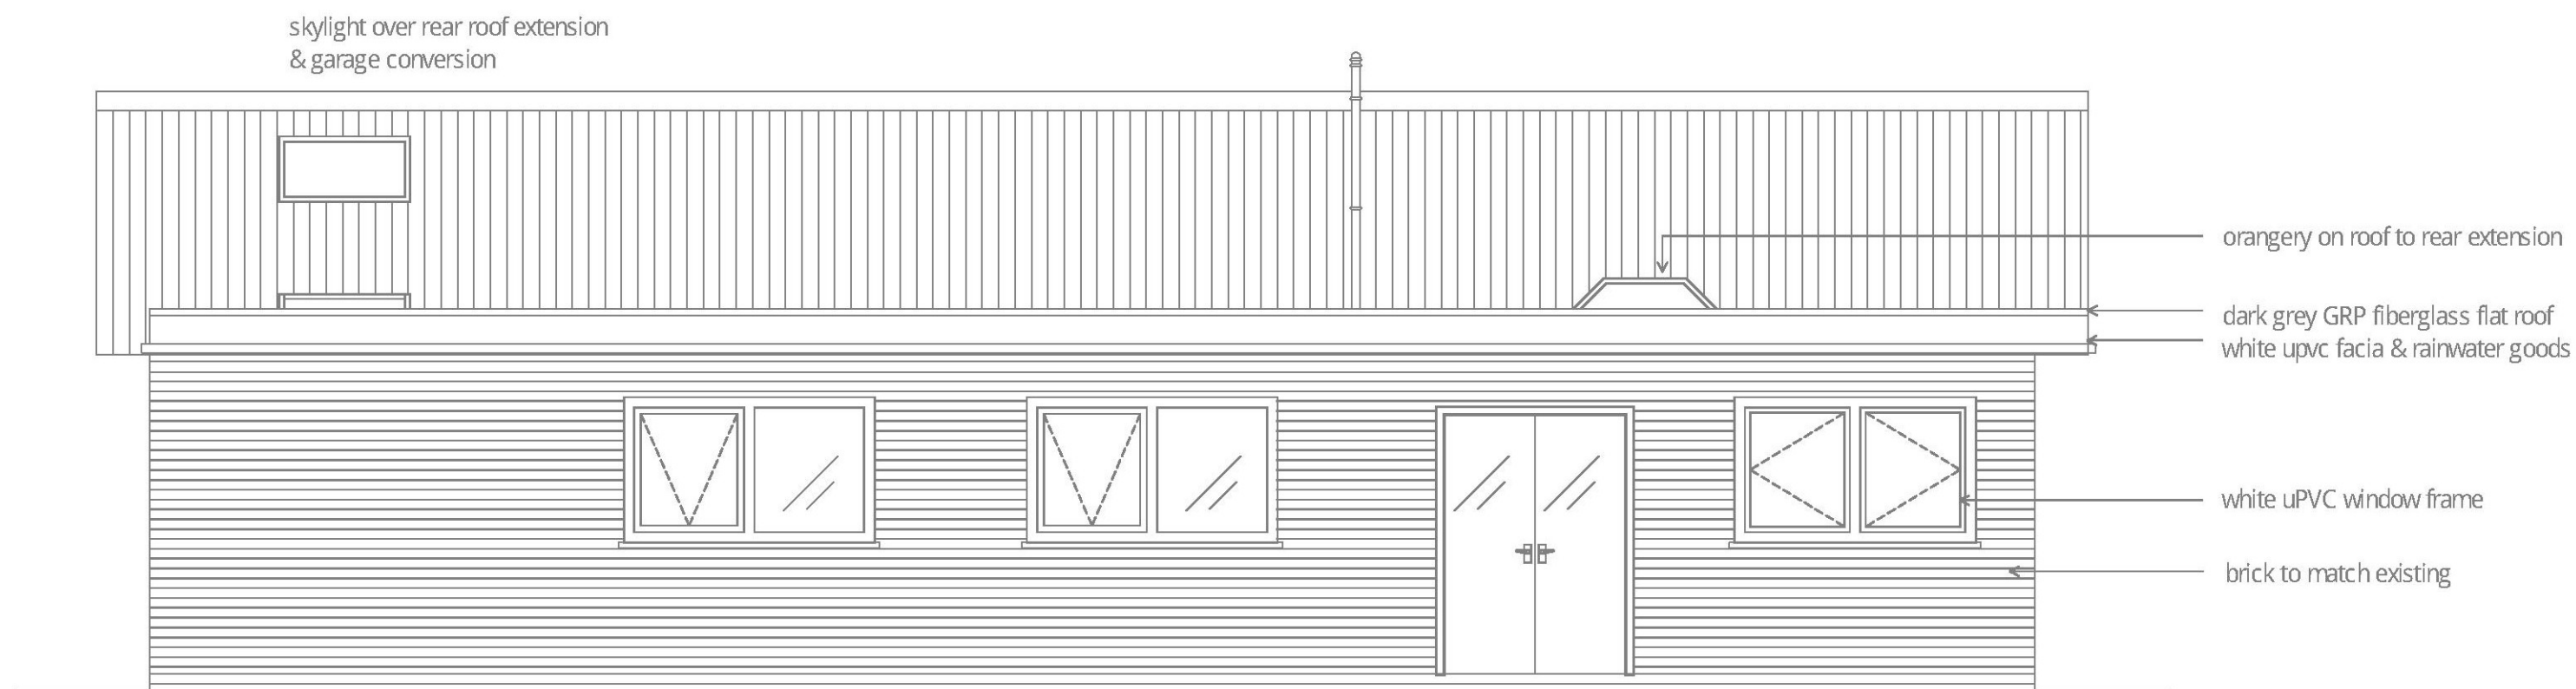

Proposed Elevations (1) 1:50

This drawing is the copyright of Eva Benito Architect Limited and should not be copied or reproduced without written consent

All dimensions are to be checked on site prior to fabrication and the Architect should be notified of any discrepancy

Do not scale from this drawing unless scale bars are shown

Revisions

Rev B flat roof extension & orangery added to replace 2 x no. skylights - 23.02.2017

Project
6 Beacon Way
Lymington CT21 4LJ
Client
Mr & Mrs Miller

Title

Proposed Front & Rear Elevations

Scale
1:50

Paper size
A3

Date
Jan'17

Drawn by
..

Eva Benito Architect
Dukes Lodge, 102 Stade Street, Hythe, Kent CT21 6DY
Telephone : 01303 261 761 email : benitoarchitect@aol.com

Drawing Number

16.14.310

Revision

B