




AL (0) 03.03
North-East Elevation
As Proposed
1:50 Scale




AL (0) 03.04
South-West Elevation
As Proposed
1:50 Scale

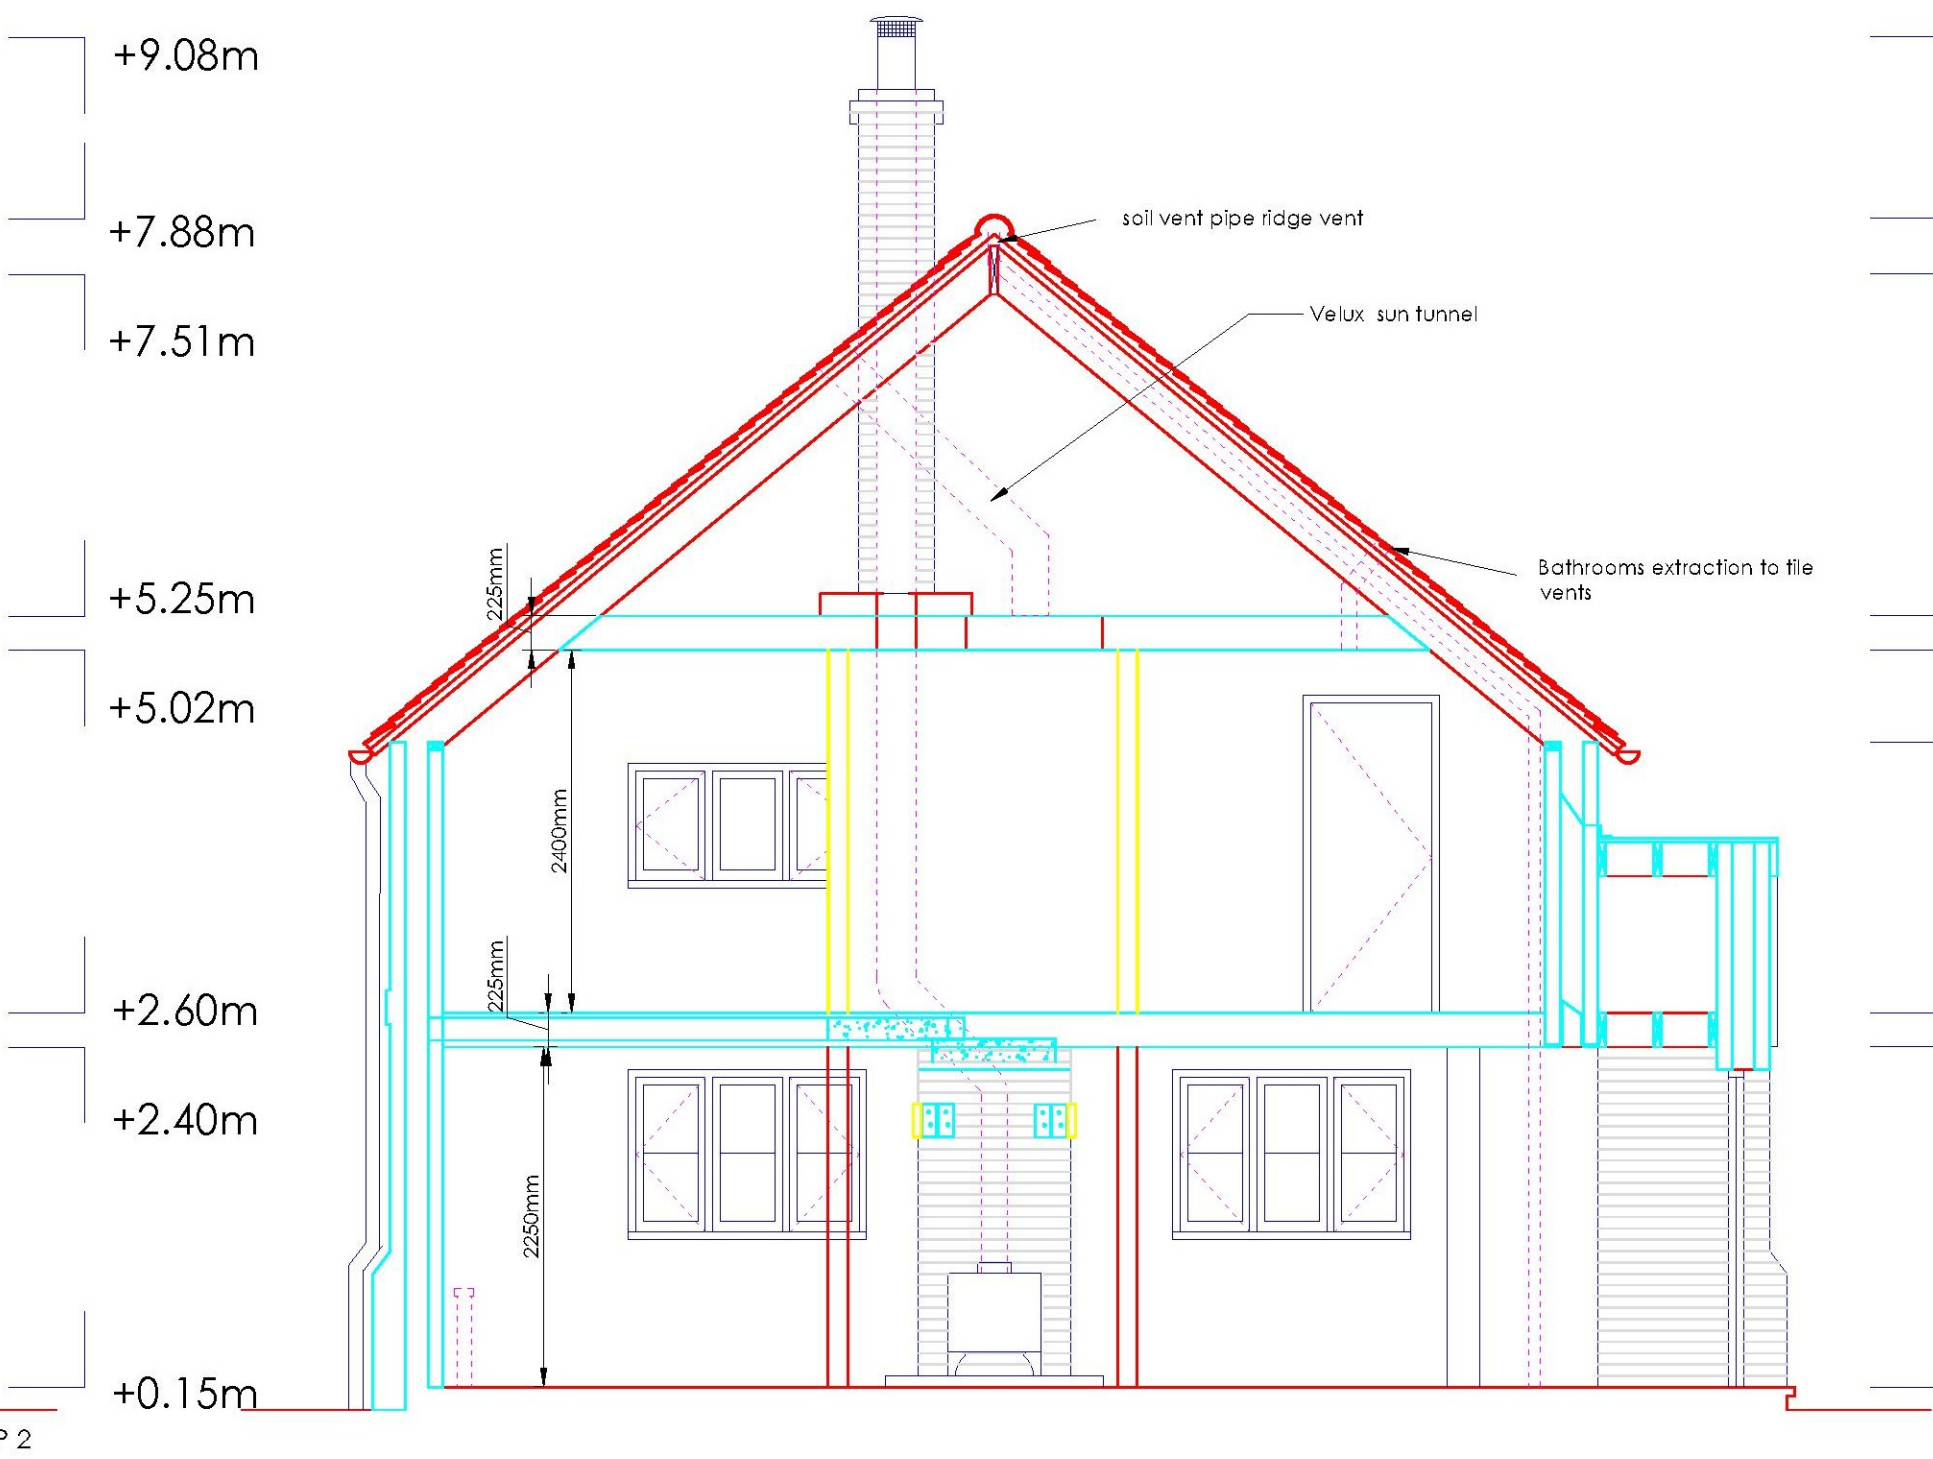

AL (0) 03.05
Section C
As Proposed
1:50 Scale

NOTES
ALL DIMENSIONS ARE TO BE CHECKED ON SITE. ANY DISCREPANCIES ARE TO BE VERIFIED WITH THE ARCHITECT BEFORE PROCEEDING WITH THE WORKS.
WHERE ITEMS ARE COVERED BY DRAWINGS OF A DIFFERENT SCALE THE LARGER SCALE DRAWINGS ARE TO BE WORKED TO.
DO NOT SCALE OFF DRAWINGS. FIGURED DIMENSIONS ARE TO BE WORKED TO IN ALL CASES.
ALL DIMENSIONS INDICATED ARE STRUCTURAL UNLESS STATED OTHERWISE.
THIS DRAWING IS TO BE READ IN CONJUNCTION WITH ALL OTHER GENERAL ARRANGEMENT DRAWINGS, DETAILS AND SPECIFICATIONS.
ALL WORKS TO COMPLY WITH THE REQUIREMENTS OF BUILDING REGULATIONS 1991 AND SUBSEQUENT AMENDMENTS.

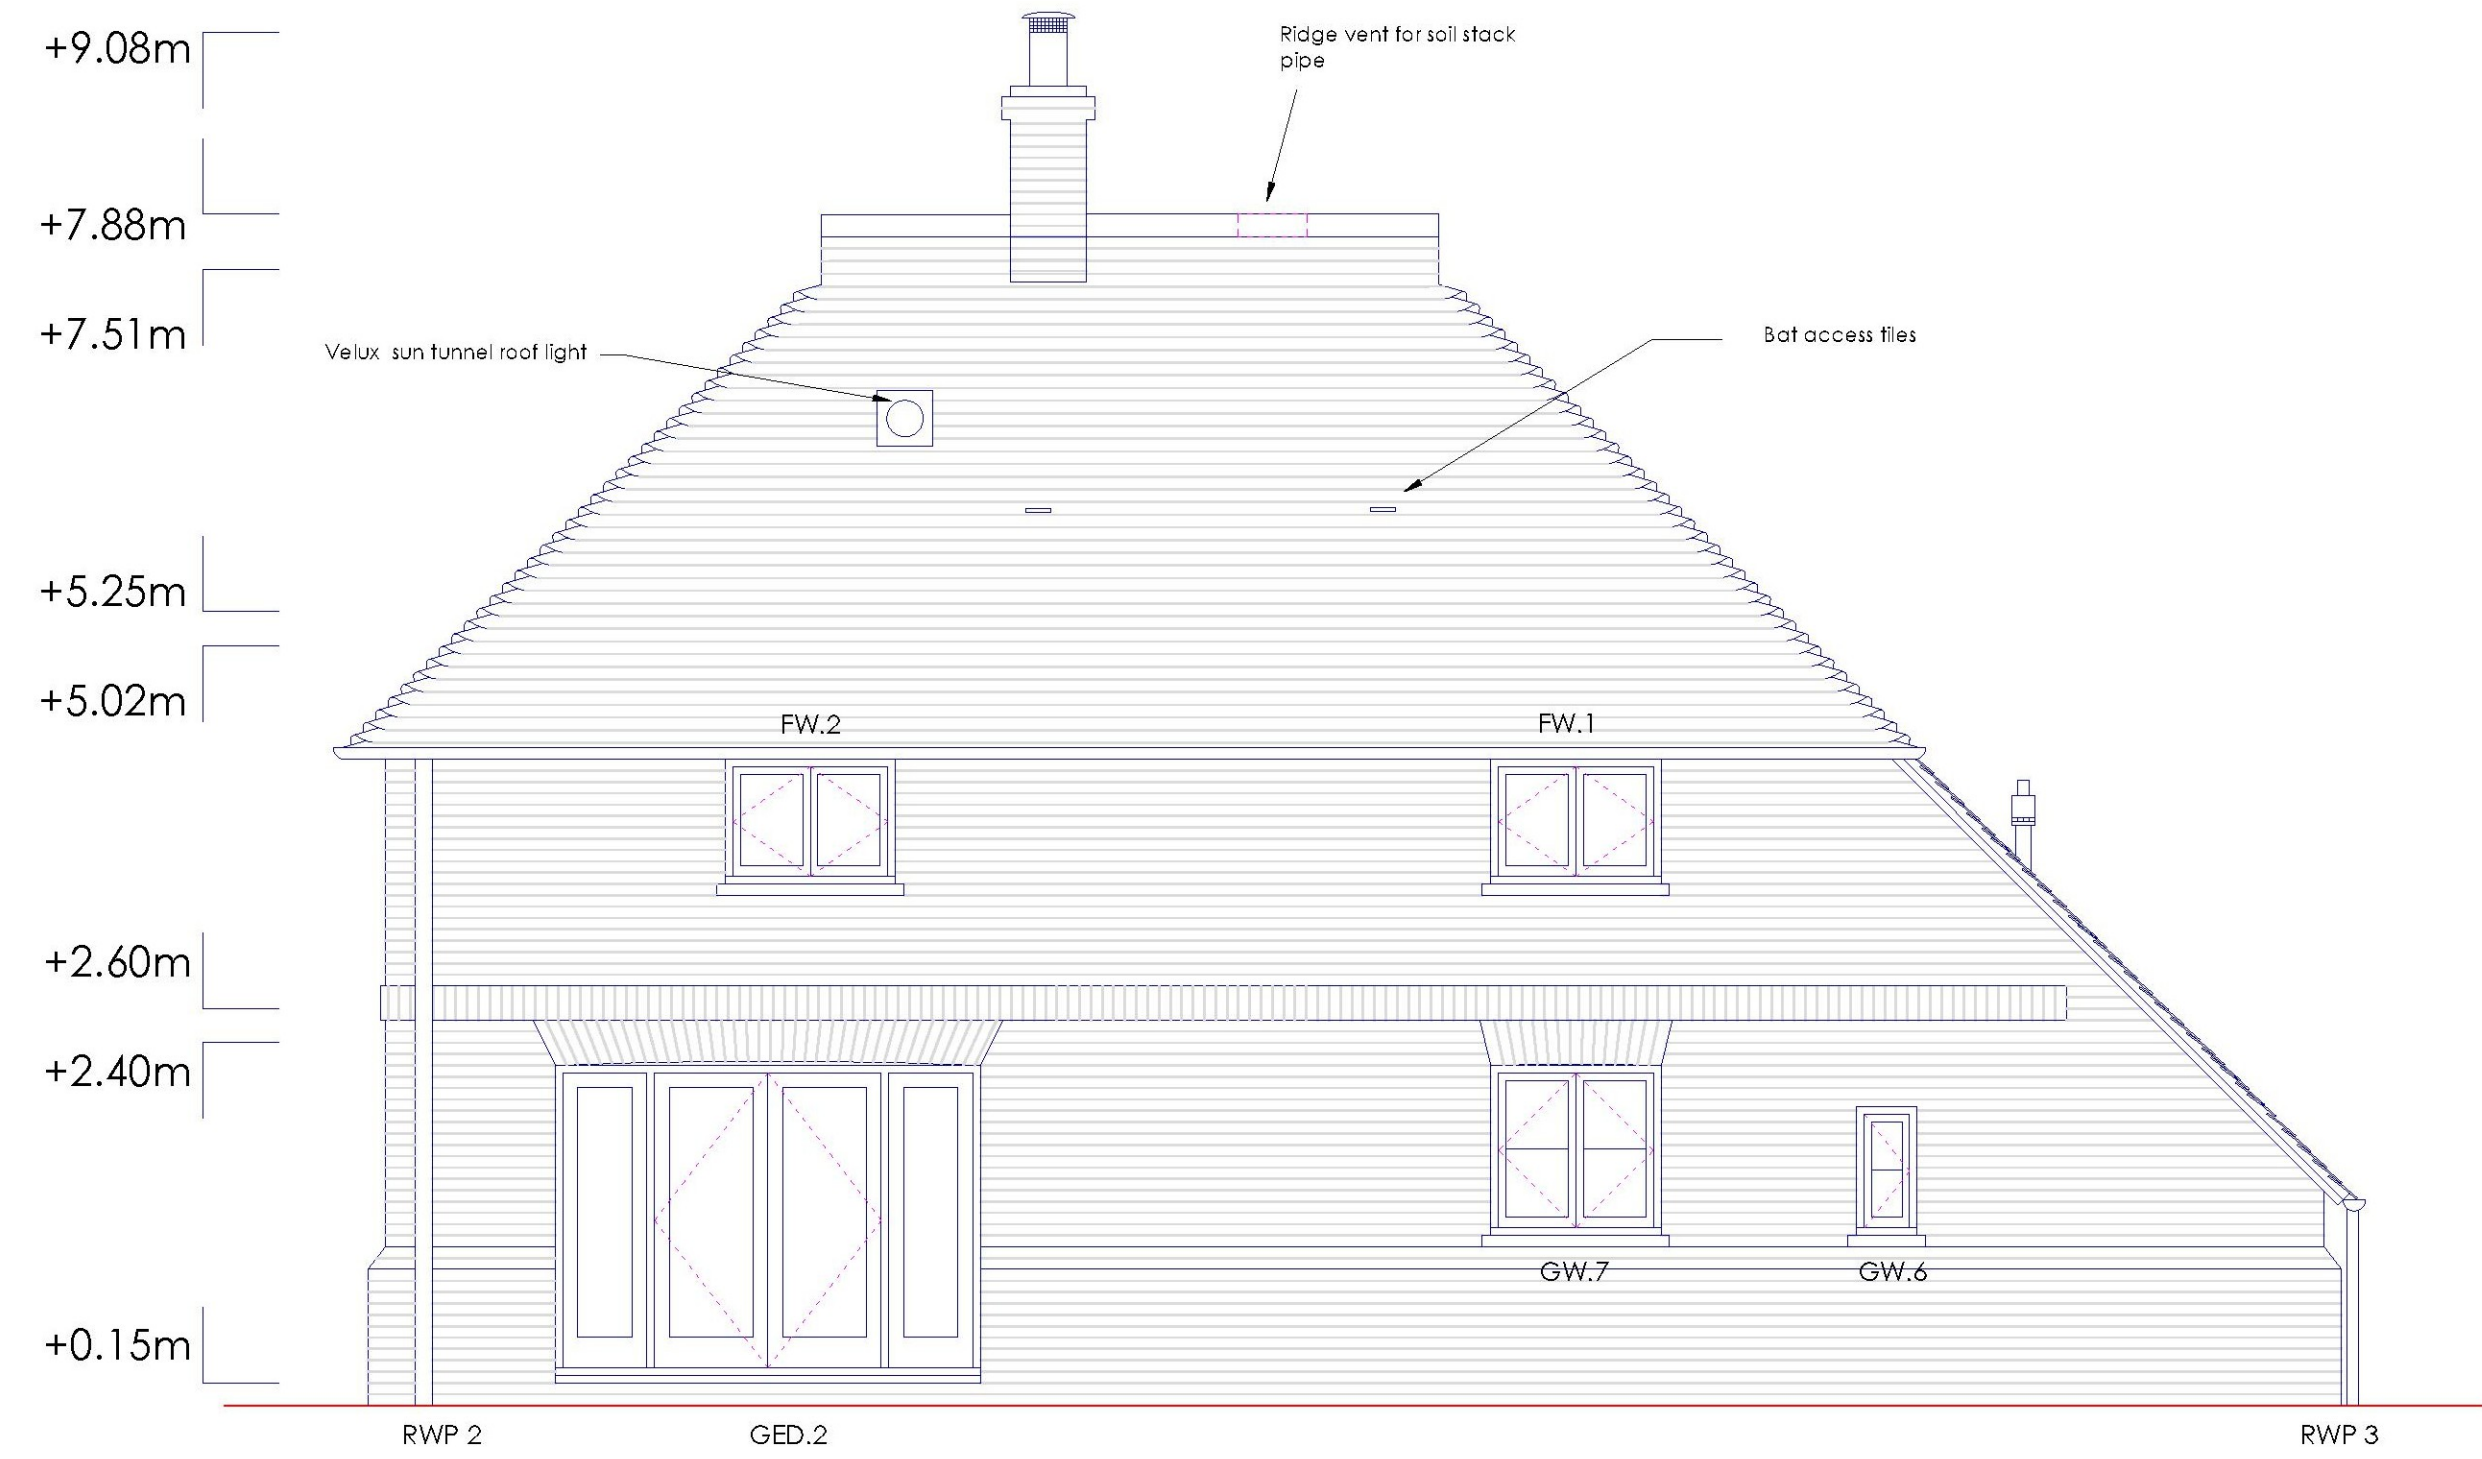

AL (0) 03.01
South-East Elevation
As Proposed
1:50 Scale




AL (0) 03.02
North-West Elevation
As Proposed
1:50 Scale

DRAWING TYPE			
Planning application			
PROJECT TITLE			
Wigmore Farm Cottage Bavinge Farm Kent			
CLIENT			
Mr I. Galbraith			
Final admendmnts by client (February 2017)			
DRAWING TITLE			
Elevations As Proposed			
date	scales	size	drawn by
Jun 2015	1:50	A1	JRG
job no.	drawing no.	revision no.	
RJ/14/22	AL(0)03 AD	B	

Cyma Architects
55 The Old High Street,
Folkestone, Kent, CT20 1RN
Tel: 01303 246400
Fax: 01233 666667
Website: www.cymaarchitects.co.uk
Chartered Architects E-mail: enquiries@cymaarchitects.co.uk


Roger Joyce Associates
CHARTERED ARCHITECTS
3 Joinin Road,
Folkestone, Kent, CT20 2RF
Tel: 01303 246400
Website: www.rogerjoyceassociates.co.uk
Chartered Architects E-mail: info@rogerjoyceassociates.co.uk

AL (0) 03 AD
ELEVATIONS
As Proposed
1:50 SCALE

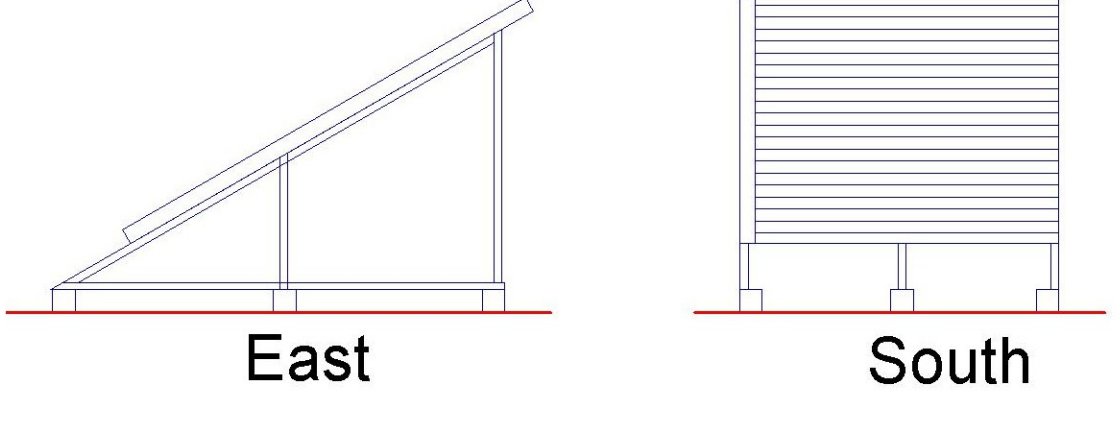

Ground based solar panel elevations. See block plan for location

Area of panels is to be 4 - 5m2 . Frame design and height will vary depending on manufacturer but will not be greater than 2.4m

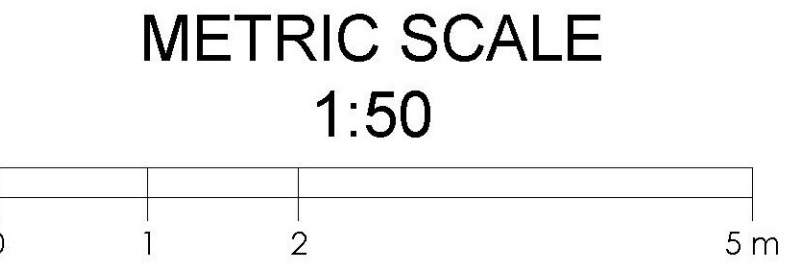

© 2015 Cyma Architects Ltd & Roger Joyce Associates.
THIS DOCUMENT IS CONFIDENTIAL. THE DOCUMENT COPYRIGHT AND ANY DESIGN RIGHT THEREIN ARE THE PROPERTY OF CYMA ARCHITECTS LTD AND ROGER JOYCE ASSOCIATES. UNLESS OTHERWISE SPECIFIED ON THIS DOCUMENT, THE DOCUMENT AND ANY INFORMATION THEREIN MAY NOT BE USED, COPIED OR DISCLOSED TO ANY THIRD PARTY WITHOUT PRIOR WRITTEN AUTHORIZATION OF CYMA ARCHITECTS LTD AND ROGER JOYCE ASSOCIATES.
COPYRIGHT ACKNOWLEDGEMENT
THE COPYRIGHT OF THE FOLLOWING WORKS IN CONNECTION WITH THIS DOCUMENT ARE ACKNOWLEDGED AND DESCRIBED BELOW: