


- NOTES
- Do not scale drawings.
 - All dimensions are to be checked on site, including levels and sewer inverts prior to commencement of work and any discrepancies reported to the designer.
 - All dimensions are in millimetres and are structural unless indicated otherwise.
 - All works shall be carried out in accordance with the current edition of the Building Regulations and other relevant statutory requirements.
 - All materials and workmanship shall conform with the relevant British Standard specifications and codes of practice.
 - This drawing is the sole copyright of architecture2interior design and cannot be used or reproduced without consent ©

Rev	Date	Note
A	03.03.2017	Issue for planning

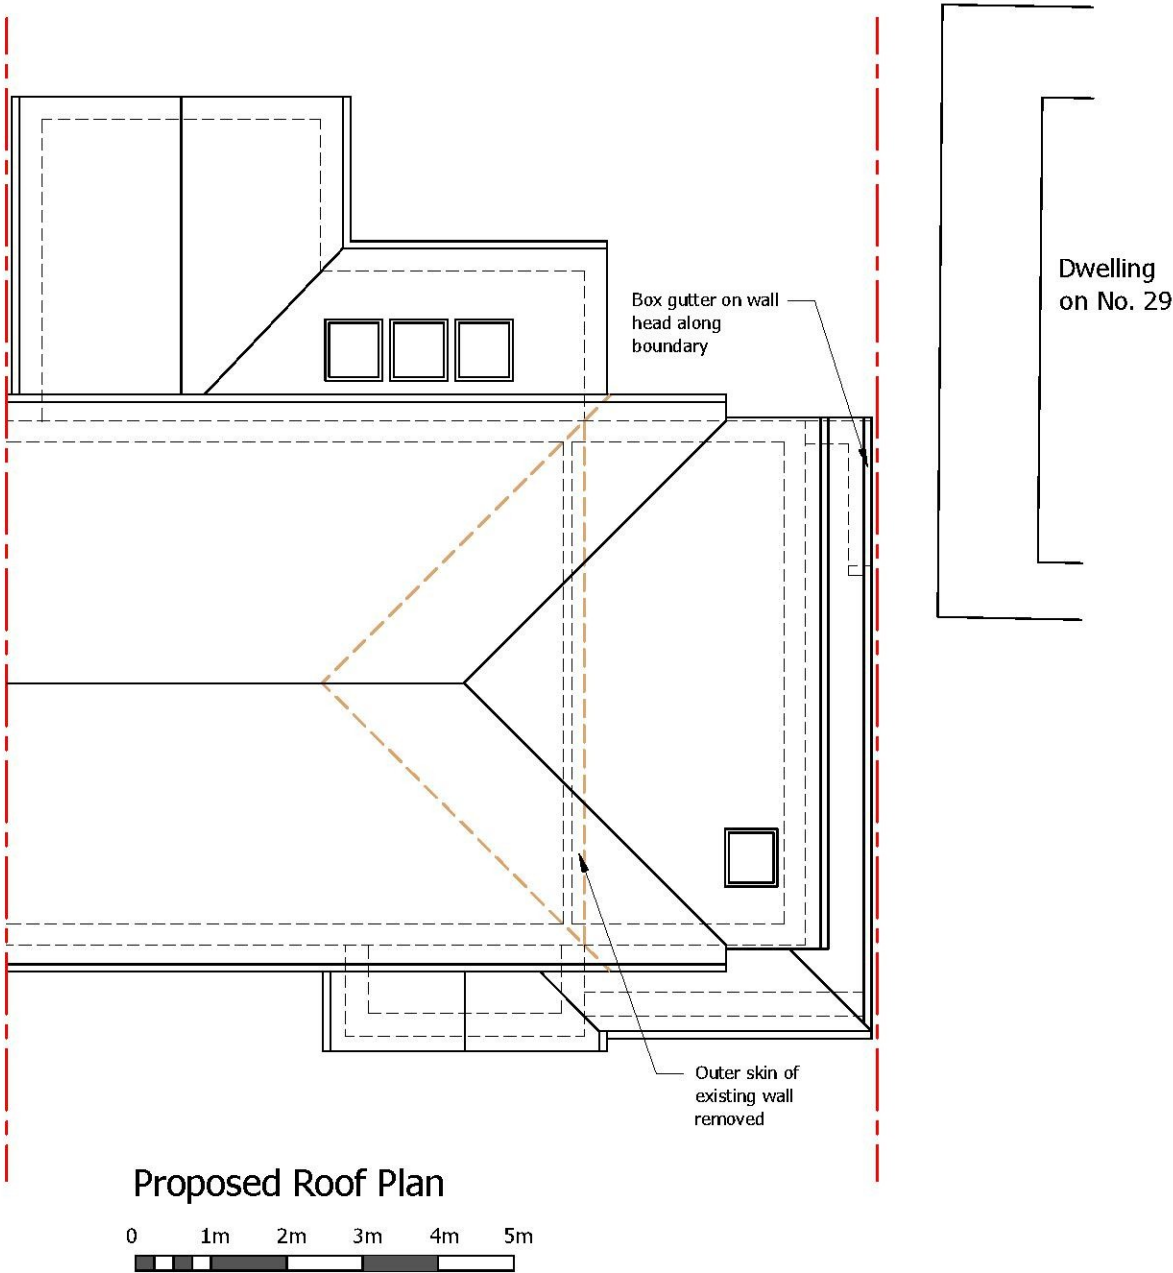

PROJECT	Proposed Extension for Ms Vigolo 27 Harpswood Lane, Saltwood, CT21 4BH	DRAWING NUMBER & REV	P131-PL04 Rev A
DRAWING	Proposed Roof Plan Scale 1:100 @ A3	DATE	Jan 2017