






Front Elevation
Existing

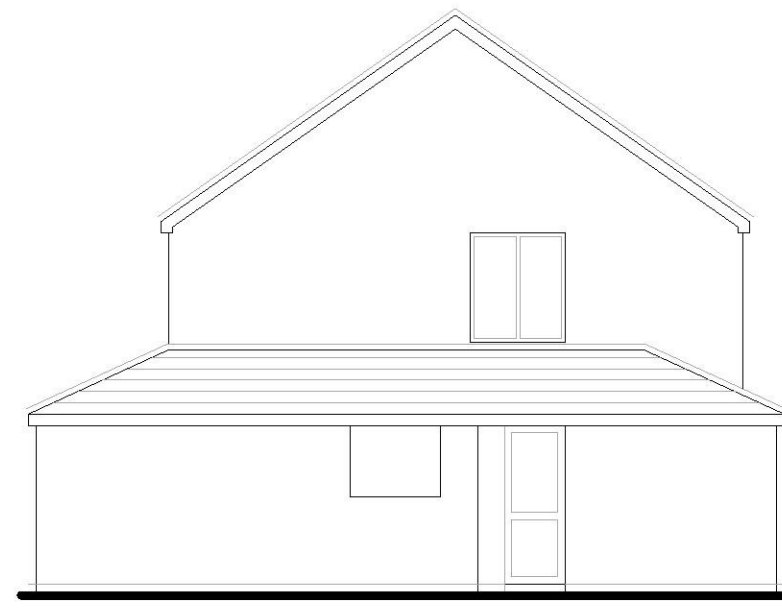


Side Elevation
Existing

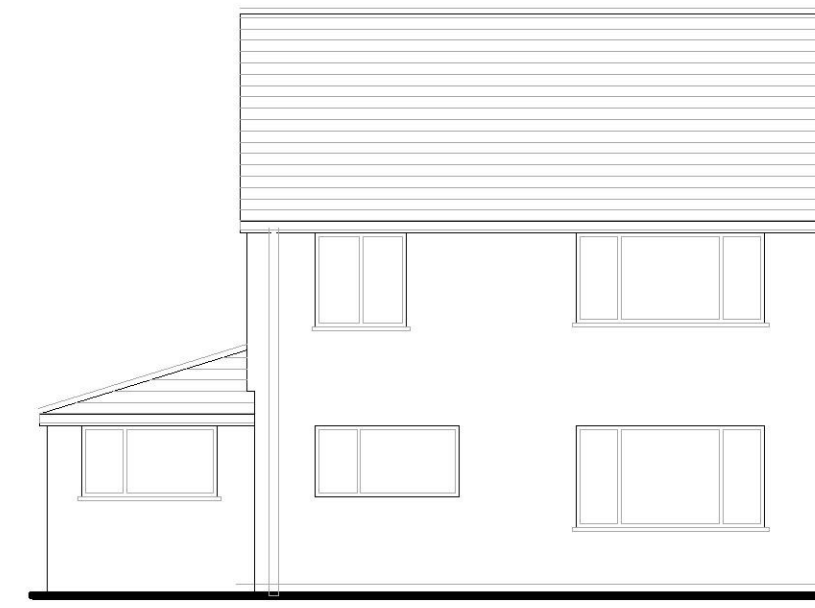


Rear Elevation
Existing

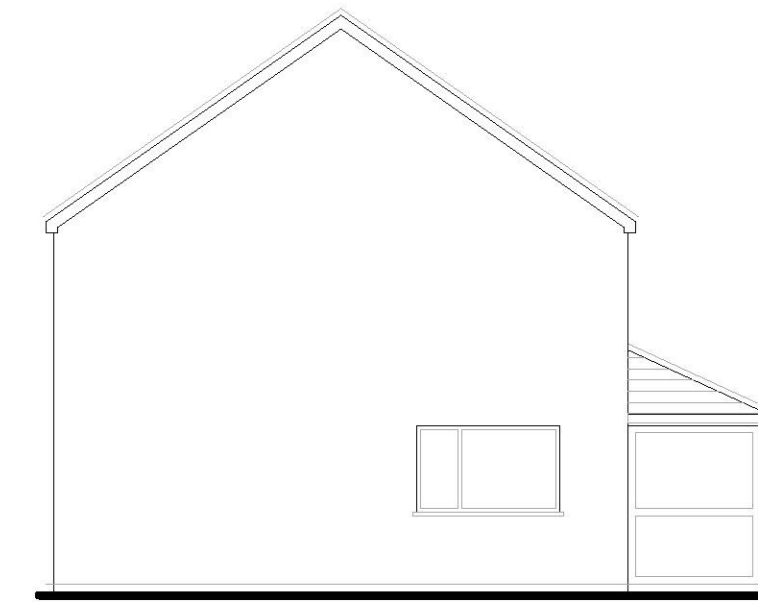


Side Elevation
Existing

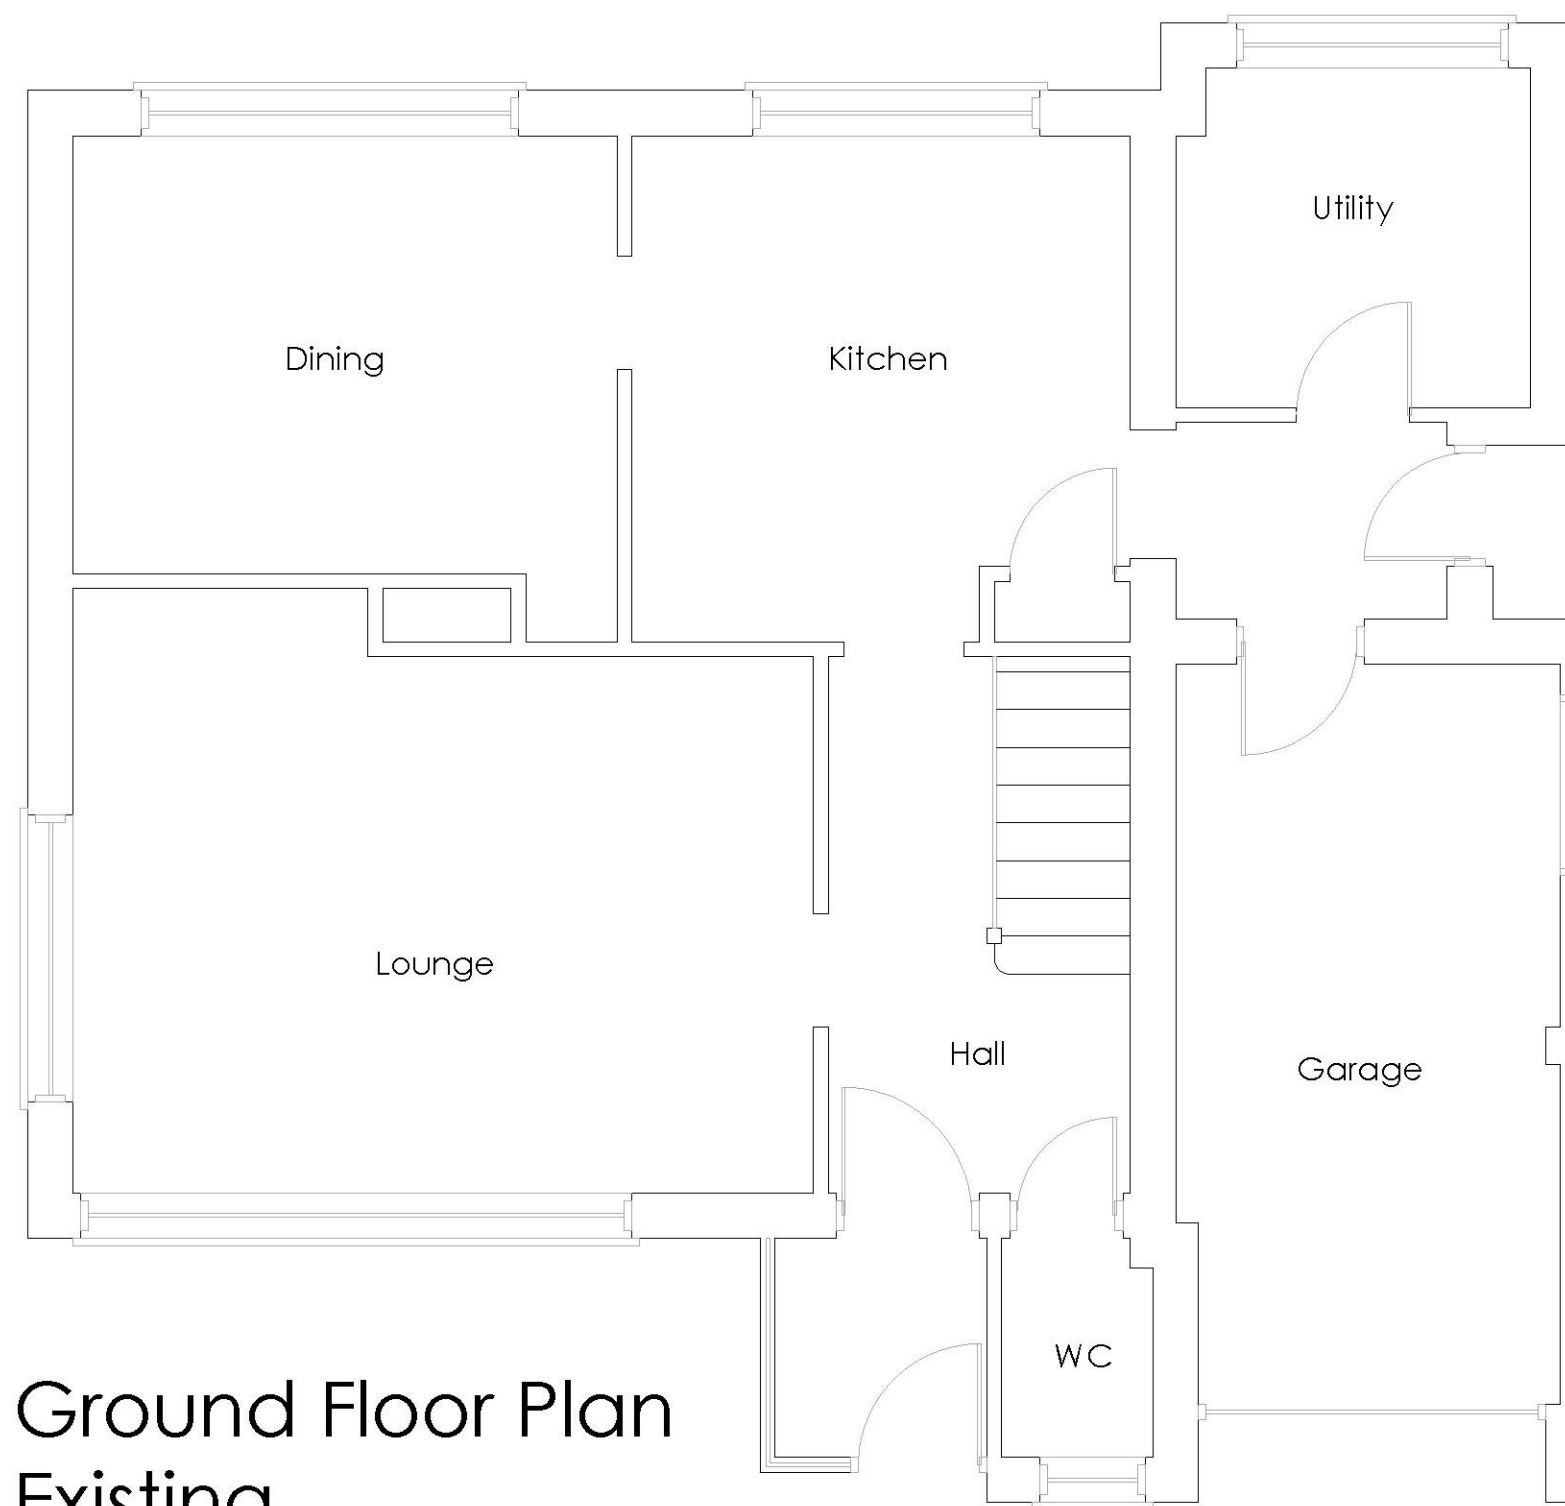


Ground Floor Plan
Existing

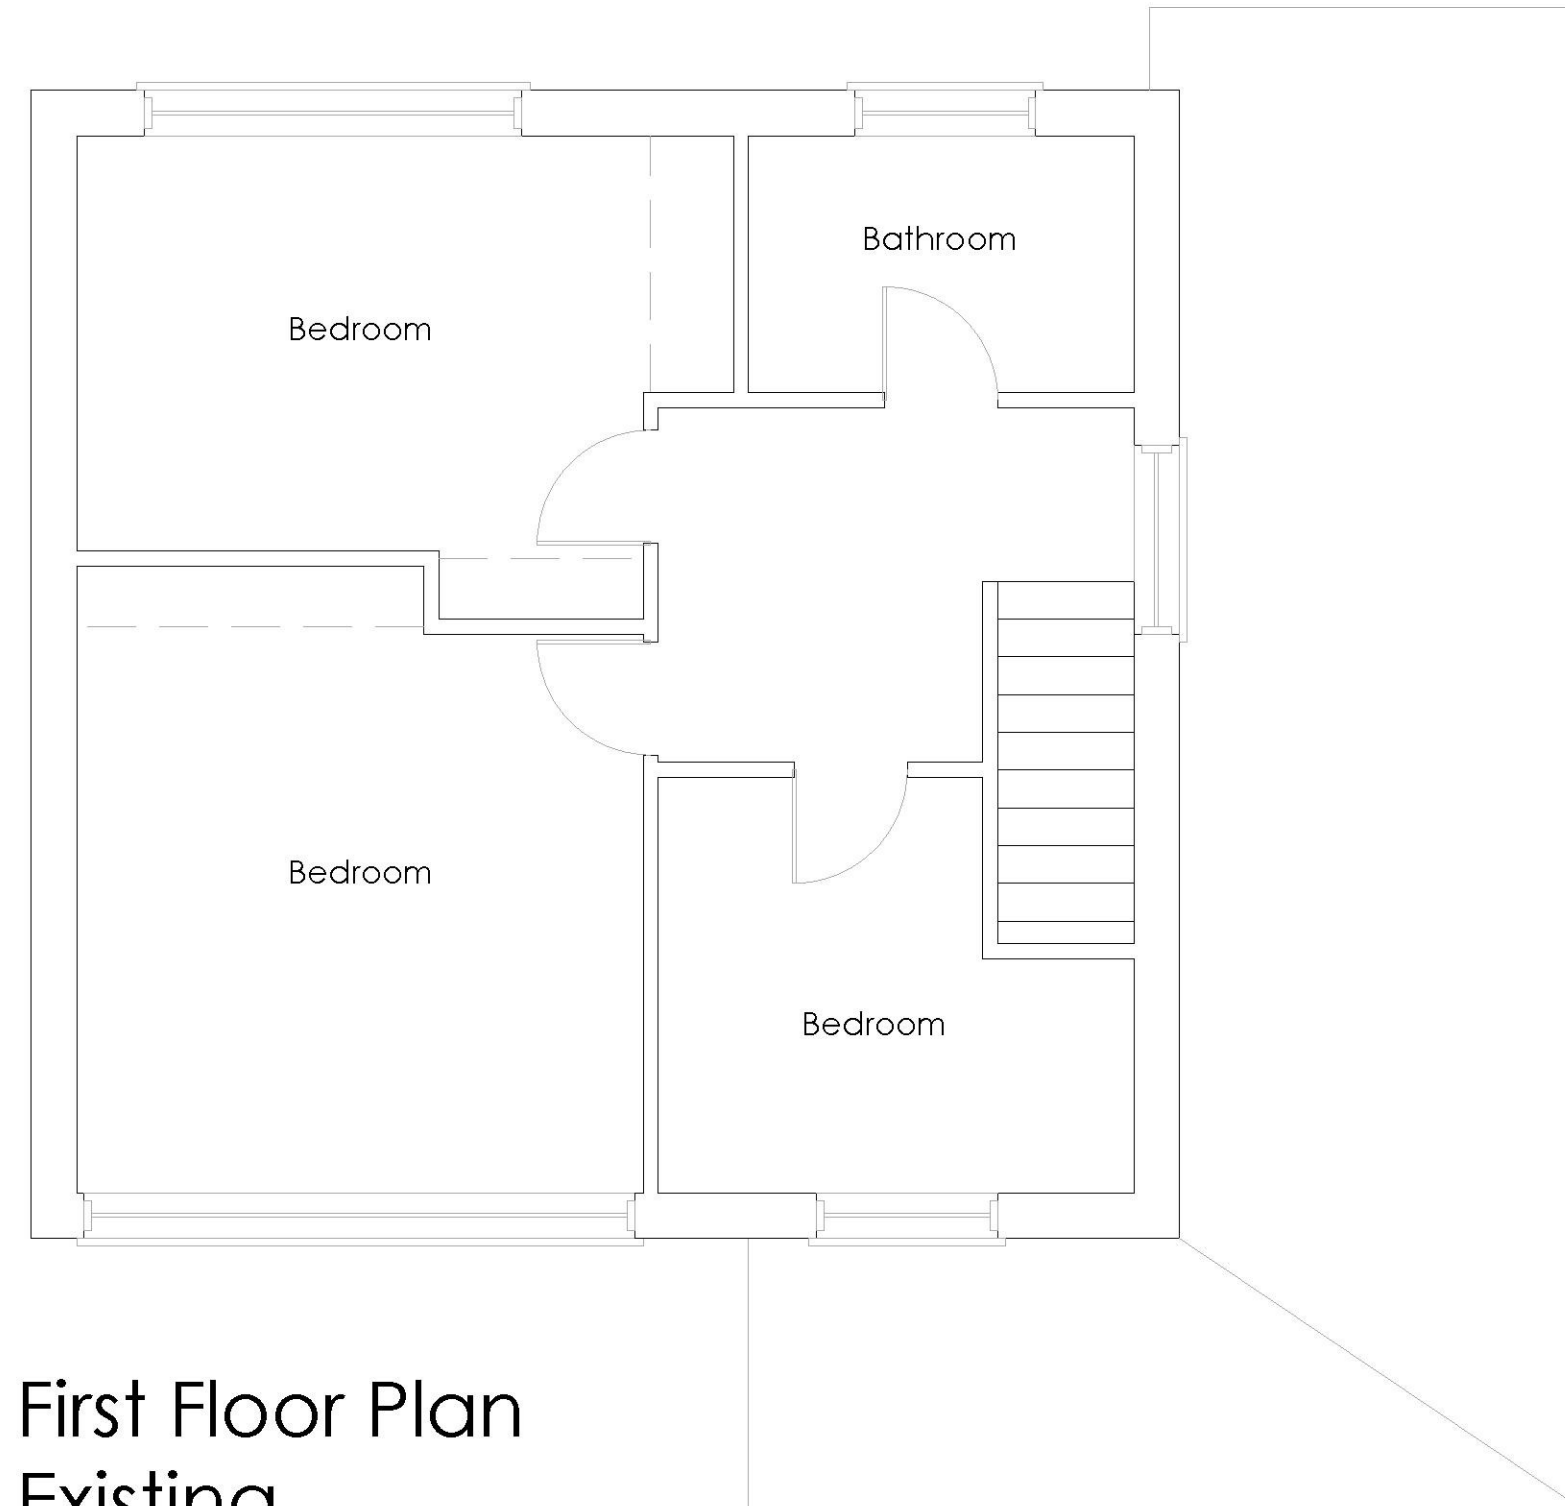

First Floor Plan
Existing

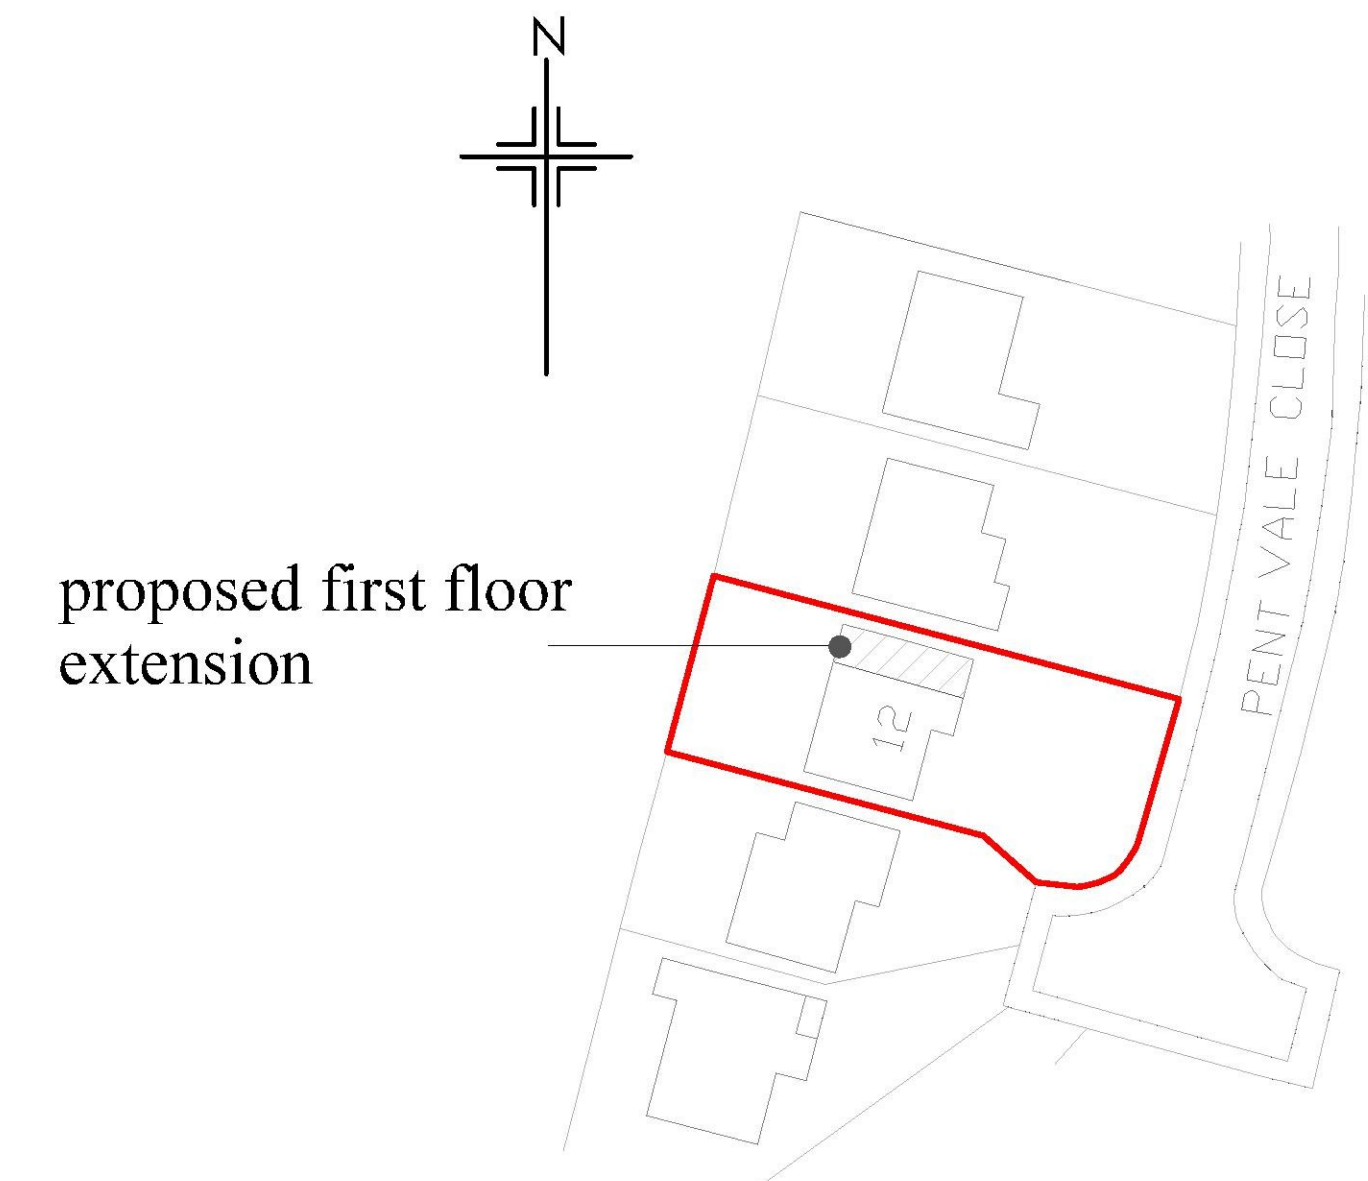

Block Plan
1:500

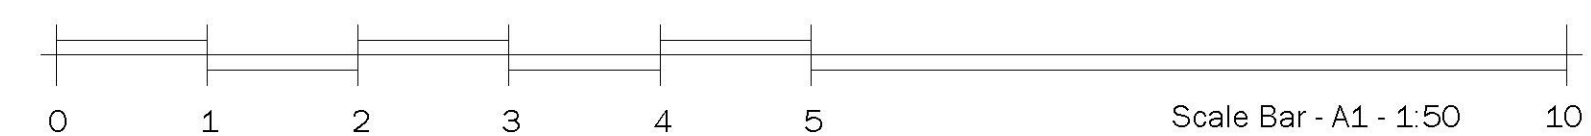

rev.	date	amendment
Brooks & Tomsett Chartered Building Engineers 30 Cherry Garden Avenue Folkestone Kent CT19 5LF tel 01303 656001		
client	Mr & Mrs Mallory	
project	12 Pent Vale Close Folkestone CT19 5LQ	
drawing title	Existing Plans	
scale	1:50/100	date 15.10.16 drawn by KT
dwg no.	BT/2016/18/01	rev. 0