


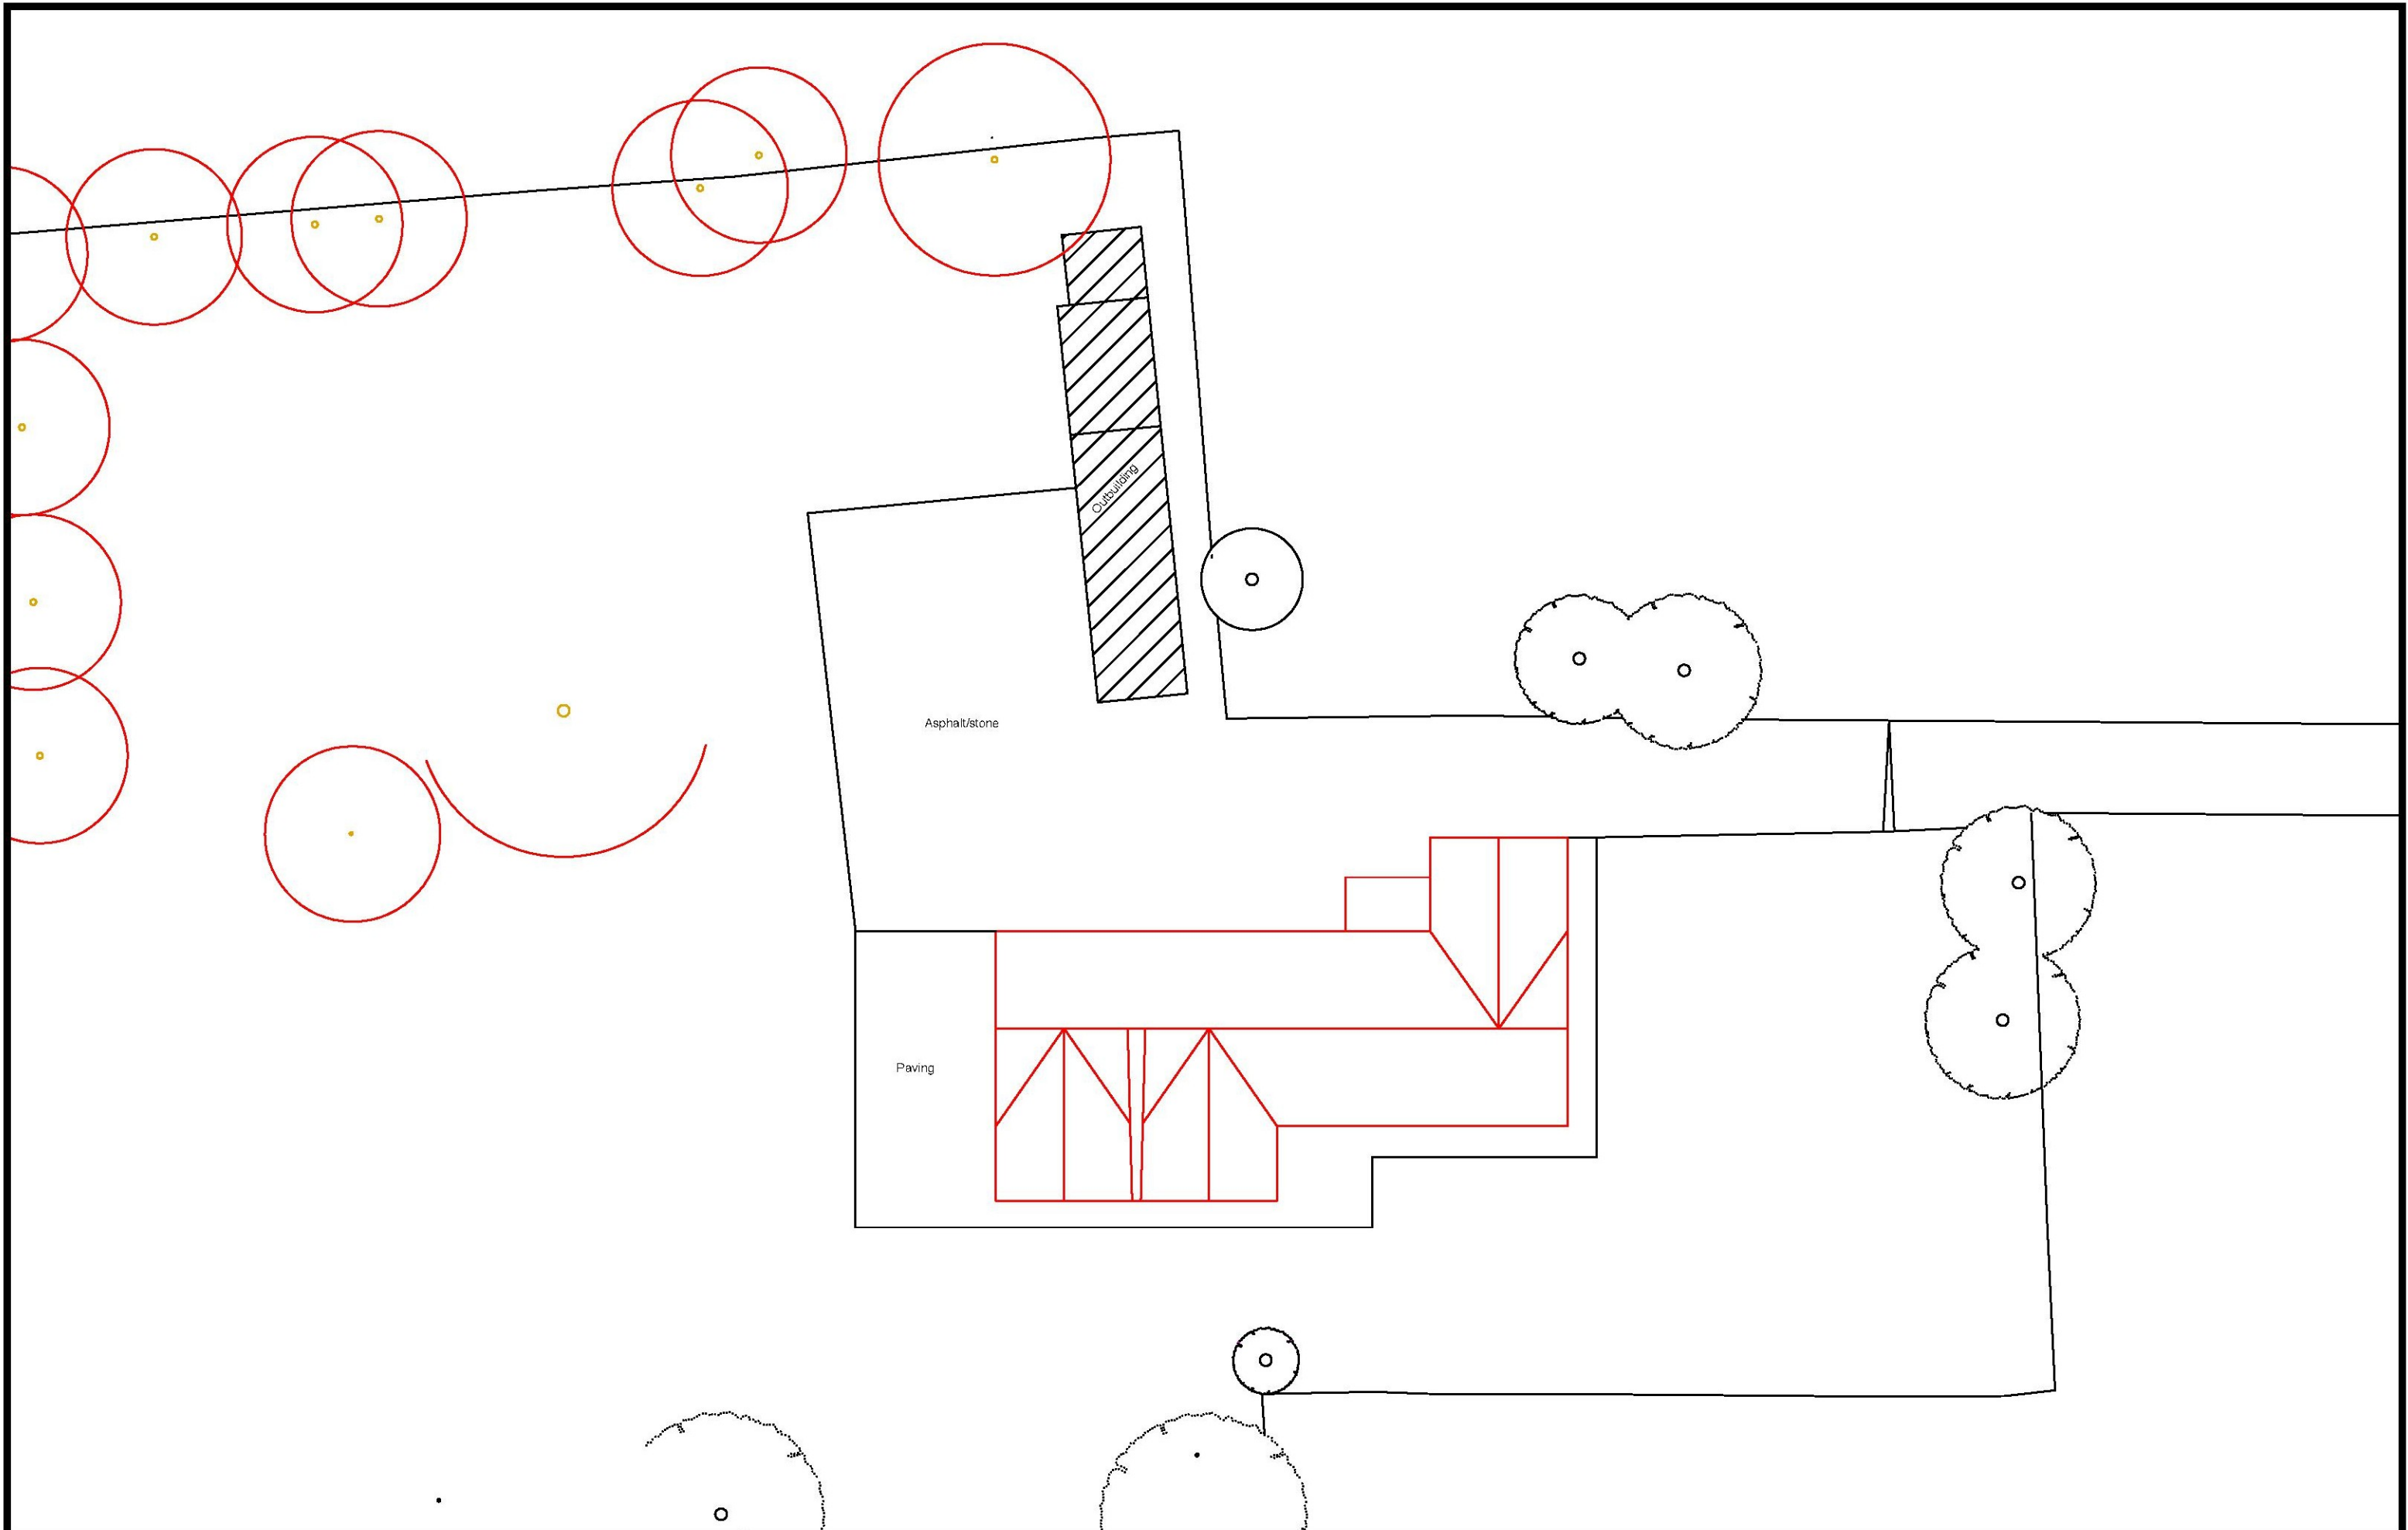

Date 12/02/2017

Scale 1:200 @ A3

Client
Title
Site

Mr & Mrs Price
Existing site plan
Westmead, Rhodes Minnis, Canterbury, CT4 6XX