



Existing South Side Elevation

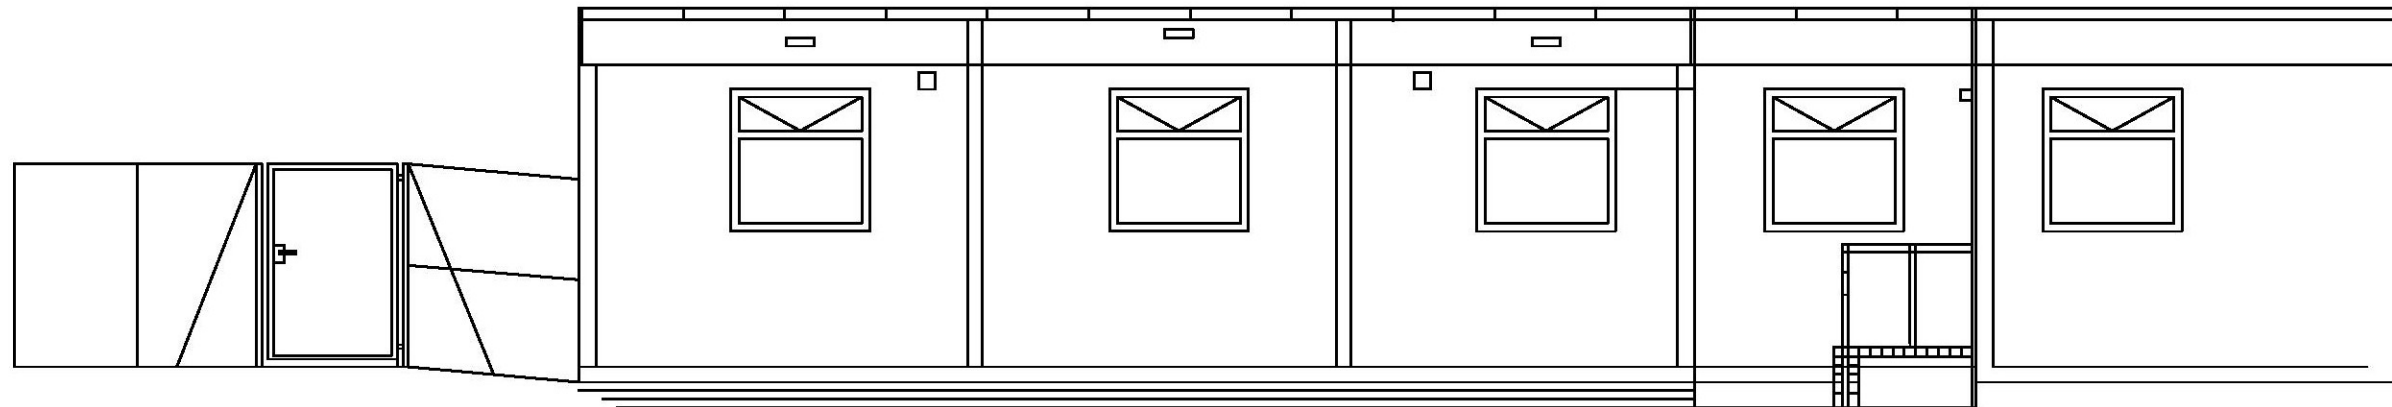

Proposed south Side Elevation

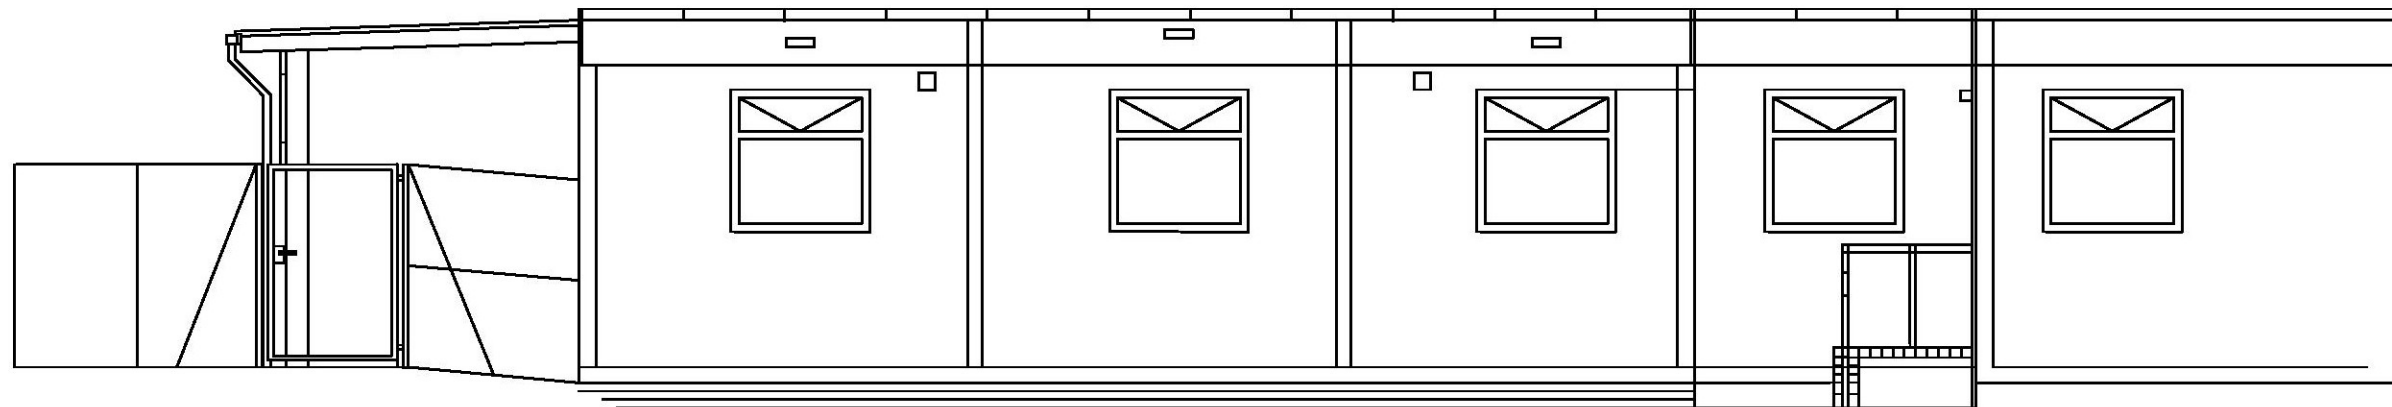

Community Centre
Mackenzie drive
Folkestone

Proposed Pergola to Nursery
Side South Elevations

Scale 1:100

Drawing no 004